


DRAWINGS CAN BE SCALED FOR PLANNING ONLY, DO NOT SCALE FOR ANY OTHER PURPOSE. ALL DIMENSIONS TO BE CHECKED ON SITE AND ANY DISCREPANCIES TO BE NOTIFIED TO THE ARCHITECT IMMEDIATELY. ALL DRAWINGS TO BE READ IN ACCORDANCE WITH CURRENT BUILDING REGULATIONS, RELEVANT CODES OF PRACTICE AND BRITISH STANDARDS.

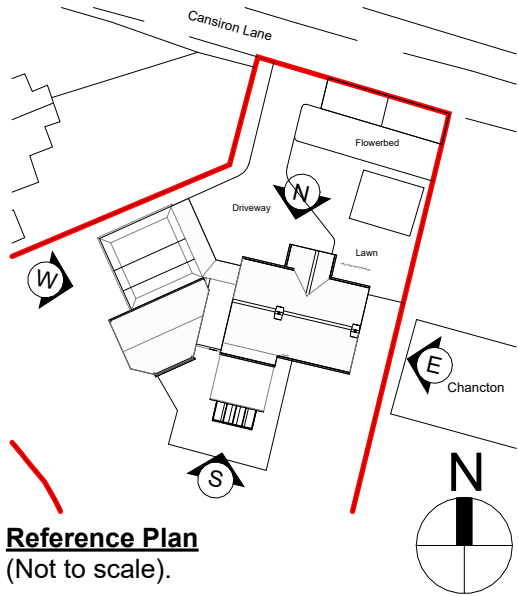

Reference Plan
(Not to scale).

P2 MO 03/10/25 Draft Planning Set
P1 MO 15/08/25 Prelim. Issue to Client

Revision Schedule

COWAN
ARCHITECTS

West Sussex | London | Dublin

T. 01342 410242

info@cowan-architects.co.uk | www.cowan-architects.co.uk

Job: Cedar Cottage, Ashurst Wood

Client: Robert Lewin


Address: Cedar Cottage, Cansiron Lane,
Ashurst Wood, RH19 3SD.

Drawing: Existing Roof Plan

PLANNING

Project Ref.	Drg No.	Suitability.	Rev.
2532	0115	S4	P2
Size:	Scale:	Drawn:	Checked:
A3	As indicated	MO	JRS
BIM Ref.	Date:		
2532-CAL-XX-02-DR-A-0115_S4-P2	12/08/25		

© COWAN ARCHITECTS LTD

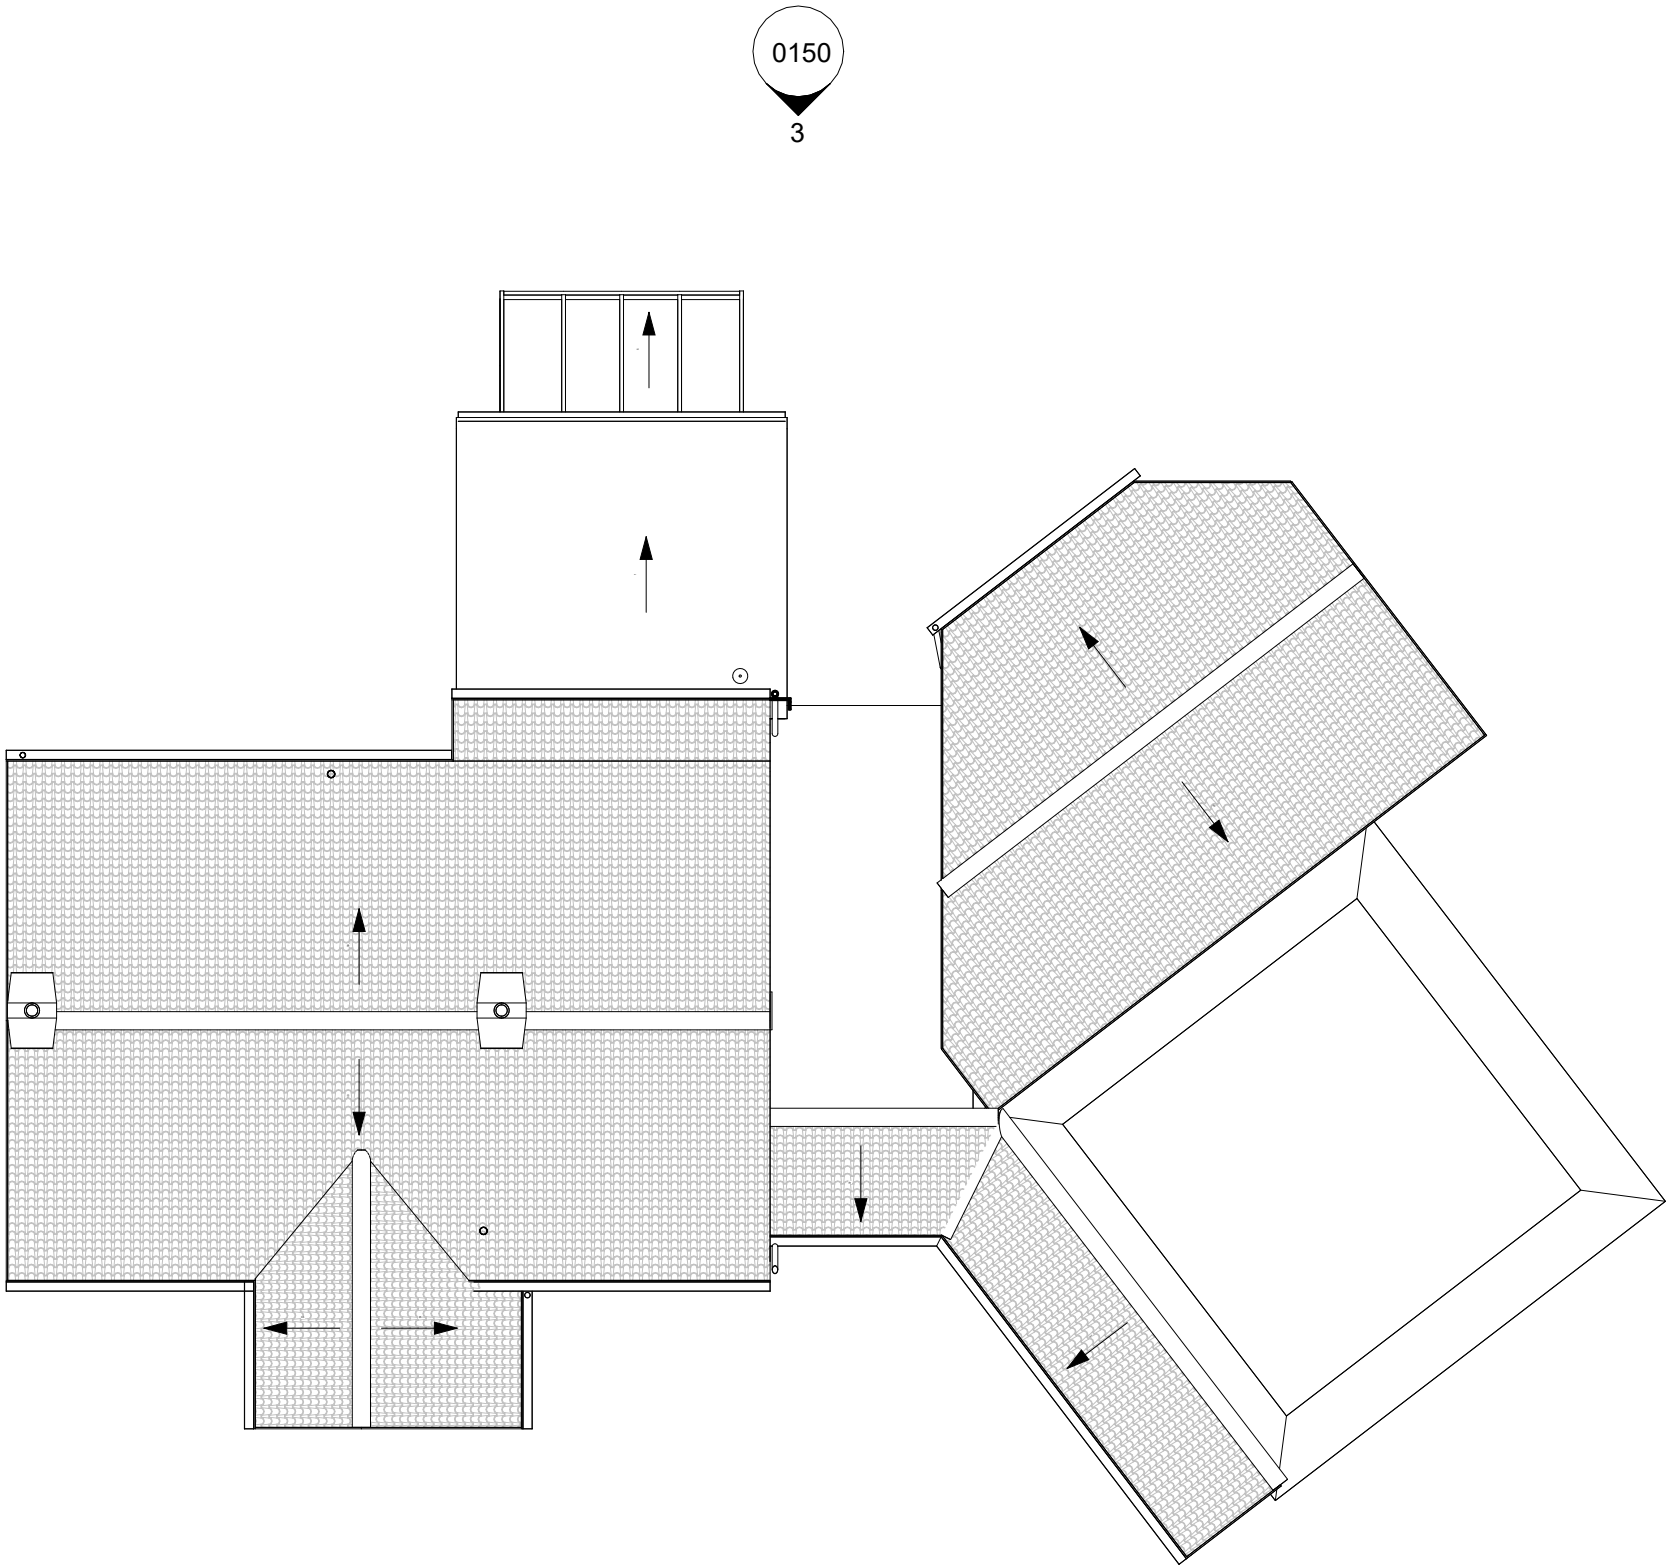

0150

2

4

0150

0150


3

0150

1

Existing Roof Plan

1 : 100

 

VISUAL SCALE 1:100 @ A3