




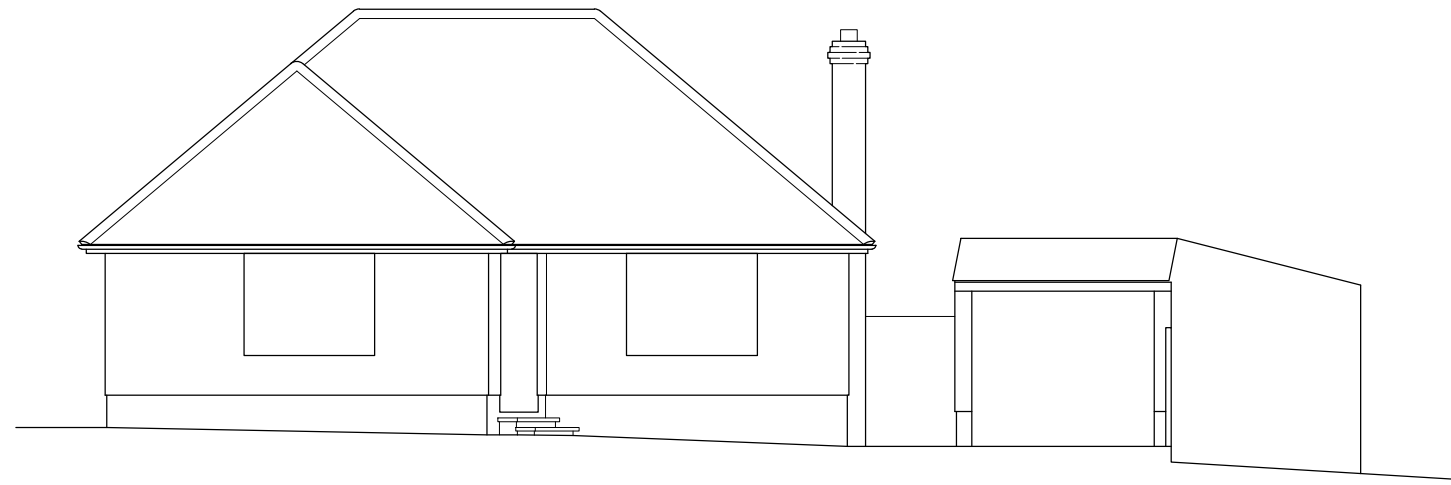


- WEST (FRONT) ELEVATION - 1:100 -
- EXISTING -

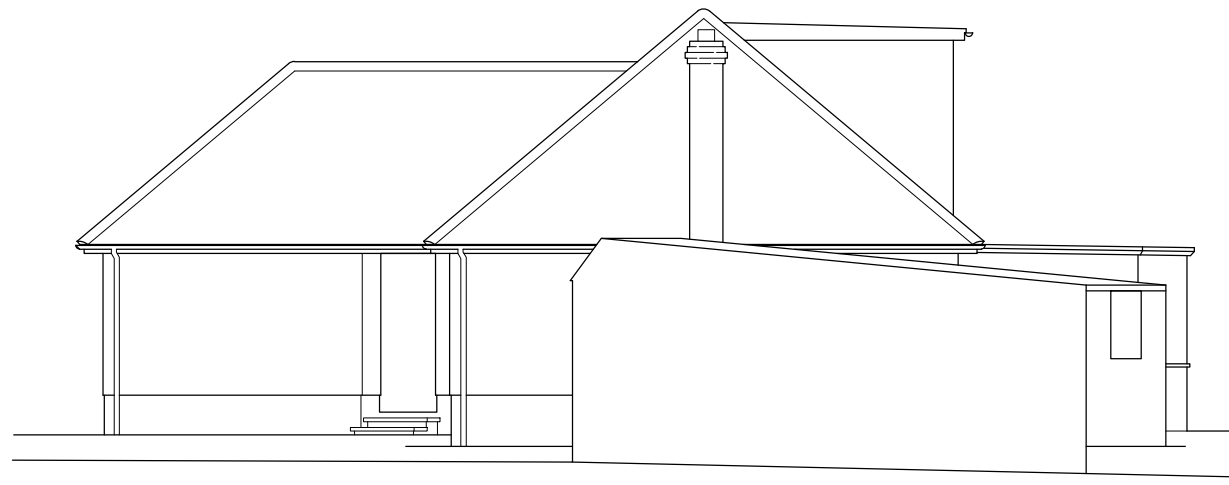


- SOUTH ELEVATION -

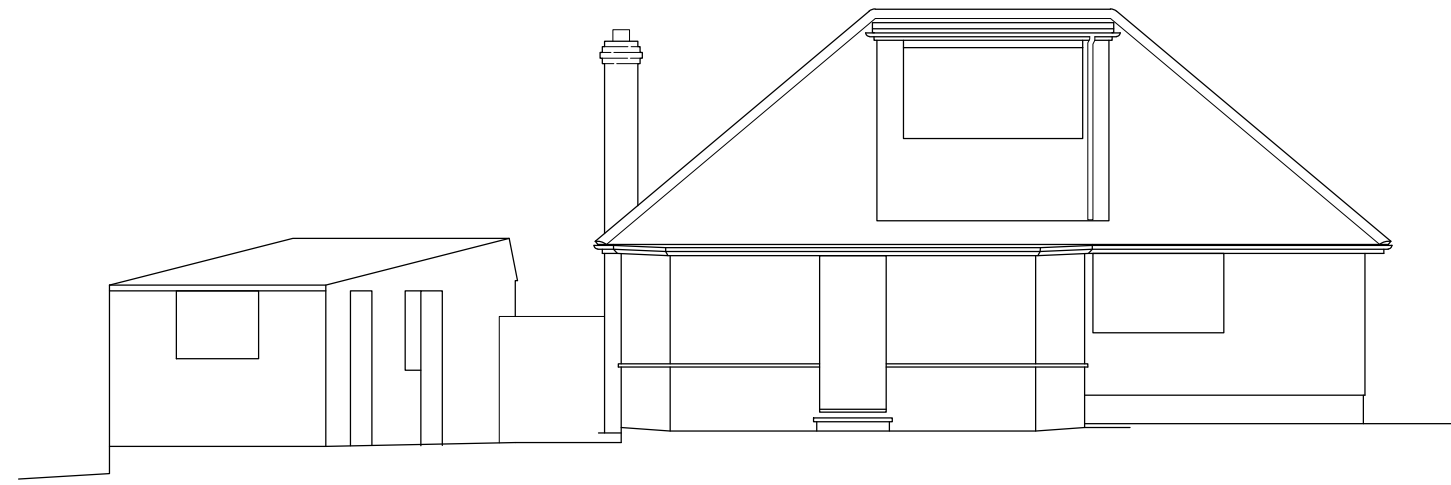


- EAST ELEVATION -

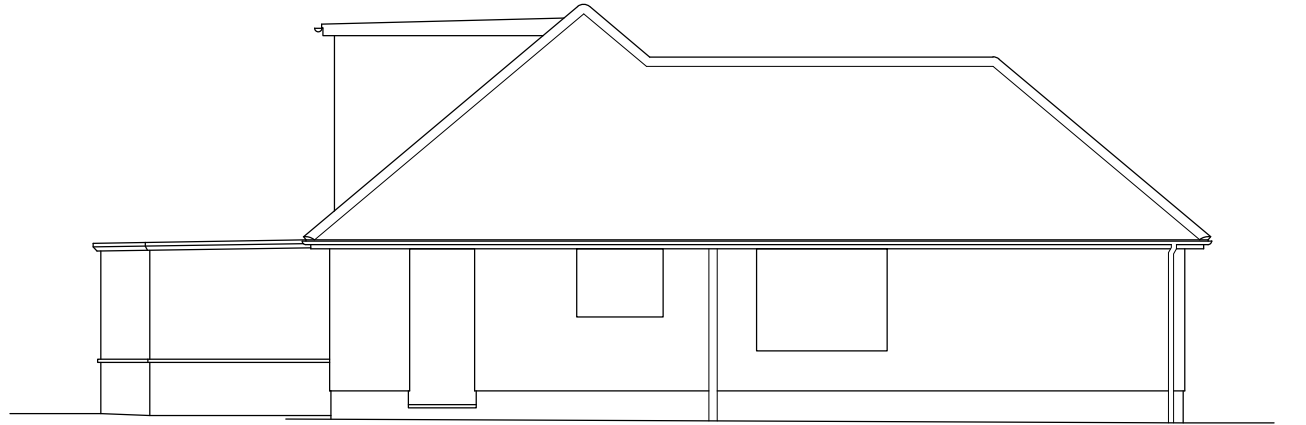

- NORTH ELEVATION -

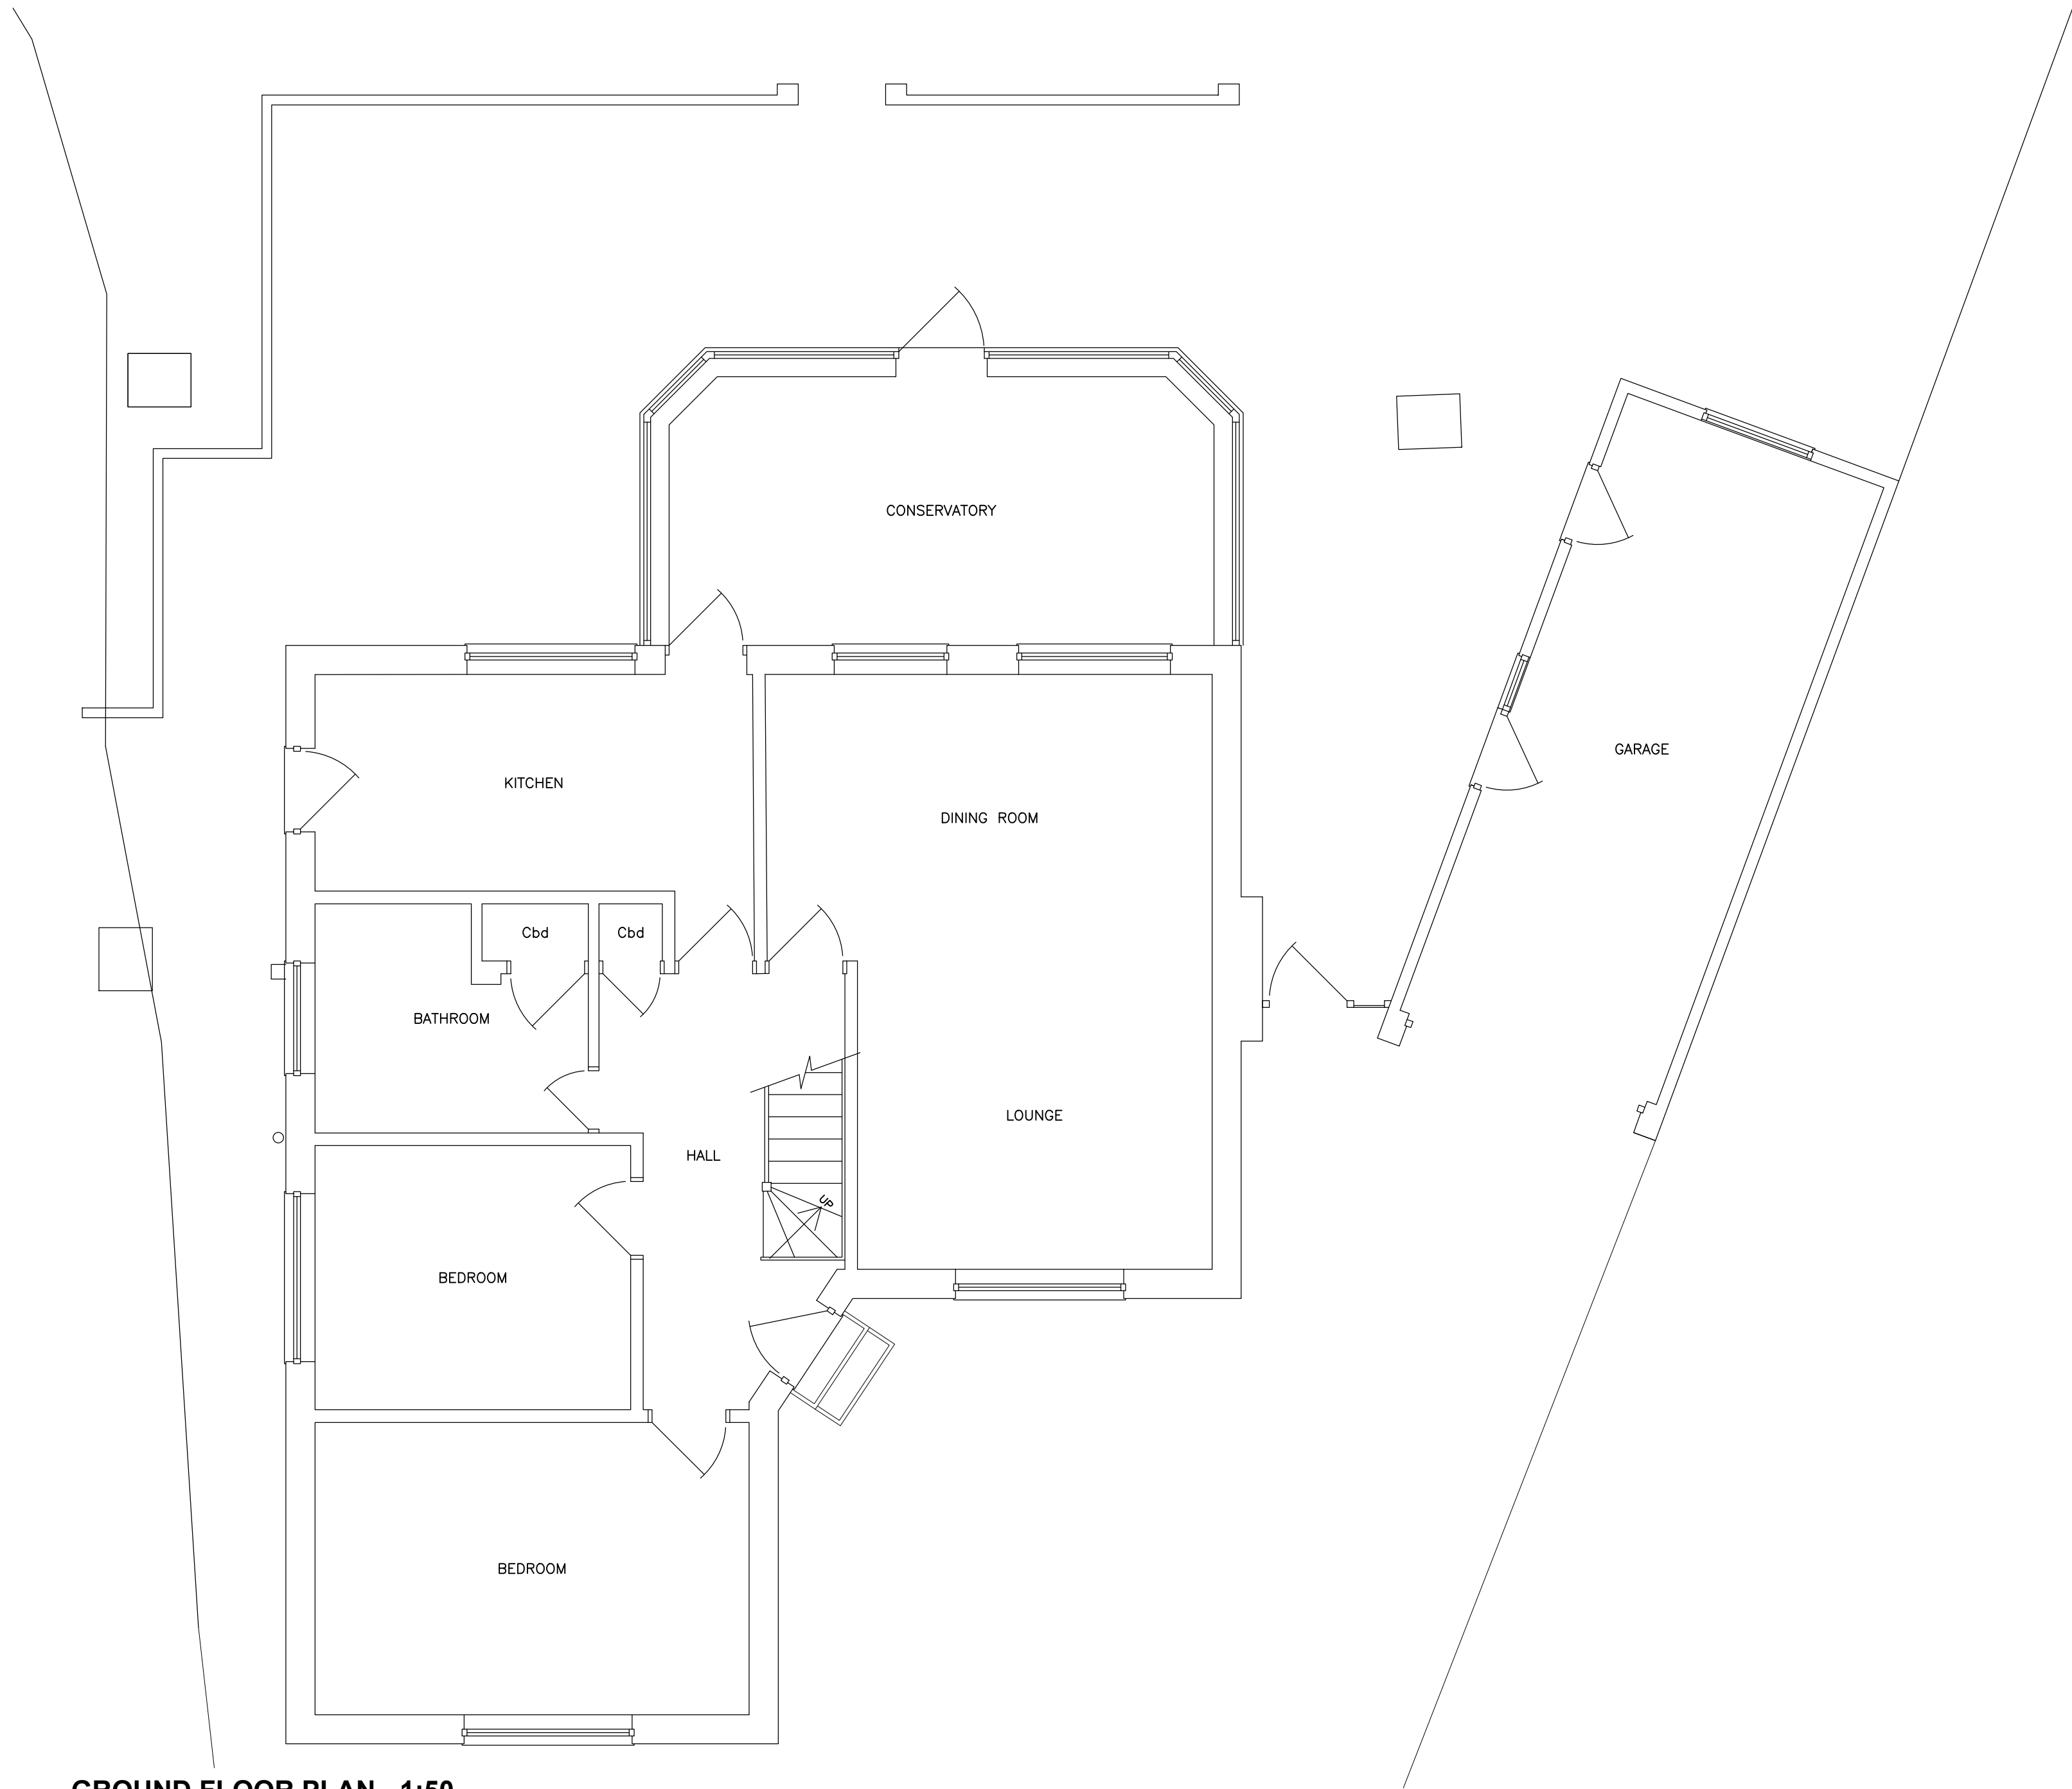

- GROUND FLOOR PLAN - 1:50 -
- EXISTING -

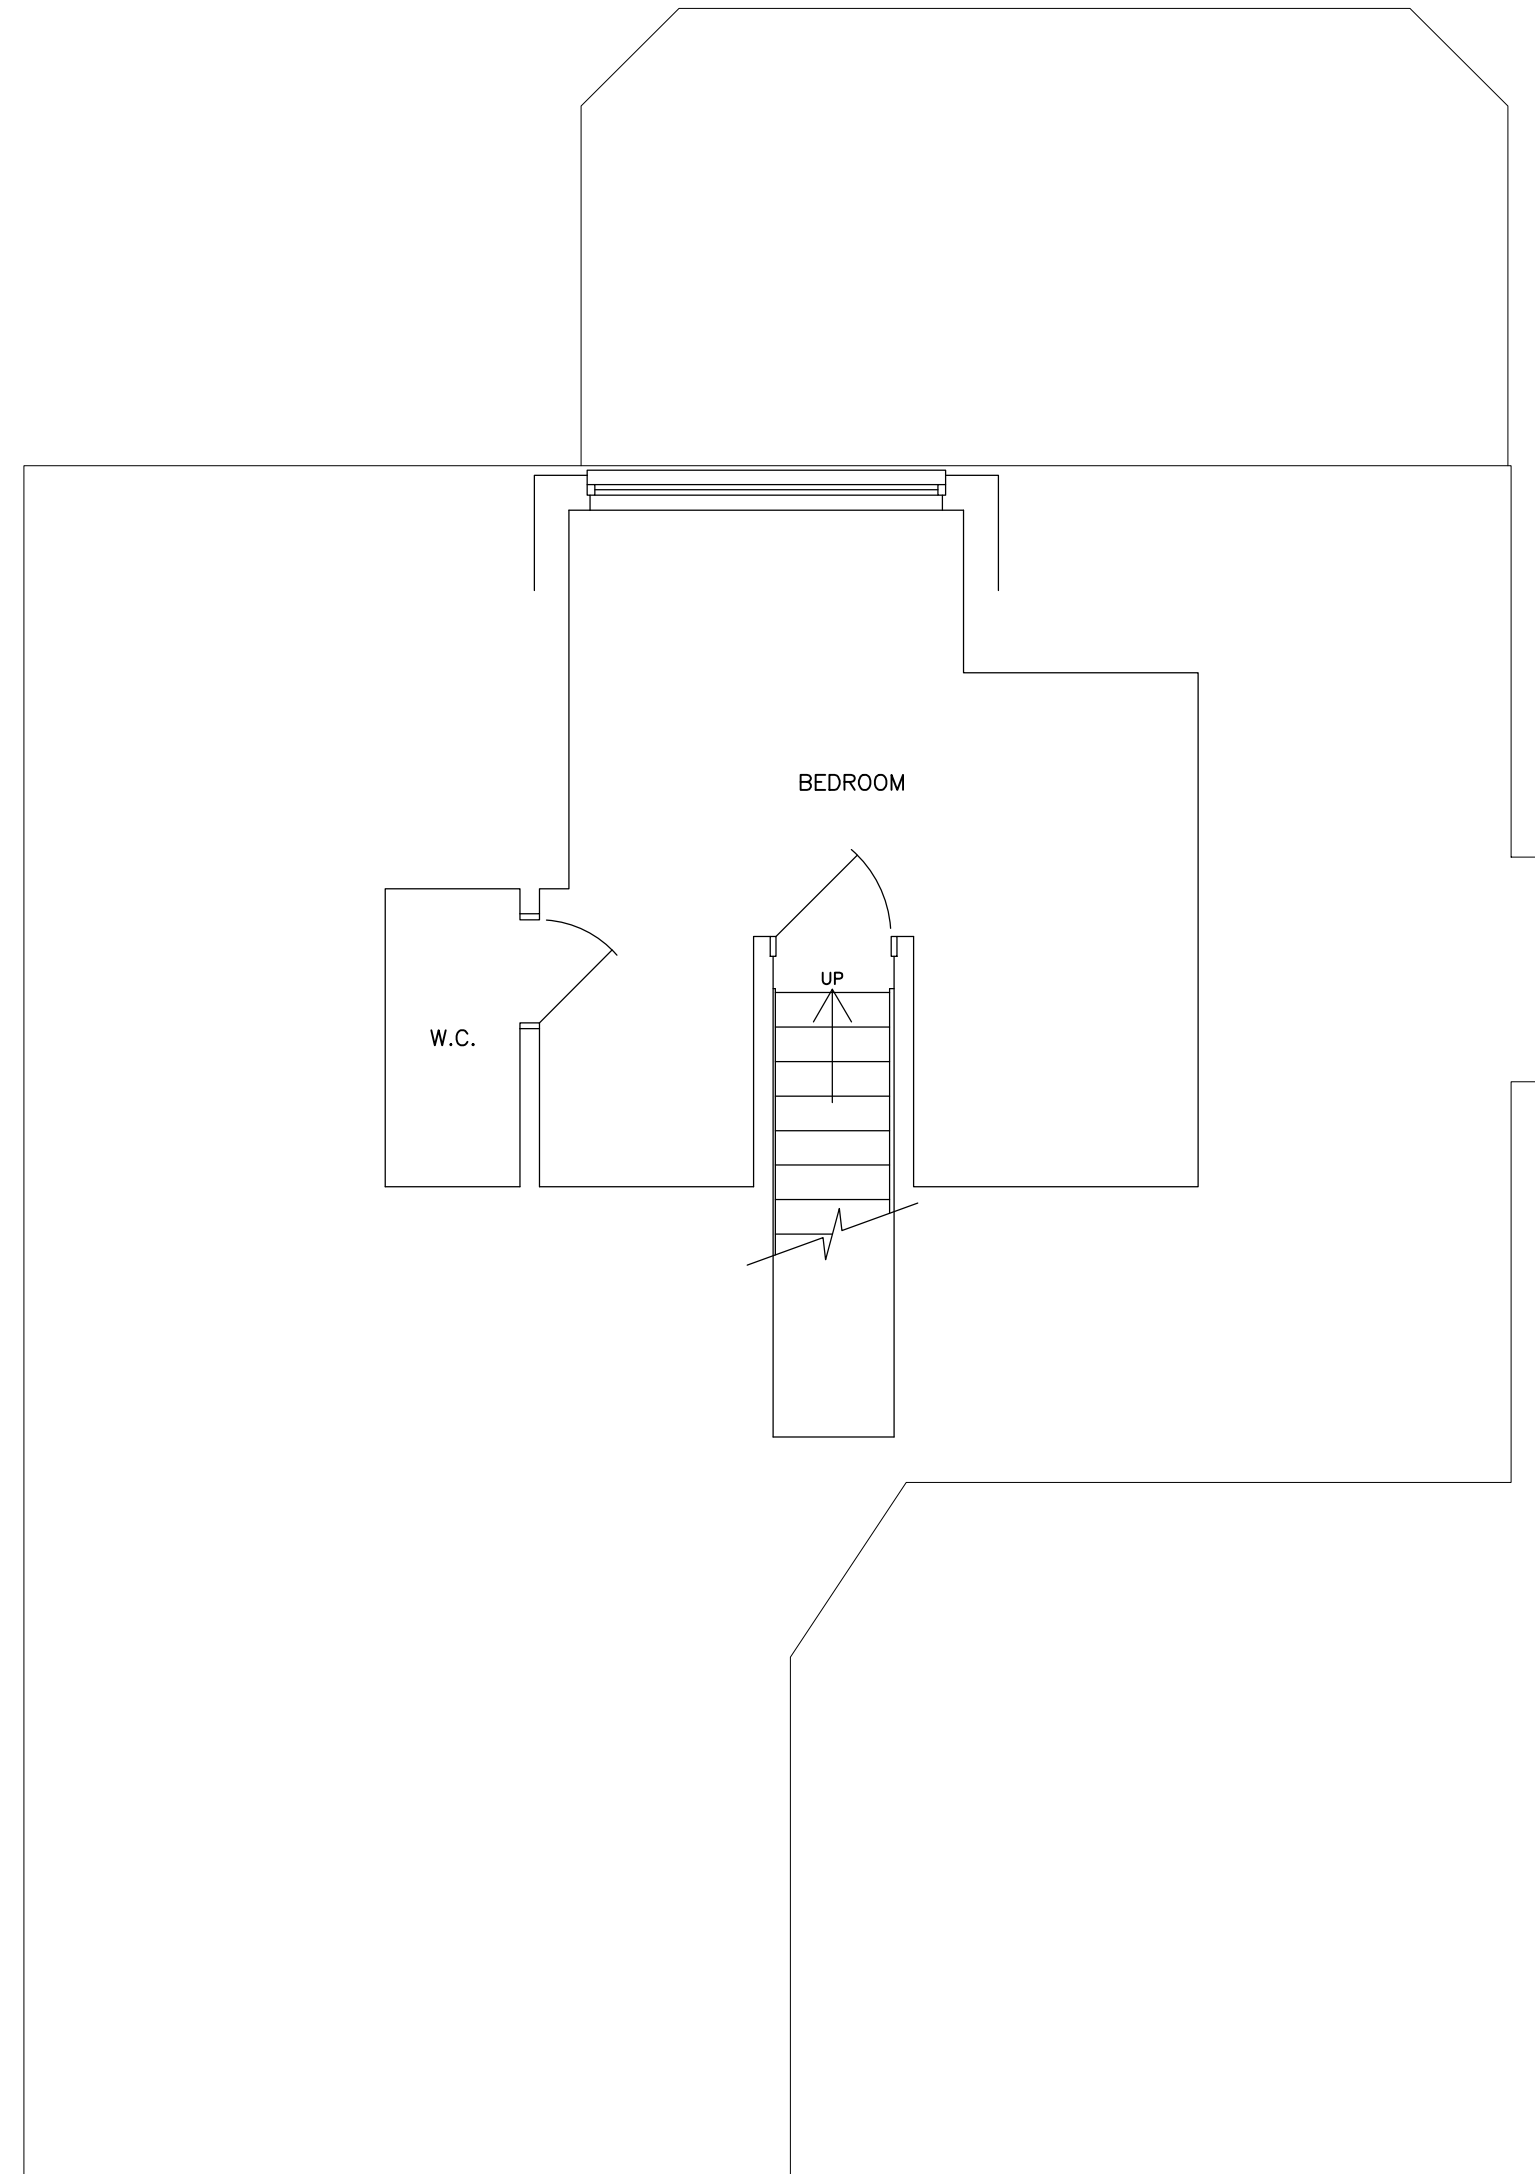

- FIRST FLOOR PLAN -

Revisions		
Client		
Mr & Mrs J Baldwin		
Job Title		
PROPOSED EXTENSION & ALTERATIONS		
5 PARKSIDE EAST GRINSTEAD WEST SUSSEX RH19 1JG		
Drawing Title		
SURVEY - AS EXISTING		
T. J. Evans Building Drawings & Technical Service		
Holly's Choice Spithurst Road Barcombe East Sussex BN8 5EF Telephone (01273) 400835 E-mail: Tim@TJEvansLtd.co.uk		
Date	October 2024	Paper Size
Drawing Number	5 2 4 / 0 2 1 / 0 0	A1
		0

