




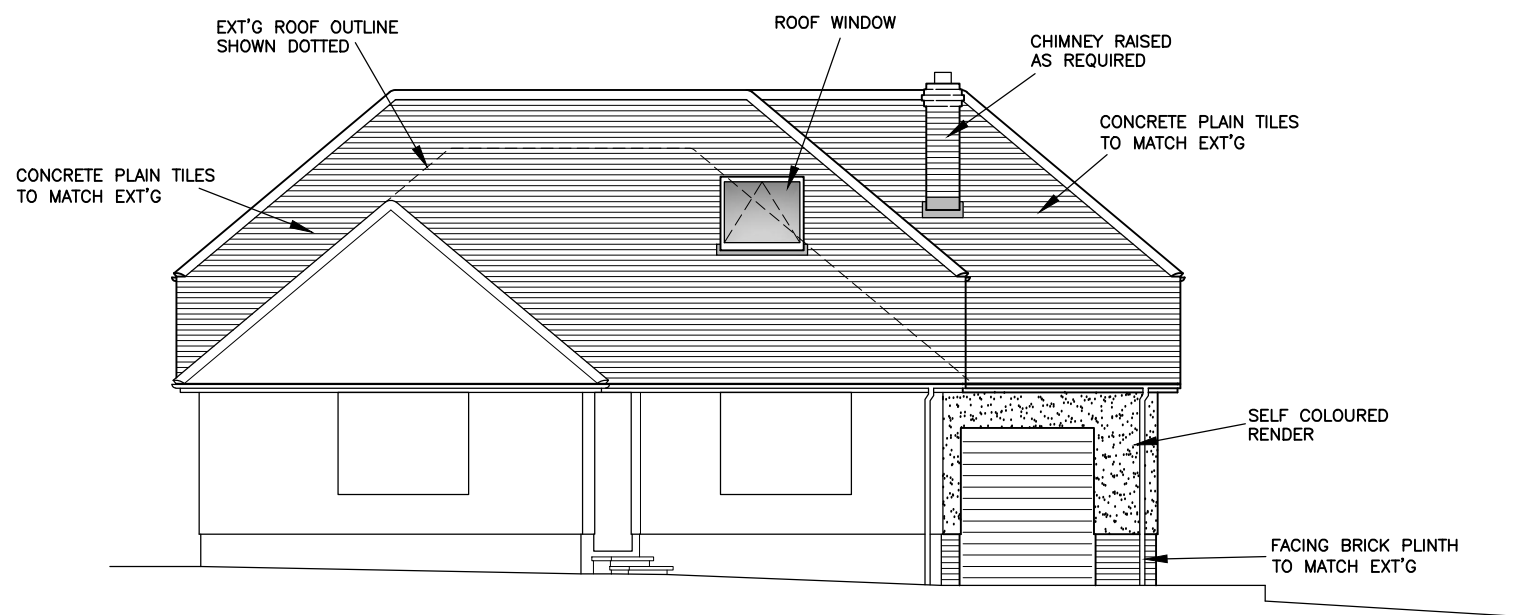


- WEST (FRONT) ELEVATION - 1:100 -
- PROPOSED -

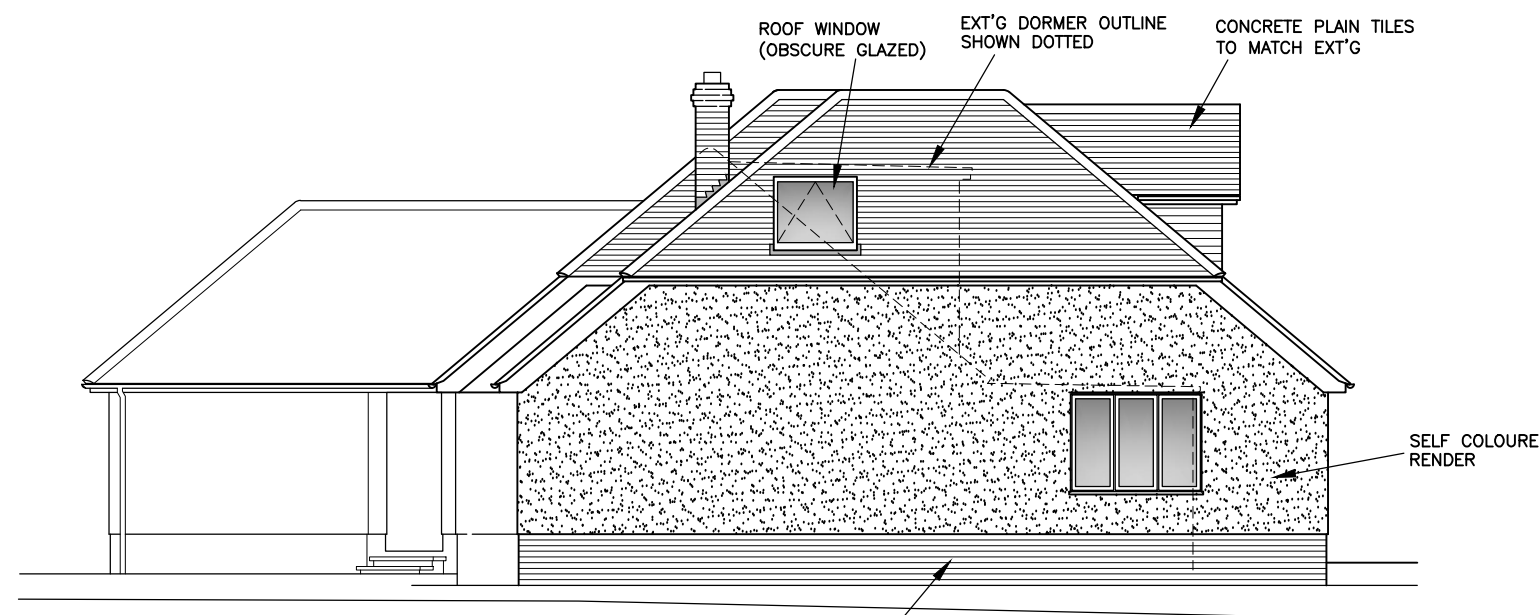


- SOUTH ELEVATION -

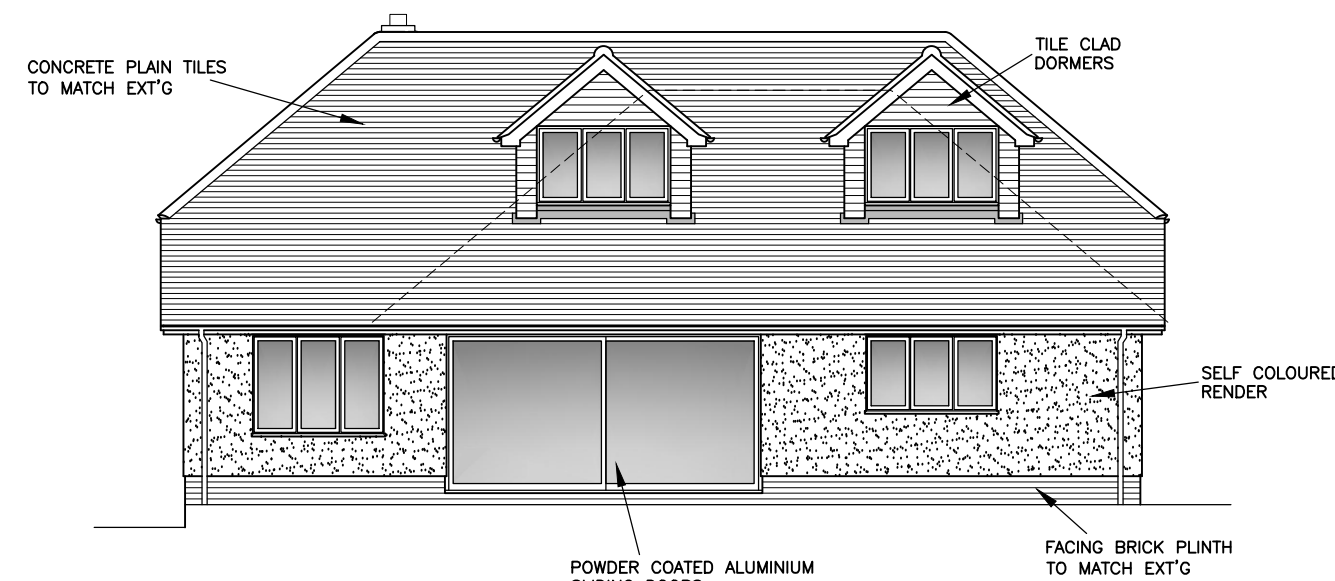


- EAST ELEVATION -

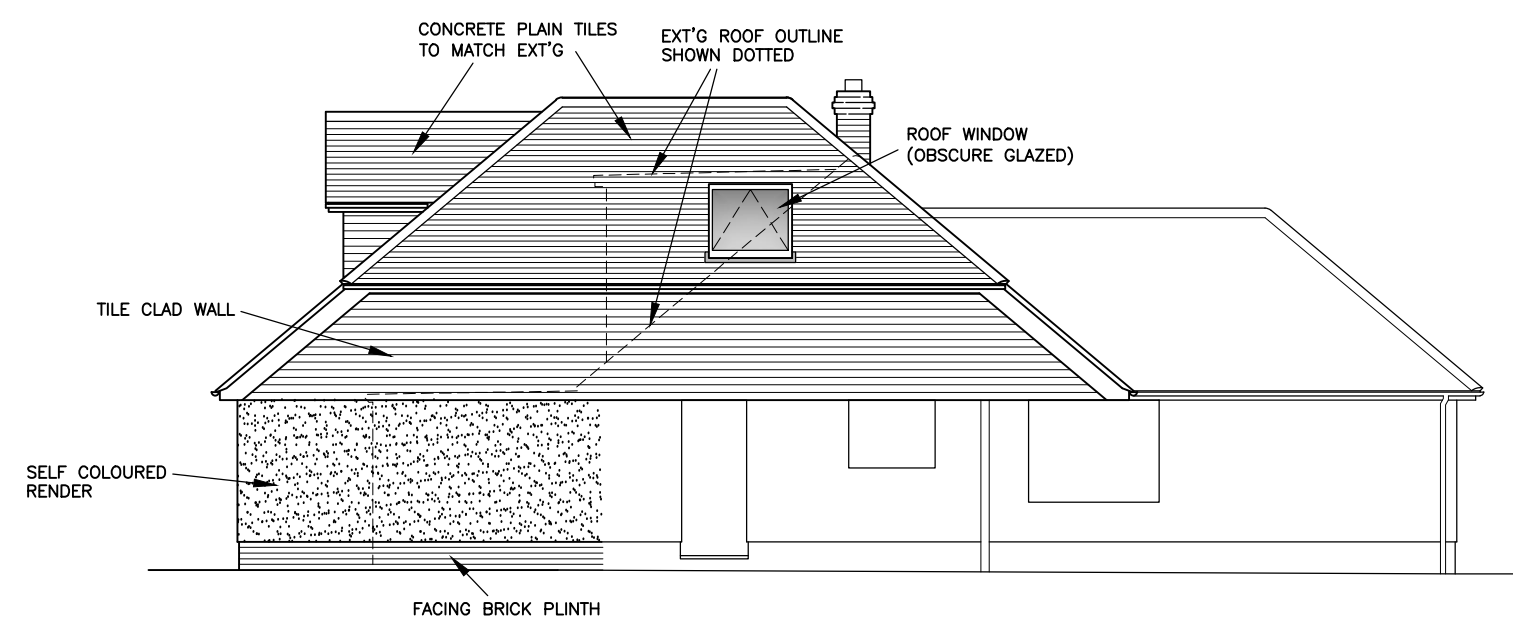

- NORTH ELEVATION -

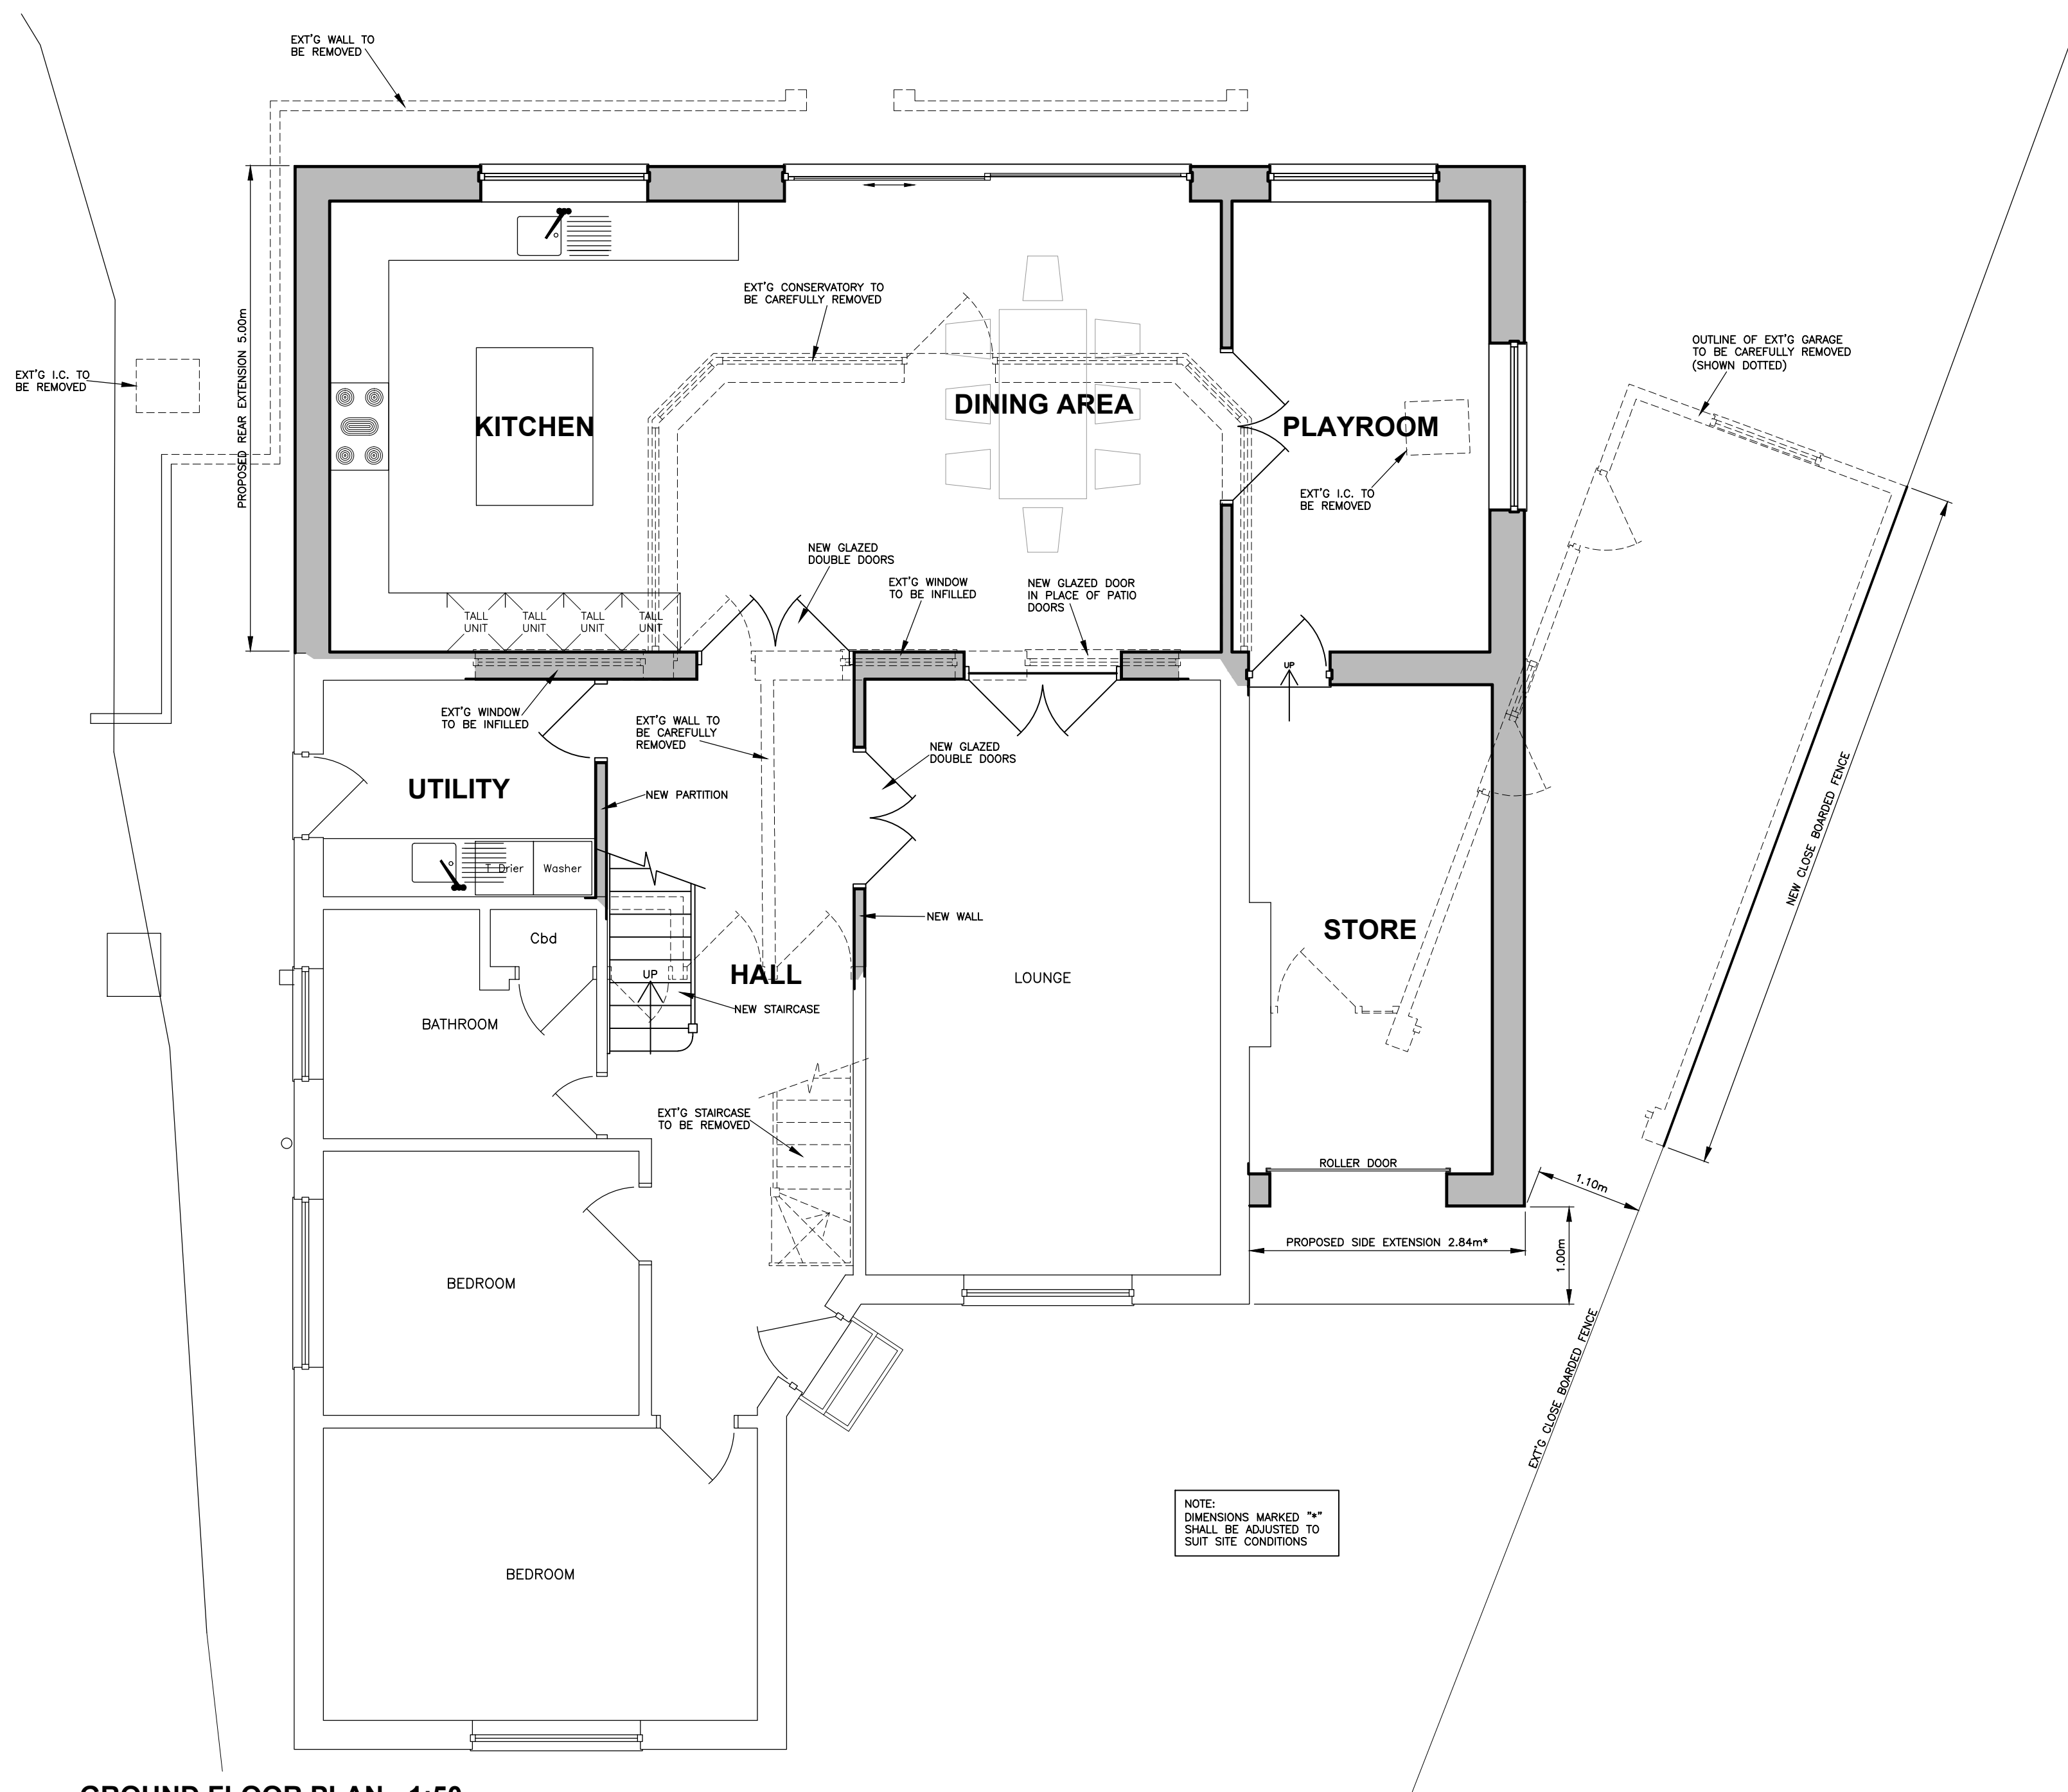

- GROUND FLOOR PLAN - 1:50 -
- PROPOSED -

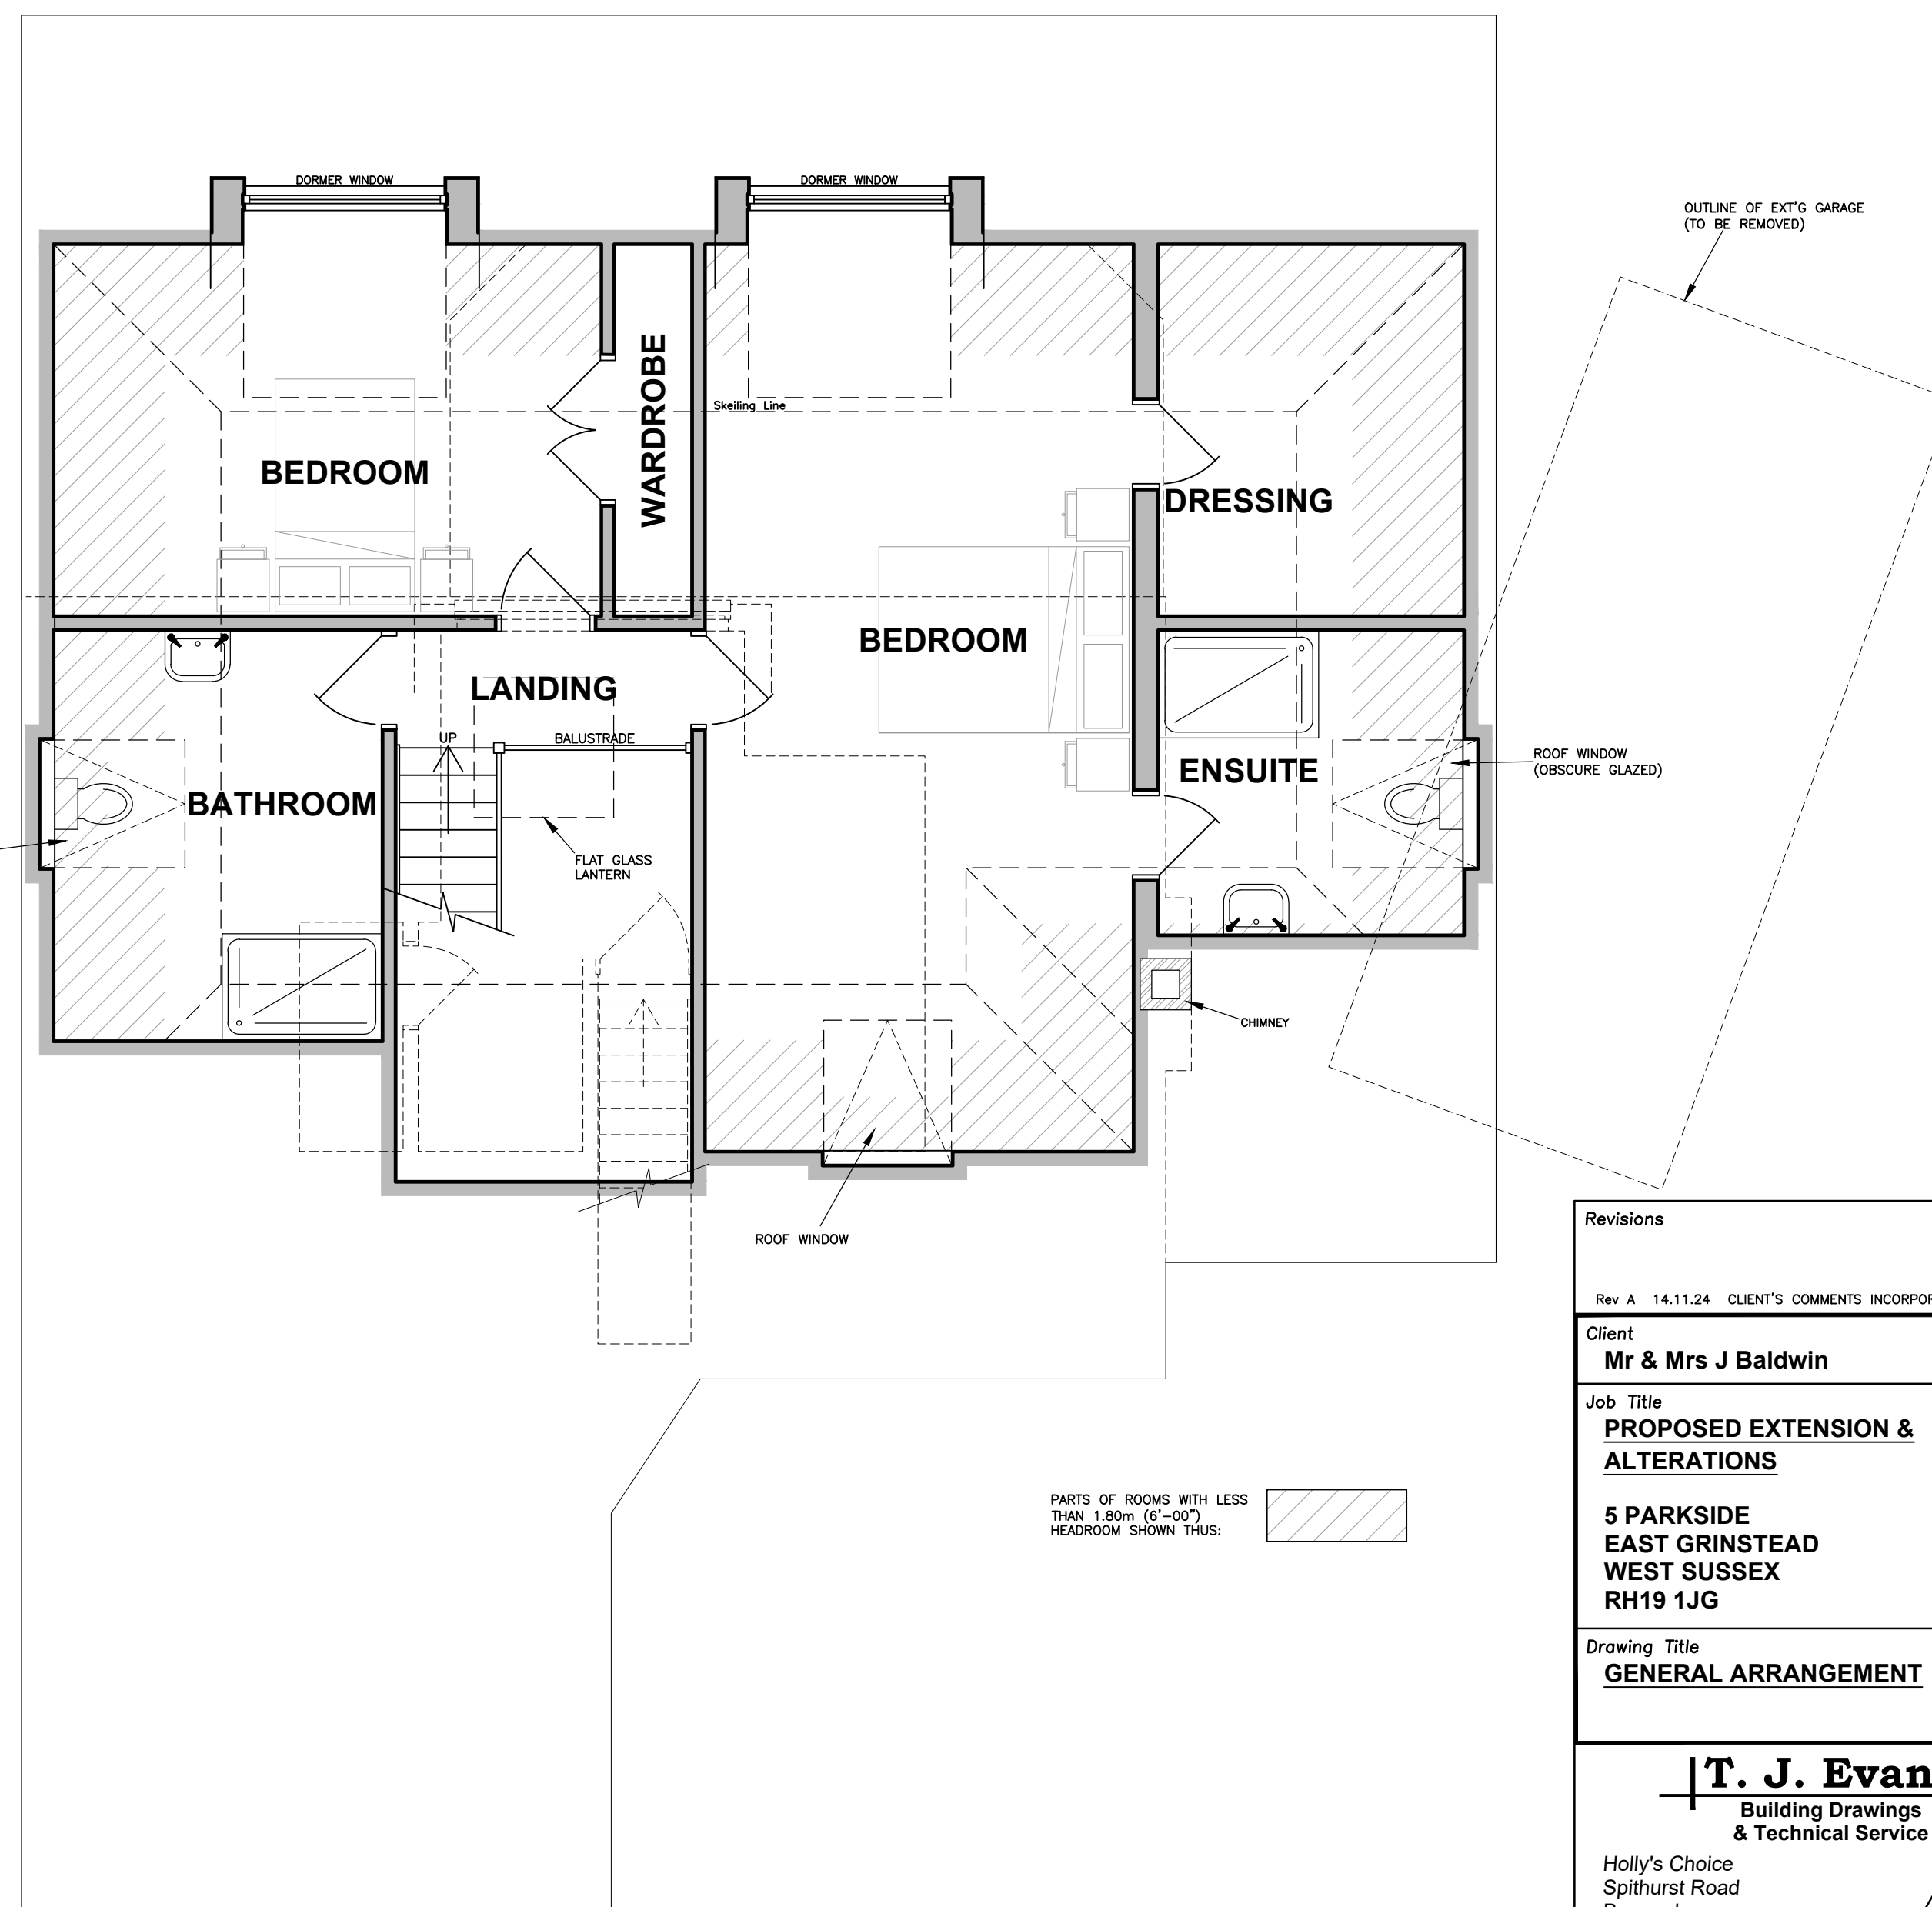

- FIRST FLOOR PLAN -

Revisions	
Rev A	14.11.24 CLIENT'S COMMENTS INCORPORATED

Client
Mr & Mrs J Baldwin

Job Title
PROPOSED EXTENSION & ALTERATIONS

**5 PARKSIDE
EAST GRINSTEAD
WEST SUSSEX
RH19 1JG**

Drawing Title
GENERAL ARRANGEMENT

T. J. Evans
Building Drawings
& Technical Service

Holly's Choice
Spithurst Road
Barcombe
East Sussex BN8 5EF
Telephone (01273) 400835
E-mail: Tim@TJEvansLtd.co.uk

Date	November 2024	Paper Size	A1
Drawing Number	524/021/01		A