



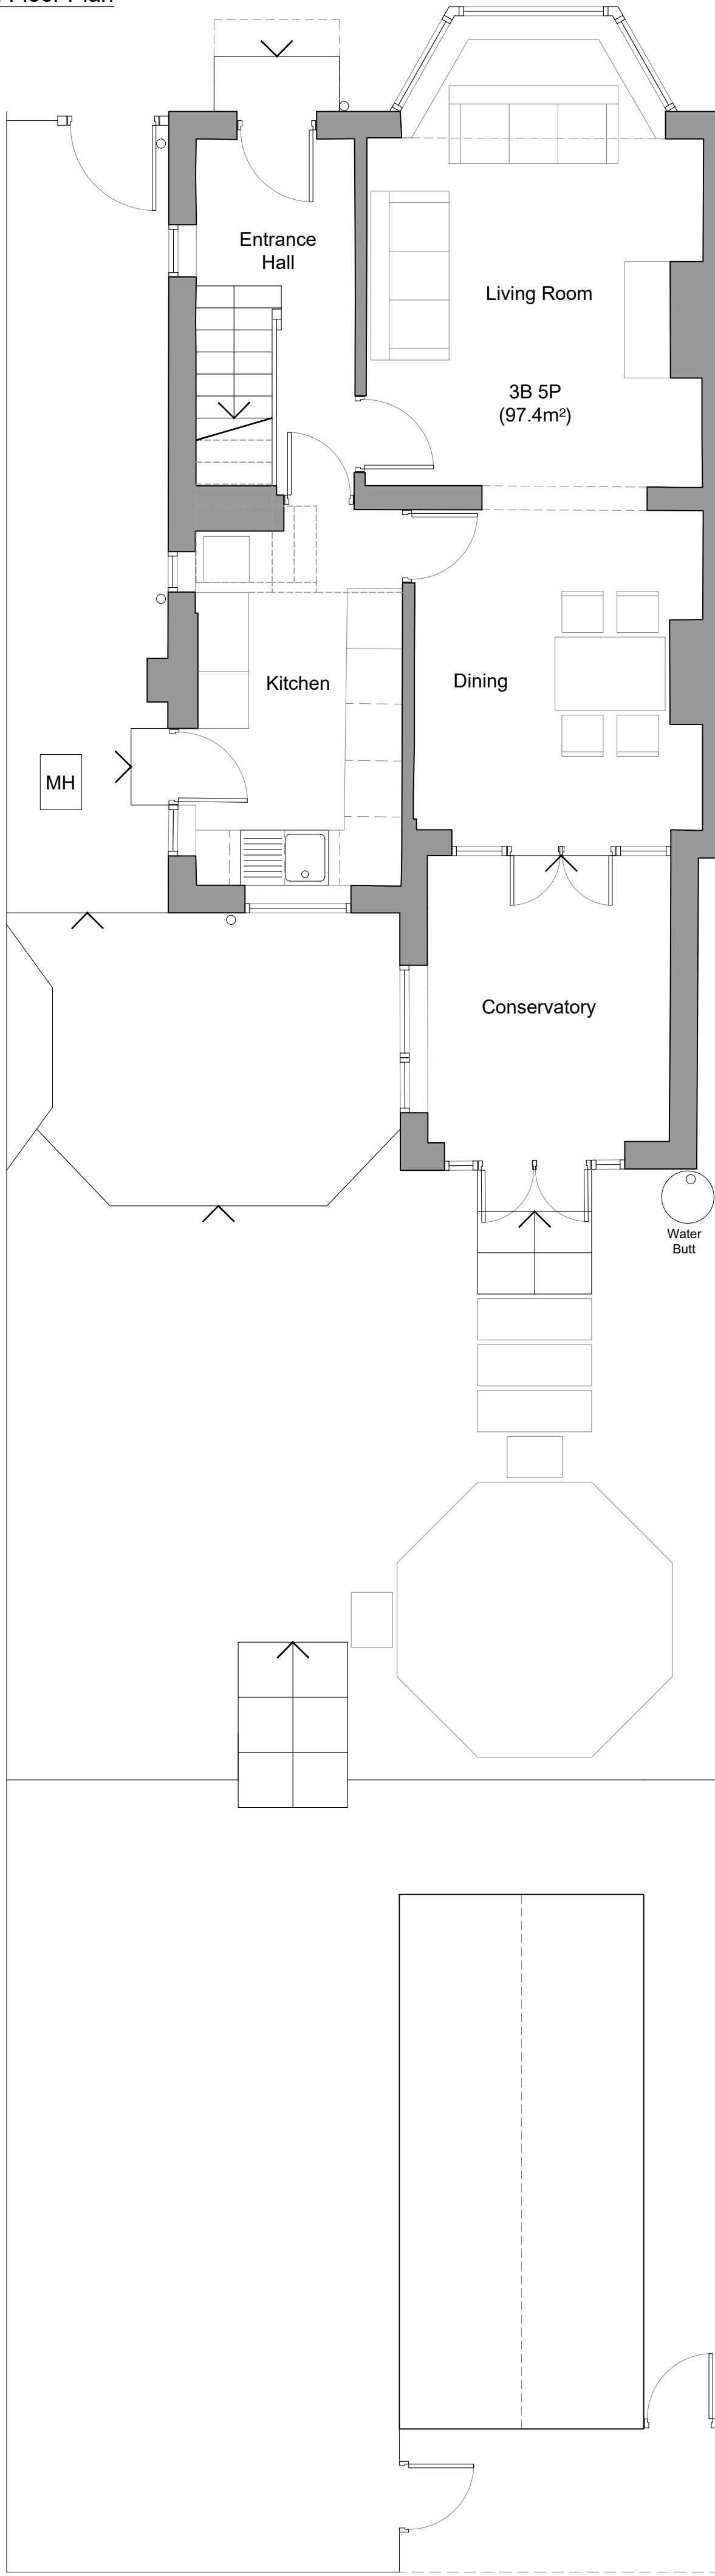


01 Ground Floor Plan
Scale: 1:50

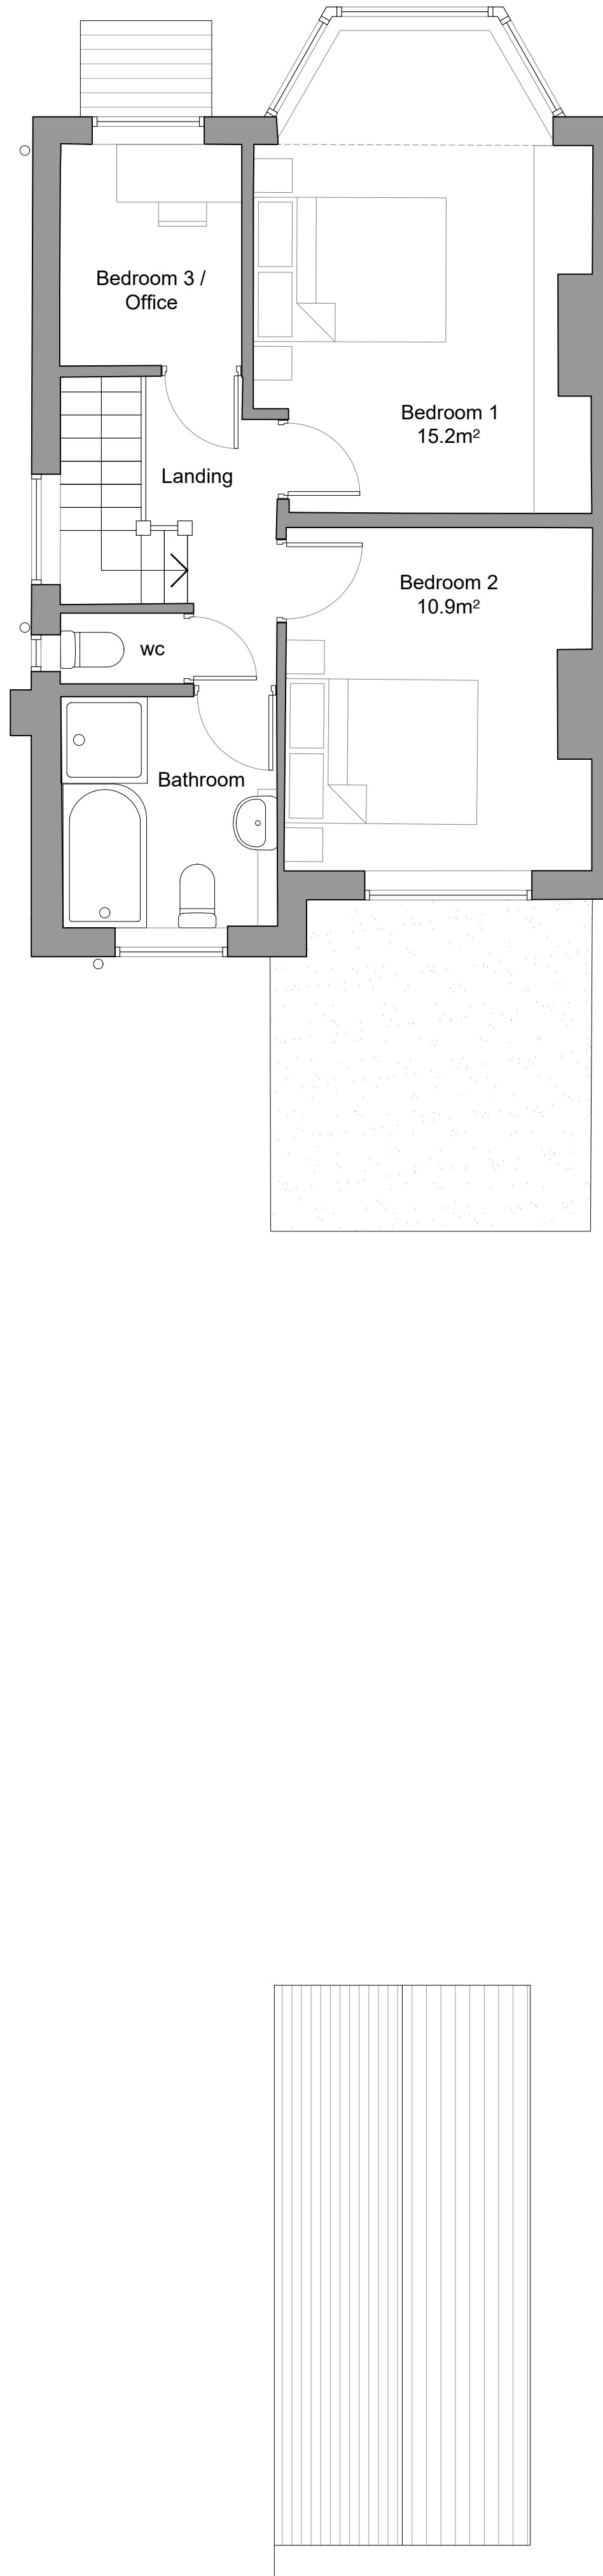

02 First Floor Plan
Scale: 1:50



03 Roof Plan
Scale: 1:50

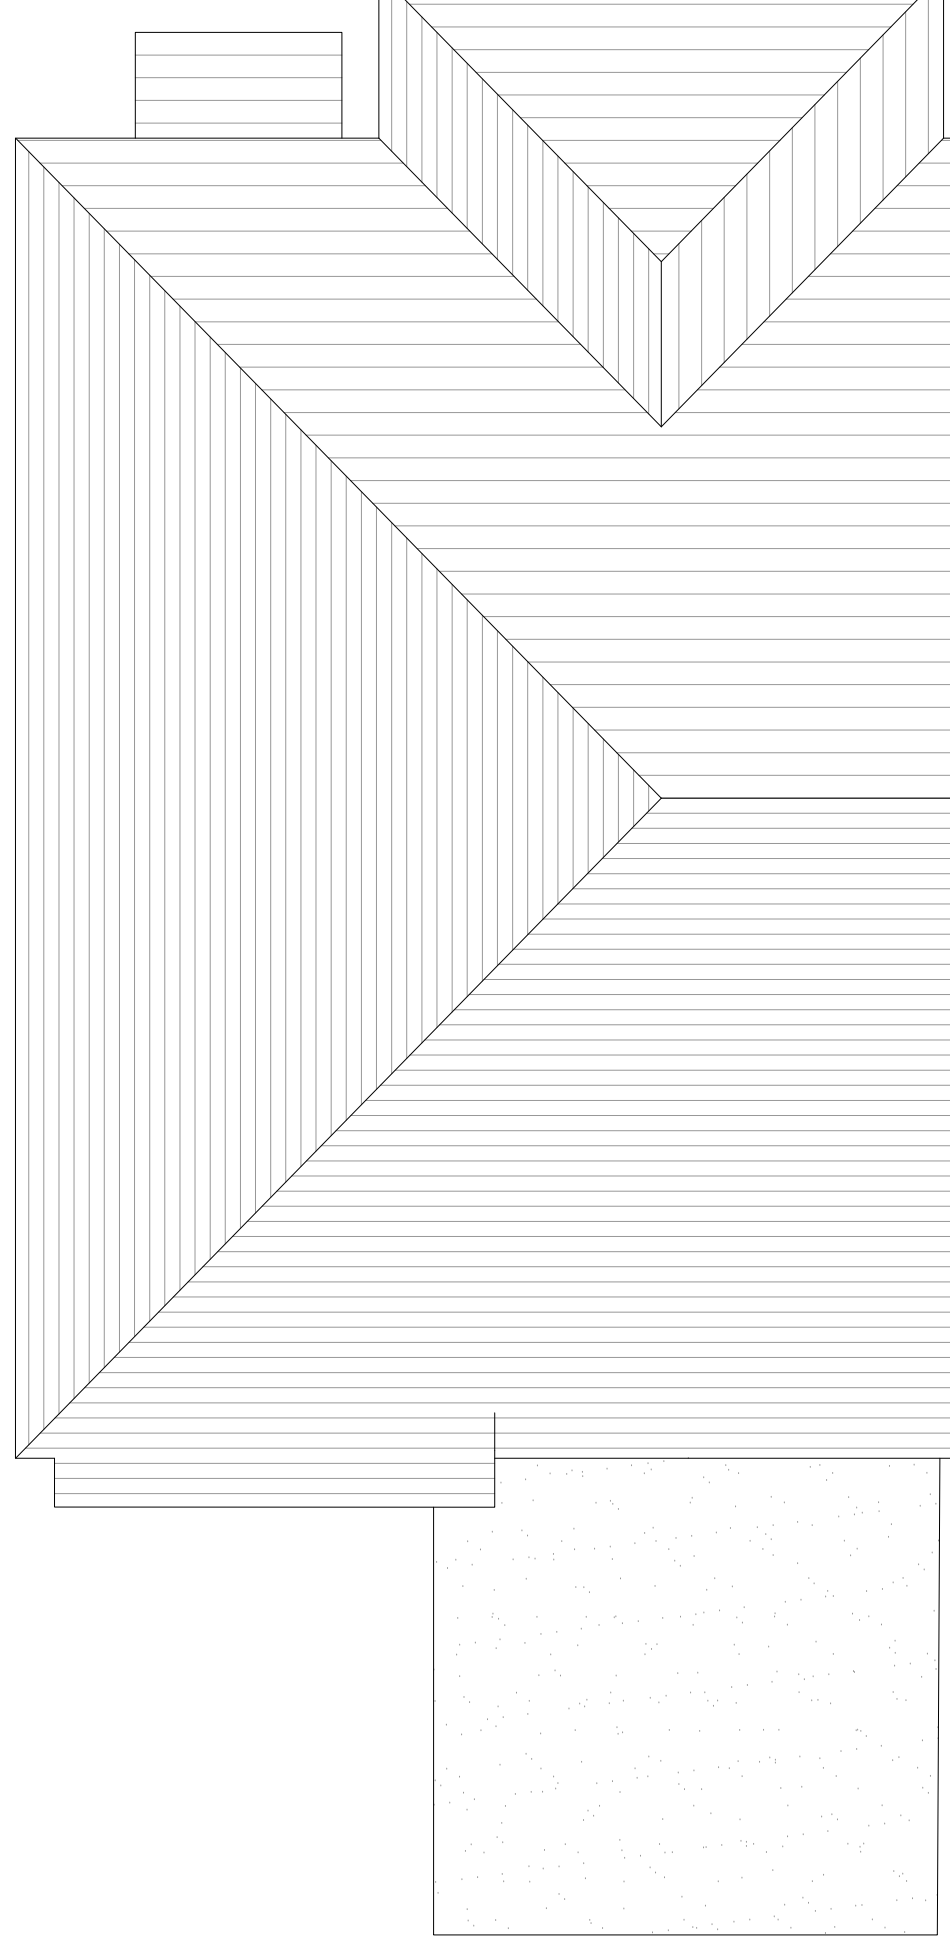

PLANNING

103 STATION ROAD

EXISTING PLANS

job ref
132

NUMBER
050

REV
A

SCALE
1:50@A1

STATUS

LOCATION

TITLE

DATE
Scale in Metres
0 1 2 5

Do not scale this drawing except for planning purposes.
All dimensions to be checked on site prior to construction & manufacture.
This drawing is the property of EN Architects & is protected under the Copyright, designs and Patent Act 1988