




01 Ground Floor Plan
Scale: 1:50

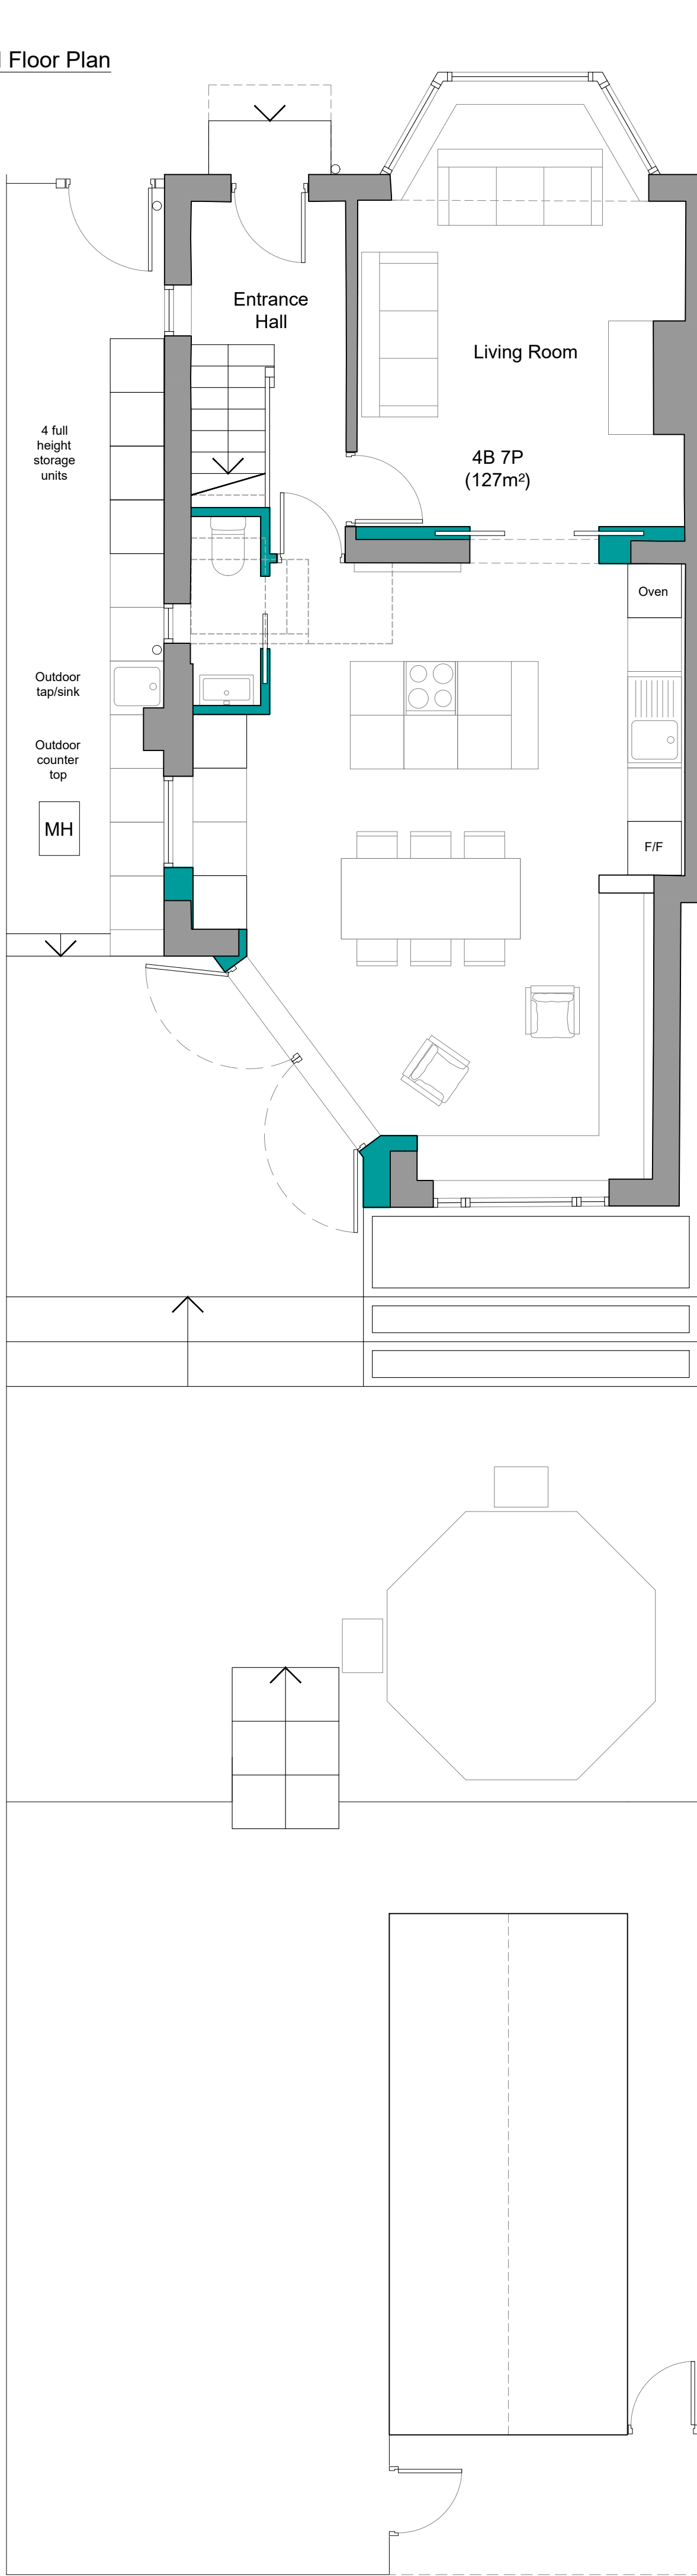


02 First Floor Plan
Scale: 1:50

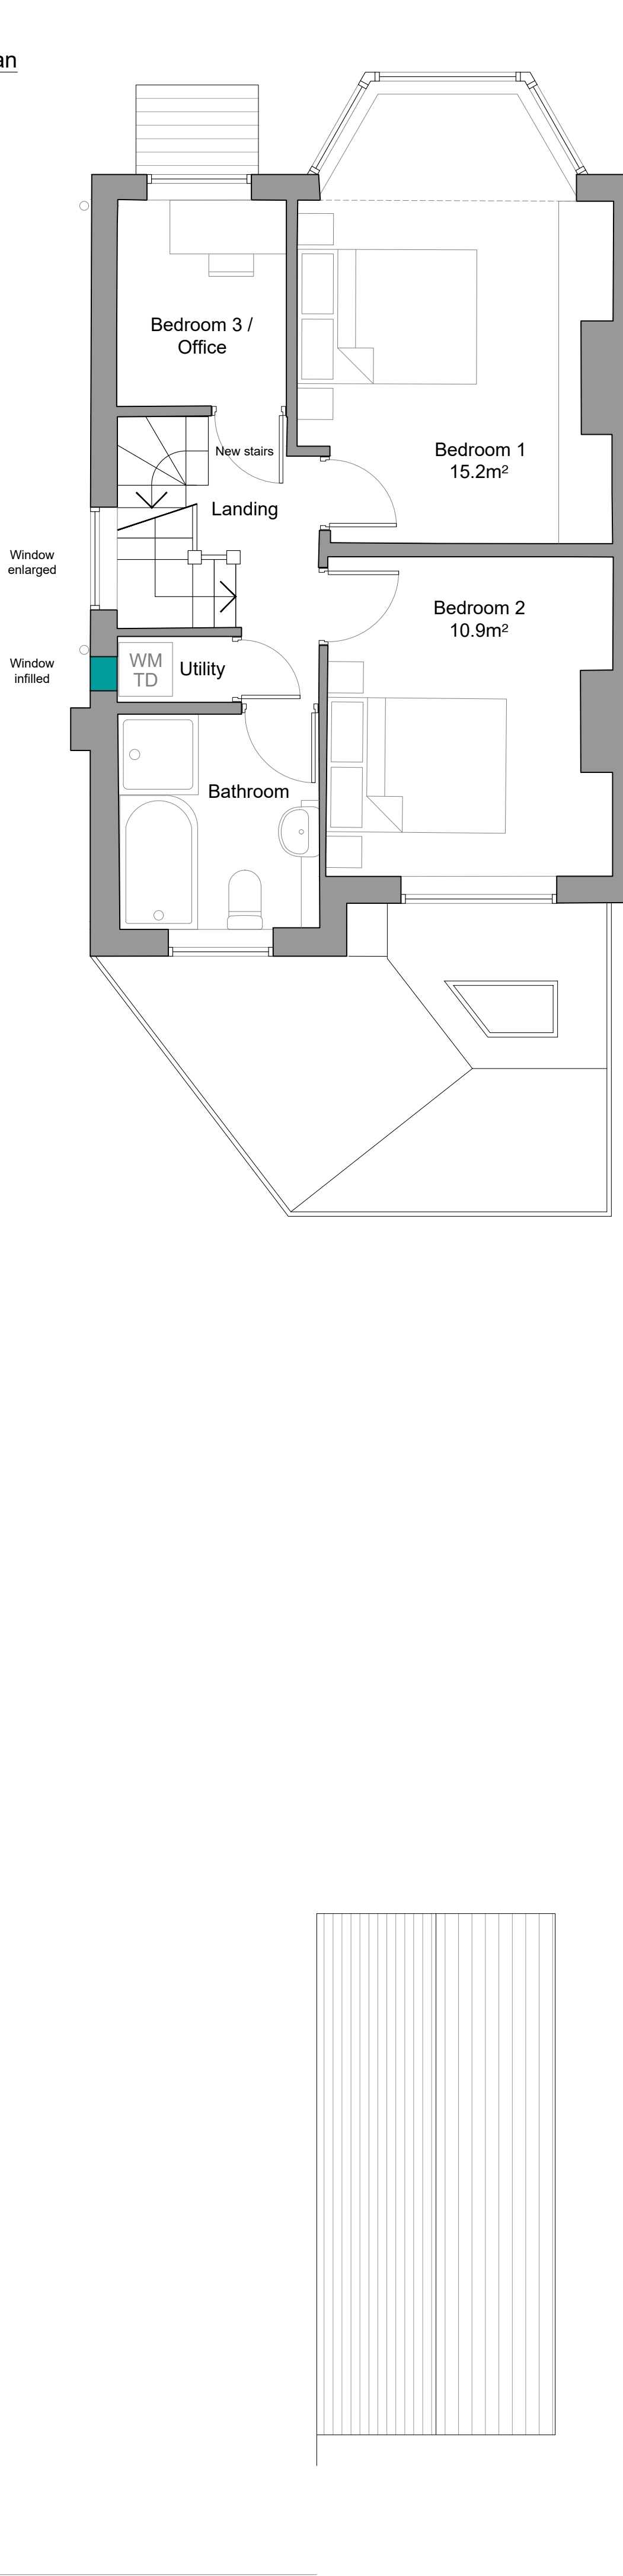

03 Second Floor Plan
Scale: 1:50

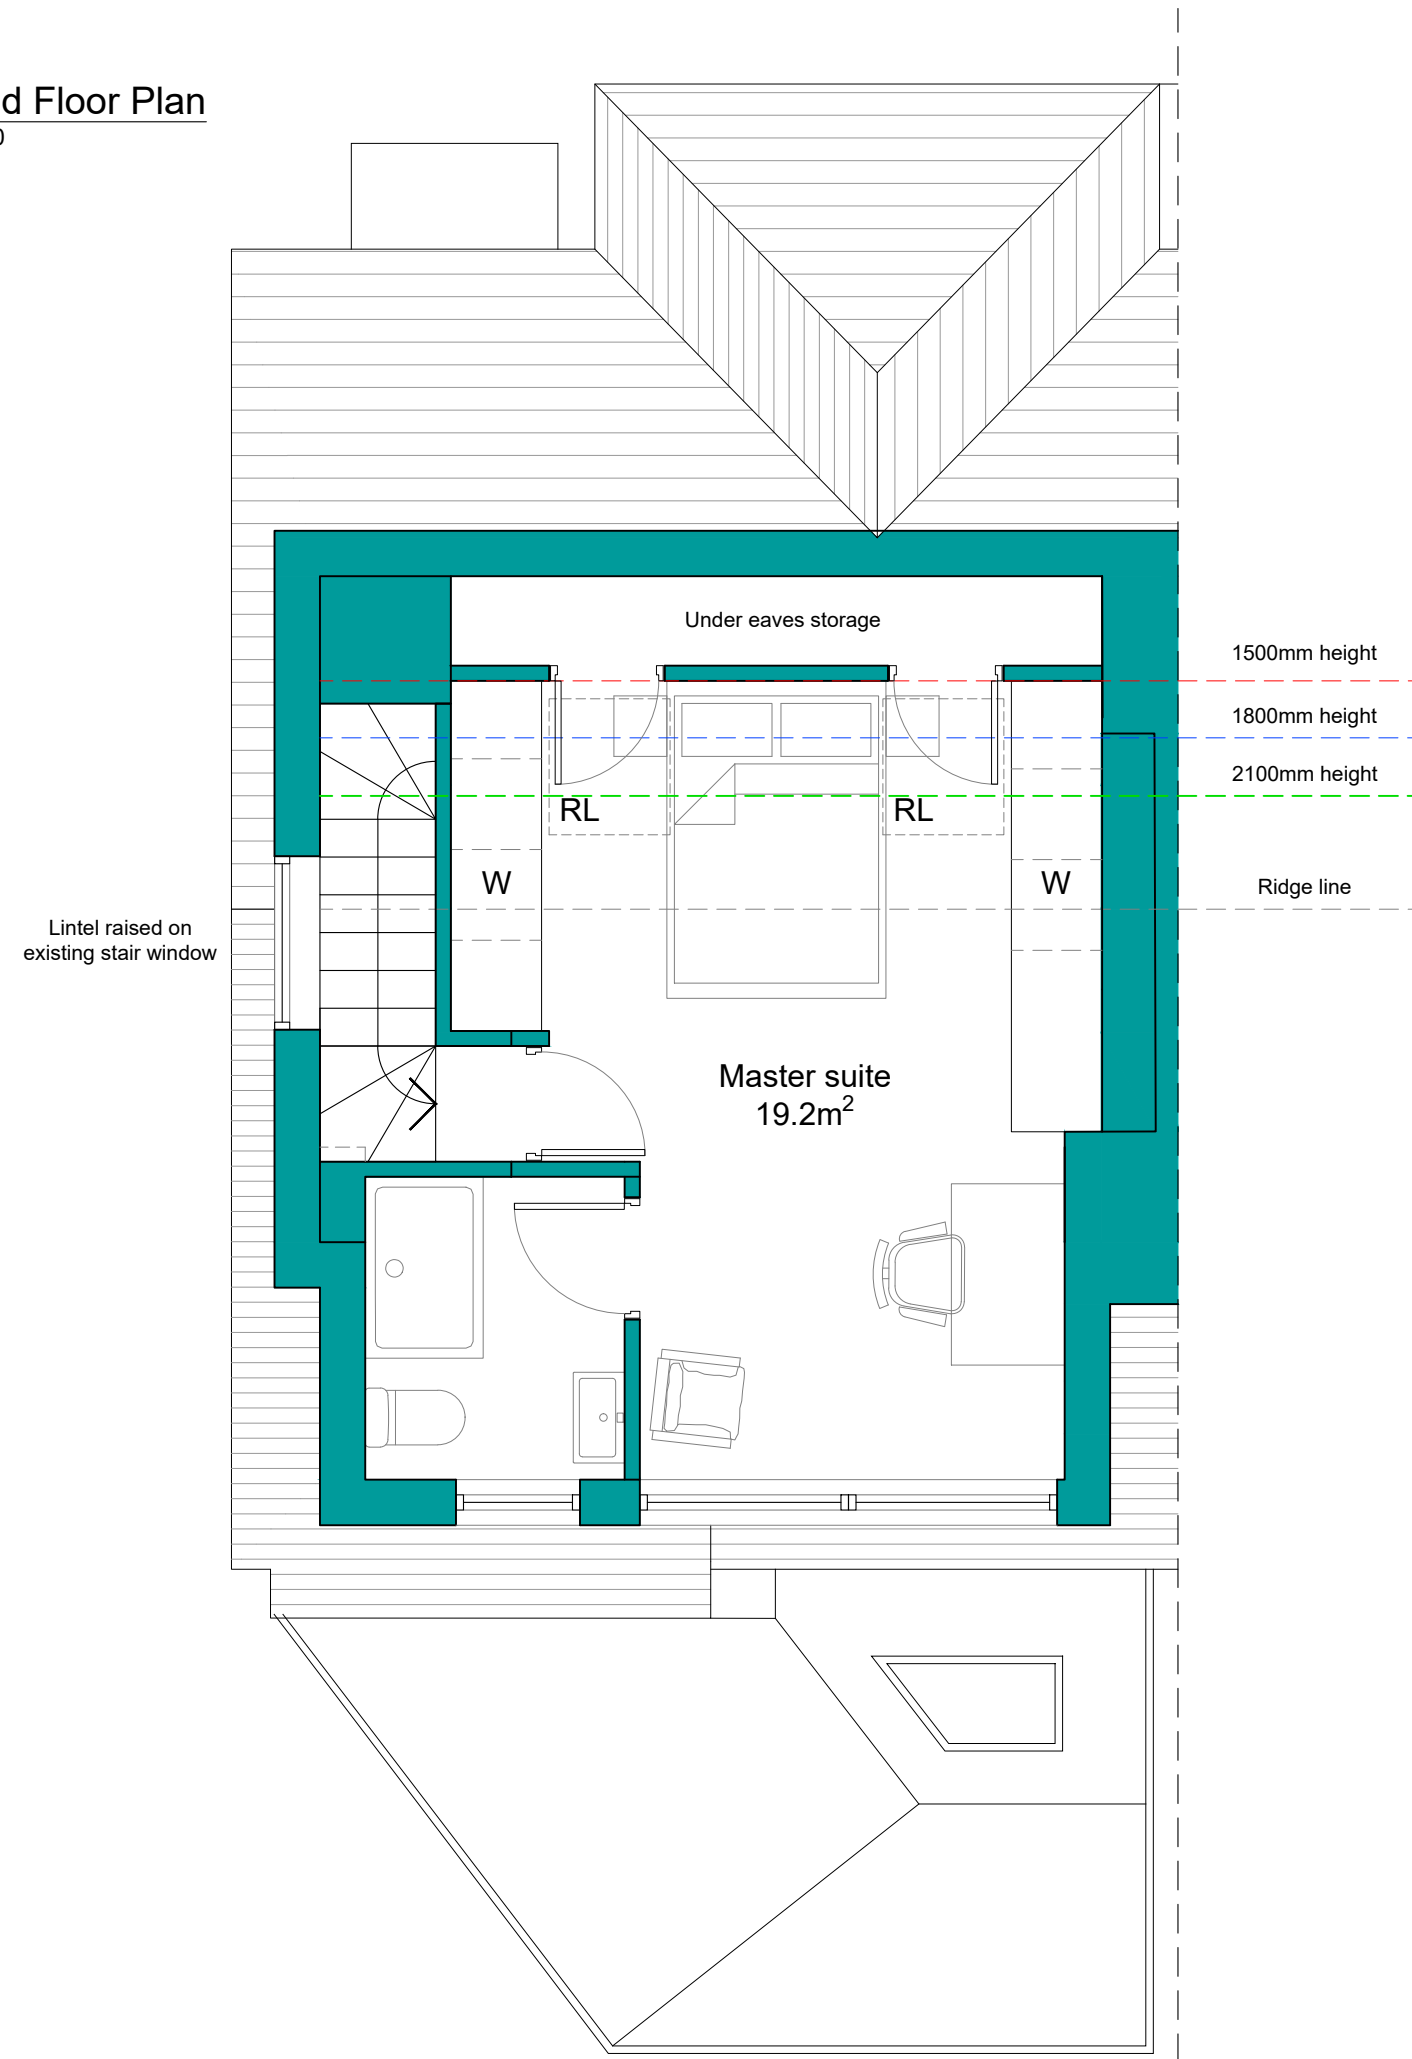

04 Roof Plan
Scale: 1:50

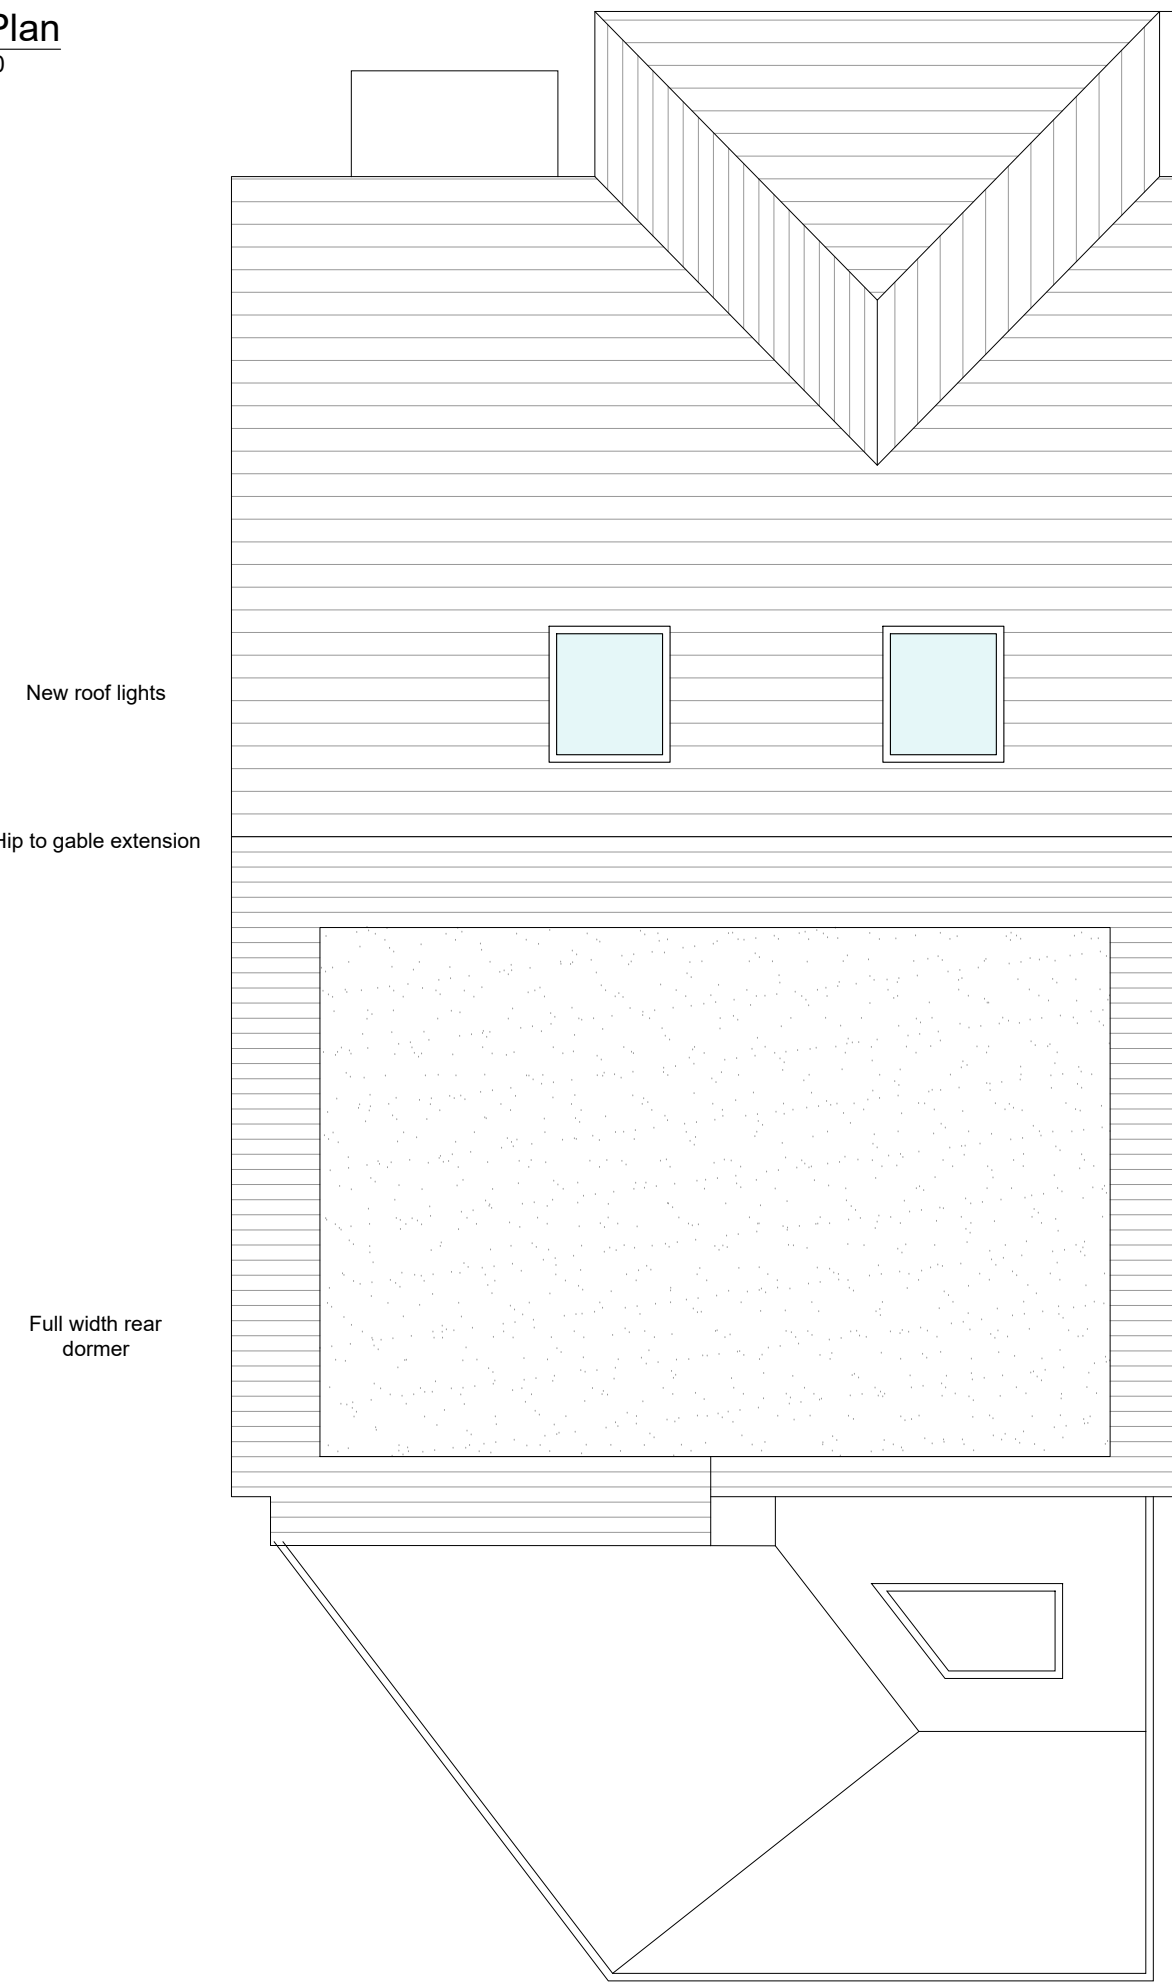

Do not scale this drawing except for planning purposes.
All dimensions to be checked on site prior to construction & manufacture.
This drawing is the property of EN Architects & is protected under the Copyright, Designs and Patent Act 1988.



PLANNING				STATUS
103 STATION ROAD				LOCATION
PROPOSED PLANS				TITLE
job ref	NUMBER	REV	SCALE	
132	150	D	1:50@A1	