





01 Front Elevation - North
Scale: 1:50

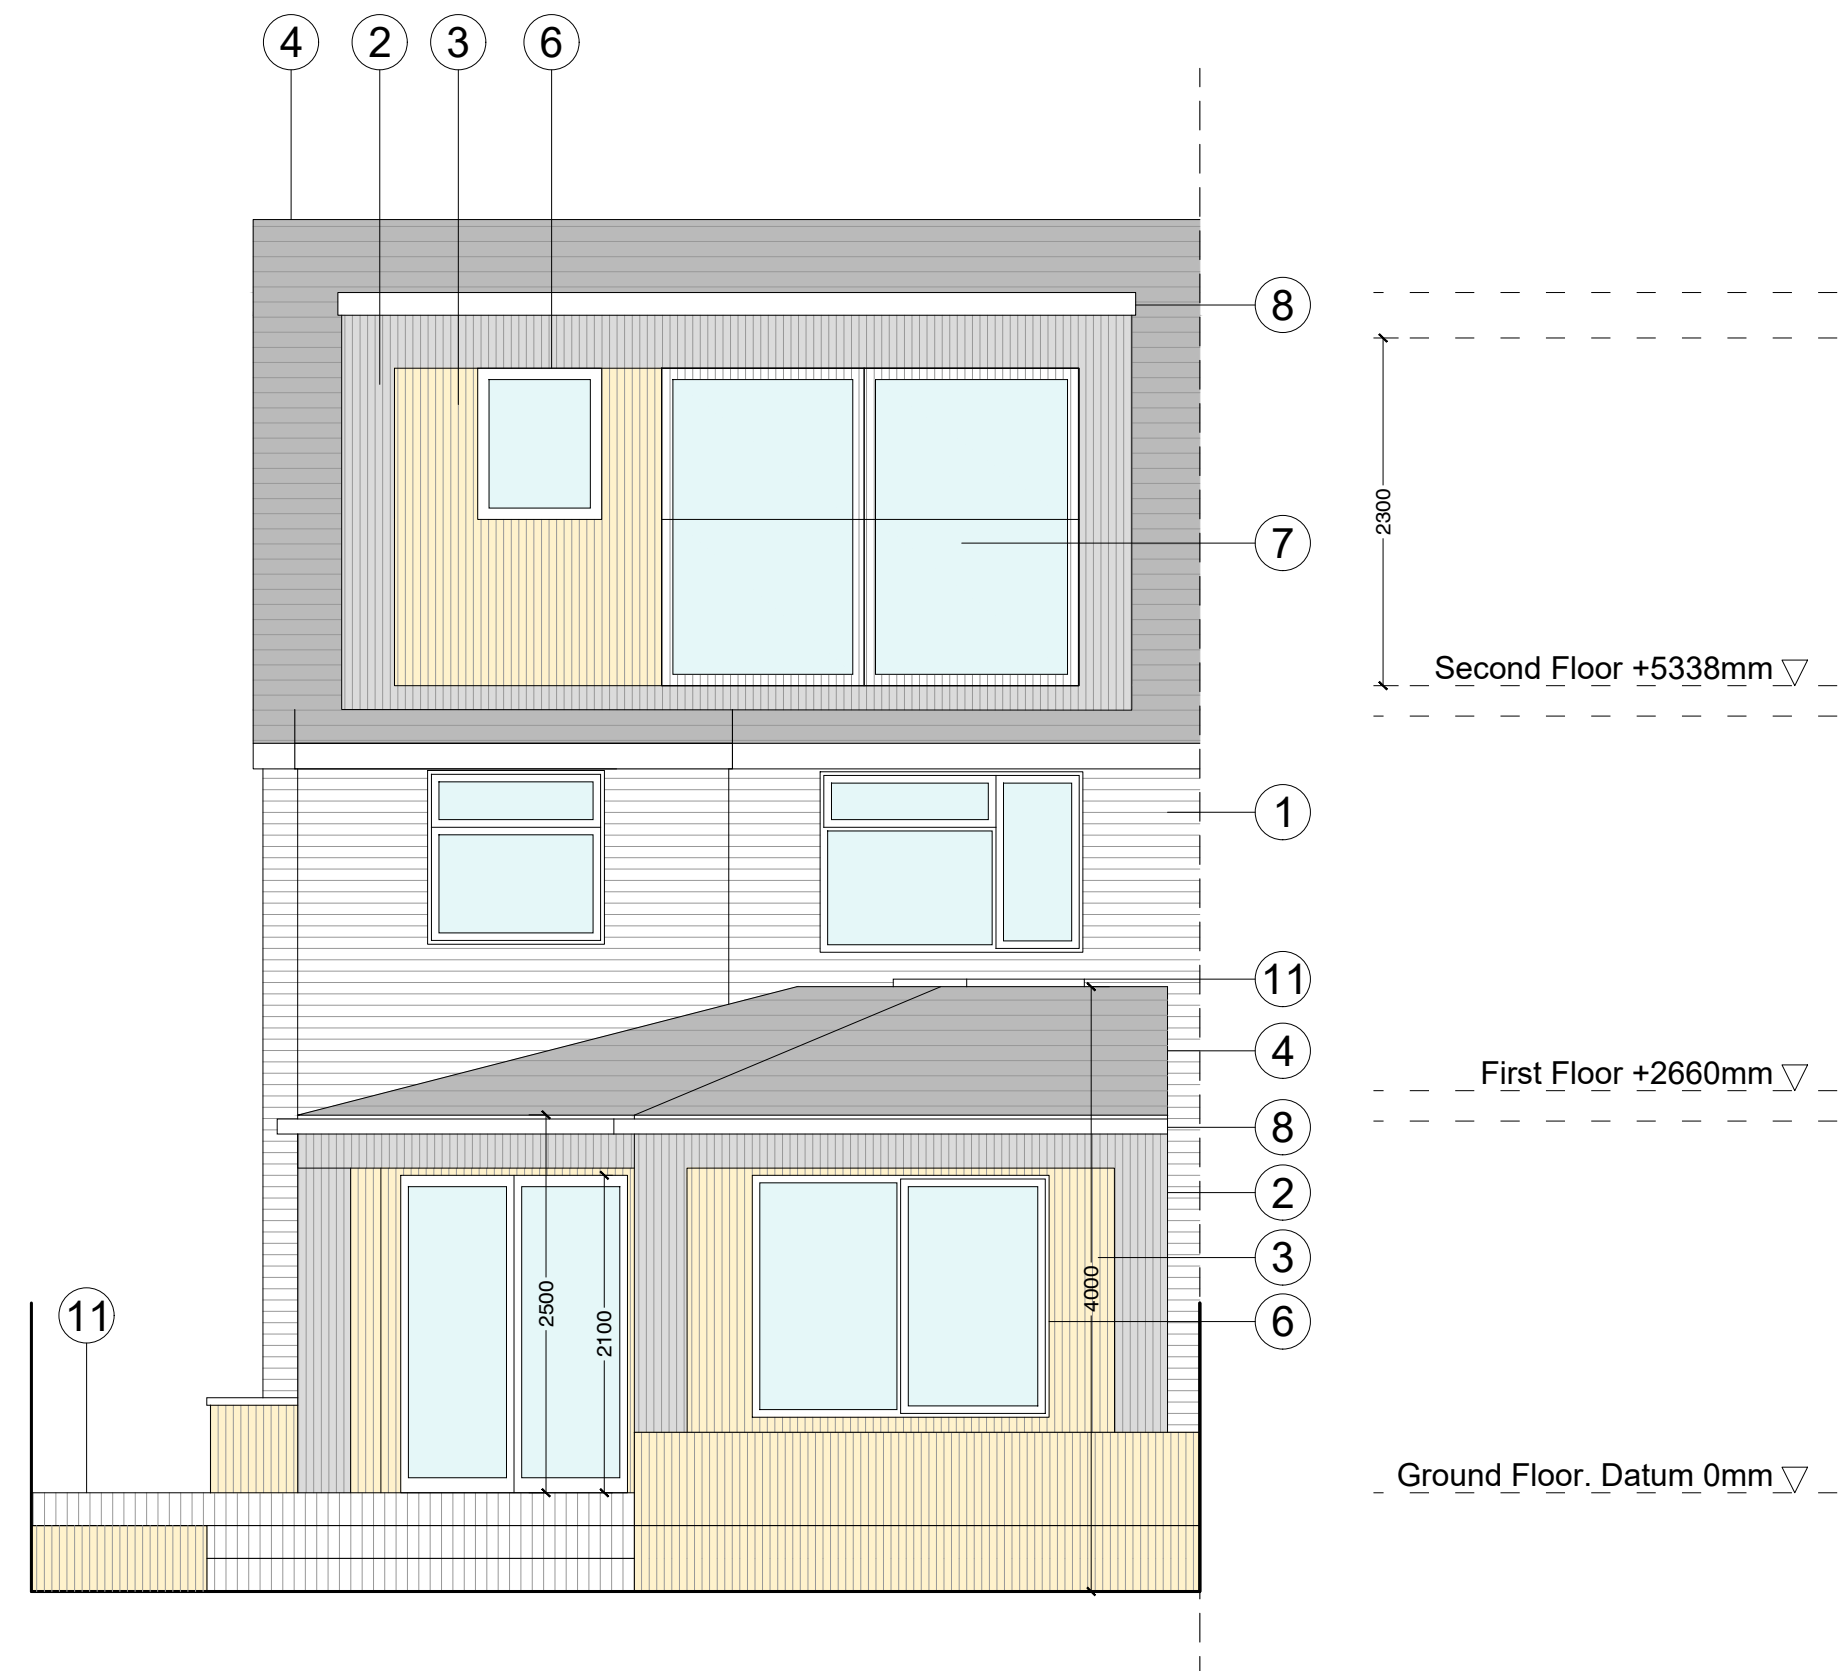

02 Rear Elevation - South
Scale: 1:50

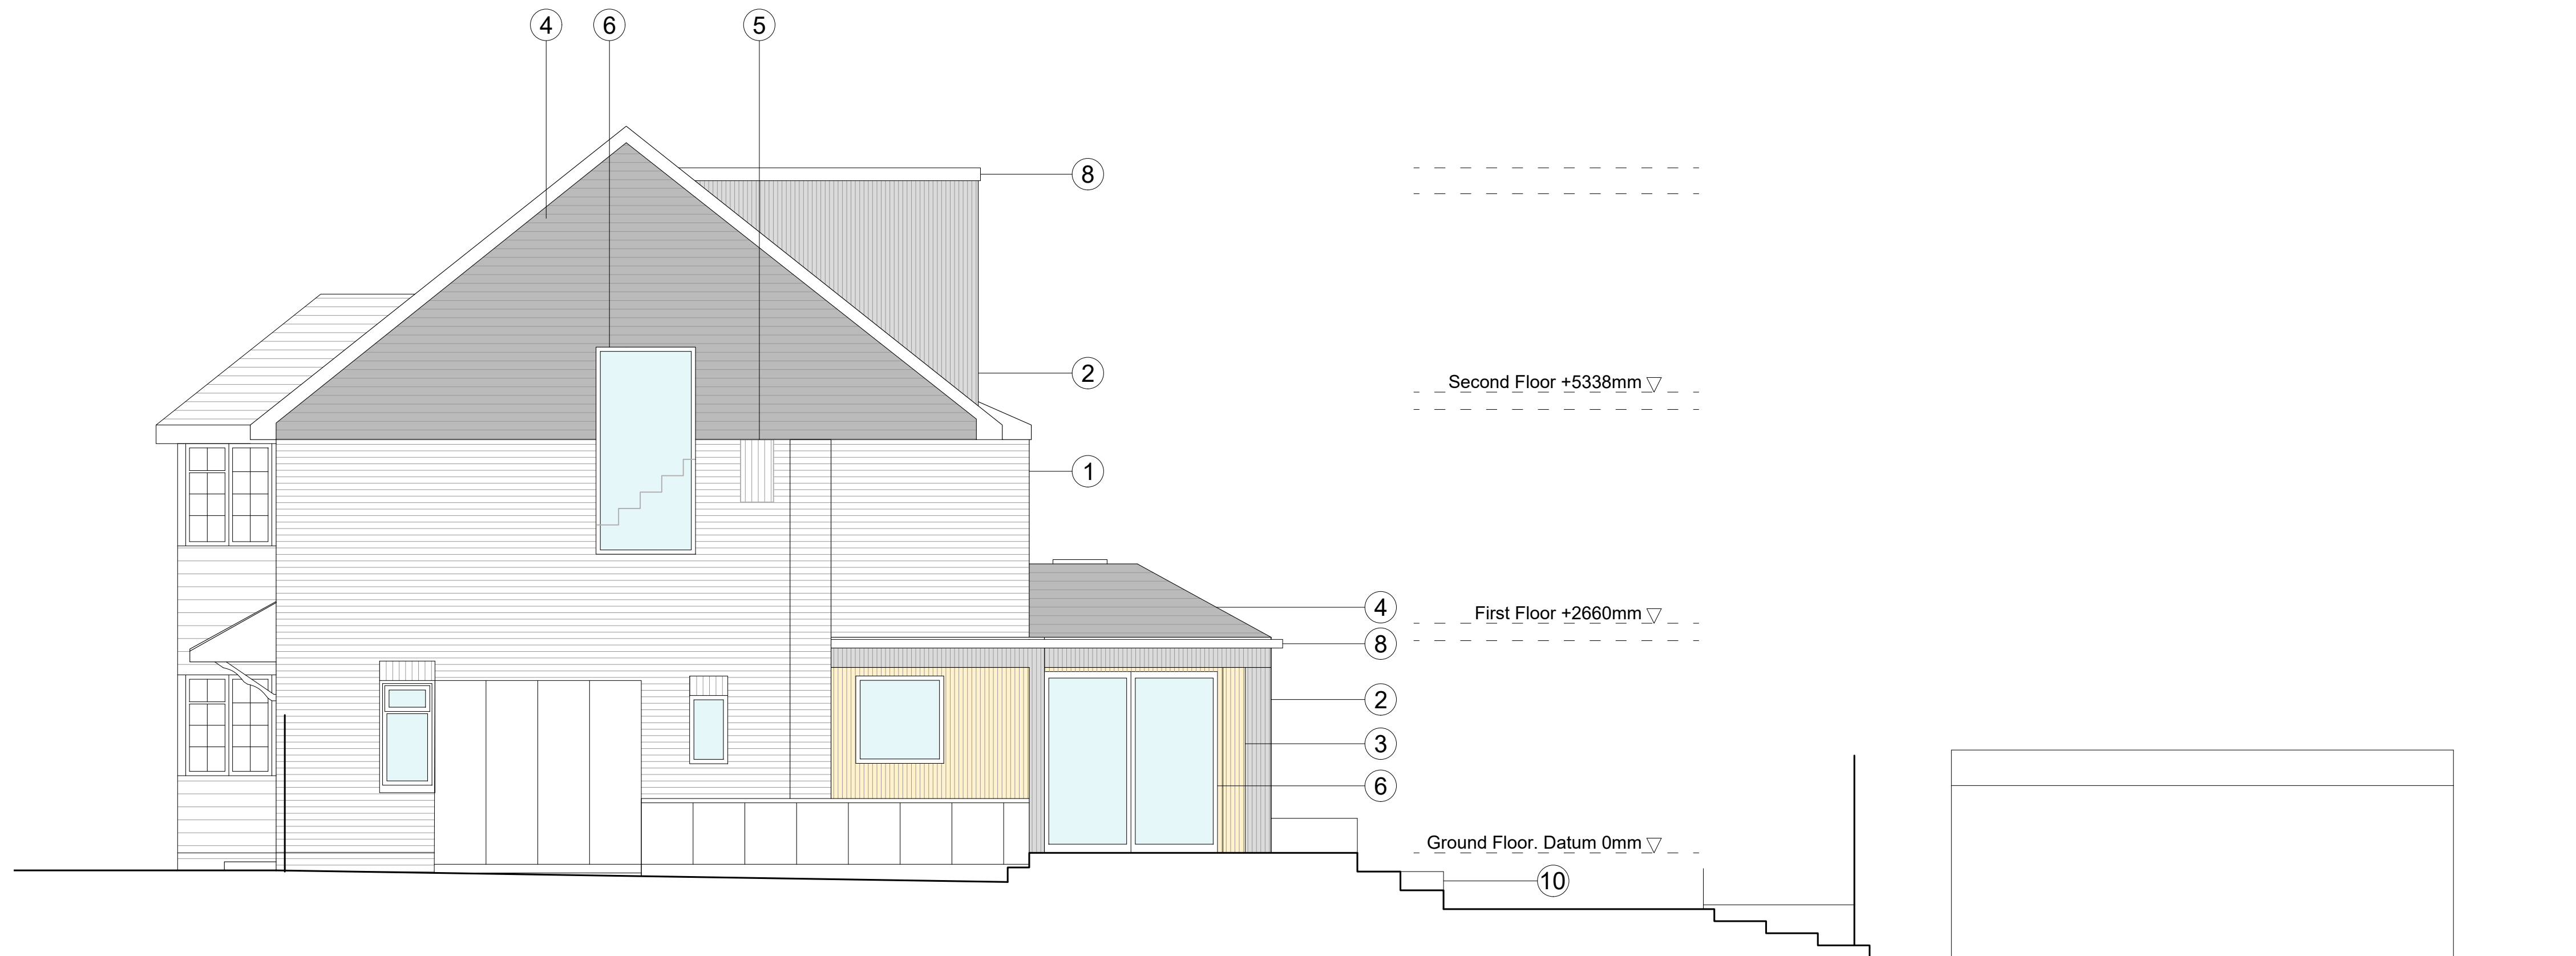

03 Side Elevation - West
Scale: 1:50

MATERIAL KEY

- Existing red brick
- Black timber cladding
- Natural timber infill
- Slate tiles
- Brick soldier course infill detail
- Black windows and doors
- Glazed juliet balcony
- Black box gutter and fascia
- Brick patio
- Timber planters
- Roof light

PLANNING