

NOTE: DO NOT SCALE DIRECTLY FROM THIS DRAWING

**All drawings & information within, are to be carefully assessed & all measurements to be checked & taken from site by the contractor, prior to fabrication / commencement of works.

**This is inclusive of setting out, clearance heights, openings & stair positioning.

**Surveyed boundaries may not be legal boundaries.


**Utilities items/layouts have been identified & located to the best of the surveyors knowledge & are not guaranteed.

**Tree locations & spreads are indicative only.

**Items and information obscured by foliage, cars or debris are not the responsibility of the surveyor.

**Millimetre Measured Surveys Ltd is not responsible for the works carried out by those not fit to do so.

**Millimetre Measured Surveys (trading name: Millimetre Measured Surveys Ltd) reserves the right to all drawings produced, please see company Terms & conditions for further details.

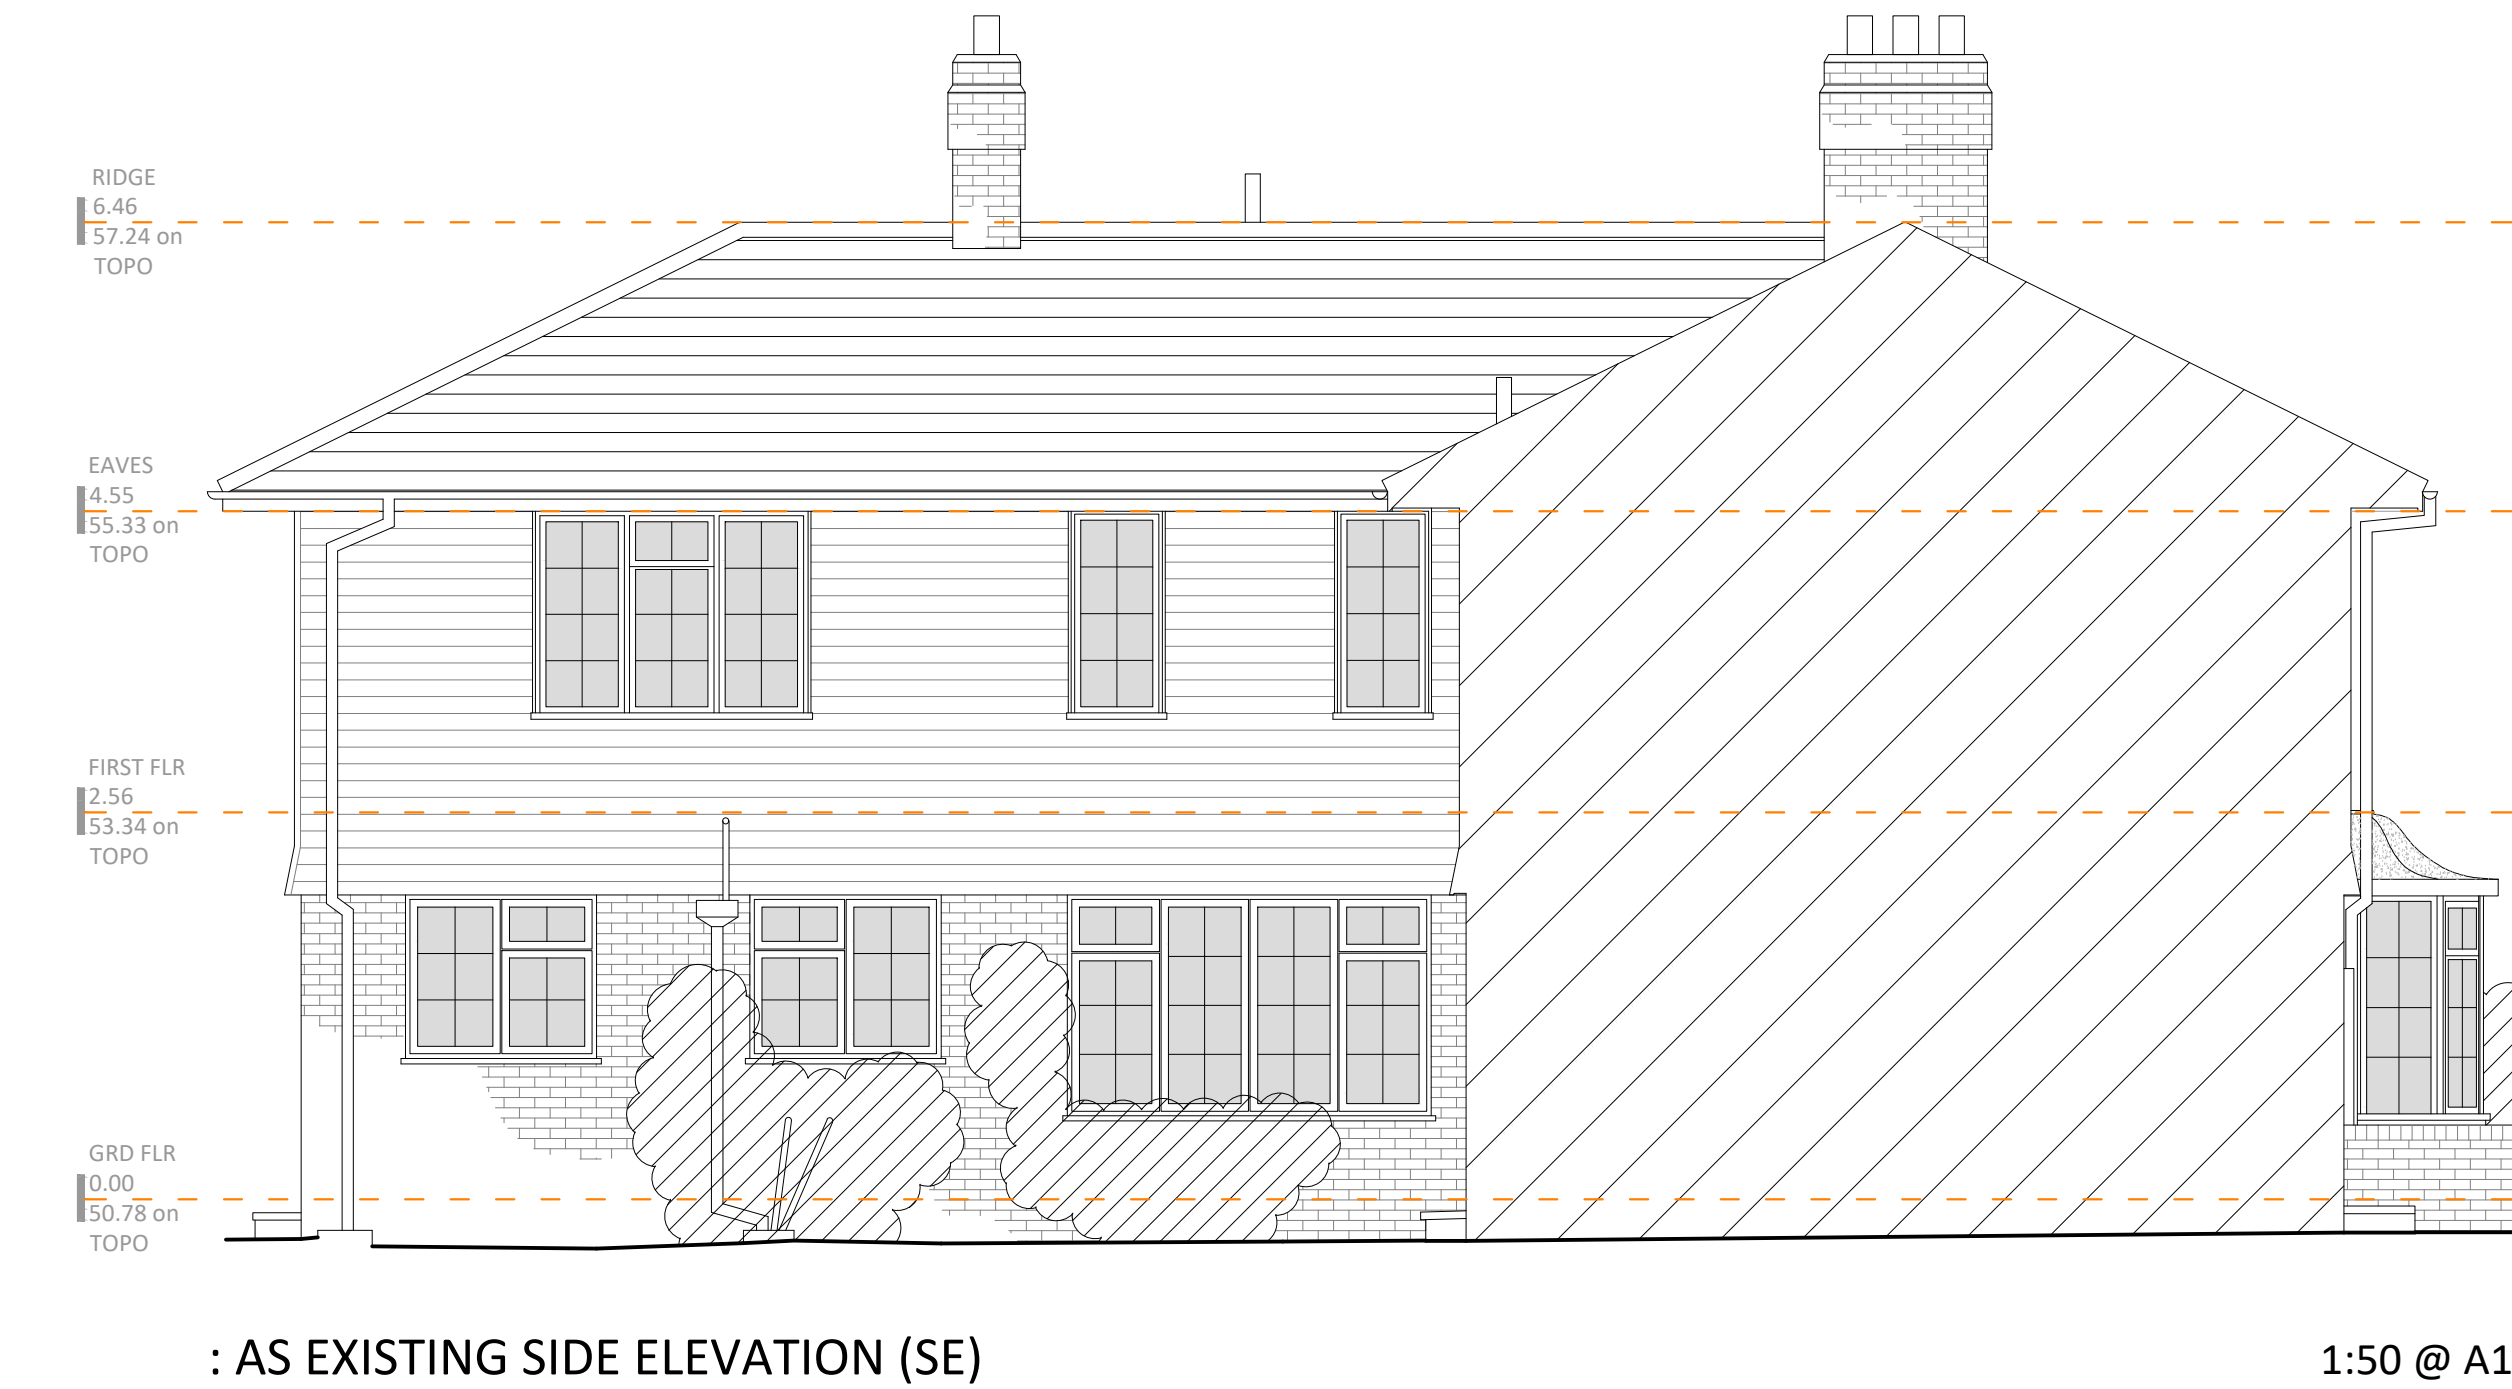

0M 1M 2M 3M 4M 5M 6M 7M 8M 9M 10M
1:50 SCALE

MMS: DRAFTING KEY

TH:10	: THRESHOLD	FALL	: ROOF FALL DIRECTION	GM	: GAS METER
ST:10	: STEP	FRWP	: RAINWATER PIPE	EL	: ELECTRICITY METER
H:2800	: CEILING HEIGHT OR SPOT HEIGHT	DP	: DRAIN PIPE	CON	: CONSUMER UNIT
DH:2800	: DOOR HEIGHT	GV	: GULLY	HTB/VERT	: RADIATOR
C:900	: WINDOW CILL & HEAD HEIGHT	SV	: SOIL VENTILATION PIPE	HTB/VERT	: HEATED TOWEL RAIL
H:1000		ST	: STUB STACK	HTB/VERT	: VERTICAL RADIATOR
ST:10	: STAIR SPECIFICATION	ST	: EXTERNAL TAP	SD	: SMOKE DETECTOR
R:180	: STAIRS, RISERS, GOINGS	ST	: INSPECTION CHAMBER	SD	: HEAT DETECTOR
G:200		ST	: INVERT LEVEL	SD	: KITCHEN VENT. EXTRACT
W	: WASHING MACHINE/	ST	: BOILER	SD	: KITCHEN VENT. FLUE
D	: DISH WASHER/TUMBLE DRYER	ST		SD	: BATHROOM VENT. EXTRACT
		ST		SD	: BATHROOM VENT. FLUE
		ST		SD	: UTILITY ROOM VENT. FLUE
		ST		SD	: BOILER VENT. FLUE
		ST		SD	: TUMBLE DRYER VENT.

PROJECT NO: 2232NPC

DRAWING NO: EX04 DRAWN BY: MMS

SCALE: 1:50 @ A1 DATE: 20.11.22

CLIENT: ALECIA RIDOUT

PROJECT : 4 NOSTEL PRIORY COTTAGES, BALCOMBE

TITLE : AS EXISTING FRONT, SIDE & REAR ELEVATIONS

REV: DATE: NOTE:



EMAIL: info@millimetresurveys.co.uk
WEB: www.millimetresurveys.co.uk
TEL: 07740351702