


Site Plan - 1:200 Scale - 4 Nostel Priory

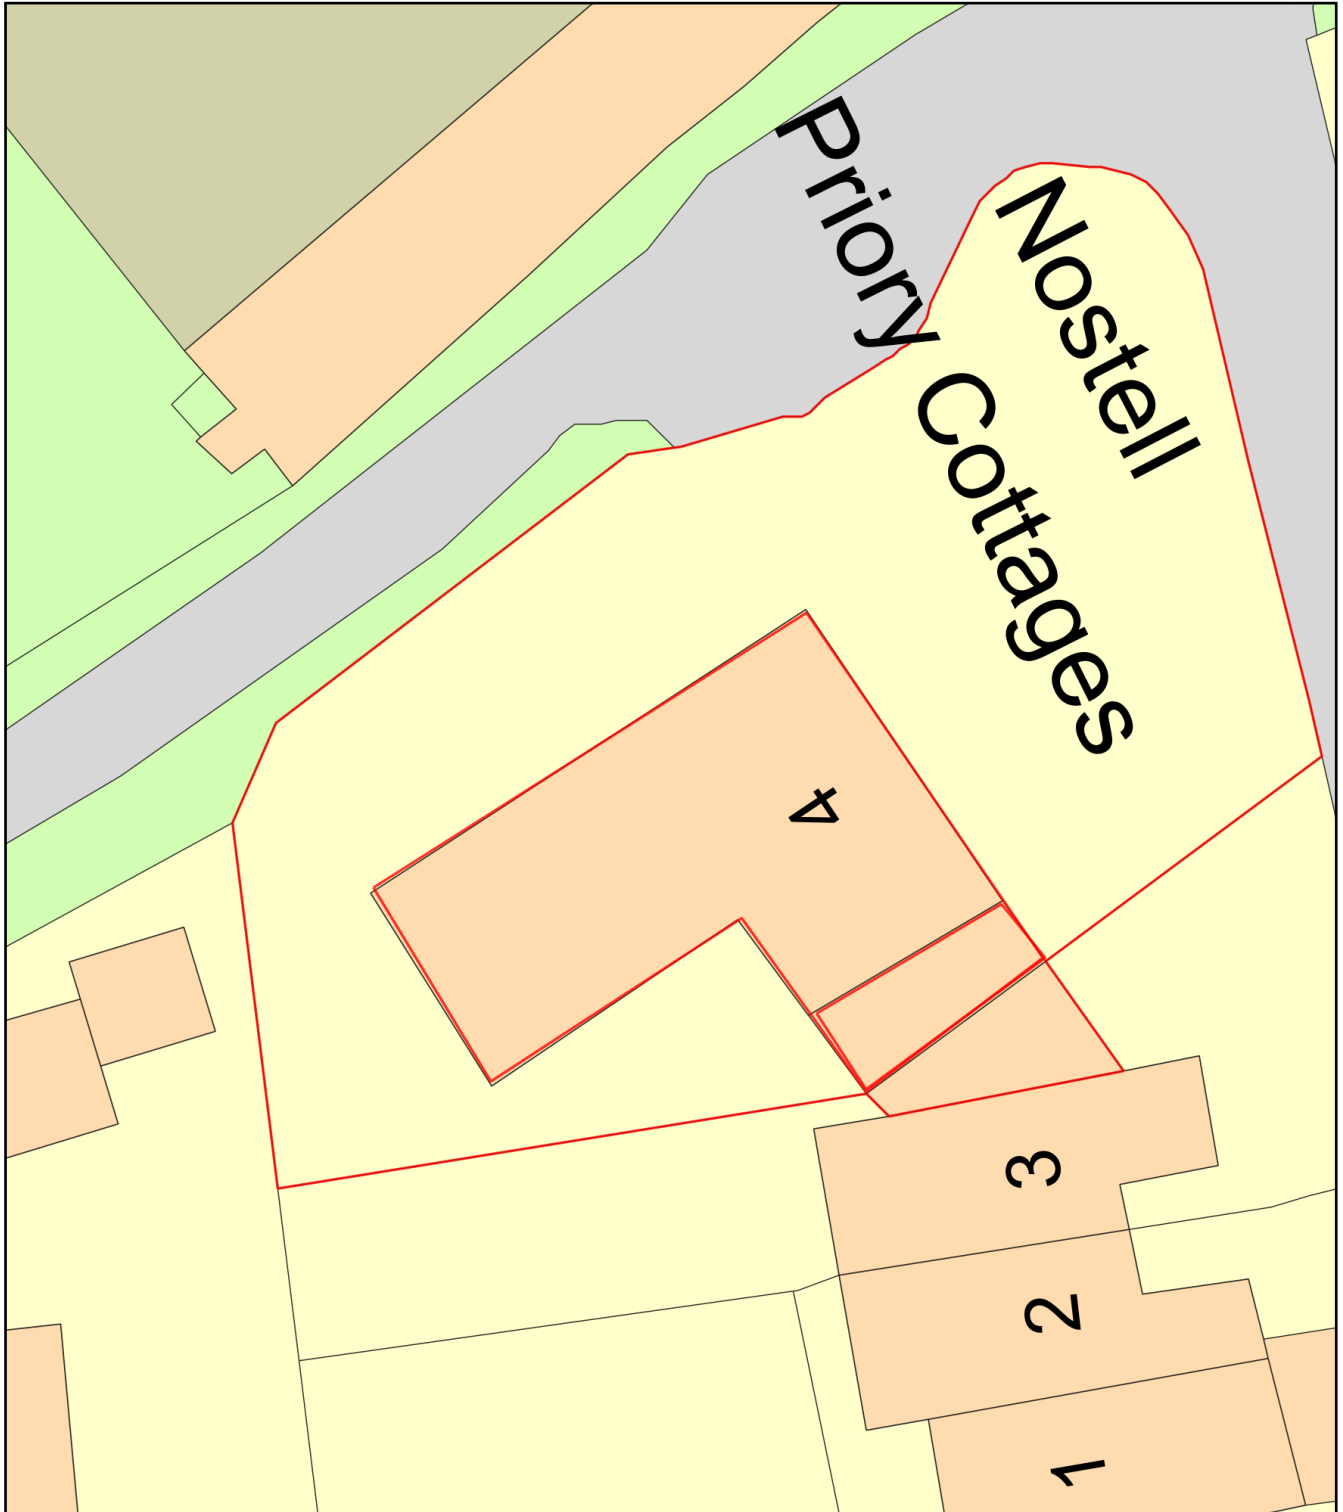

0 10
Metres



Plan Produced for: Alecia Ridout

Date Produced: 29 Sep 2025

Plan Reference Number: TQRQM25272145732047

Scale: 1:200 @ A4