


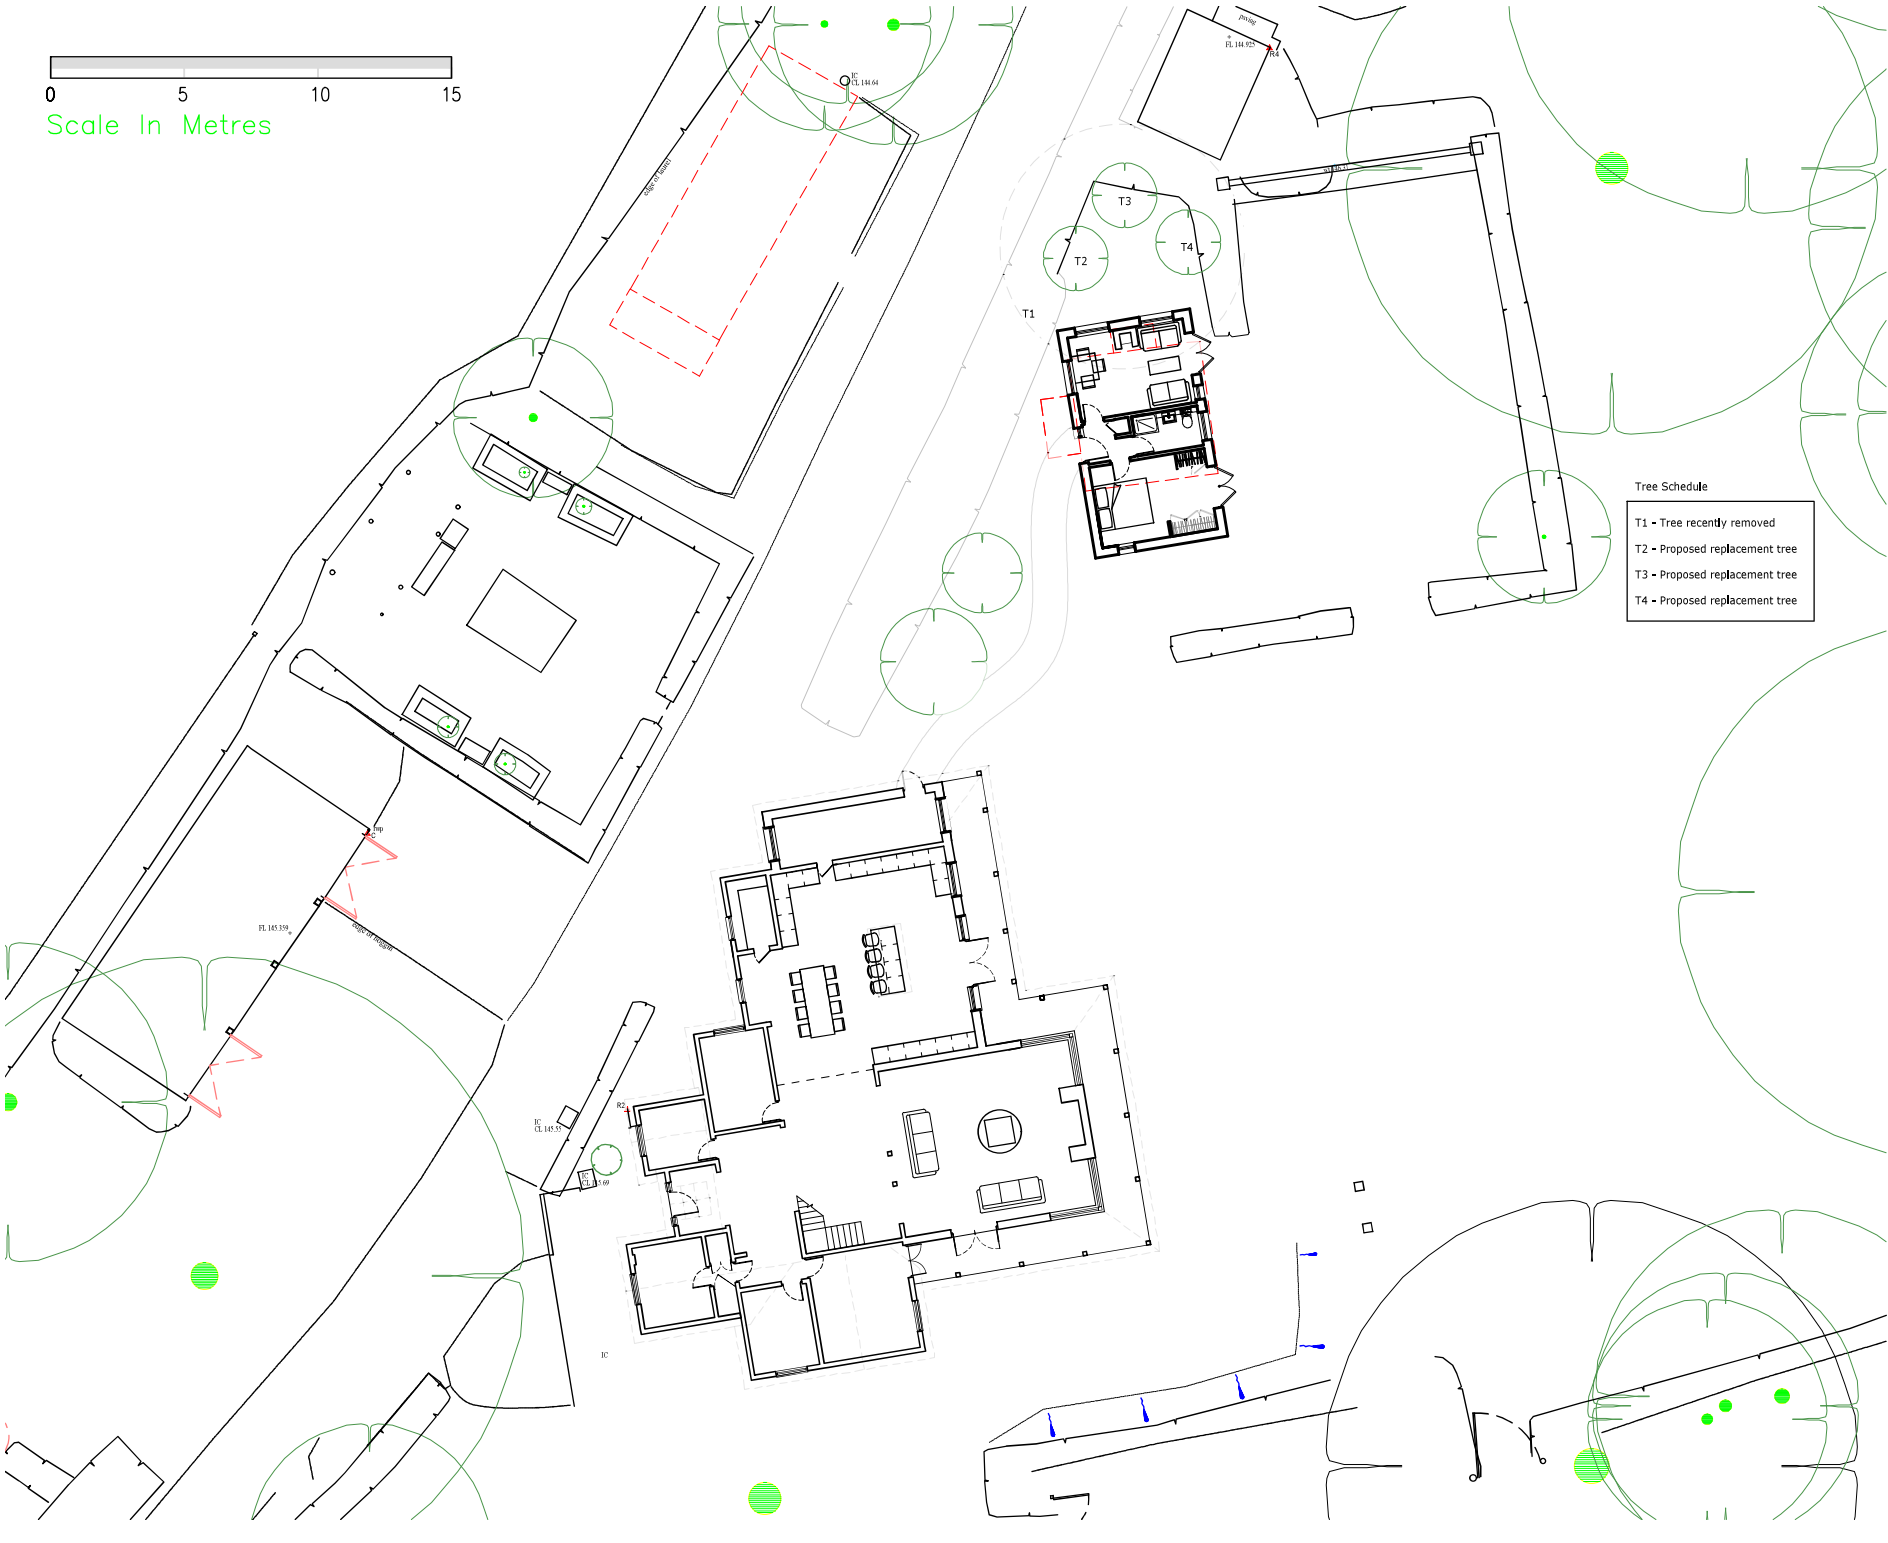

Tree Schedule	
T1	Tree recently removed
T2	Proposed replacement tree
T3	Proposed replacement tree
T4	Proposed replacement tree

SKETCH
DRAWING

- NOTES:
- ~ Copyright of this drawing remains the property of Buchan Rum Architects Limited and should not be reproduced in full or parts or re-issued without written permission from Buchan Rum Architects
 - ~ These drawings must be read in conjunction with the structural engineers drawings & details, and with all other consultants, sub-contractor and specialist's drawings & details,
 - ~ All dimensions are in millimetres, unless stated otherwise,
 - ~ All goods materials workmanship to conform with current building regulations BSS and COP's,
 - ~ All dimensions must be checked on site, and any discrepancies verified with the architect,
 - ~ Do not scale from the drawing
 - ~ Any discrepancies between the drawings, details and specification must be reported to the architect immediately before work is put in hand,
 - ~ All works to be carried out in full accordance with current Building Regulations, British Standards and all Health & Safety Regulations
 - ~ If in doubt please ask.

rev.	date	comment
------	------	---------

amendments

Client

Site address

3 Dairy Cottages High
Beeches Lane

Job Title

Extension and refurbishment

Proposed Ground Floor Plan

BUCHAN RUM
9 SAVILL ROAD
LINDFIELD
WEST SUSSEX RH162NY
E : info@buchanrumarchitecture.co.uk

Scale	Size
1:200	A3

Drn By
BR

Drawing number,	Rev.
24_3_PL_214	12