

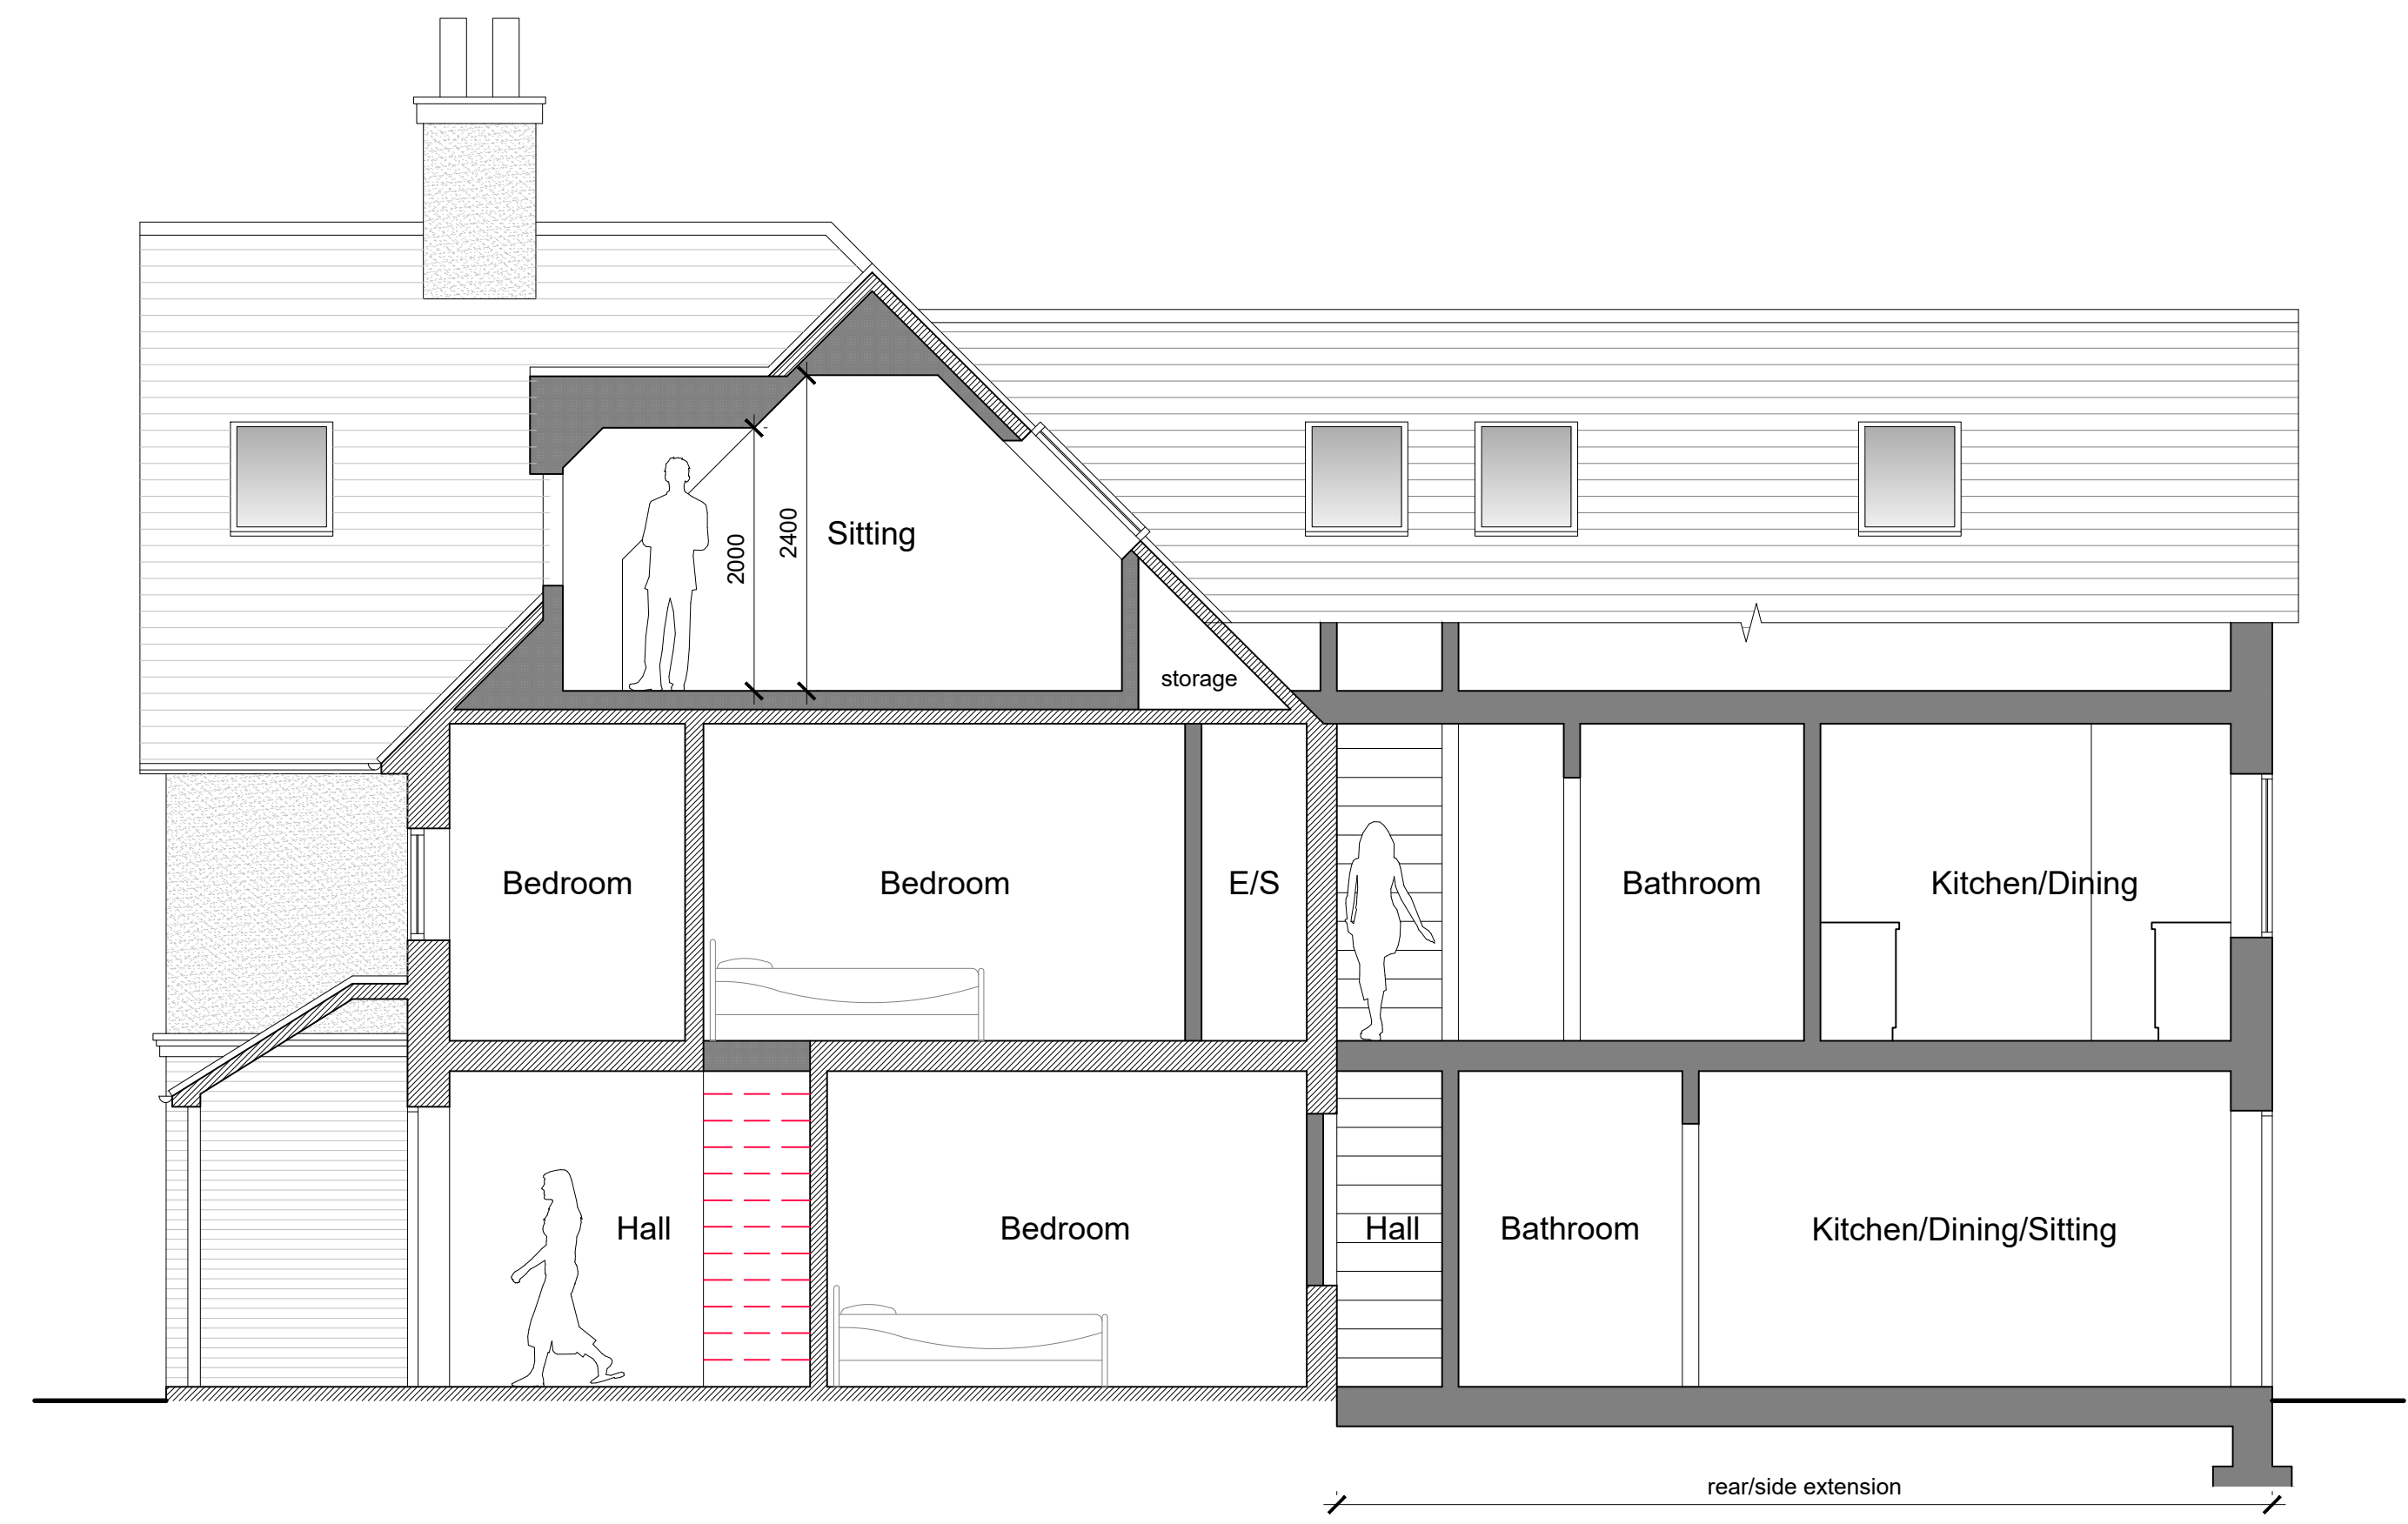


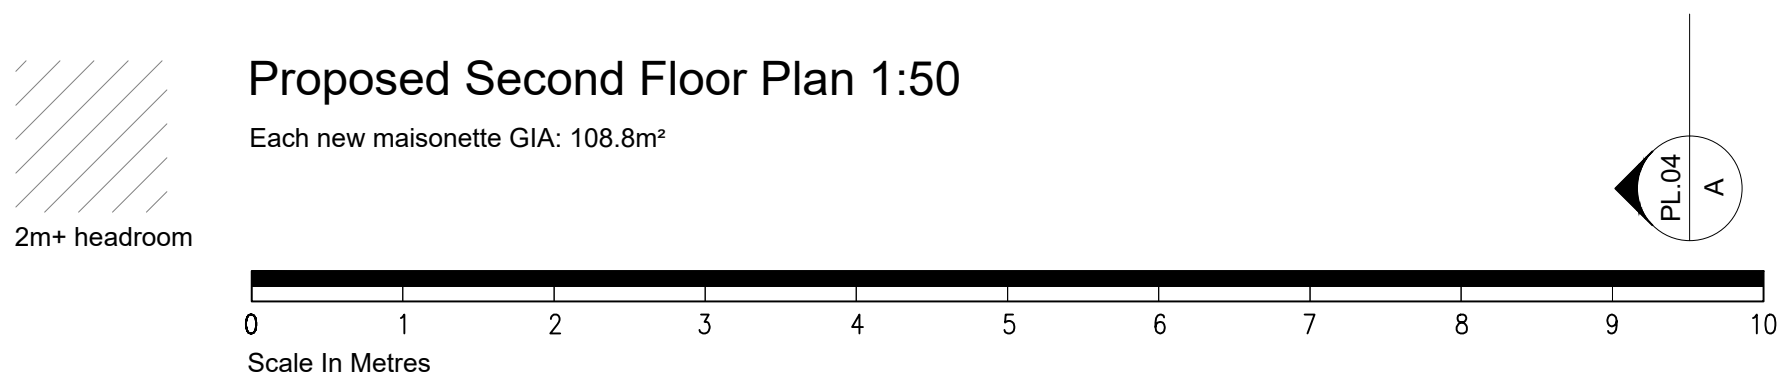

Proposed Section A-A 1:50

- Existing Walls
- Proposed Walls
- Demolition

TIM DEACON. architect		rev.	date	comment
timdeacon.architect@gmail.com				
client	Wooton & Bean	dwg #	183.PL.04	
job	12 & 14 Eastern Road, Haywards Heath RH16 3NN	dwg title	Proposed Second Floor Plans & Section A-A	
			PLANNING	
Do not scale off drawing unless solely for Planning purposes. Check all dimensions on site before work commences. All goods materials workmanship to conform with current building regulations BBS and CDP's. © Copyright Tim Deacon, Architect		scale	1:50 @ A1	RIBA work stage D
		date	Feb' 2025	

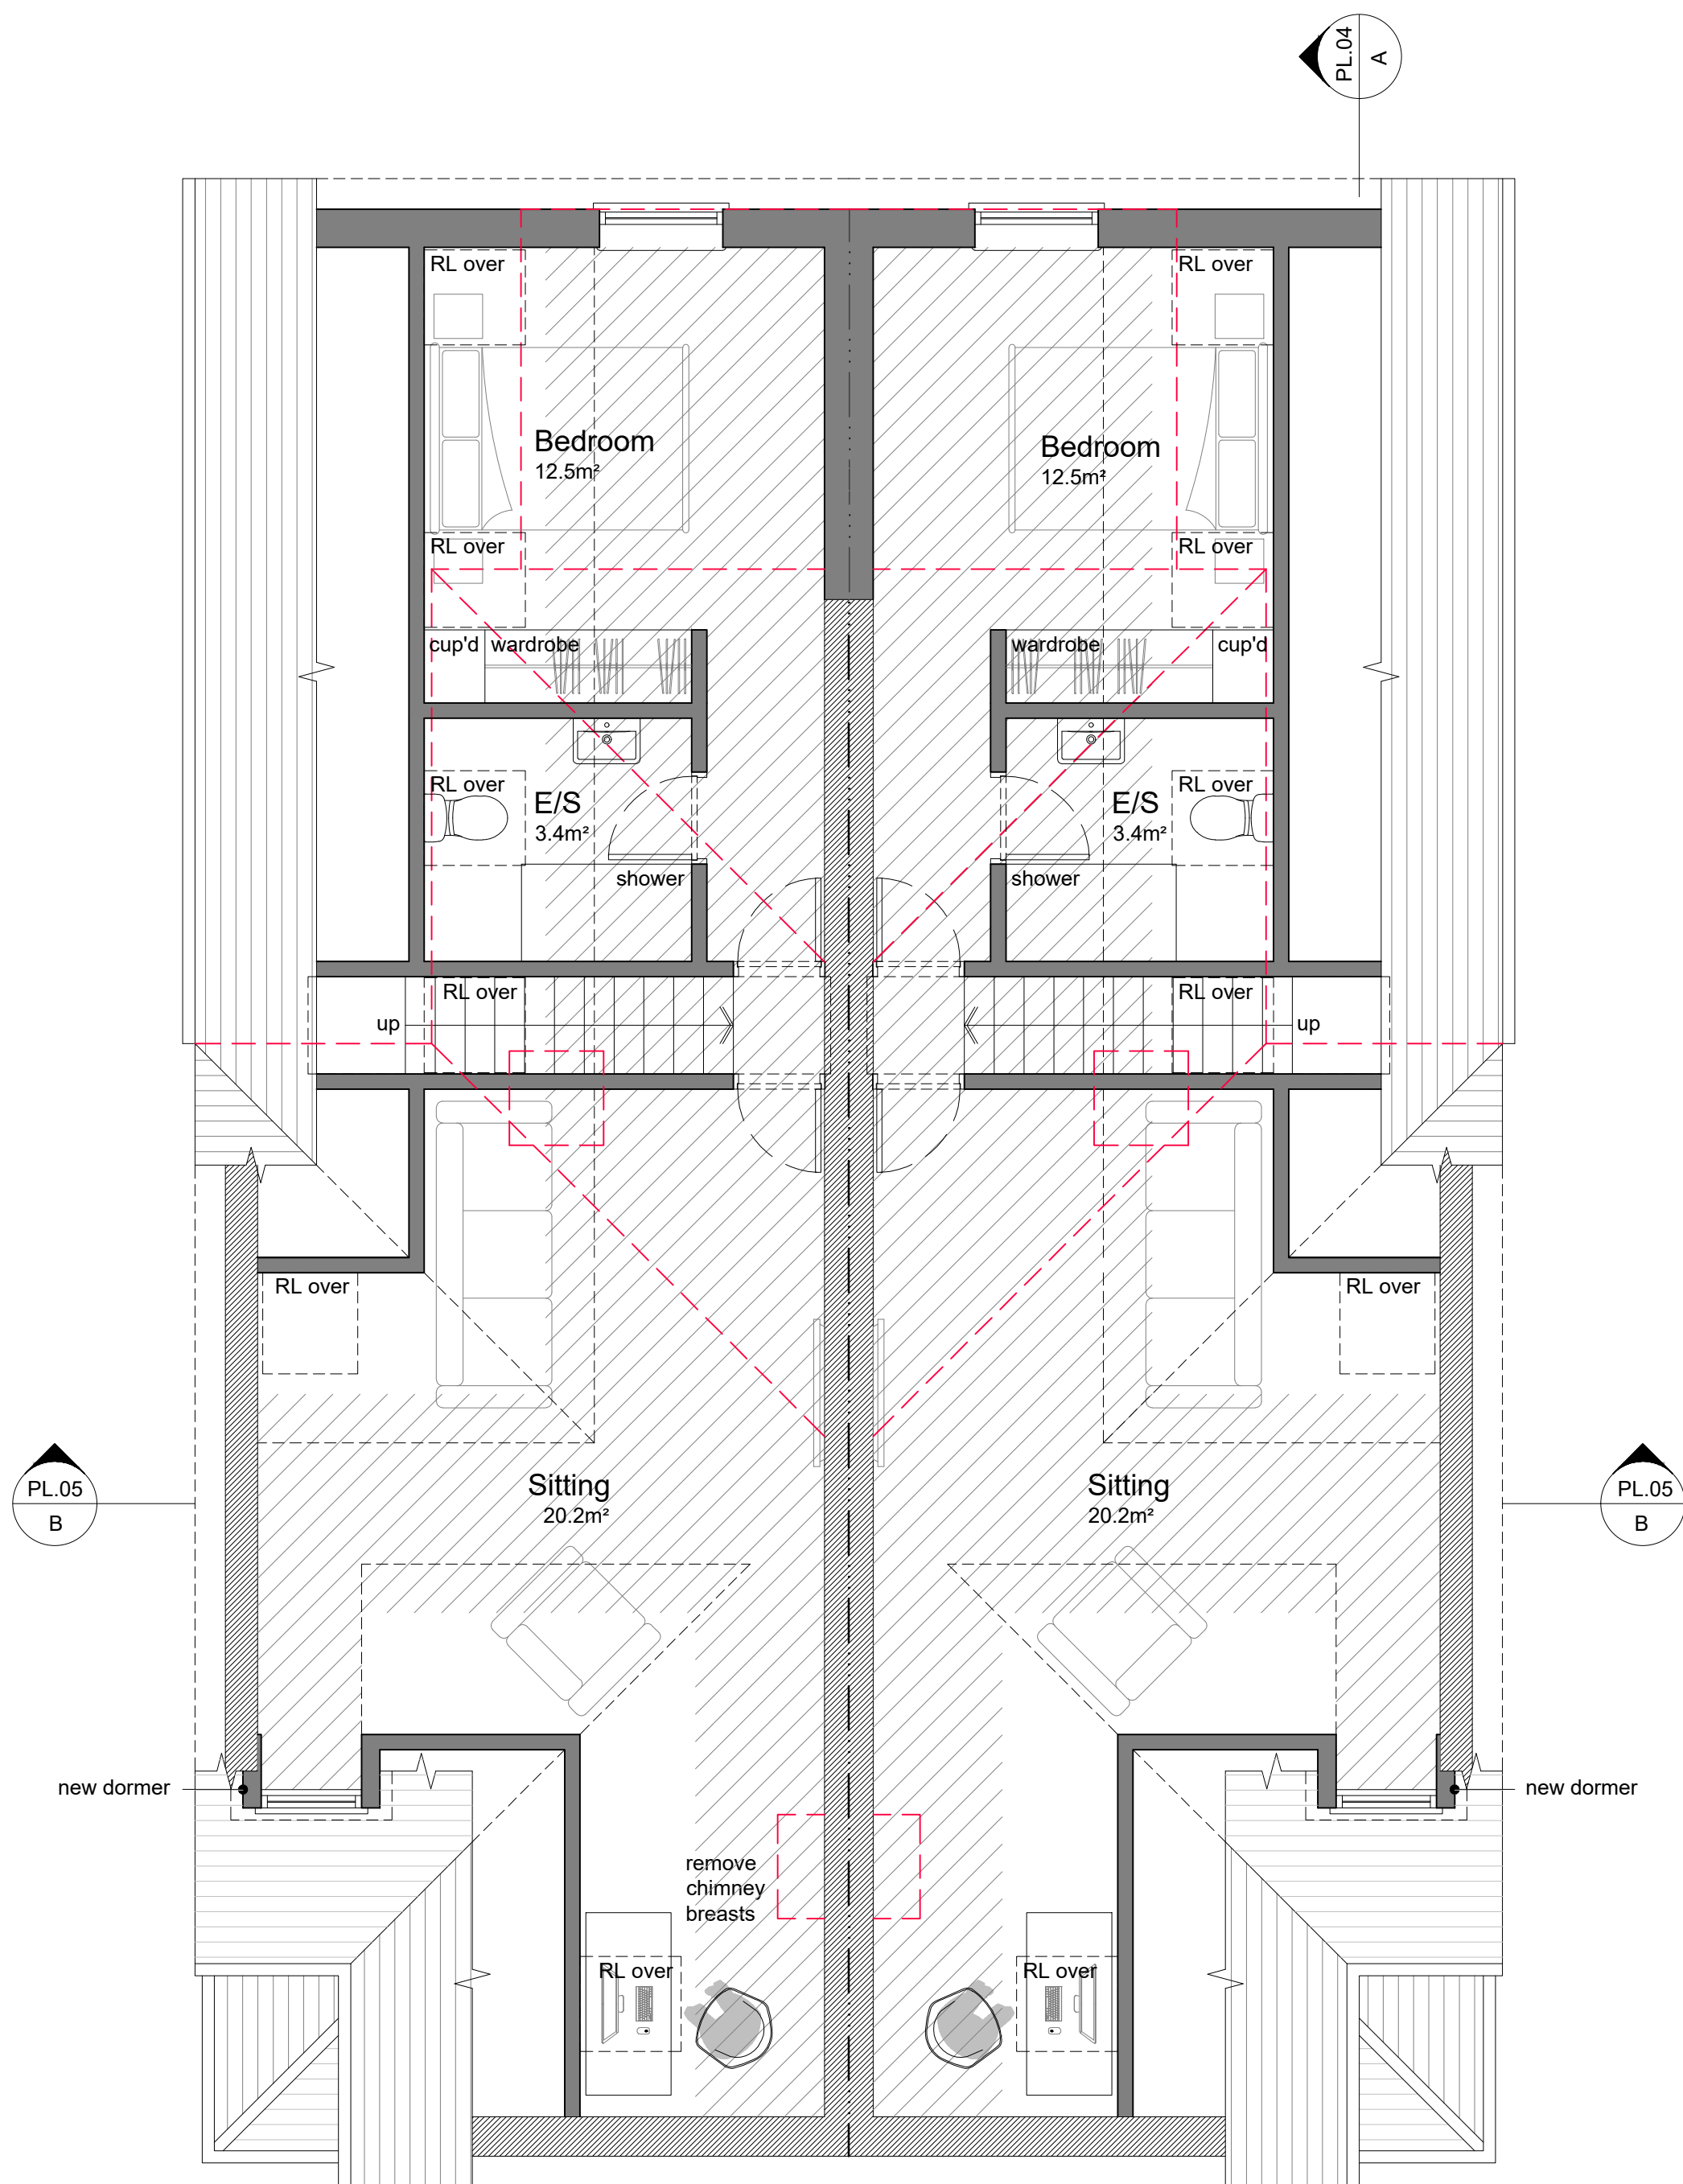