





Proposed Front Elevation (West) 1:100




Proposed Side Elevation (South) 1:100

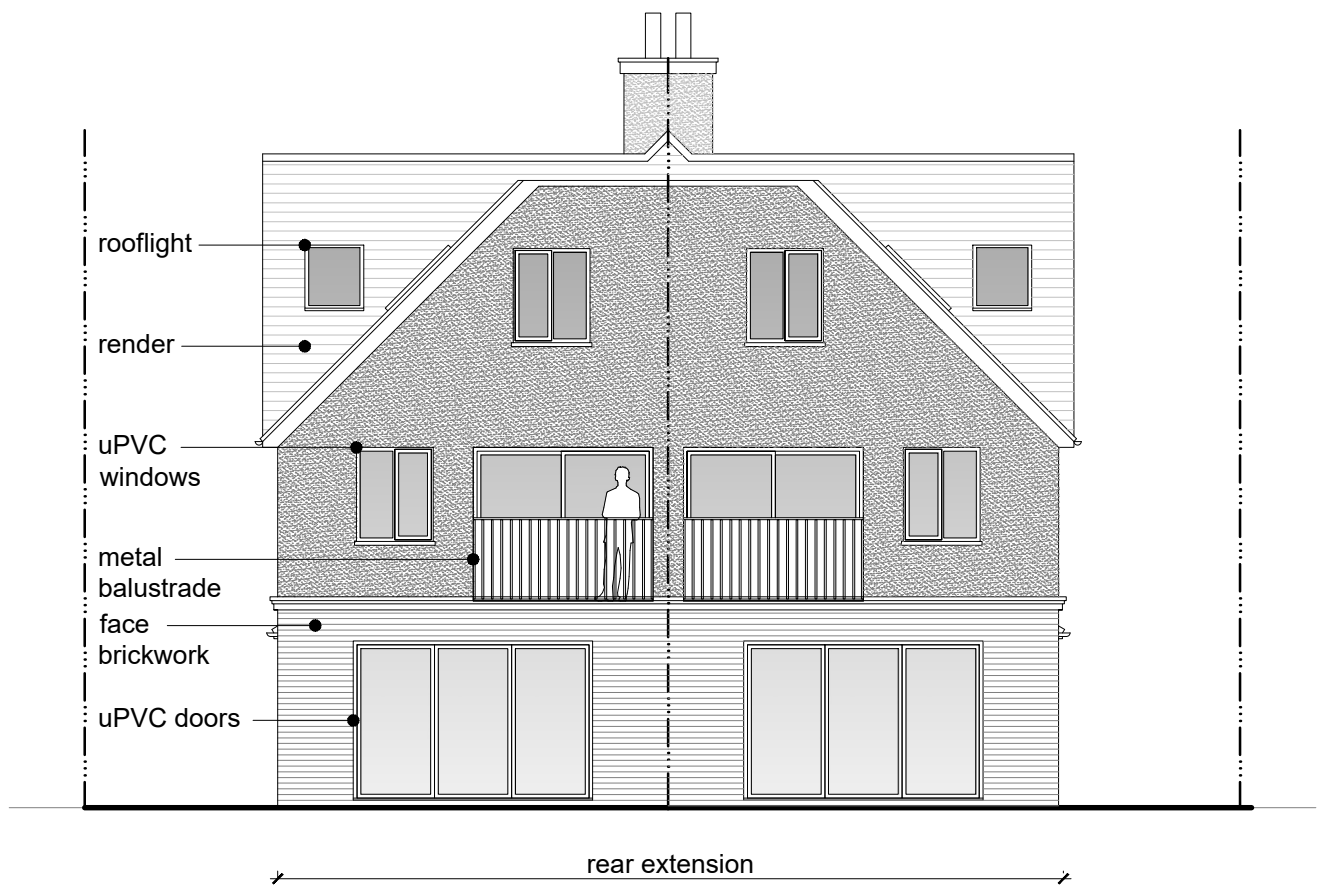


Proposed Rear Elevation (East) 1:100

 

Proposed Side Elevation (North) 1:100

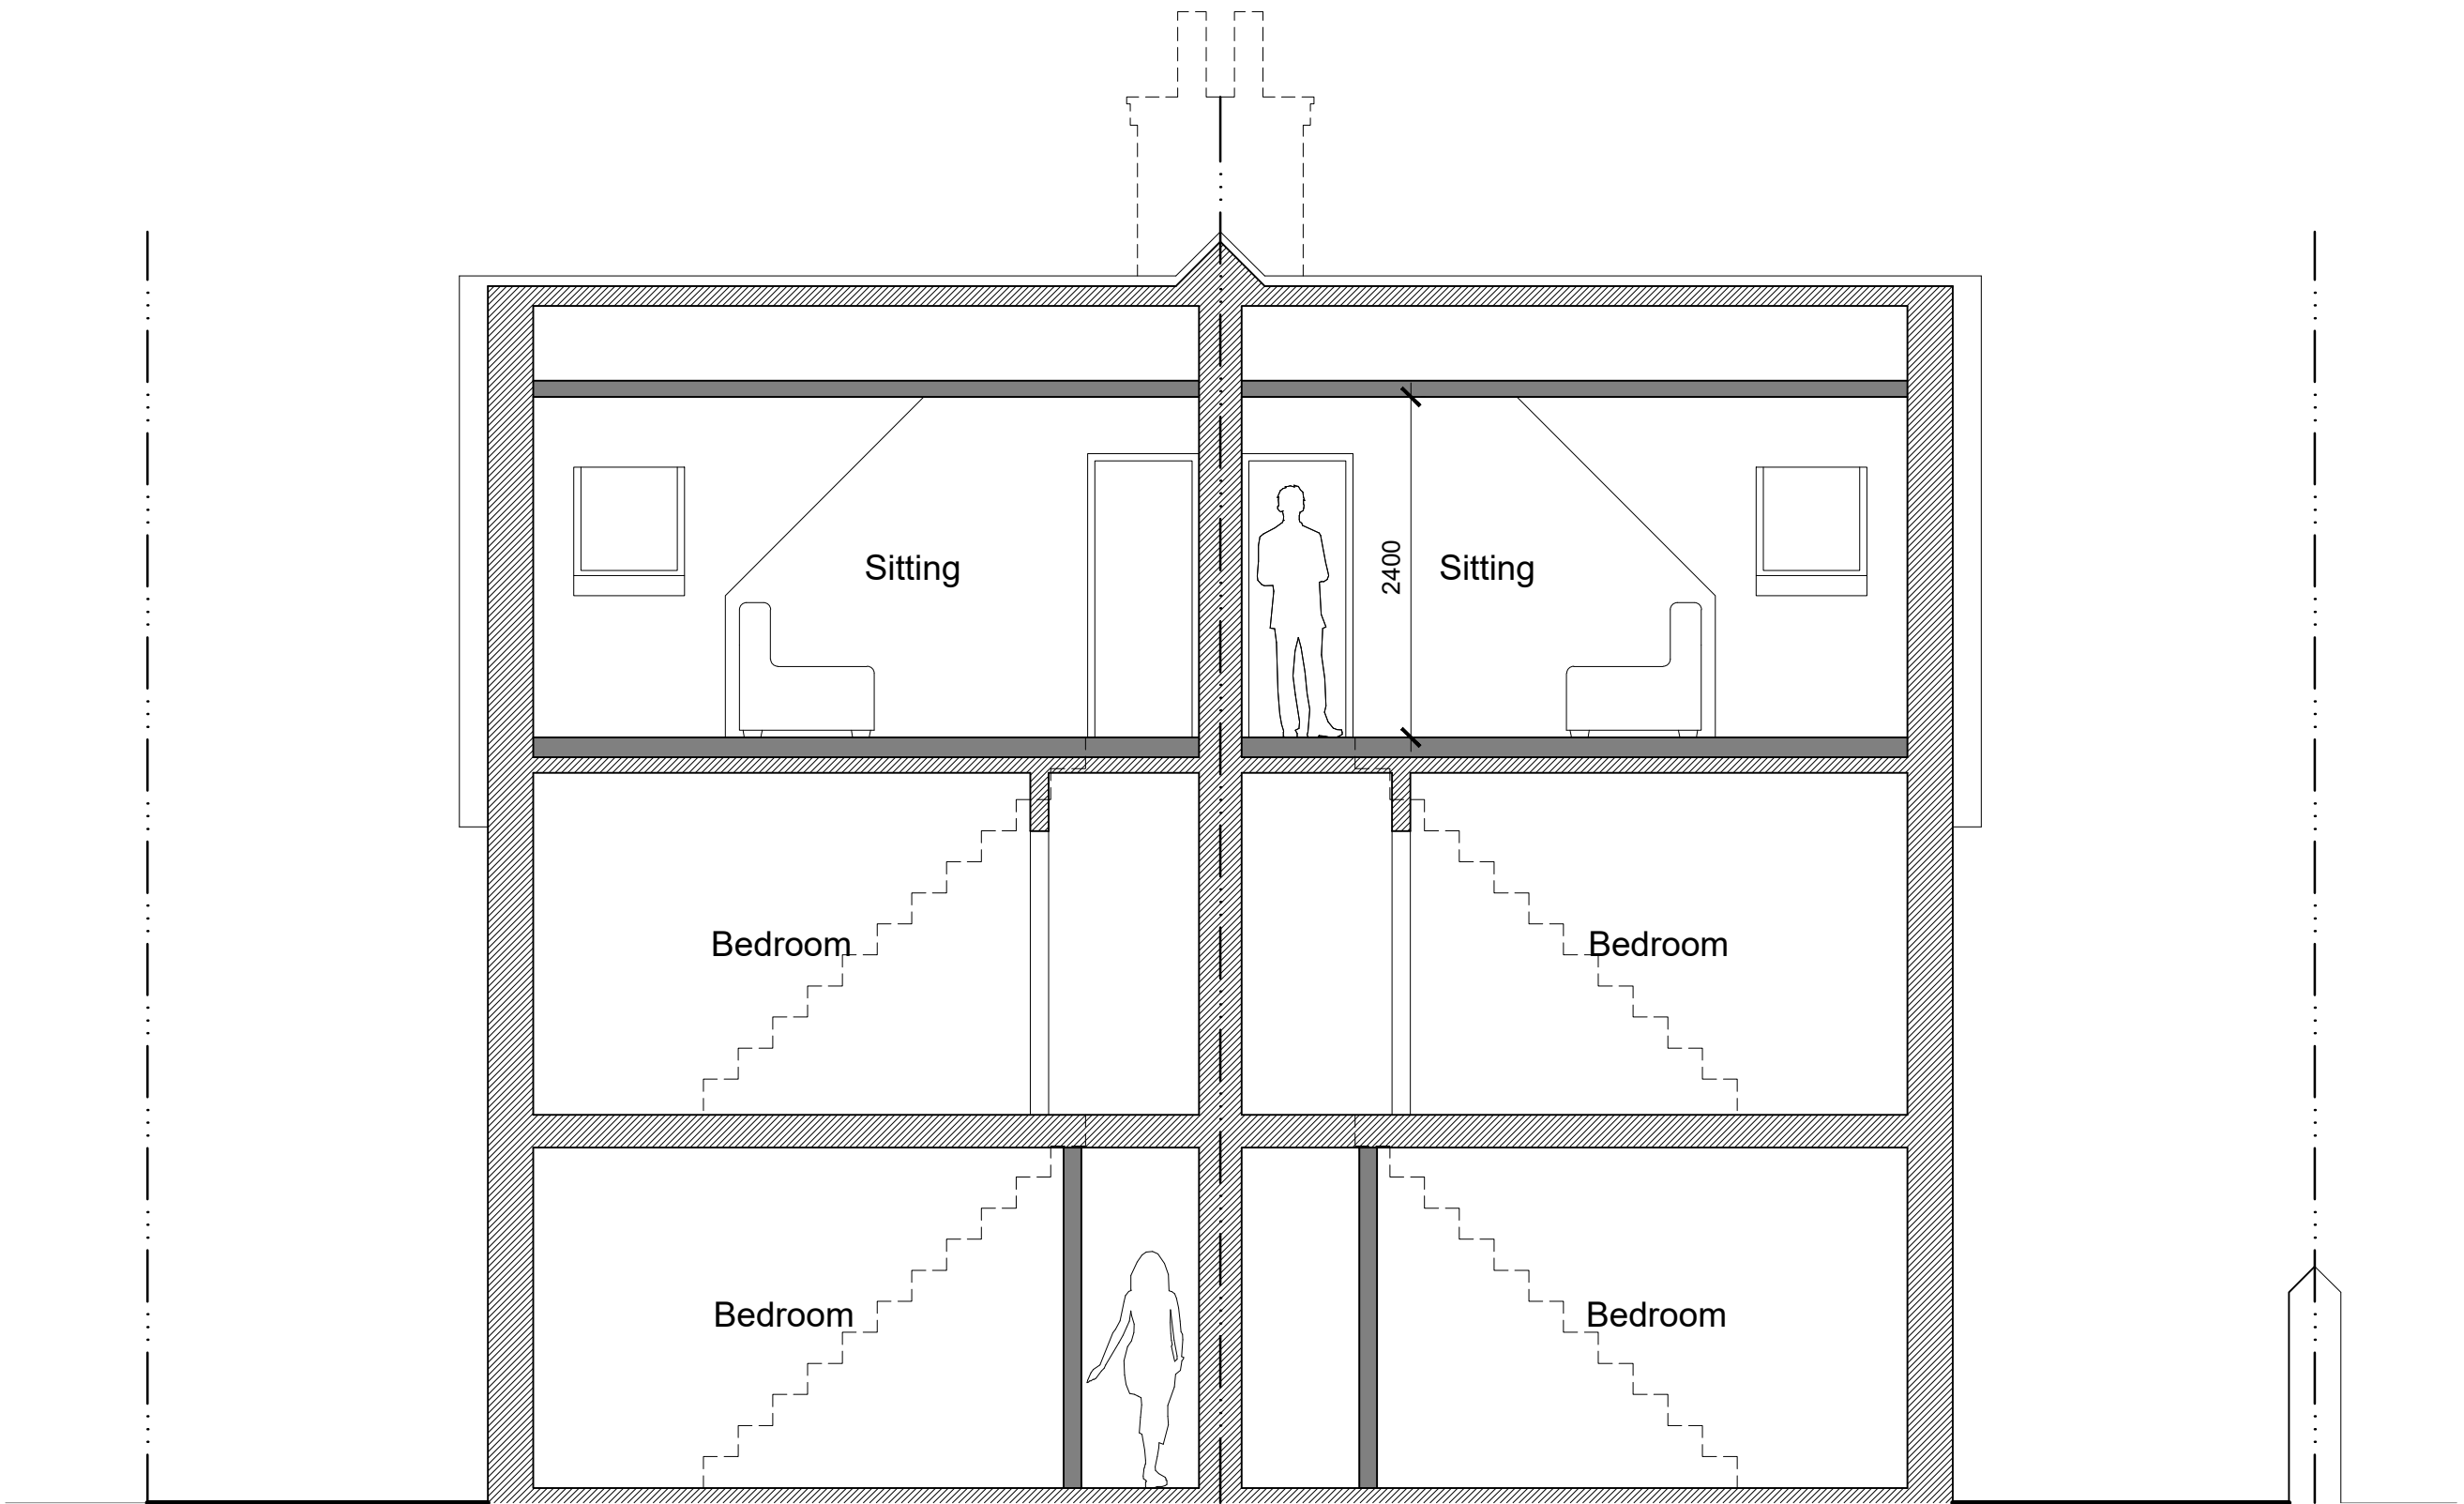

Proposed Section B-B 1:50

 

- Existing Walls
- Proposed Walls
- Demolition

TIM DEACON. architect		rev.	date	comment
timdeacon.architect@gmail.com				
client	Wooton & Bean	dwg #	183.PL.05	
job	12 & 14 Eastern Road, Haywards Heath RH16 3NN	dwg title	Proposed Second Floor Plans & Section A-A	
		scale	Varies @ A1	
Do not scale off drawing unless solely for Planning purposes. Check all dimensions on site before work commences. All goods materials workmanship to conform with current building regulations BBS and COP's. © Copyright Tim Deacon, Architect		date	Feb' 2025	RIBA work stage D