


THIS DRAWING SHOULD BE READ IN CONJUNCTION WITH ANY OTHER RELEVANT DRAWINGS AND THE CONSTRUCTION MANUAL. THE BUILDER SHOULD CHECK ALL LEVELS AND SITE DIMENSIONS BEFORE WORK STARTS AND NOTIFY SCANDIA-HUS LIMITED & ANY SUCH REPRODUCTIONS SHOULD INCLUDE THIS & THE FOREGOING STATEMENT. IF IN DOUBT PLEASE ASK


REV	DESCRIPTION	DATE	DRN	CHK
A	ADD 1M TO WIDTH & MODS	07/01/26	CC	
B	MINOR MODS & ADD VERANDAH	19/01/26	CC	
C	MODS WINDOWS	05/02/26	CC	
D	MODS WINDOWS & RAISE ENTRANCE ROOF	20/02/26	CC	
E	DRAINAGE ADDED + MINOR MODS	19/03/26	CC	
F	40 PITCH, FLAT ROOF OVER SNUG, WINDOWS MOD	01/06/26	CC	
G	MODS WINDOWS, FRONT DOOR	11/06/26	CC	
H	MINOR MODS	29/06/26	CC	
I	MINOR MODS TO WC, KITCHEN & SNUG	14/07/26		

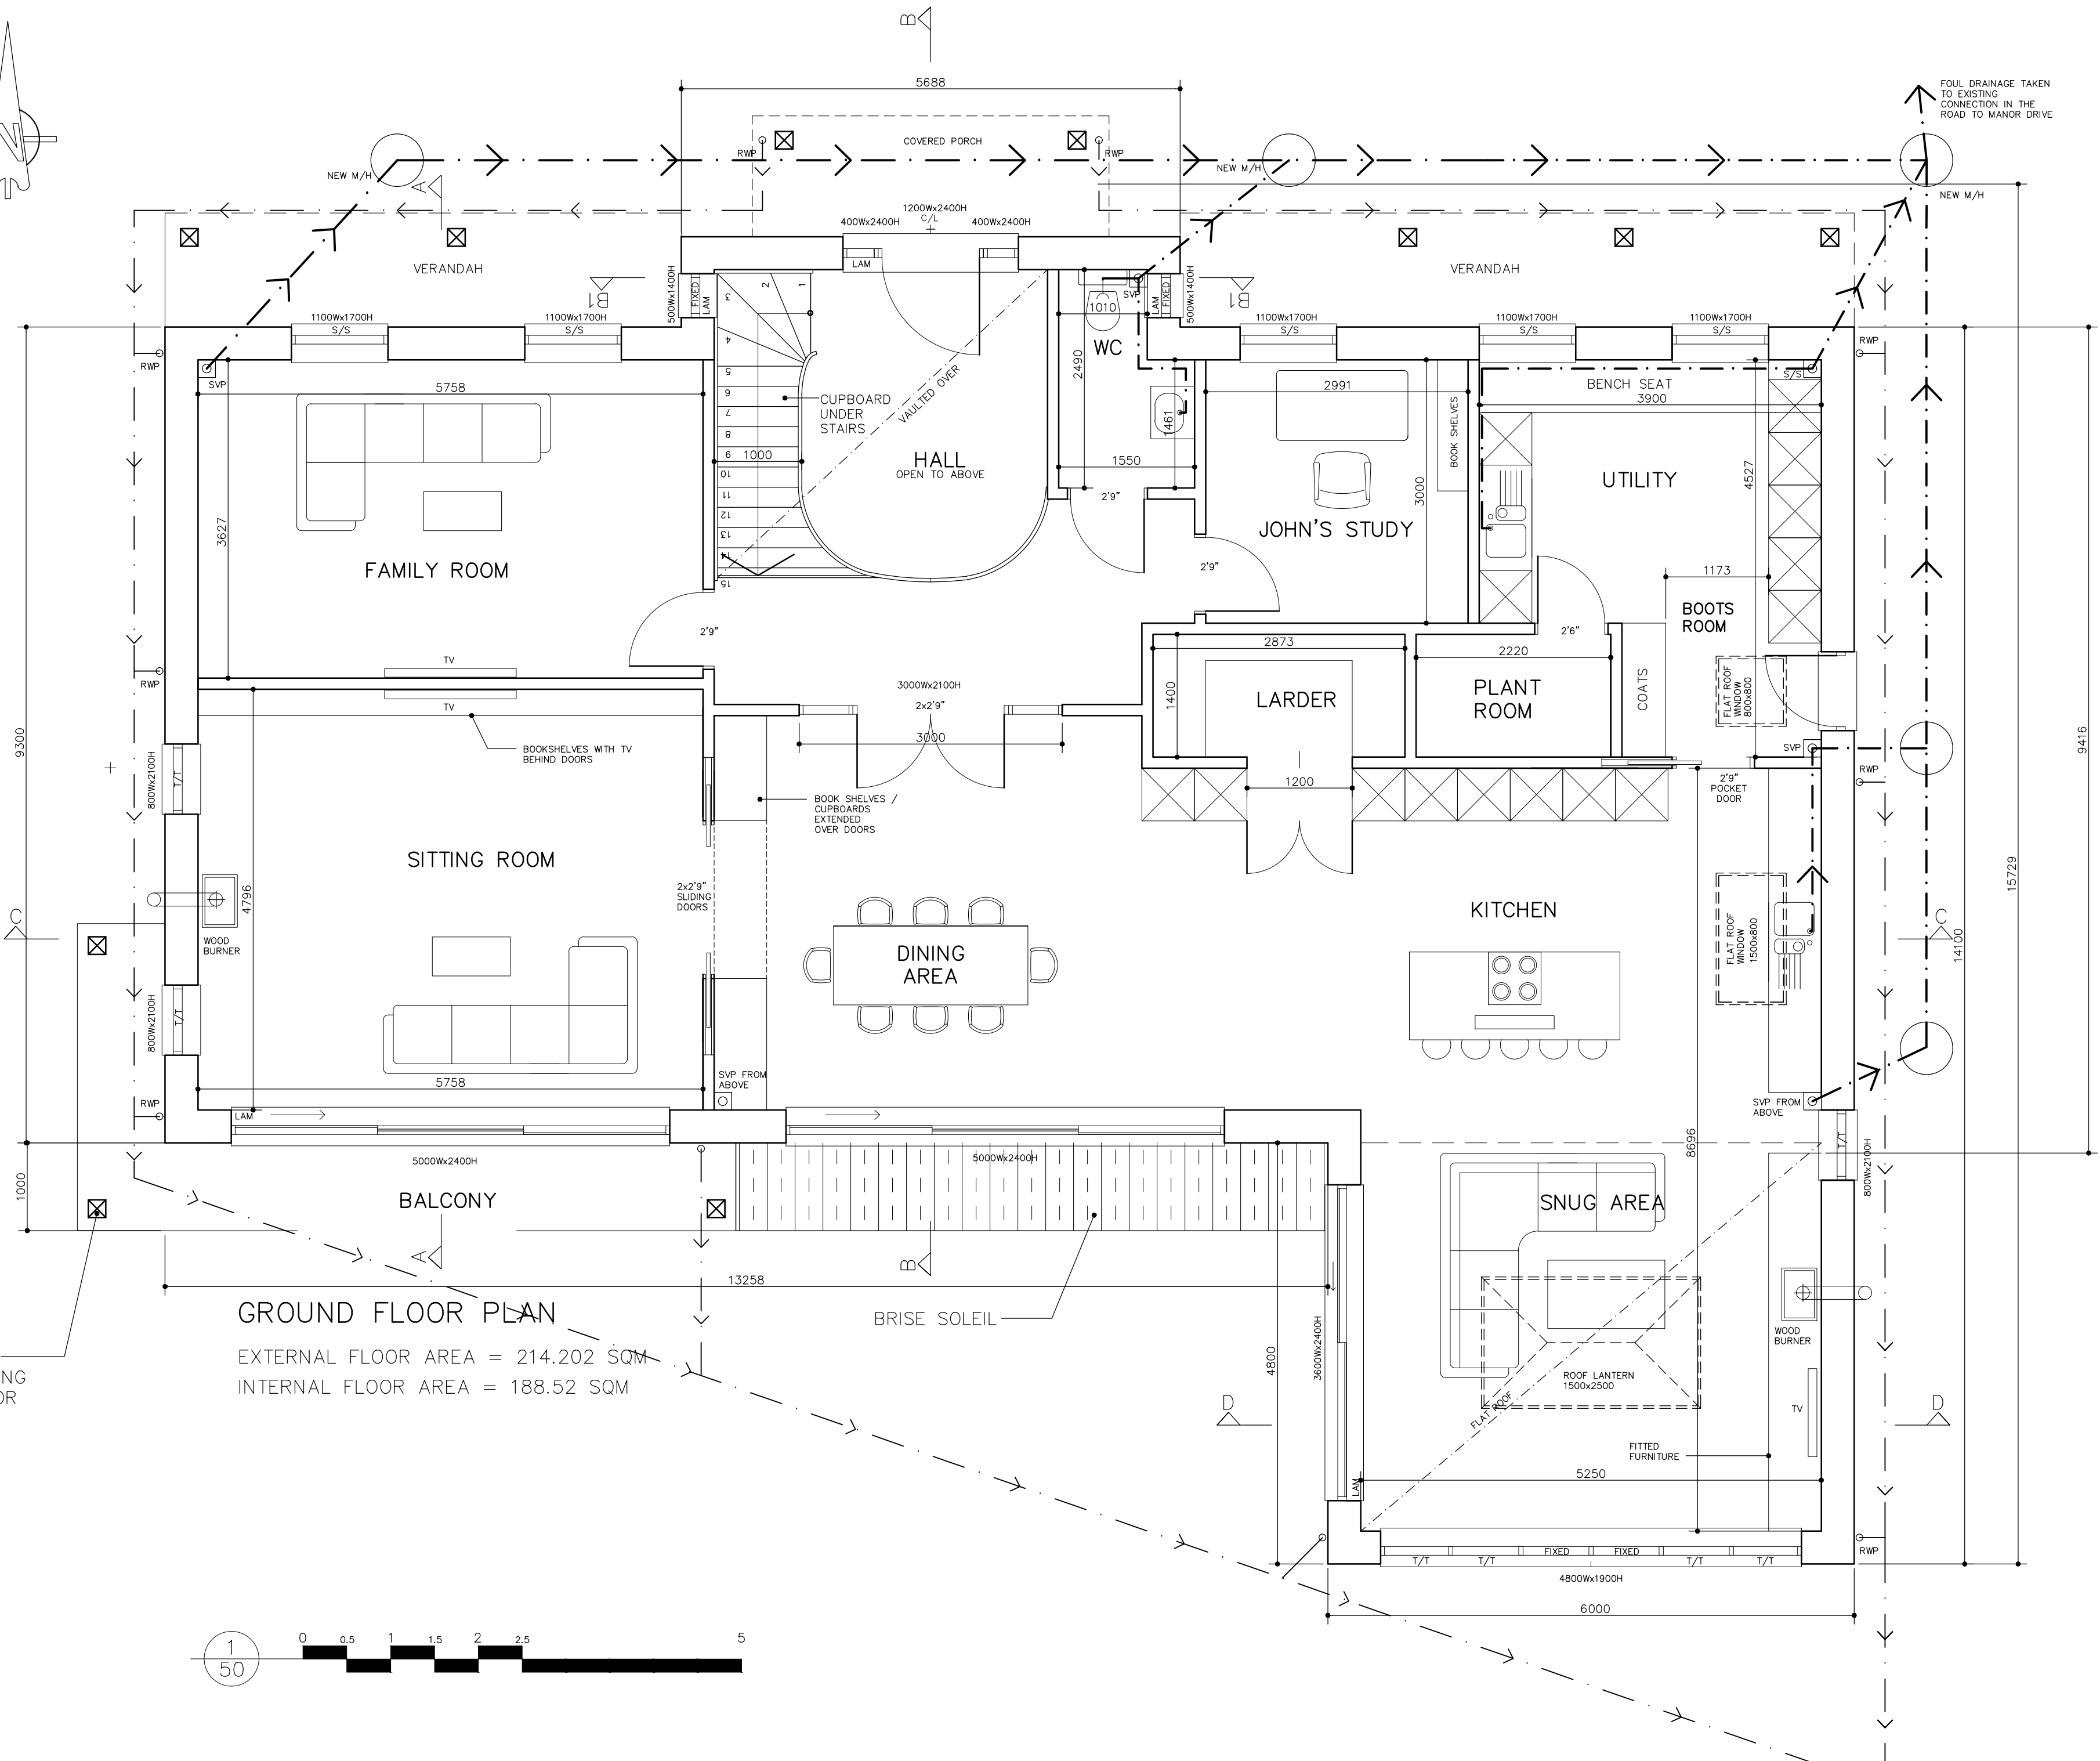

200x200
SUPPORTING
POSTS FOR
BALCONY

GROUND FLOOR PLAN

EXTERNAL FLOOR AREA = 214.202 SQM
INTERNAL FLOOR AREA = 188.52 SQM

 

scandiahus

SCANDIA-HUS BUSINESS PARK,
FELCOURT ROAD, FELCOURT, EAST GRINSTEAD,
WEST SUSSEX, RH19 2LP : TEL 01342 838060

FOR
MR. & MRS. J. LURIE

11 MANOR DRIVE
CUCKFIELD, HAYWARDS HEATH
WEST SUSSEX, RH17 5BT

TITLE
**PROPOSED DWELLING
GROUND FLOOR PLAN**

C/No. 033022	O/No.	SCALE 1:50 @A2
DRAWN CC	DRAWING NUMBER 02	
DATE 11/25	REV	