

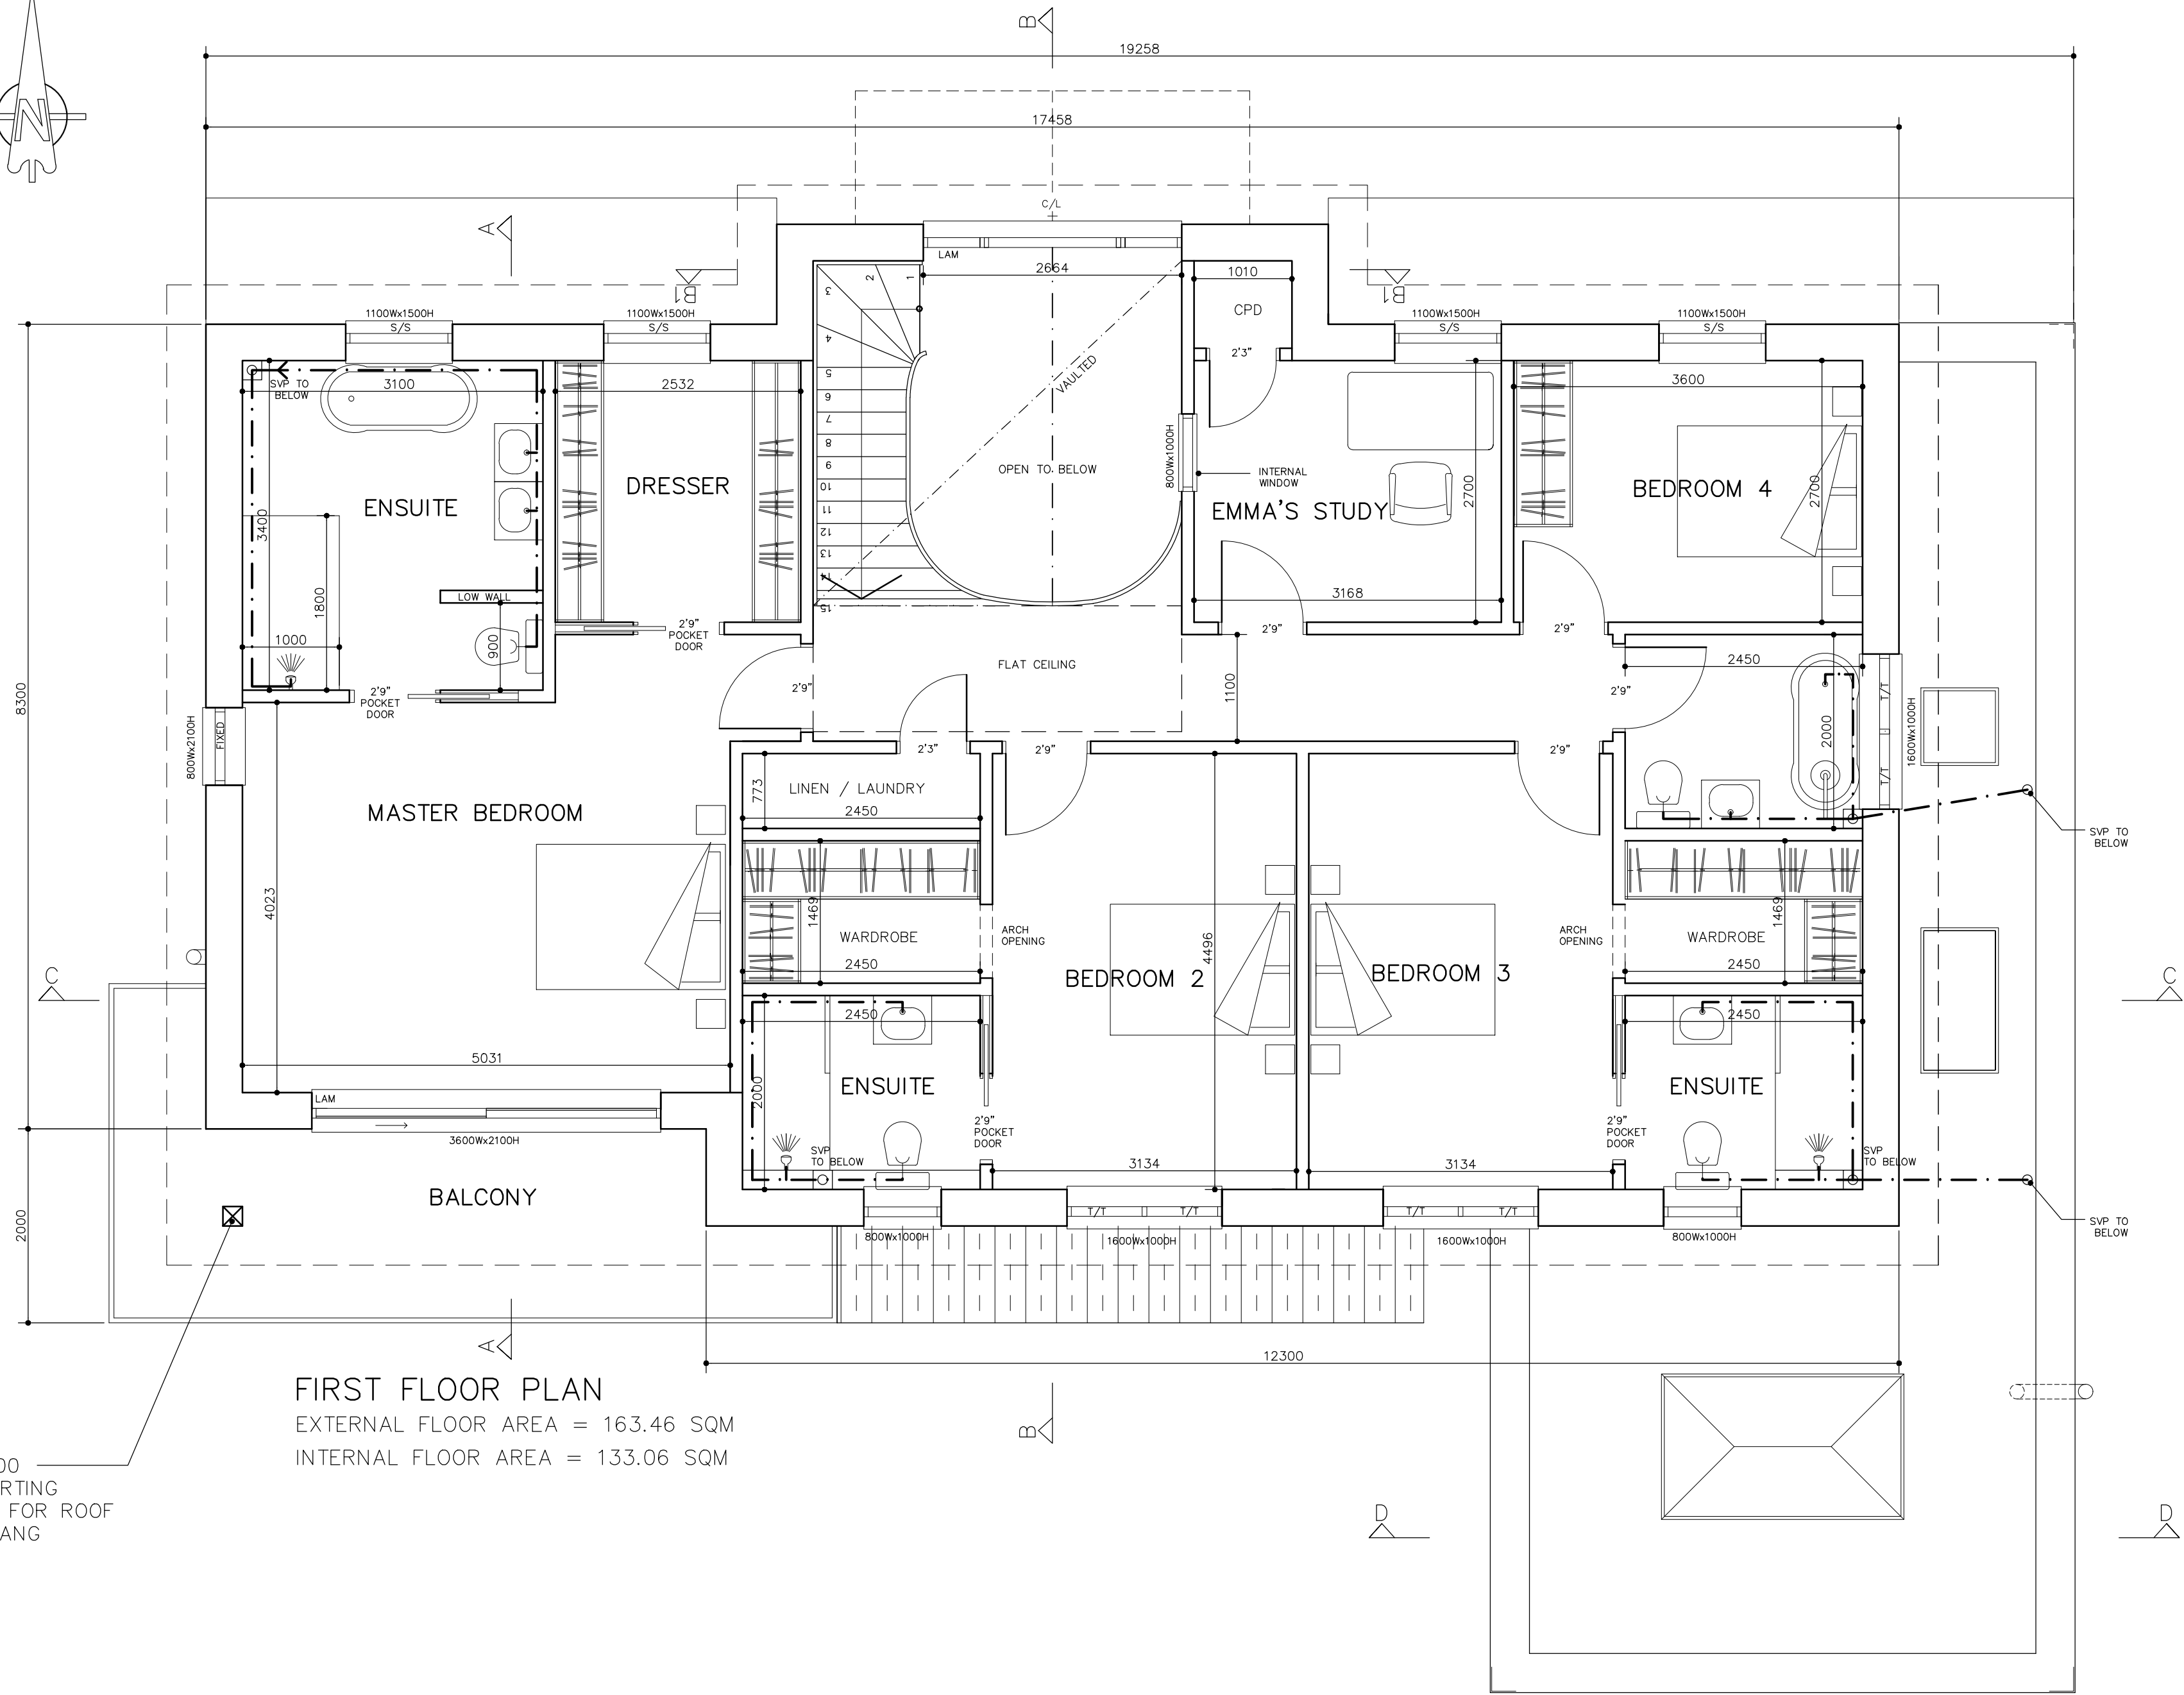


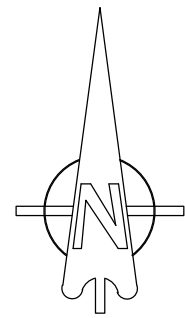

FIRST FLOOR PLAN
EXTERNAL FLOOR AREA = 163.46 SQM
INTERNAL FLOOR AREA = 133.06 SQM

 

THIS DRAWING SHOULD BE READ IN CONJUNCTION WITH ANY OTHER RELEVANT DRAWINGS AND THE CONSTRUCTION MANUAL. THE BUILDER SHOULD CHECK ALL LEVELS AND SITE DIMENSIONS BEFORE WORK STARTS AND NOTIFY SCANDIA OF ANY DISCREPANCY IF IN DOUBT PLEASE ASK

© COPYRIGHT IN THIS DRAWING AND WORK EXECUTED IS AND REMAINS THE PROPERTY OF SCANDIA-HUS LIMITED AND OR ITS SUBSIDIARIES IN ACCORDANCE WITH THE PROVISIONS OF THE COPYRIGHT ACT. PERMISSION TO PRODUCE COPIES OR MODIFIED DRAWINGS IN WHOLE OR IN PART FOR ANY PURPOSE SHOULD BE OBTAINED FROM SCANDIA-HUS LIMITED & ANY SUCH REPRODUCTIONS SHOULD INCLUDE THIS & THE FOREGOING STATEMENT				
REV	DESCRIPTION	DATE	DRN	CHK
A	ADD 1M TO WIDTH & MODS	07/01/26	CC	
B	MINOR MODS & ADD VERANDAH	19/01/26	CC	
C	MODS WINDOWS	05/02/26	CC	
D	MODS WINDOWS & RAISE ENTRANCE ROOF	20/02/26	CC	
E	DRAINAGE ADDED + MINOR MODS	19/03/26	CC	
F	40 PITCH, FLAT ROOF OVER SNUG, WINDOWS MOD	01/06/26	CC	
G	MODS WINDOWS, FRONT DOOR	11/06/26	CC	
H	MINOR MODS	29/06/26	CC	
I	MINOR MODS TO MASTER ENSUITE	14/07/26	CC	



SCANDIA-HUS BUSINESS PARK,
FELCOURT ROAD, FELCOURT, EAST GRINSTEAD,
WEST SUSSEX, RH19 2LP : TEL 01342 838060

FOR
MR. & MRS. J. LURIE

SITE
**11 MANOR DRIVE
CUCKFIELD, HAYWARDS HEATH
WEST SUSSEX, RH17 5BT**

TITLE
**PROPOSED DWELLING
FIRST FLOOR PLAN**

C/No.
033022

O/No.

SCALE
1:50 @A2

DRAWN
CC

DATE
11/25

DRAWING NUMBER
03

REV I