


THIS DRAWING SHOULD BE READ IN CONJUNCTION WITH ANY OTHER RELEVANT DRAWINGS AND THE CONSTRUCTION MANUAL. THE BUILDER SHOULD CHECK ALL LEVELS AND SITE DIMENSIONS BEFORE WORK STARTS AND NOTIFY SCANDIA OF ANY DISCREPANCY IF IN DOUBT PLEASE ASK

REV	DESCRIPTION	DATE	DRN	CHK
A	FOOTPRINT OF PREVIOUSLY APPROVED ADDED	10/12/25	CC	
B	ADD 1M TO WIDTH & MODS	07/01/26	CC	
C	MINOR MODS & ADD VERANDAH	19/01/26	CC	
D	MODS WINDOWS & RAISE ENTRANCE ROOF	20/02/26	CC	
E	FOOTPRINT REPOSITIONED	17/03/26	CC	
F	OPTION 1 OF 2	09/04/26	CC	
G	DRAINAGE ADDED	28/4/26	JP	
H	FOOTPRINT & DRAINAGE UPDATED	01/06/26	CC	
I	UPDATED WITH WINDOW/DOOR MODS	11/06/26	CC	
J	MINOR MODS	29/06/26	CC	
K	MINOR MODS TO WC, KITCHEN & SNUG	14/07/26	CC	
L	SIMPLIFIED PLAN & SITE ACCESSORIES ADDED	10/08/26	CC	

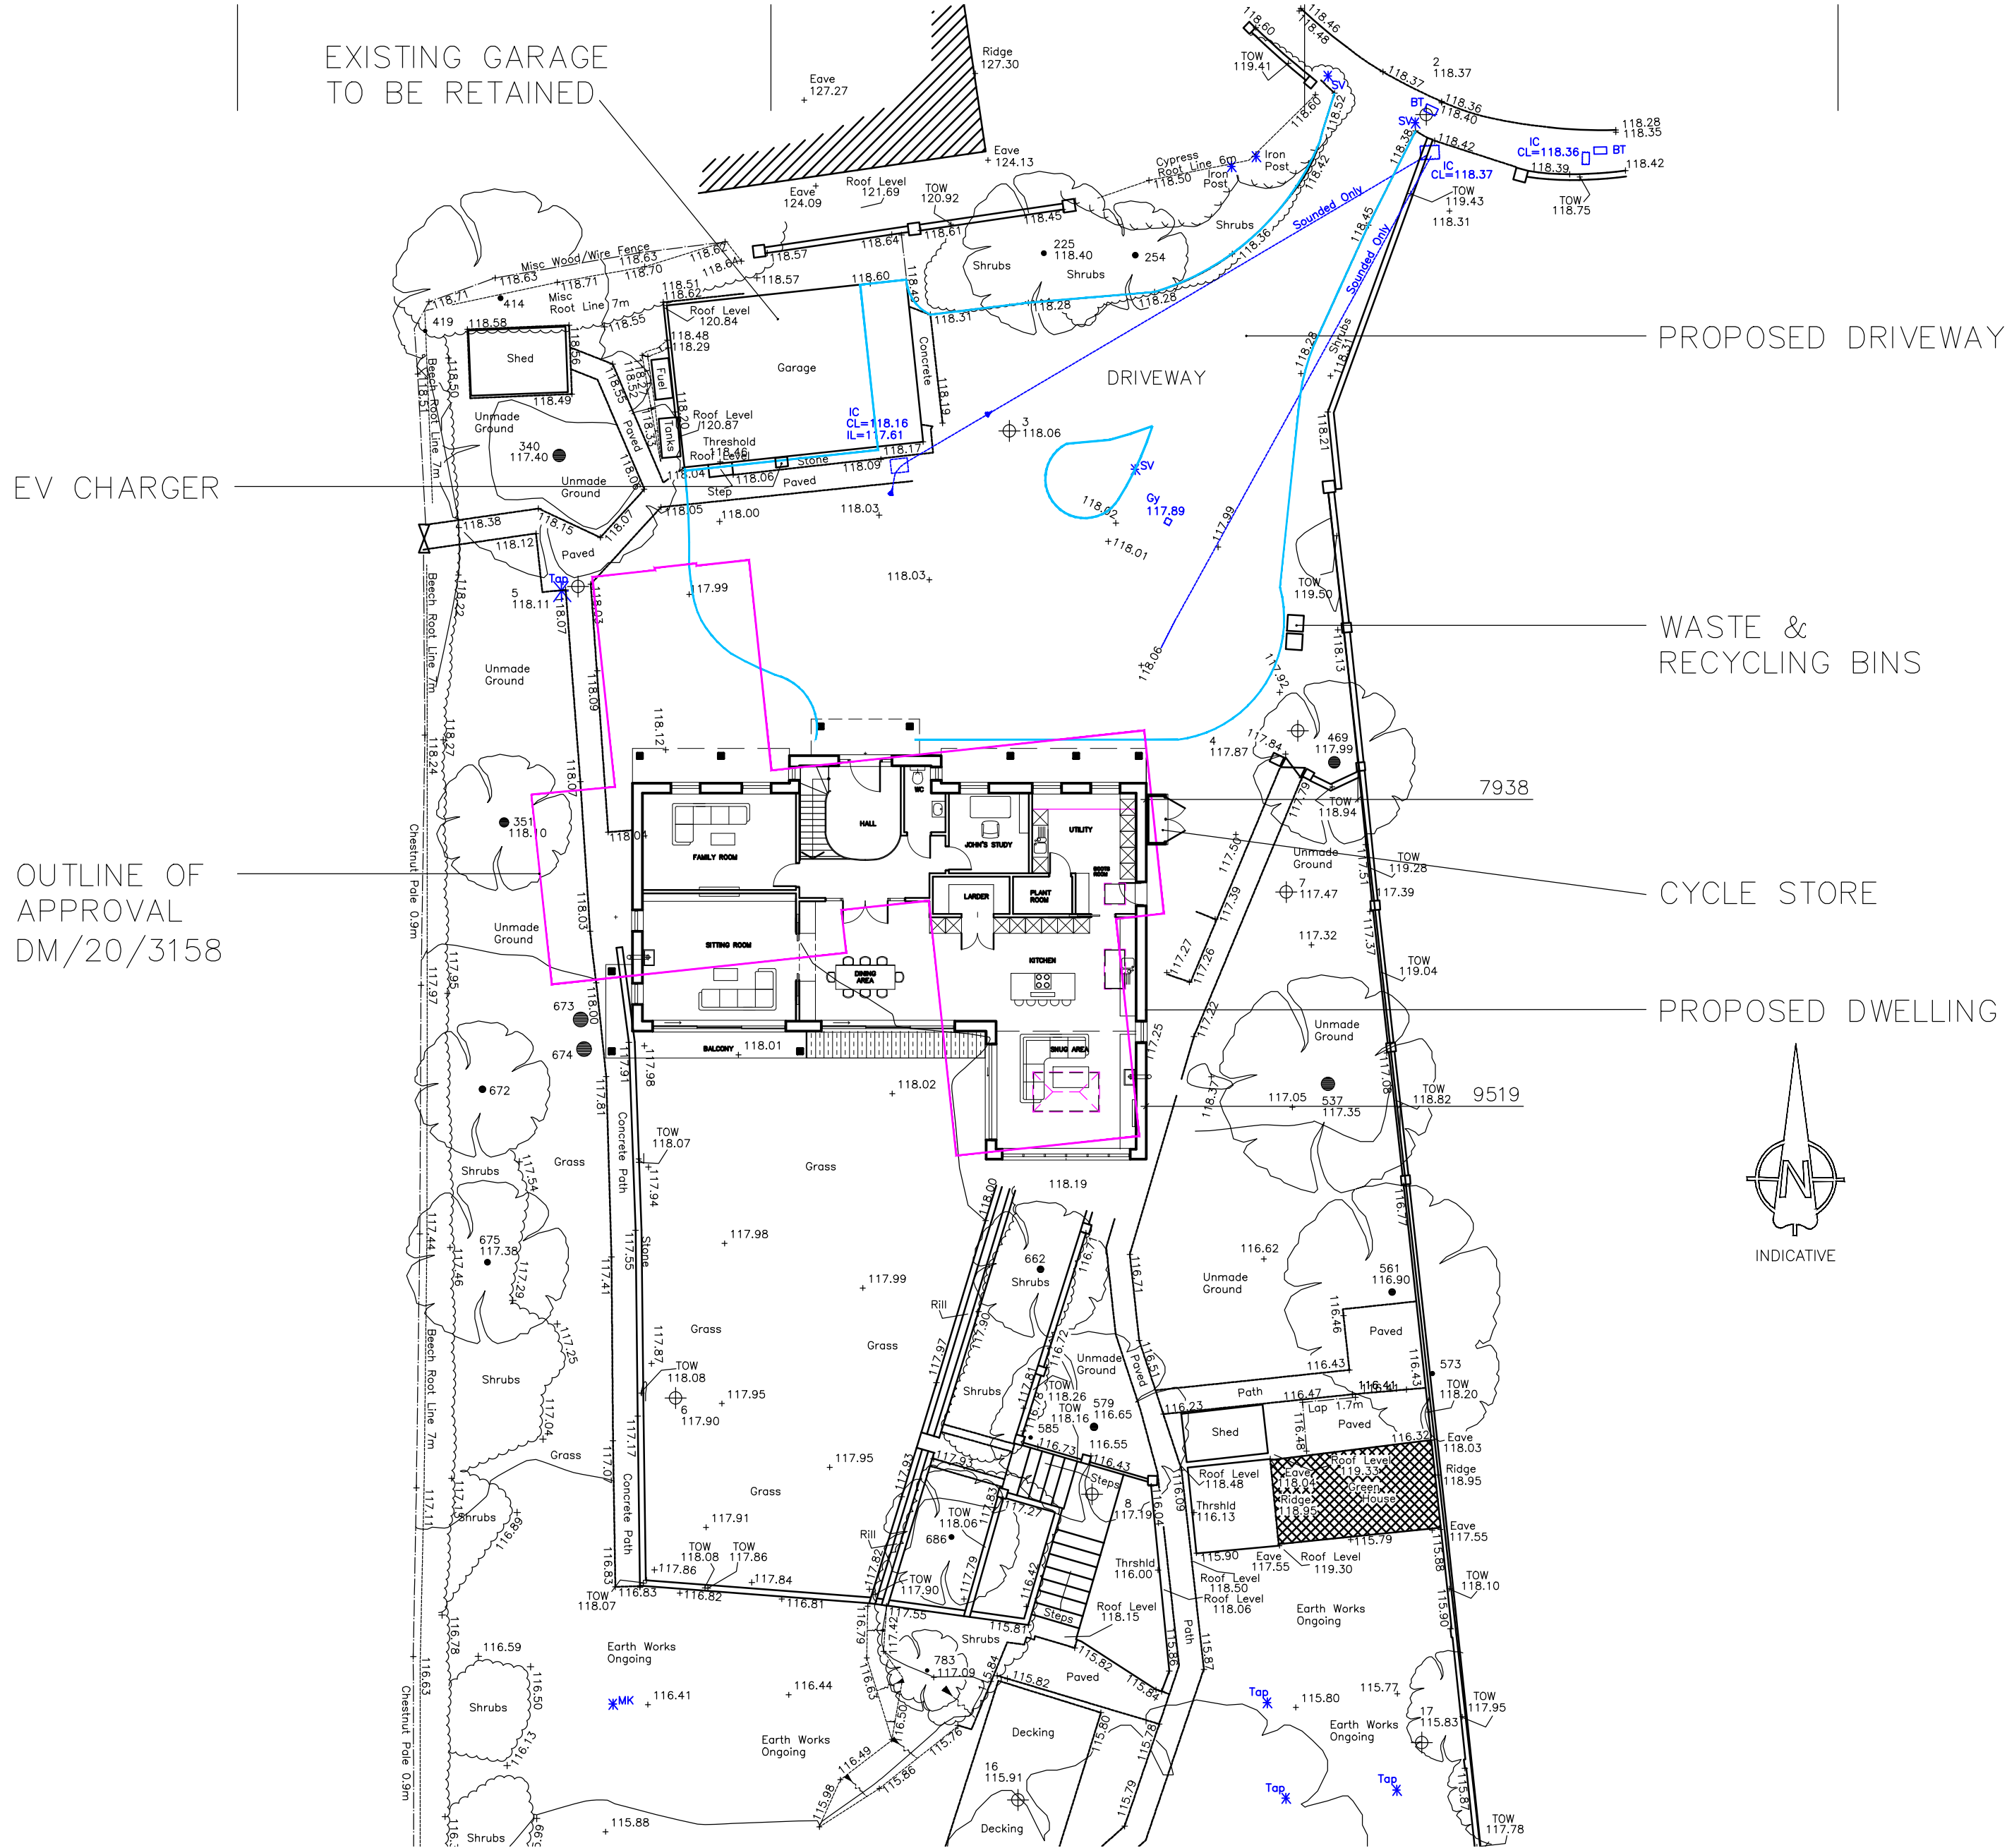

scandiahus

SCANDIA-HUS BUSINESS PARK,
FELCOURT ROAD, FELCOURT, EAST GRINSTEAD,
WEST SUSSEX, RH19 2LP : TEL 01342 838060

FOR

MR. & MRS. J. LURIE

SITE

11 MANOR DRIVE
CUCKFIELD, HAYWARDS HEATH
WEST SUSSEX, RH17 5BT

TITLE

PROPOSED
SITE PLAN

C/No.

033022

O/No.

SCALE

1:200@A2

DRAWN

CC

DATE

11/25

DRAWING NUMBER

SP02

REV

L