




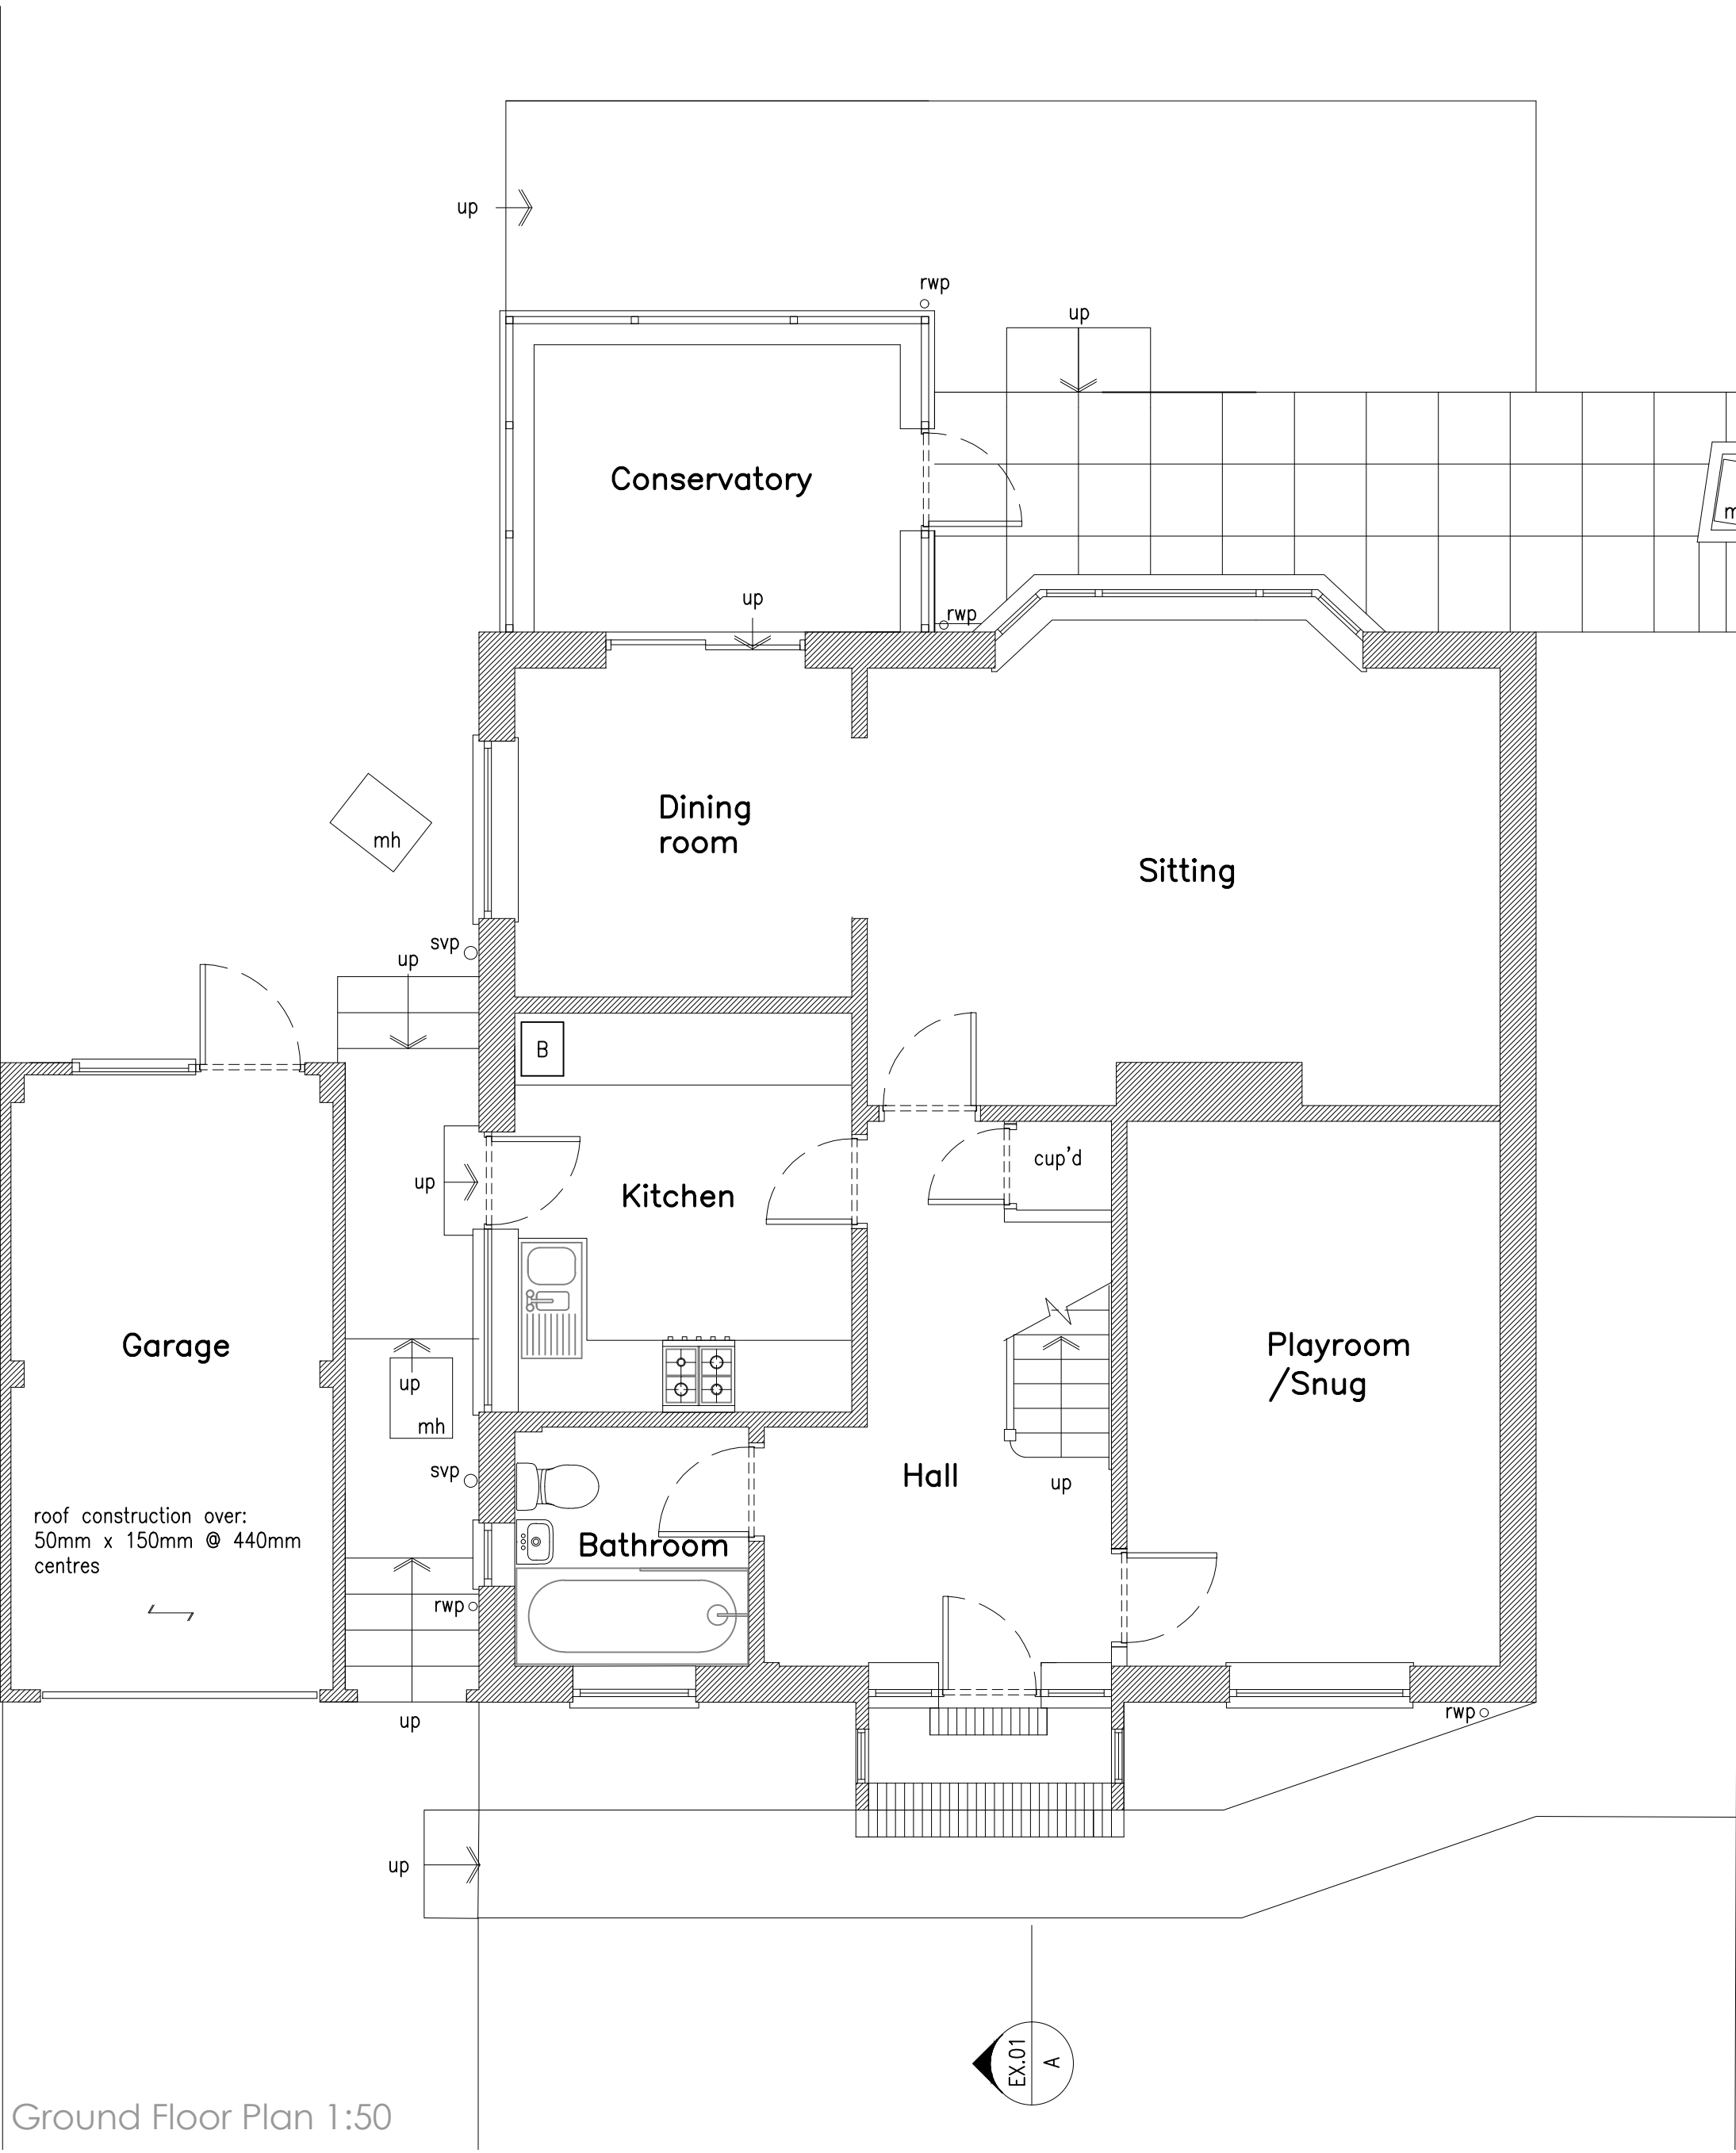



Ground Floor Plan 1:50

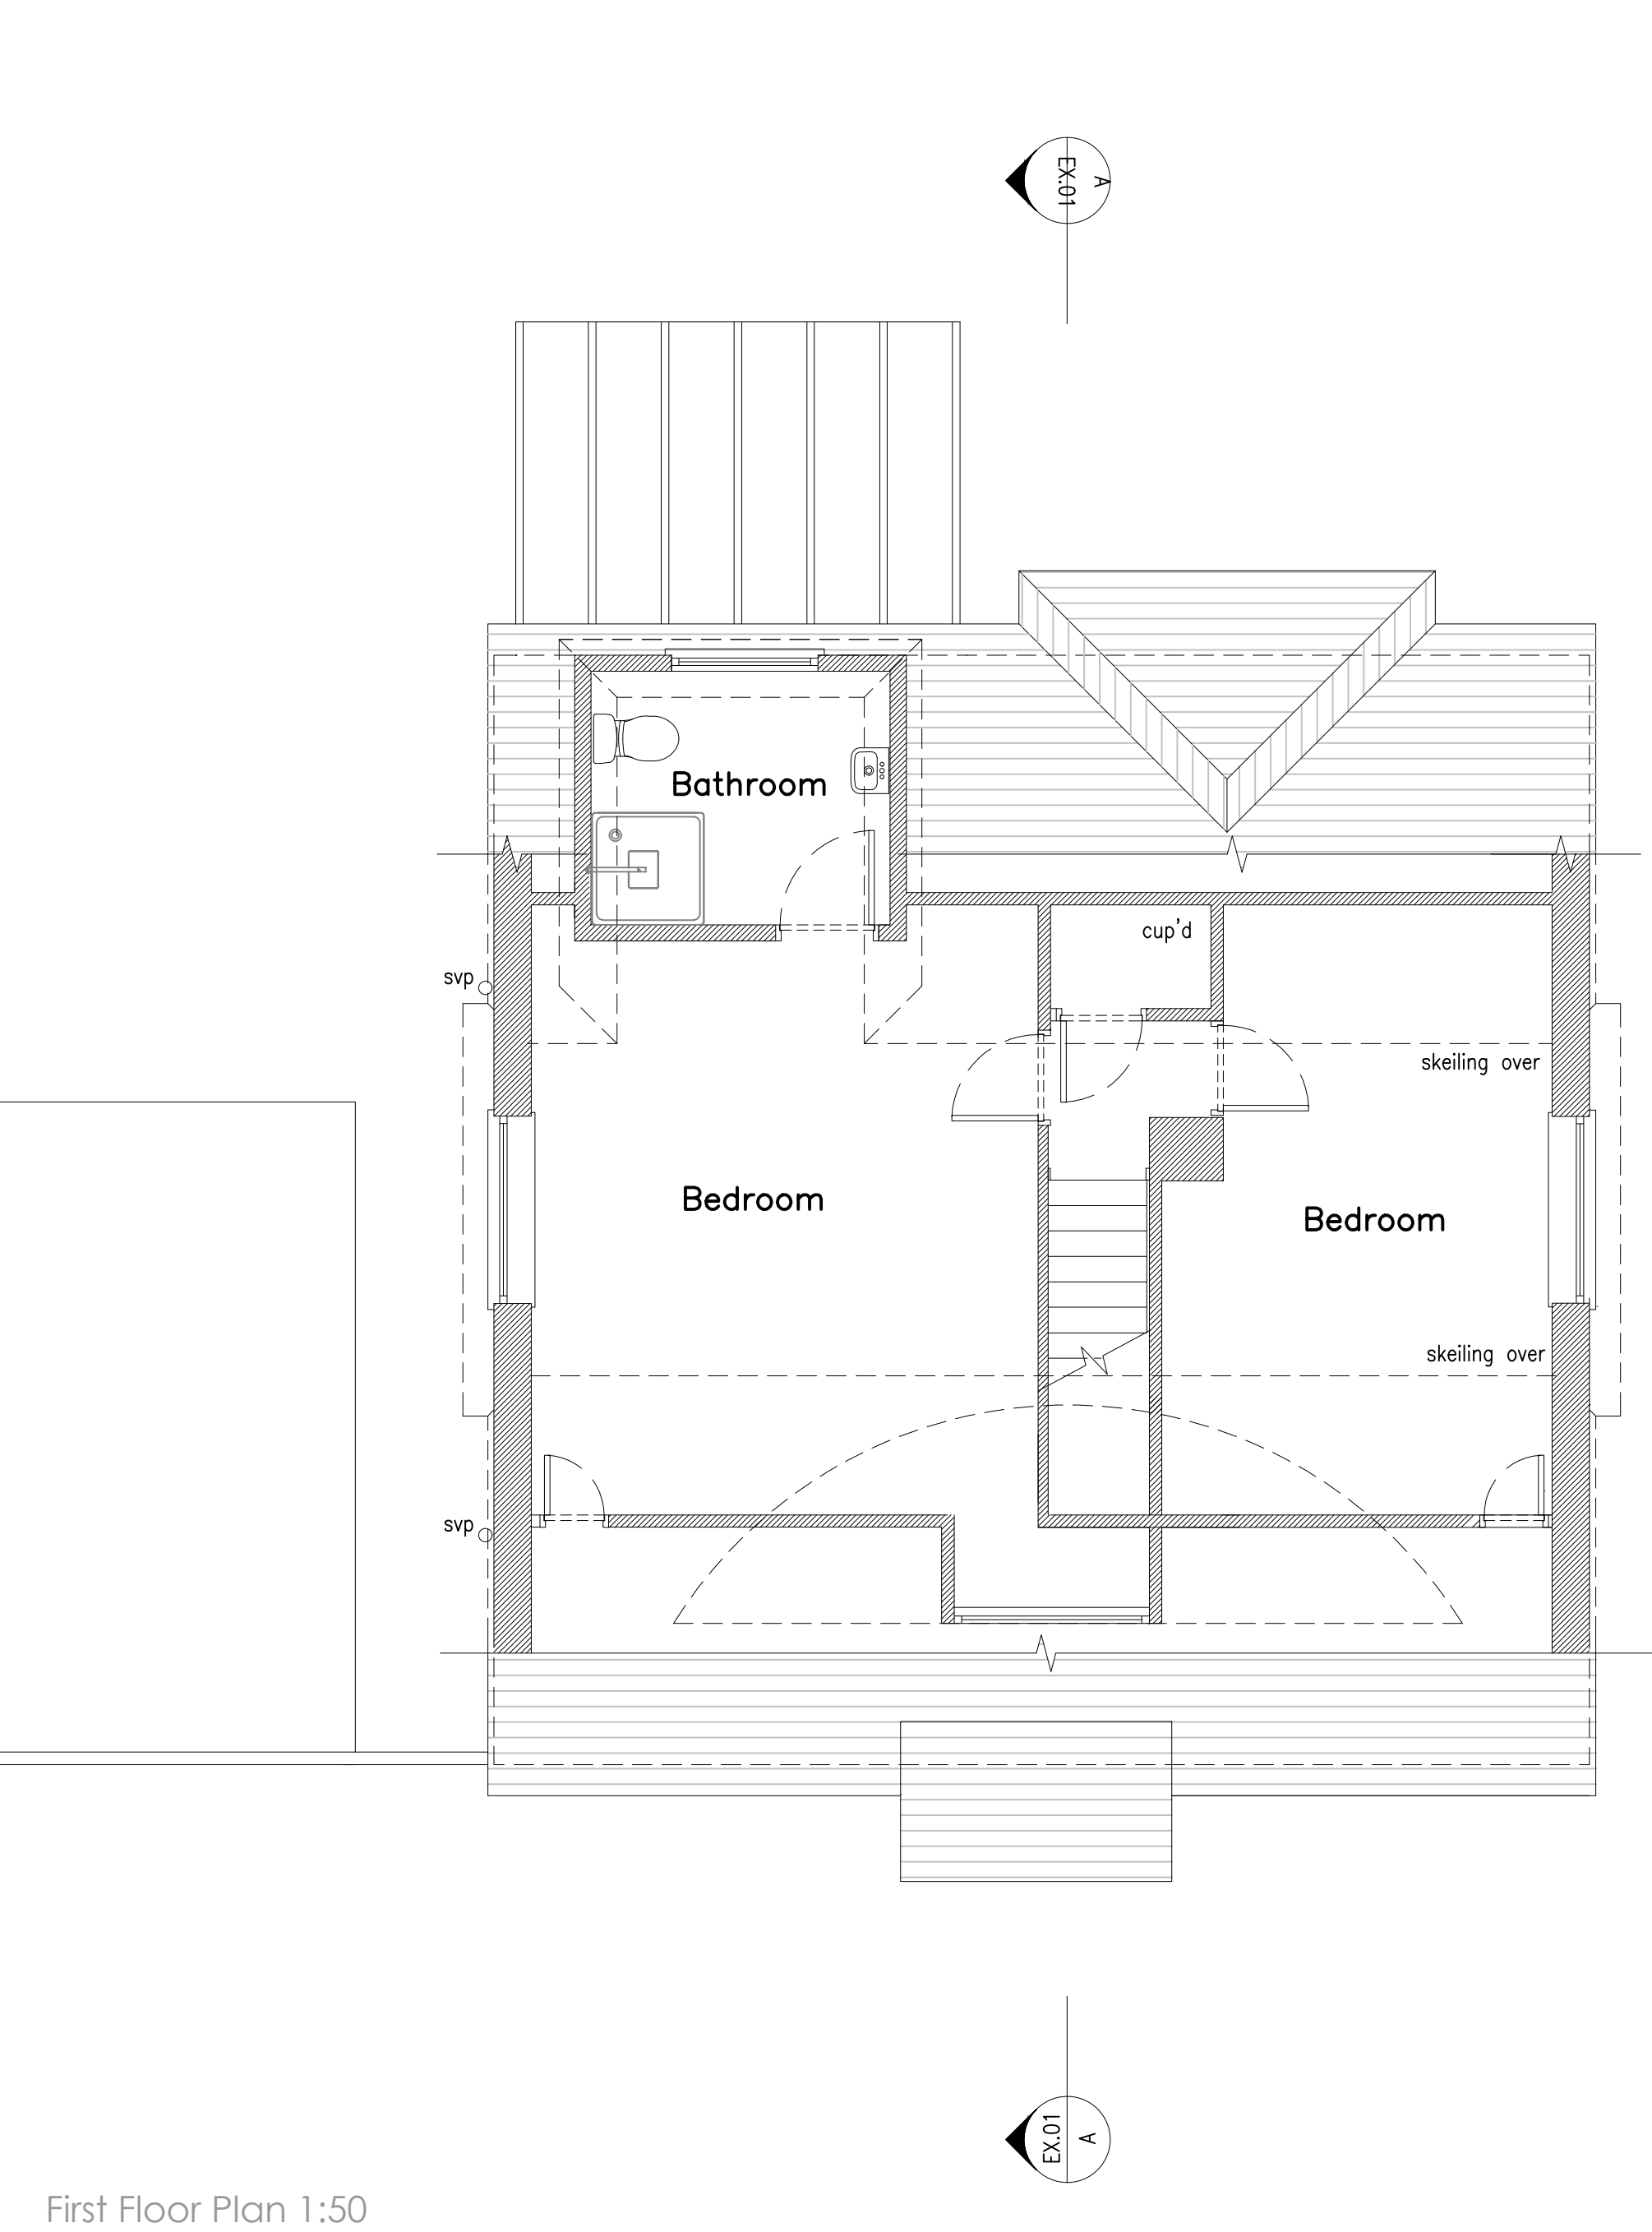

First Floor Plan 1:50

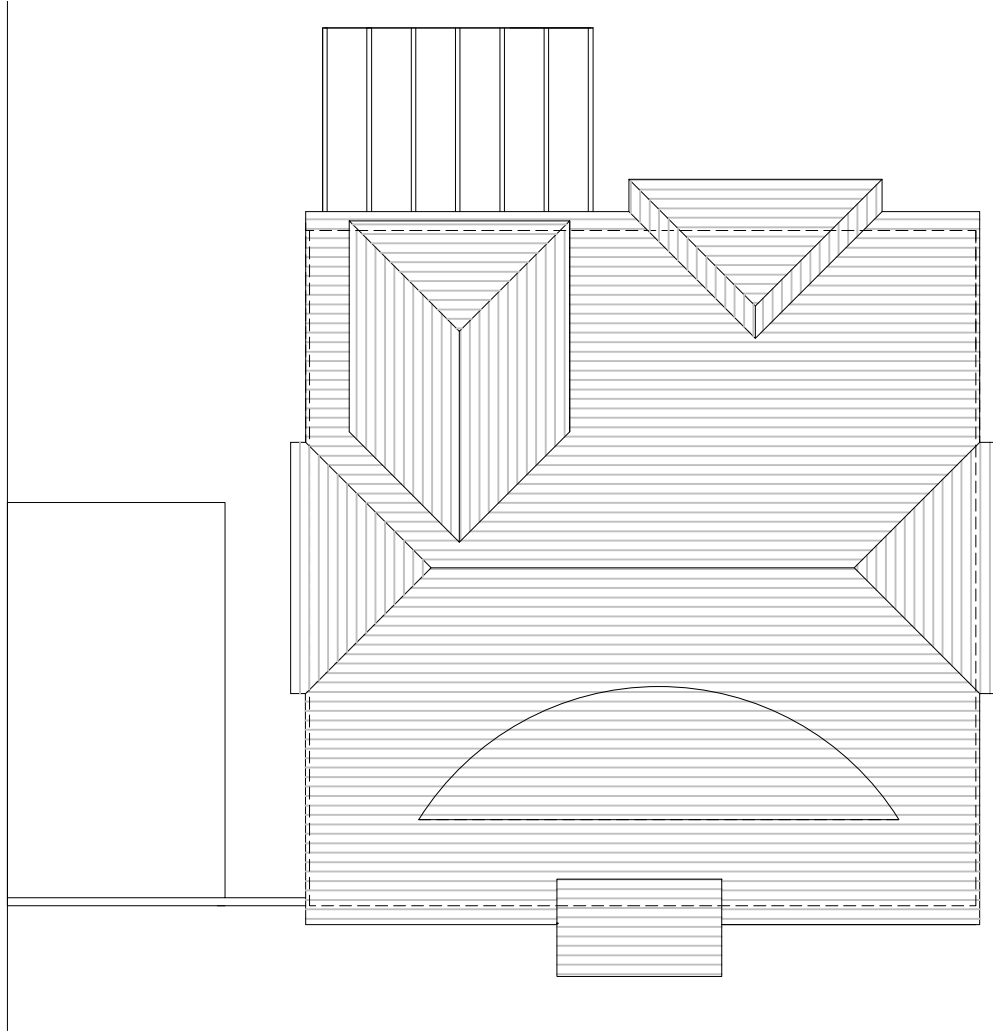

Roof Plan 1:100

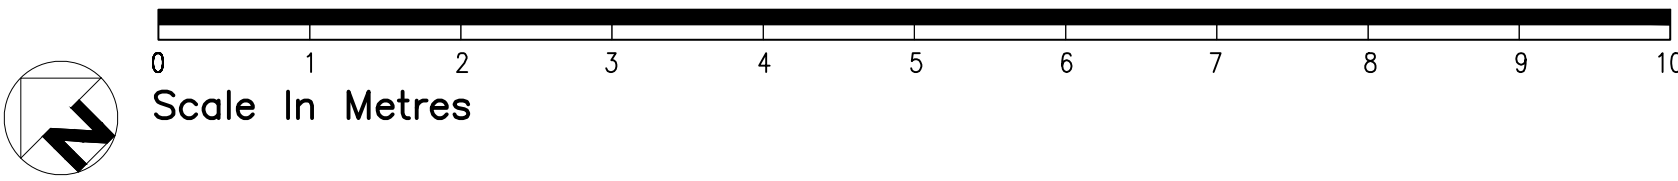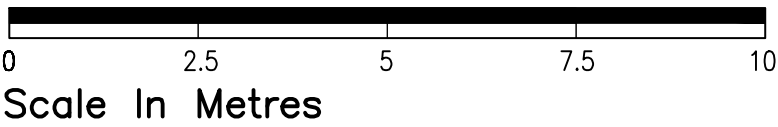

rev.	date	comment
amendments		
client		
Mr & Mrs S. Golding		
job		
5 William Allan Lane, Lindfield, West Sussex, RH16 2SA		
drawing number		
311.EXG.01		
drawing title		
existing plans		
date	scale/original sheet size	RIBA work stage
July '25	Varies @ A1	n/a
Do not scale off drawing. Check all dimensions on site before all work is commenced. All goods materials workmanship to conform with current building regulations BS5 and CDM.		