



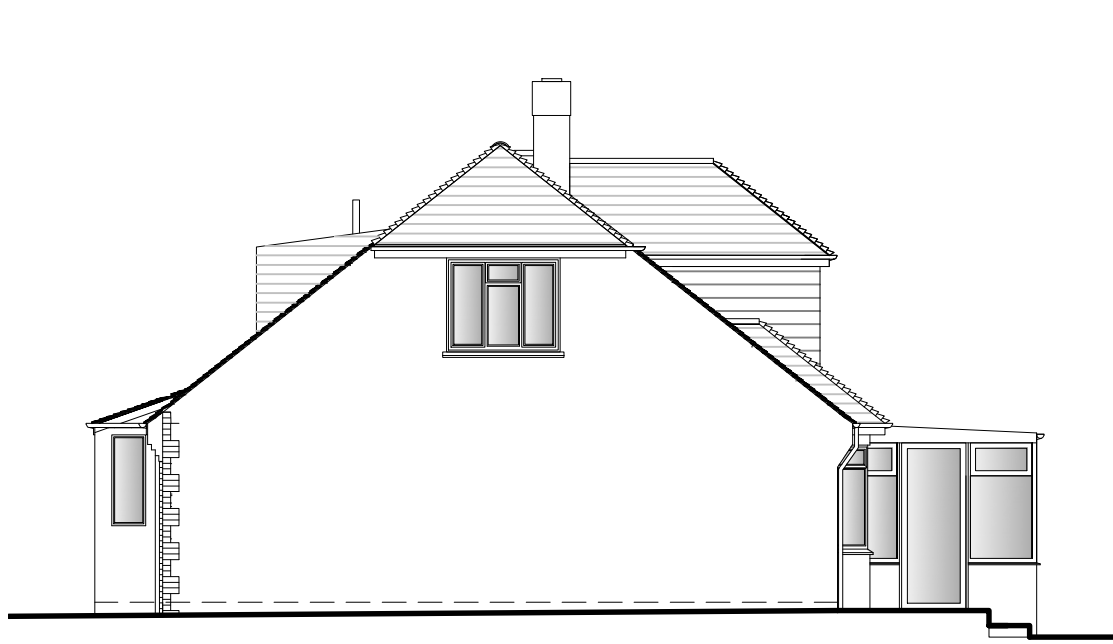


Front Elevation (South-West) 1:100




Side Elevation (North-West) 1:100

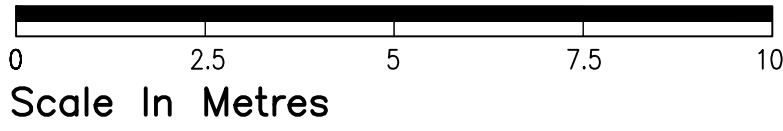



Rear Elevation (North-East) 1:100

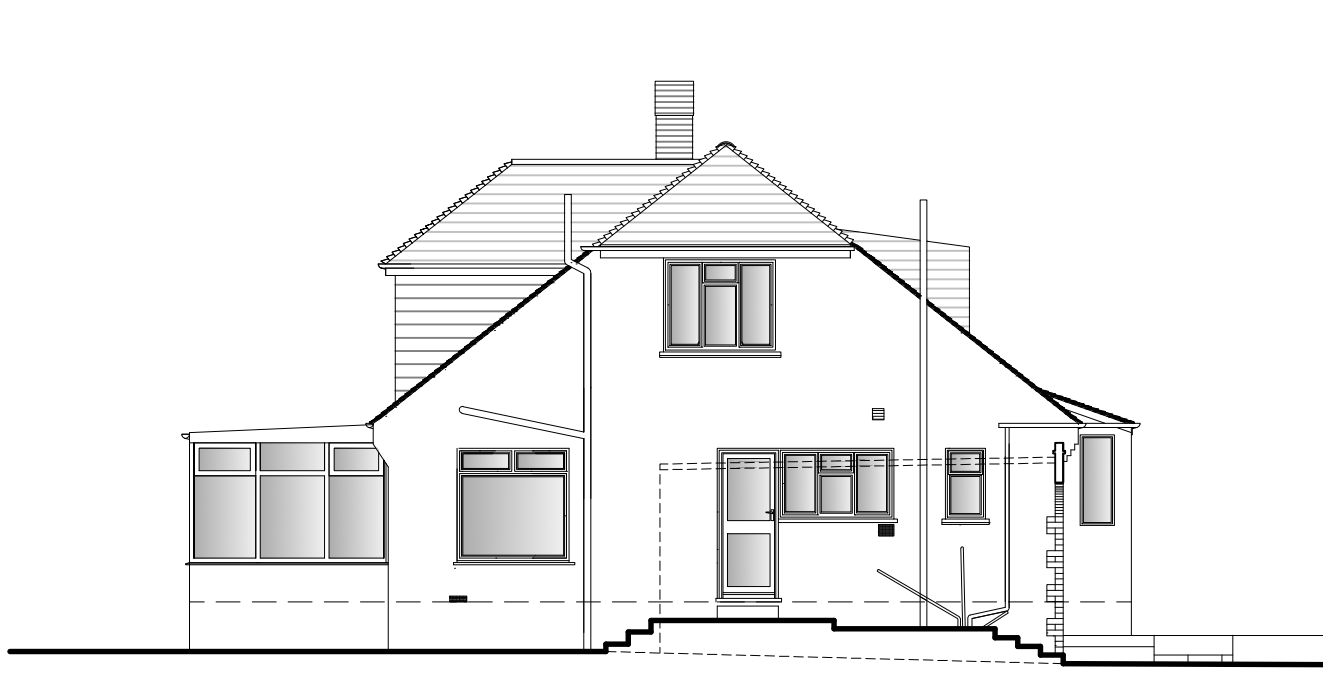



Side Elevation (South-East) 1:100

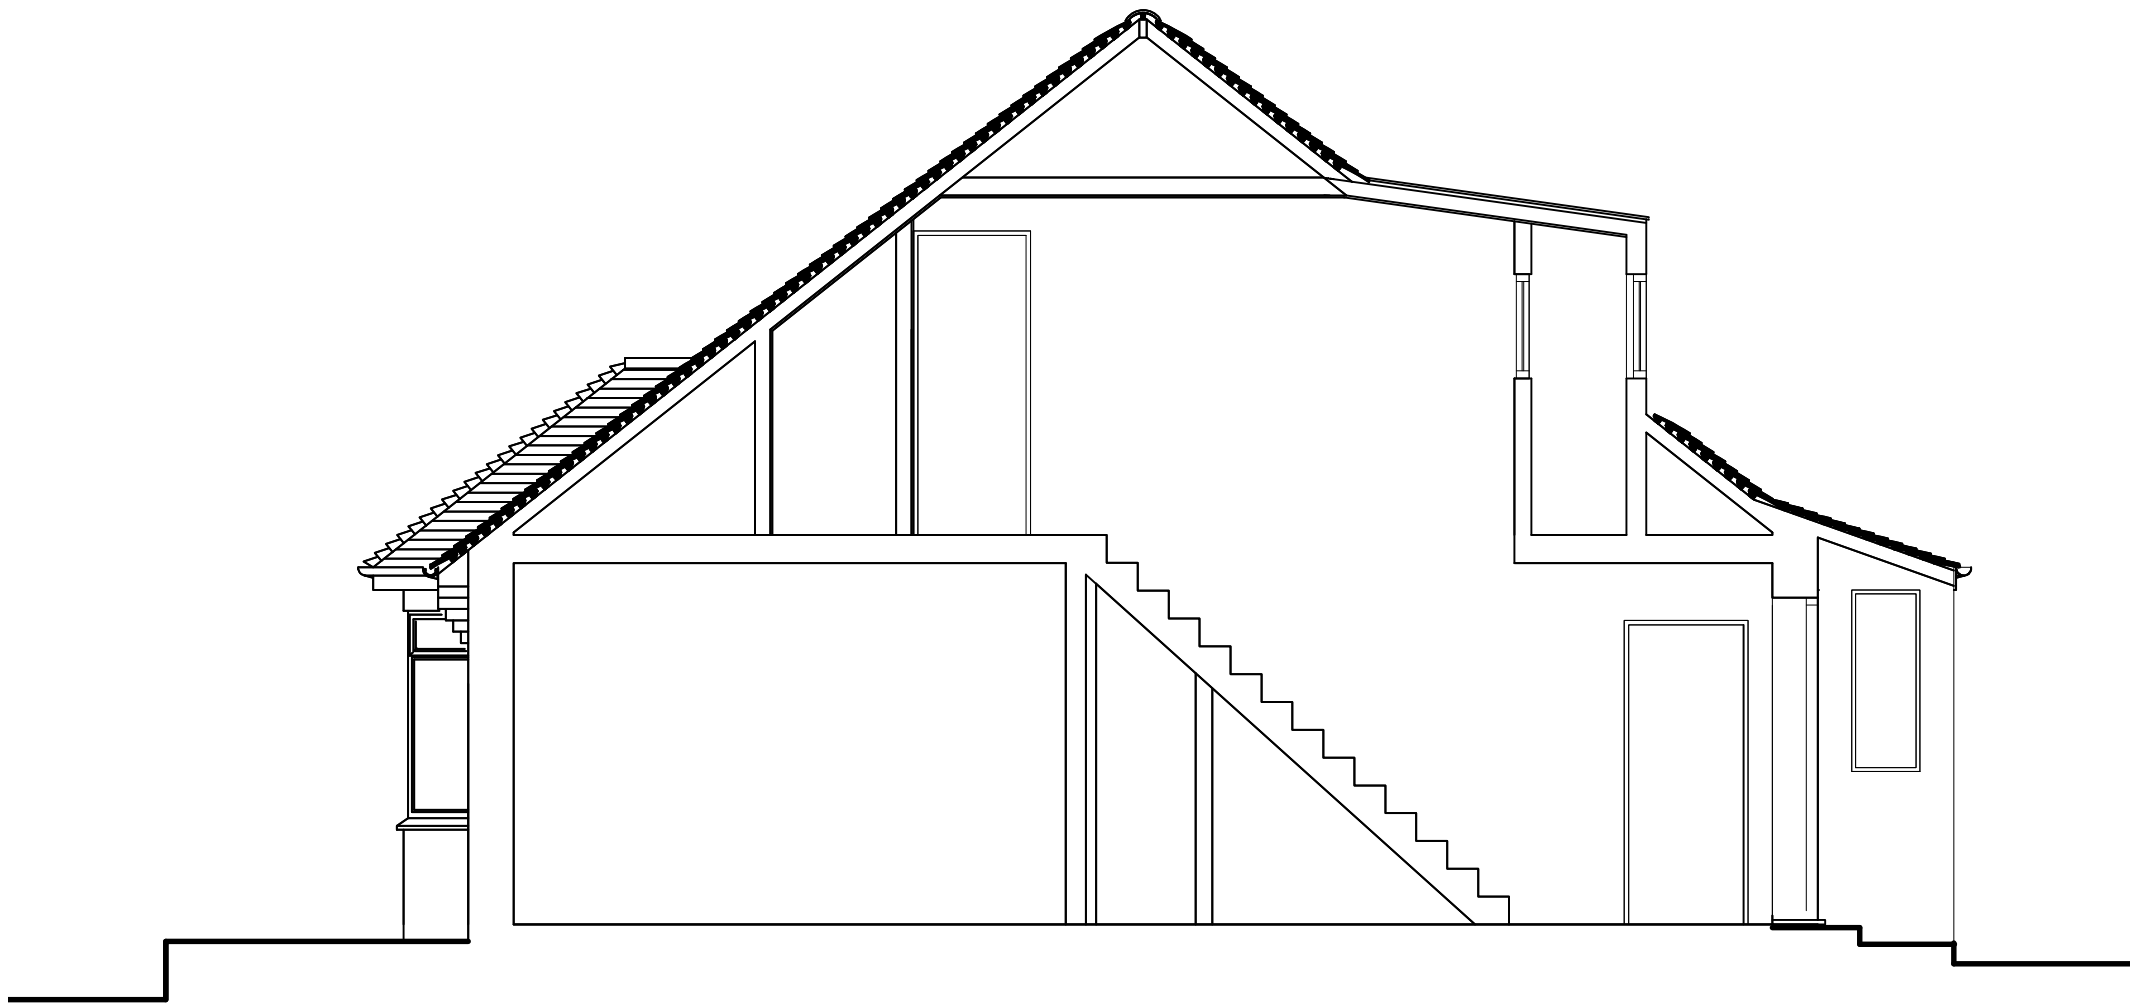


Section A-A 1:50

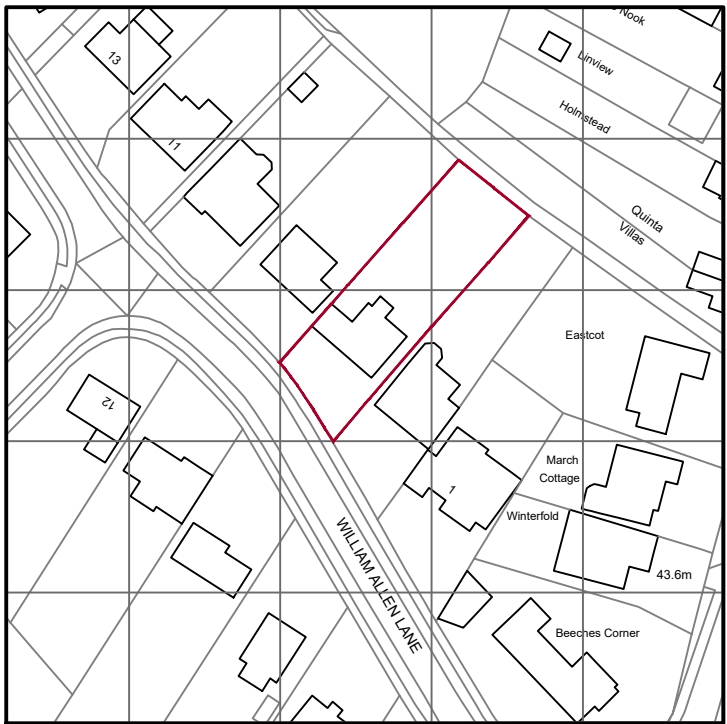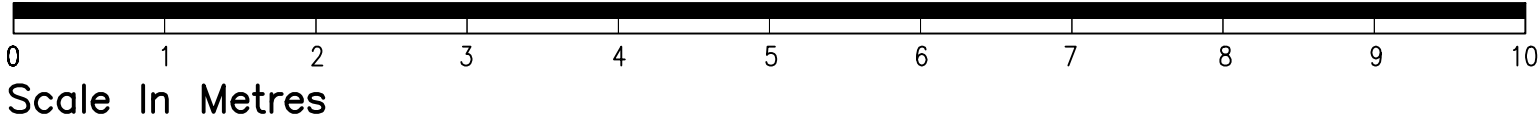

Location plan 1:1250

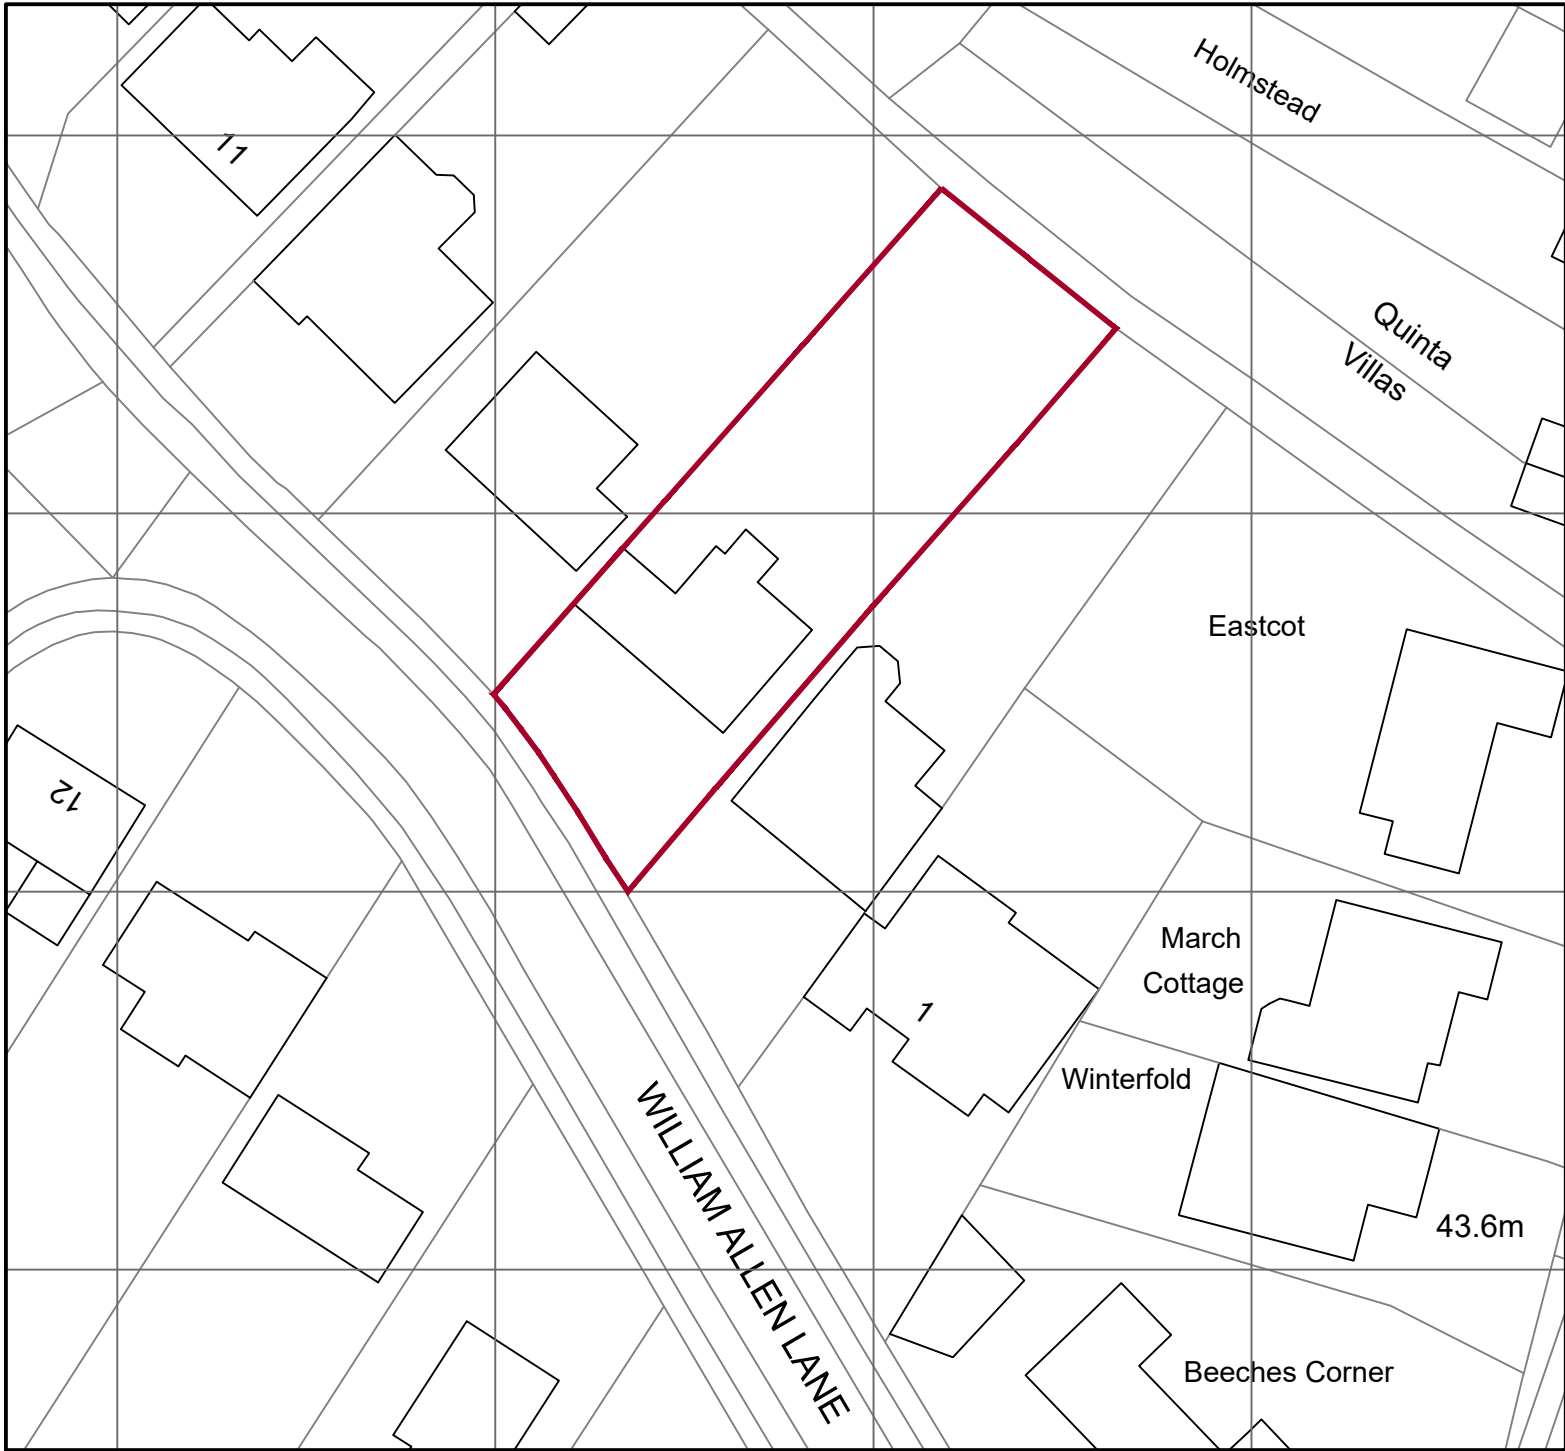 

Block plan 1:500

 

rev.	date	comment
amendments		
klaarchitects		
client		
Mr & Mrs S. Golding		
job		
5 William Allan Lane, Lindfield, West Sussex, RH16 2SA		
drawing number		
311.EXG.02		
drawing title		
existing elevations and sections A-A & B-B, Location & Block Plan		
date	scale/original sheet size	RIBA work stage
July '25	Varies @ A1	n/a
Do not scale off drawing. Check all dimensions on site before work is commenced. All goods materials and workmanship to conform with current building regulations BS5 and COPS. © Copyright KLA Architects Ltd.		
kla architects limited 27 Parkland Road Haywards Heath West Sussex RH16 1PJ		
telephone 07712 649 562 email kla.architects@gmail.com www.klaarchitects.co.uk		
Company No. 6338571 Registered Office 27 Parkland Road, Haywards Heath, West Sussex RH16 1PJ		