





Ground Floor Plan 1:50

Scale In Metres

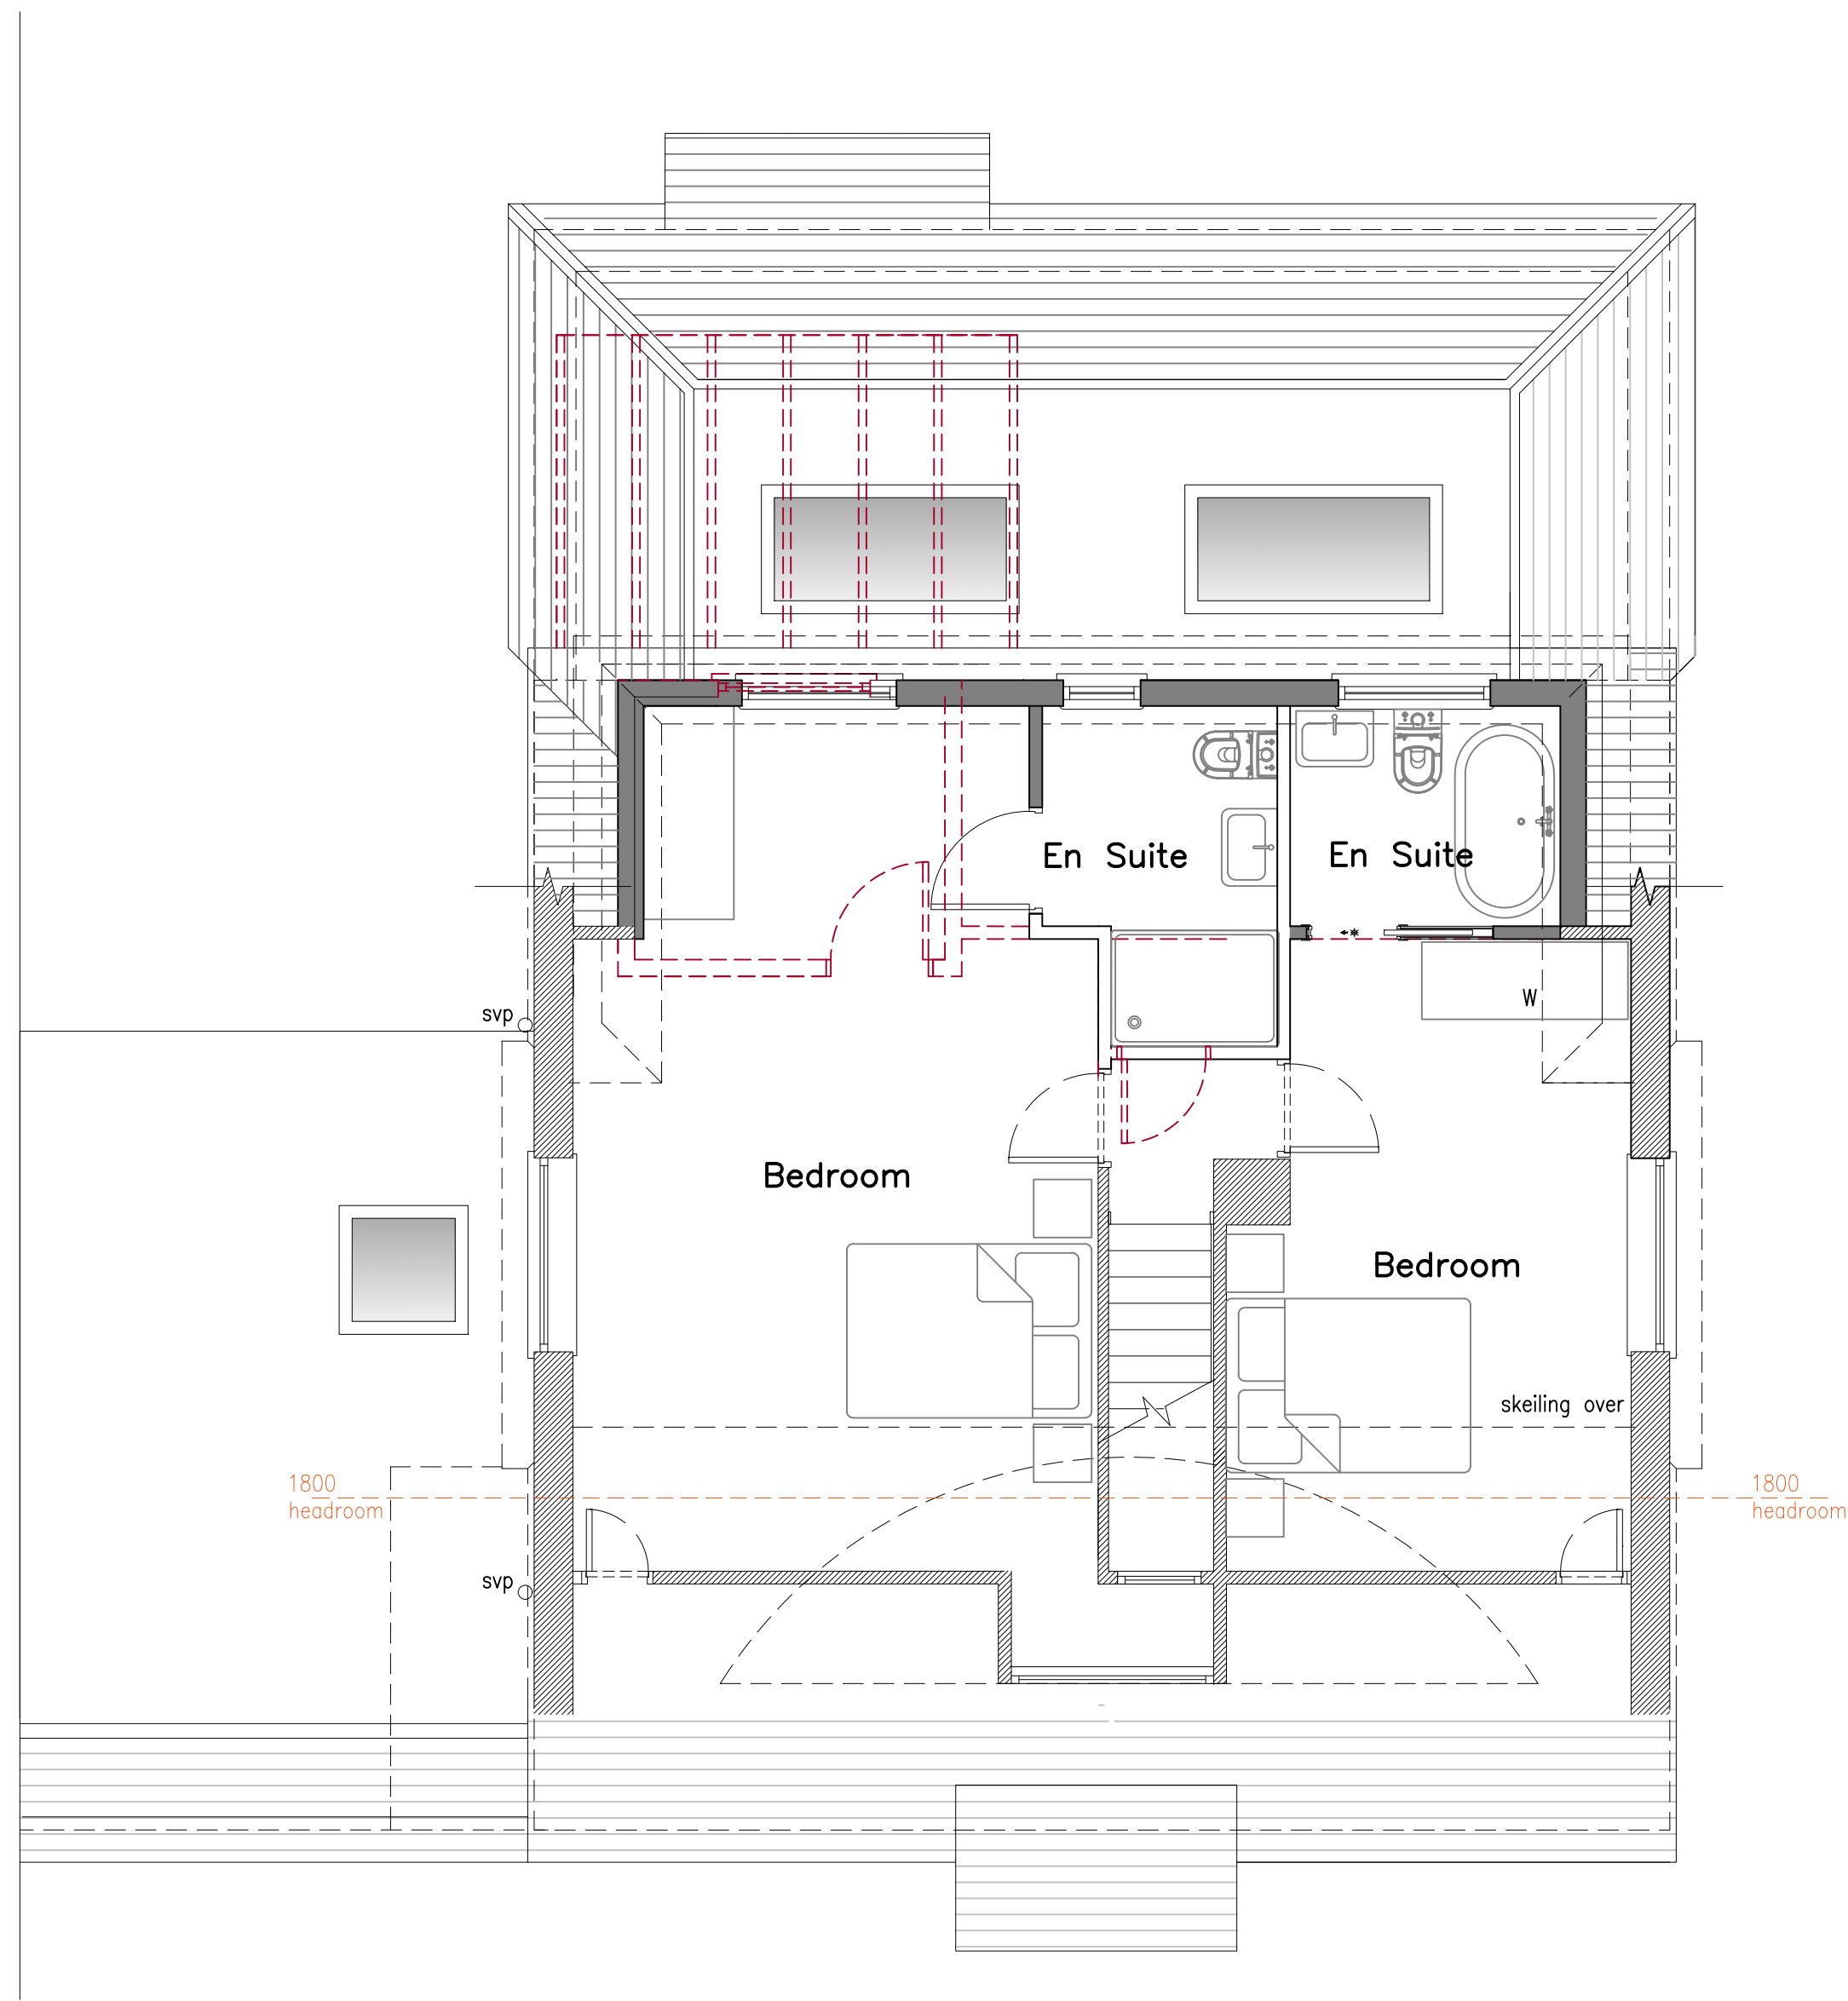

First Floor Plan 1:50

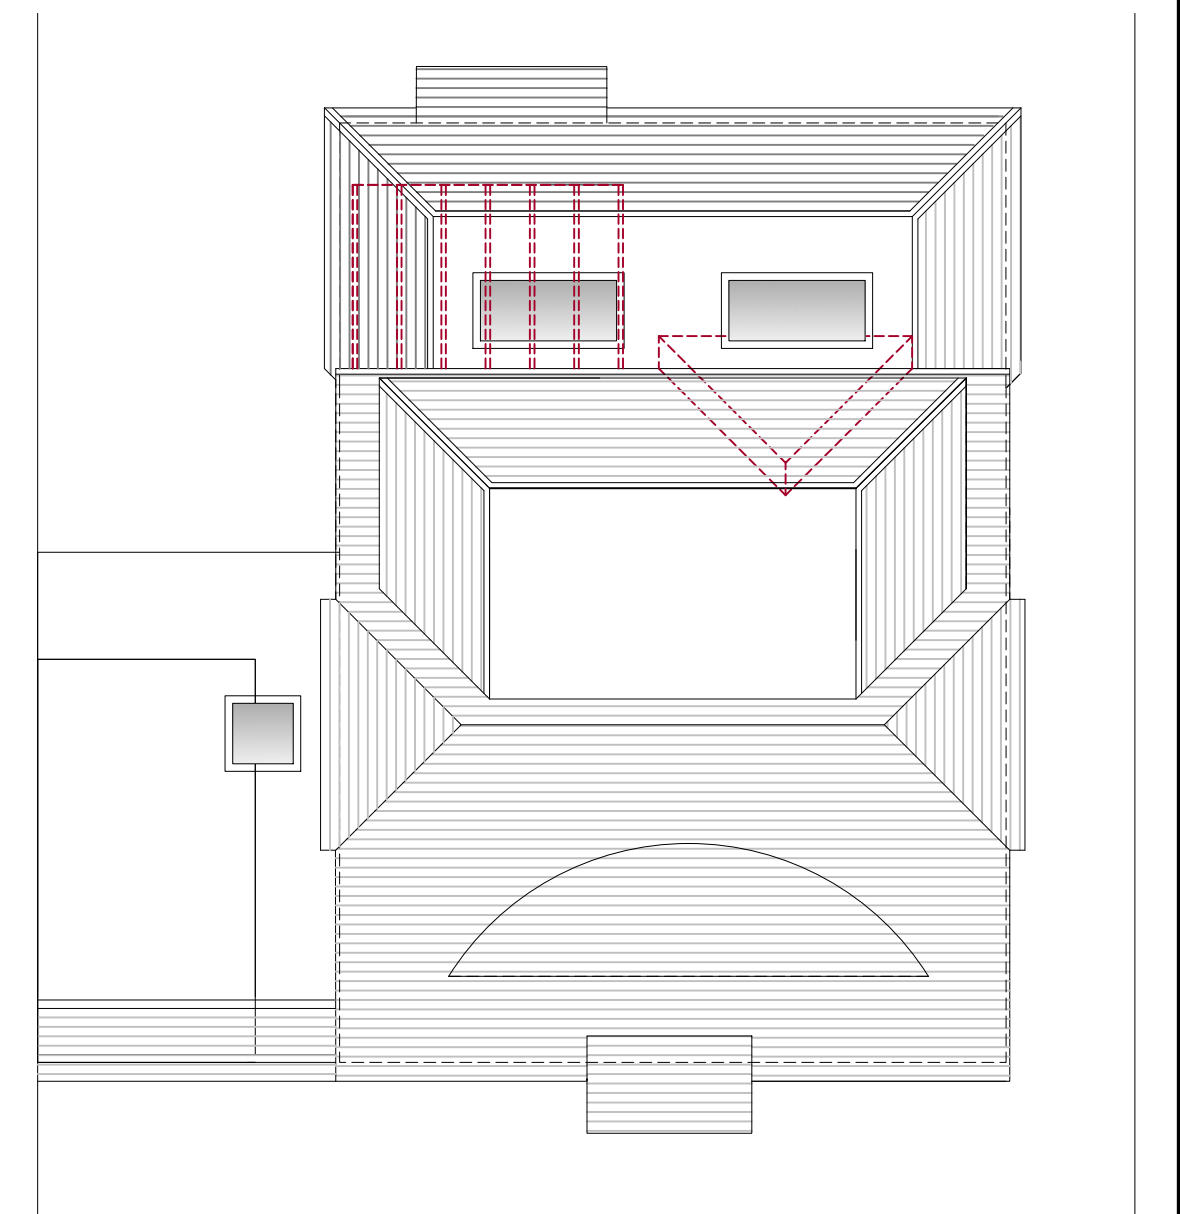

Roof Plan 1:100

Scale In Metres

rev.	date	comment
amendments		
client		
Mr & Mrs S. Golding		
job		
5 William Allan Lane, Lindfield, West Sussex, RH16 2SU		
drawing number		
311.PL.01		
drawing title		
Proposed Ground and First floor plans & Roof plan		
date	scale/original sheet size	RIBA work stage
Sept' '25	Varies @ A1	3
Do not scale off drawing. Check all dimensions on site before all work is commenced. All goods materials workmanship to conform with current building regulations BS5 and COPS. © Copyright KLA Architects Ltd.		
KLA architects limited 27 Parkside Road Haywards Heath West Sussex BN16 1PJ		
telephone 07712 649 542 email kla.architects@gmail.com www.klaarchitects.co.uk		
Company No. 6538521 Registered Office 27 Parkside Road, Haywards Heath, West Sussex BN16 1PJ		