


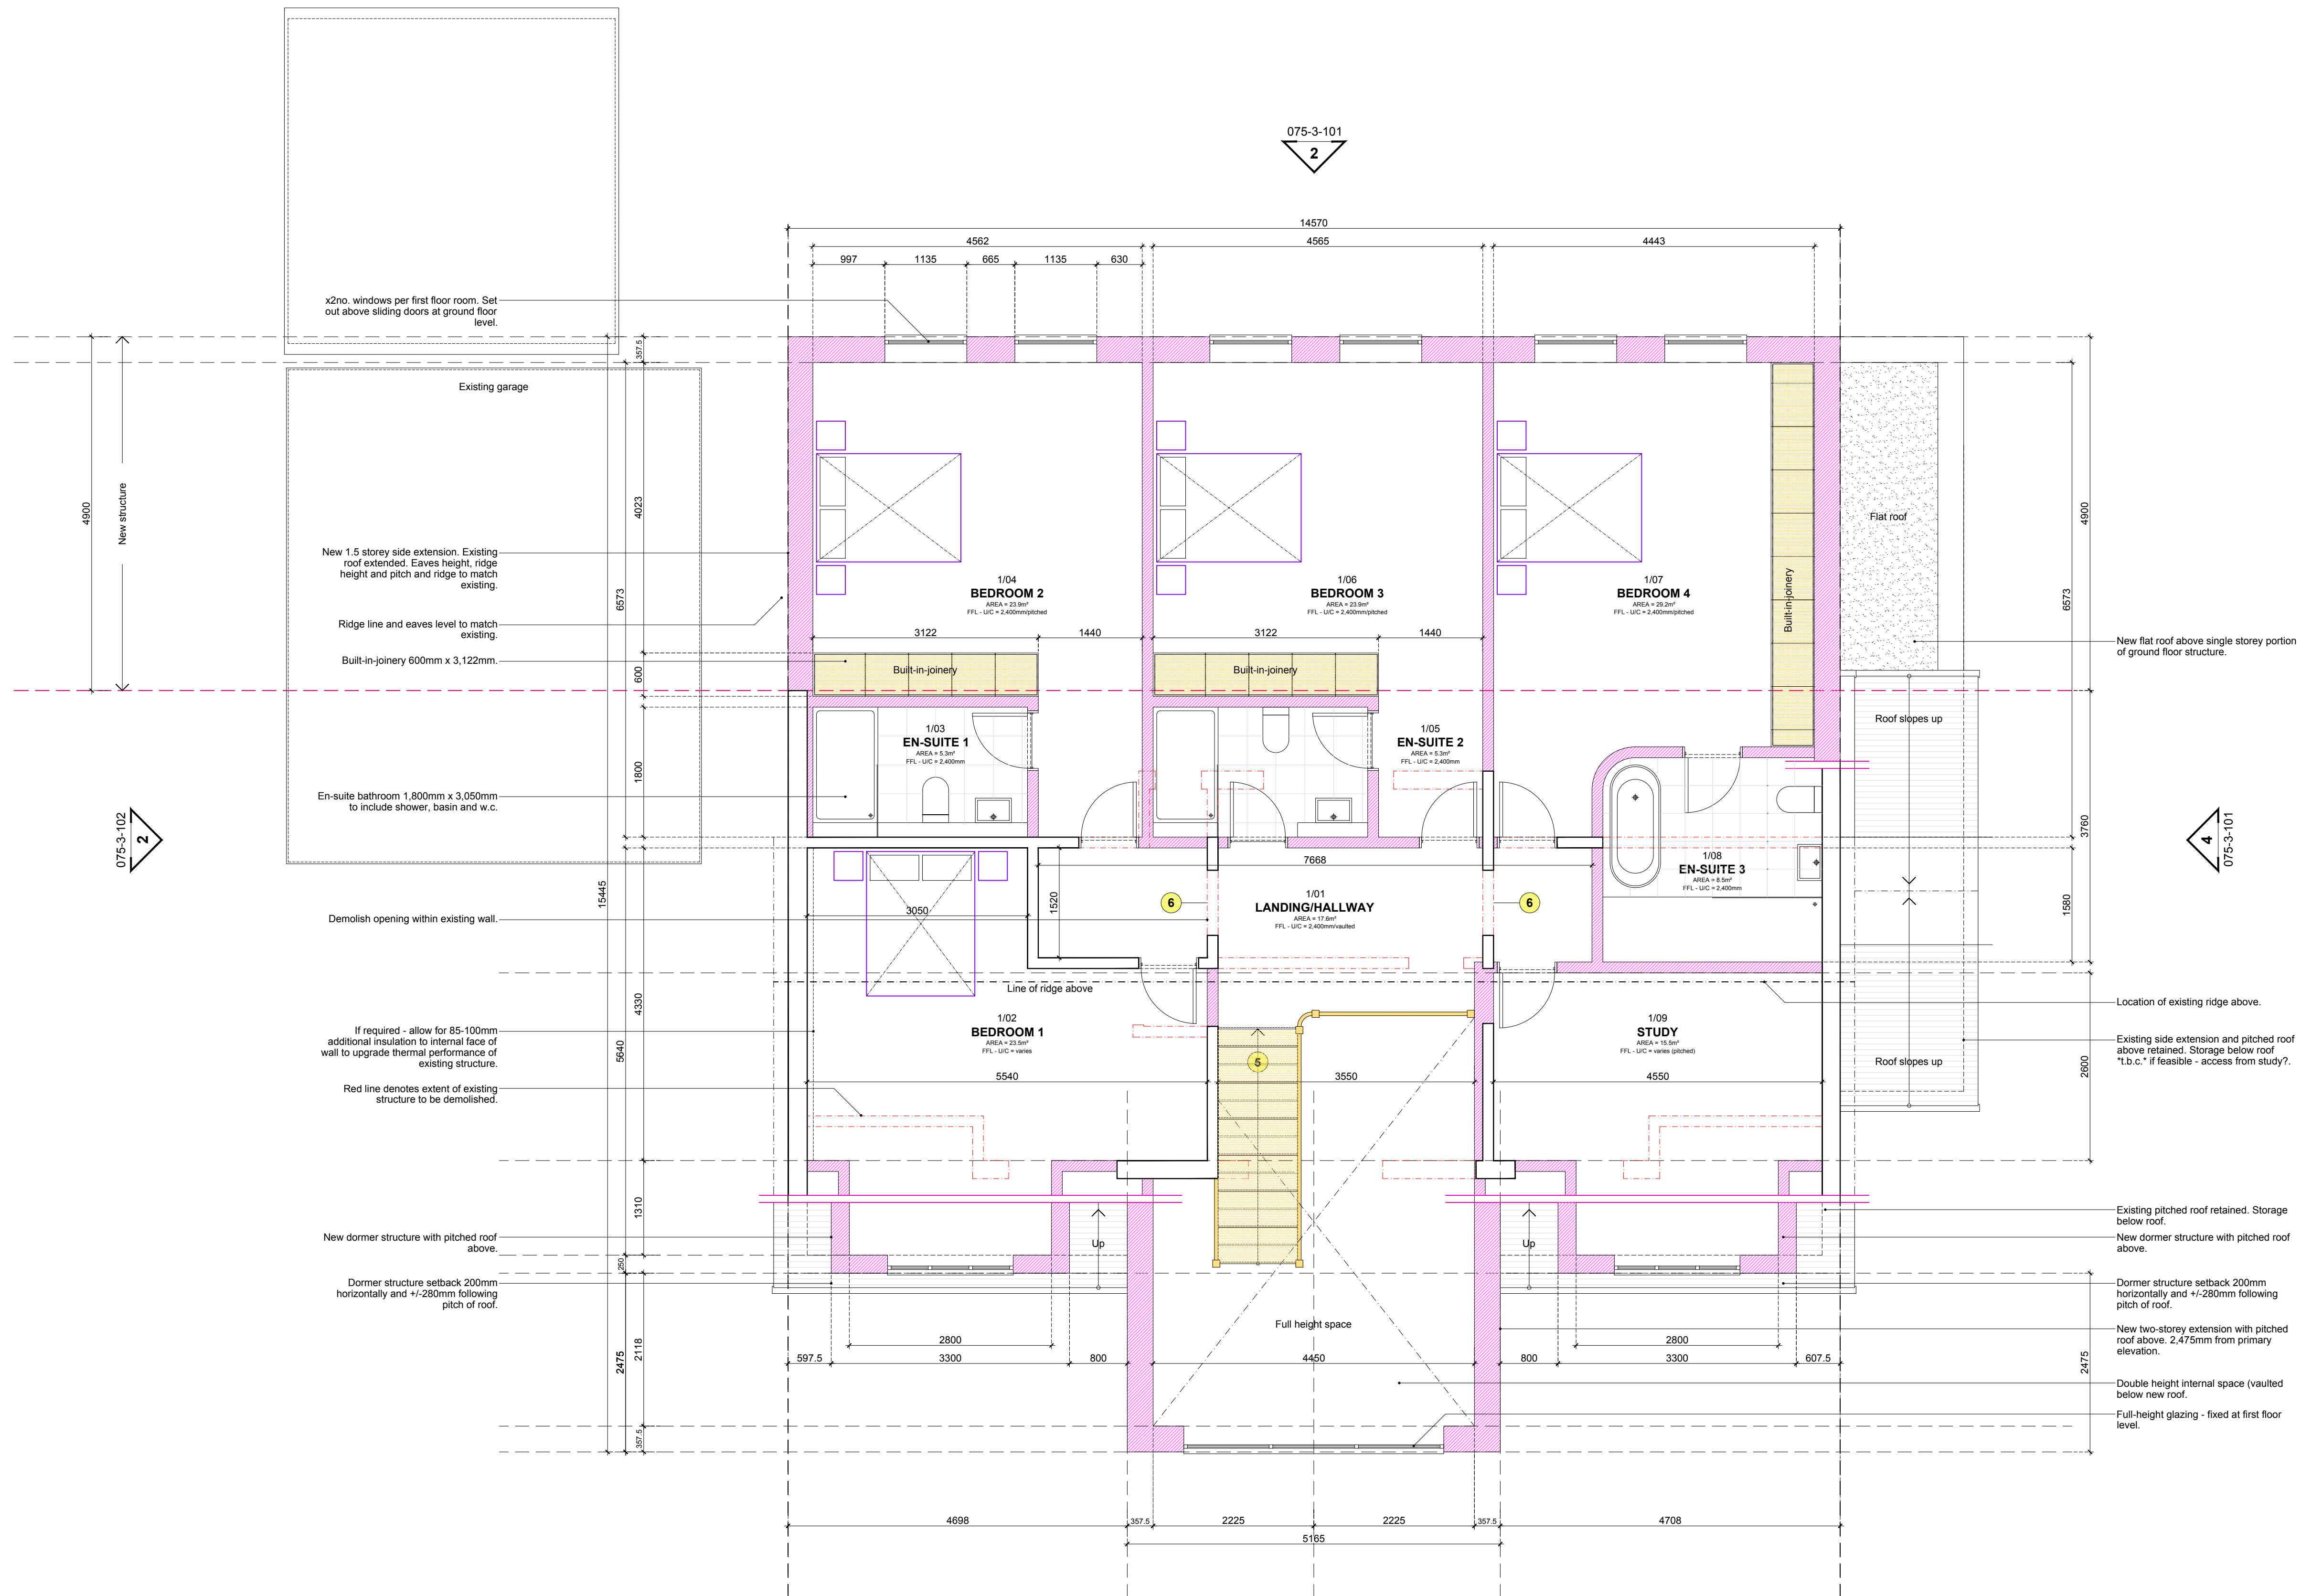

PROPOSED FIRST FLOOR PLAN

Scale 1:50 at A1

0mm 1,000mm 2,000mm

