


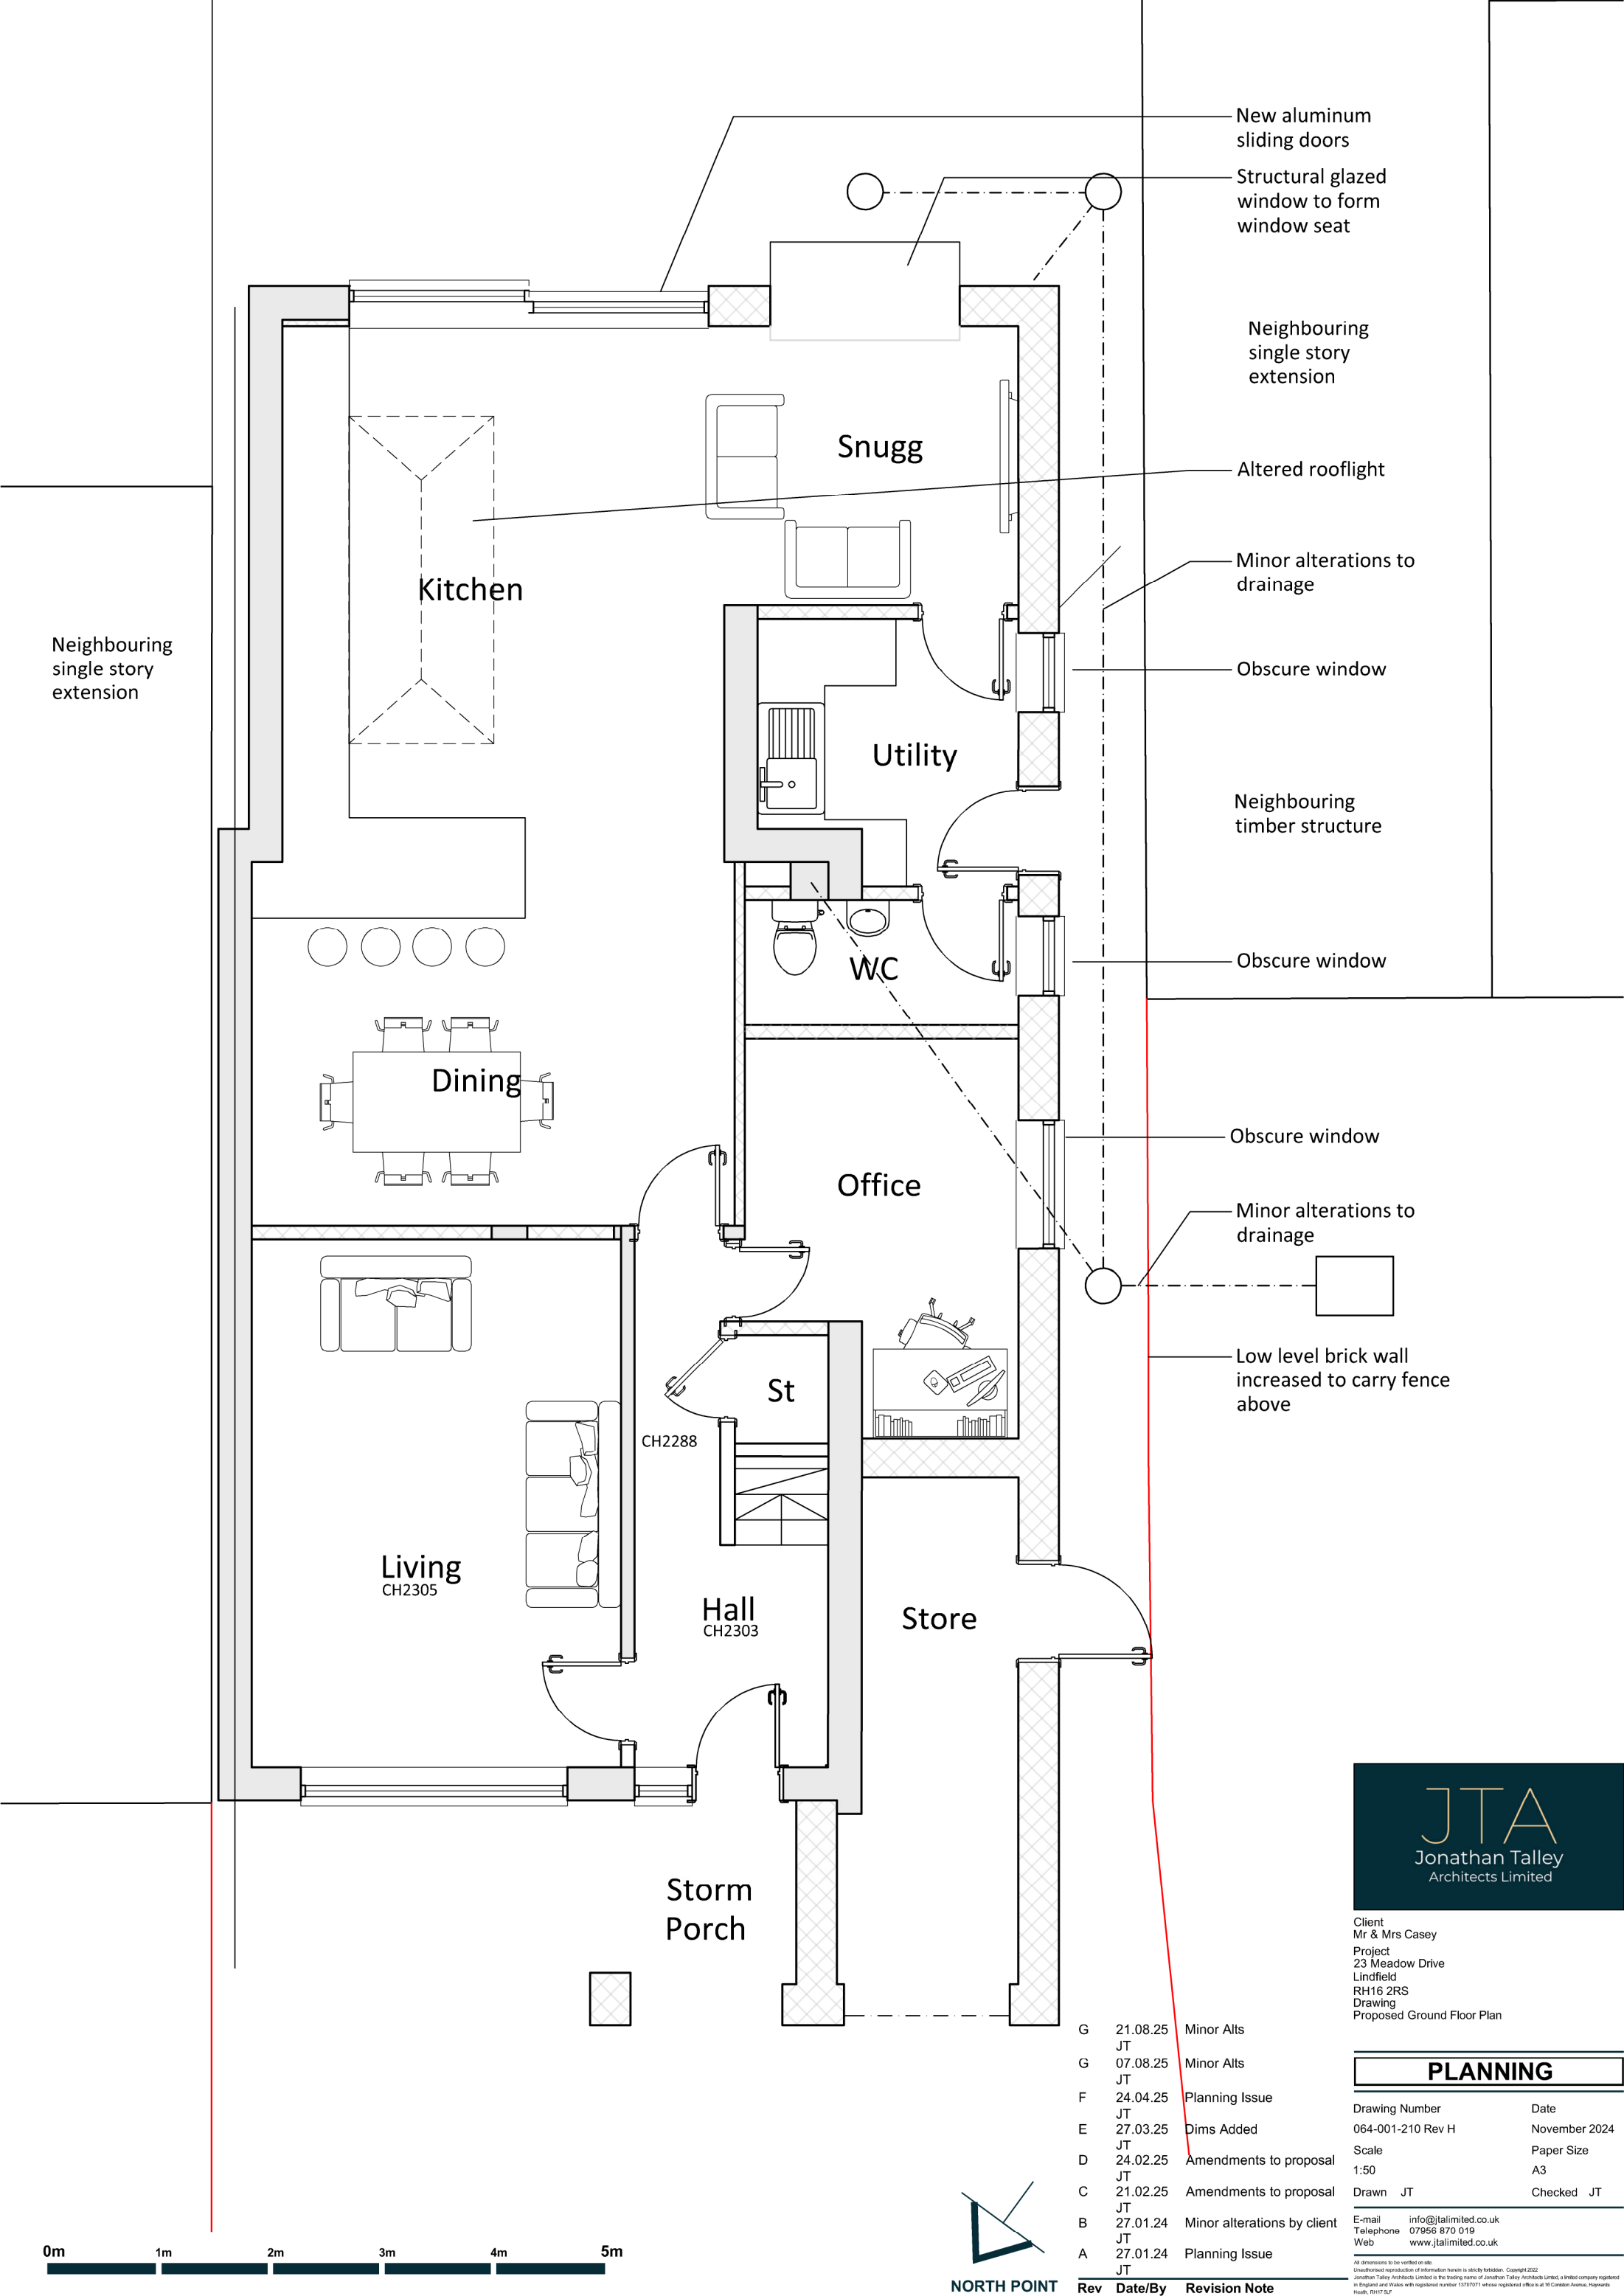

0m 1m 2m 3m 4m 5m



NORTH POINT

|    |          |                             |
|----|----------|-----------------------------|
| G  | 21.08.25 | Minor Alts                  |
| JT |          |                             |
| G  | 07.08.25 | Minor Alts                  |
| JT |          |                             |
| F  | 24.04.25 | Planning Issue              |
| JT |          |                             |
| E  | 27.03.25 | Dims Added                  |
| JT |          |                             |
| D  | 24.02.25 | Amendments to proposal      |
| JT |          |                             |
| C  | 21.02.25 | Amendments to proposal      |
| JT |          |                             |
| B  | 27.01.24 | Minor alterations by client |
| JT |          |                             |
| A  | 27.01.24 | Planning Issue              |
| JT |          |                             |

Rev Date/By Revision Note



Client  
Mr & Mrs Casey  
Project  
23 Meadow Drive  
Lindfield  
RH16 2RS  
Drawing  
Proposed Ground Floor Plan

PLANNING

|                   |               |
|-------------------|---------------|
| Drawing Number    | Date          |
| 064-001-210 Rev H | November 2024 |
| Scale             | Paper Size    |
| 1:50              | A3            |
| Drawn JT          | Checked JT    |

E-mail info@jtalimited.co.uk  
Telephone 07966 870 019  
Web www.jtalimited.co.uk

All dimensions to be verified on site.  
Unauthorised reproduction of information herein is strictly forbidden. Copyright 2022  
Jonathan Talley Architects Limited is the trading name of Jonathan Talley Architects Limited, a limited company registered  
in England and Wales with registered number 13707071 whose registered office is at 16 Corndon Avenue, Haywards  
Heath, RH17 5LP