


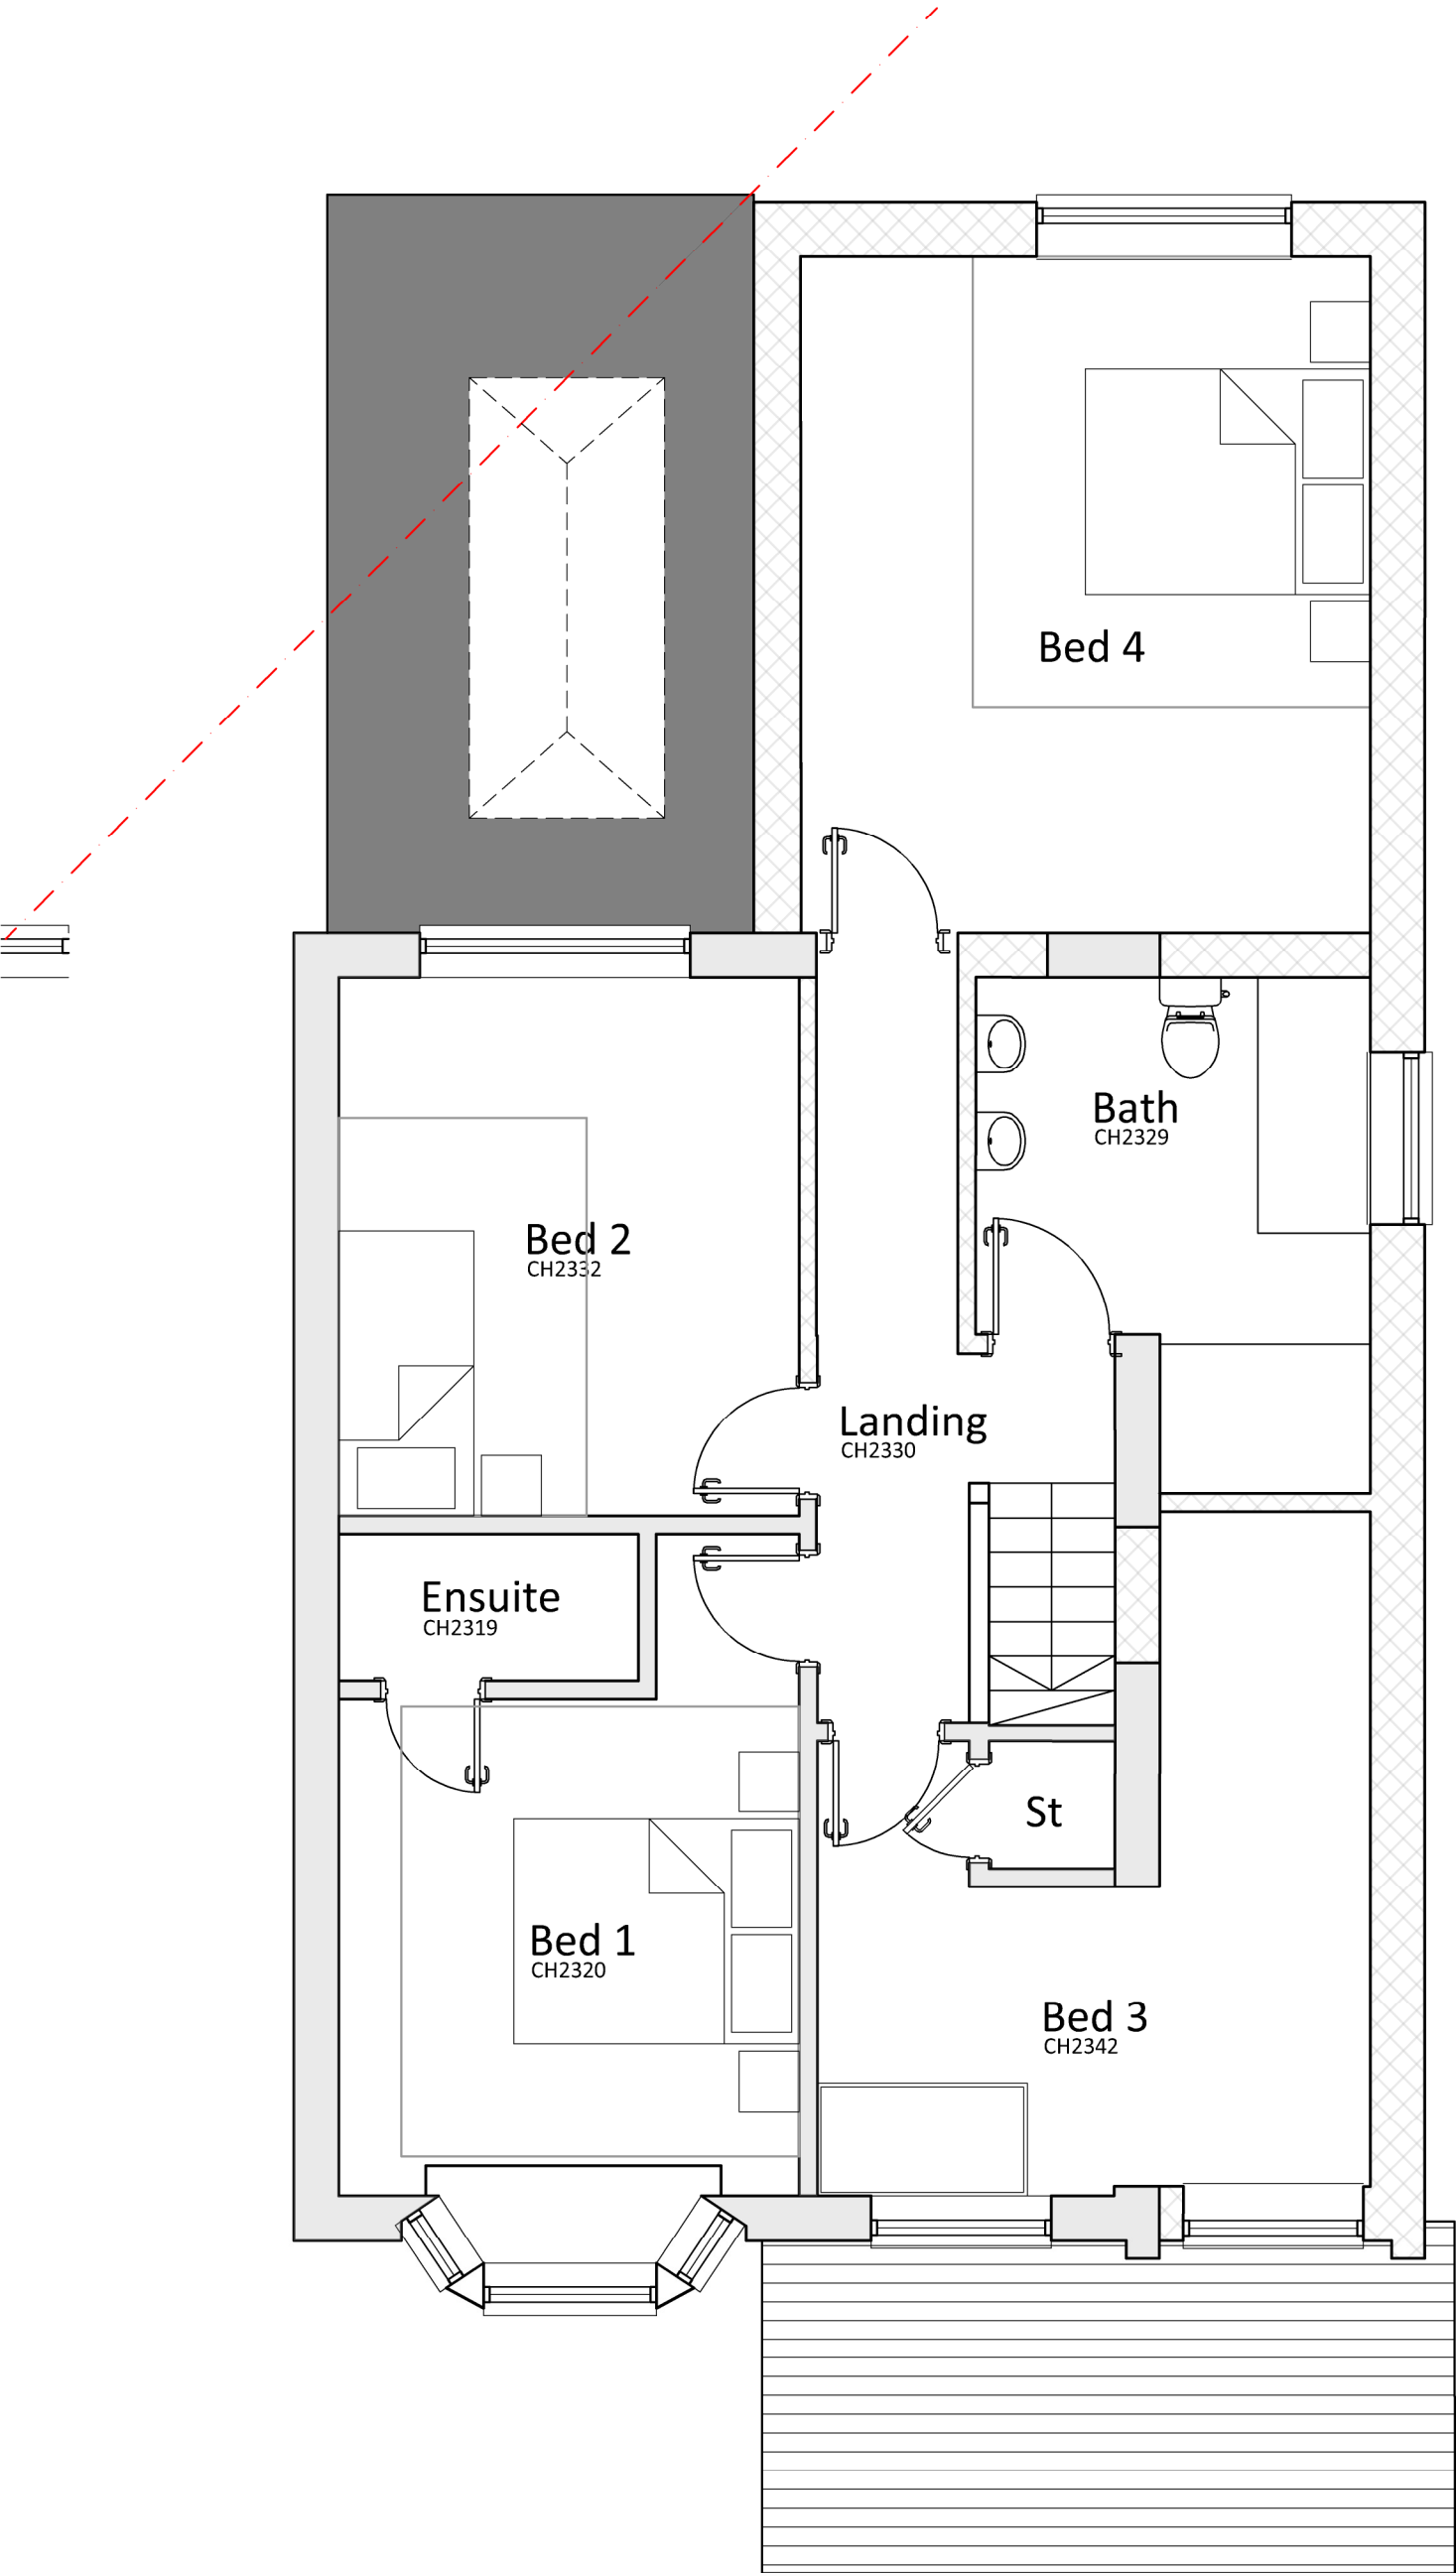

Client
Mr & Mrs Casey
Project
23 Meadow Drive
Lindfield
RH16 2RS
Drawing
Proposed First Floor Plan

PLANNING

Drawing Number	Date
064-001-211 Rev E	November 2024
Scale	Paper Size
1:50	A3
Drawn JT	Checked JT
E-mail	info@jtalimited.co.uk
Telephone	07966 870 019
Web	www.jtalimited.co.uk

All dimensions to be verified on site.
Unauthorised reproduction of information herein is strictly forbidden. Copyright 2022
Jonathan Talley Architects Limited is the trading name of Jonathan Talley Architects Limited, a limited company registered
in England and Wales with registered number 13707071 whose registered office is at 16 Corndon Avenue, Haywards
Heath, RH17 5LJ

0m 1m 2m 3m 4m 5m



NORTH POINT

E	21.08.25	Minor Alterations
JT		
D	24.04.25	Planning Issue
JT		
C	21.02.25	Amendments to proposal
JT		
B	27.01.24	Minor alterations by client
JT		
A	27.01.24	Planning Issue
JT		

Rev Date/By Revision Note