






EXISTING FRONT ELEVATION

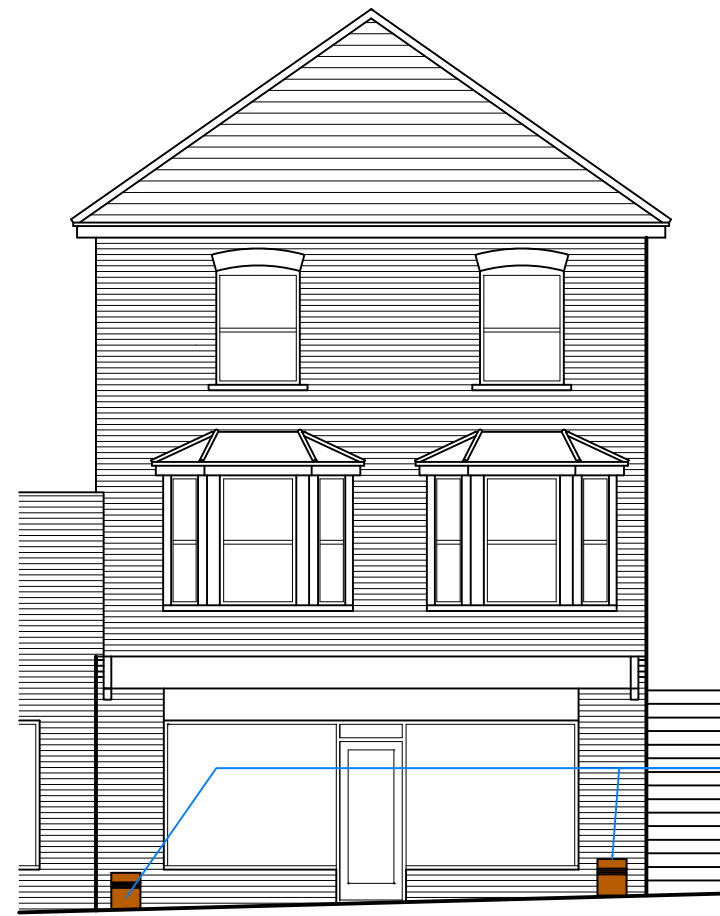


PROPOSED FRONT ELEVATION

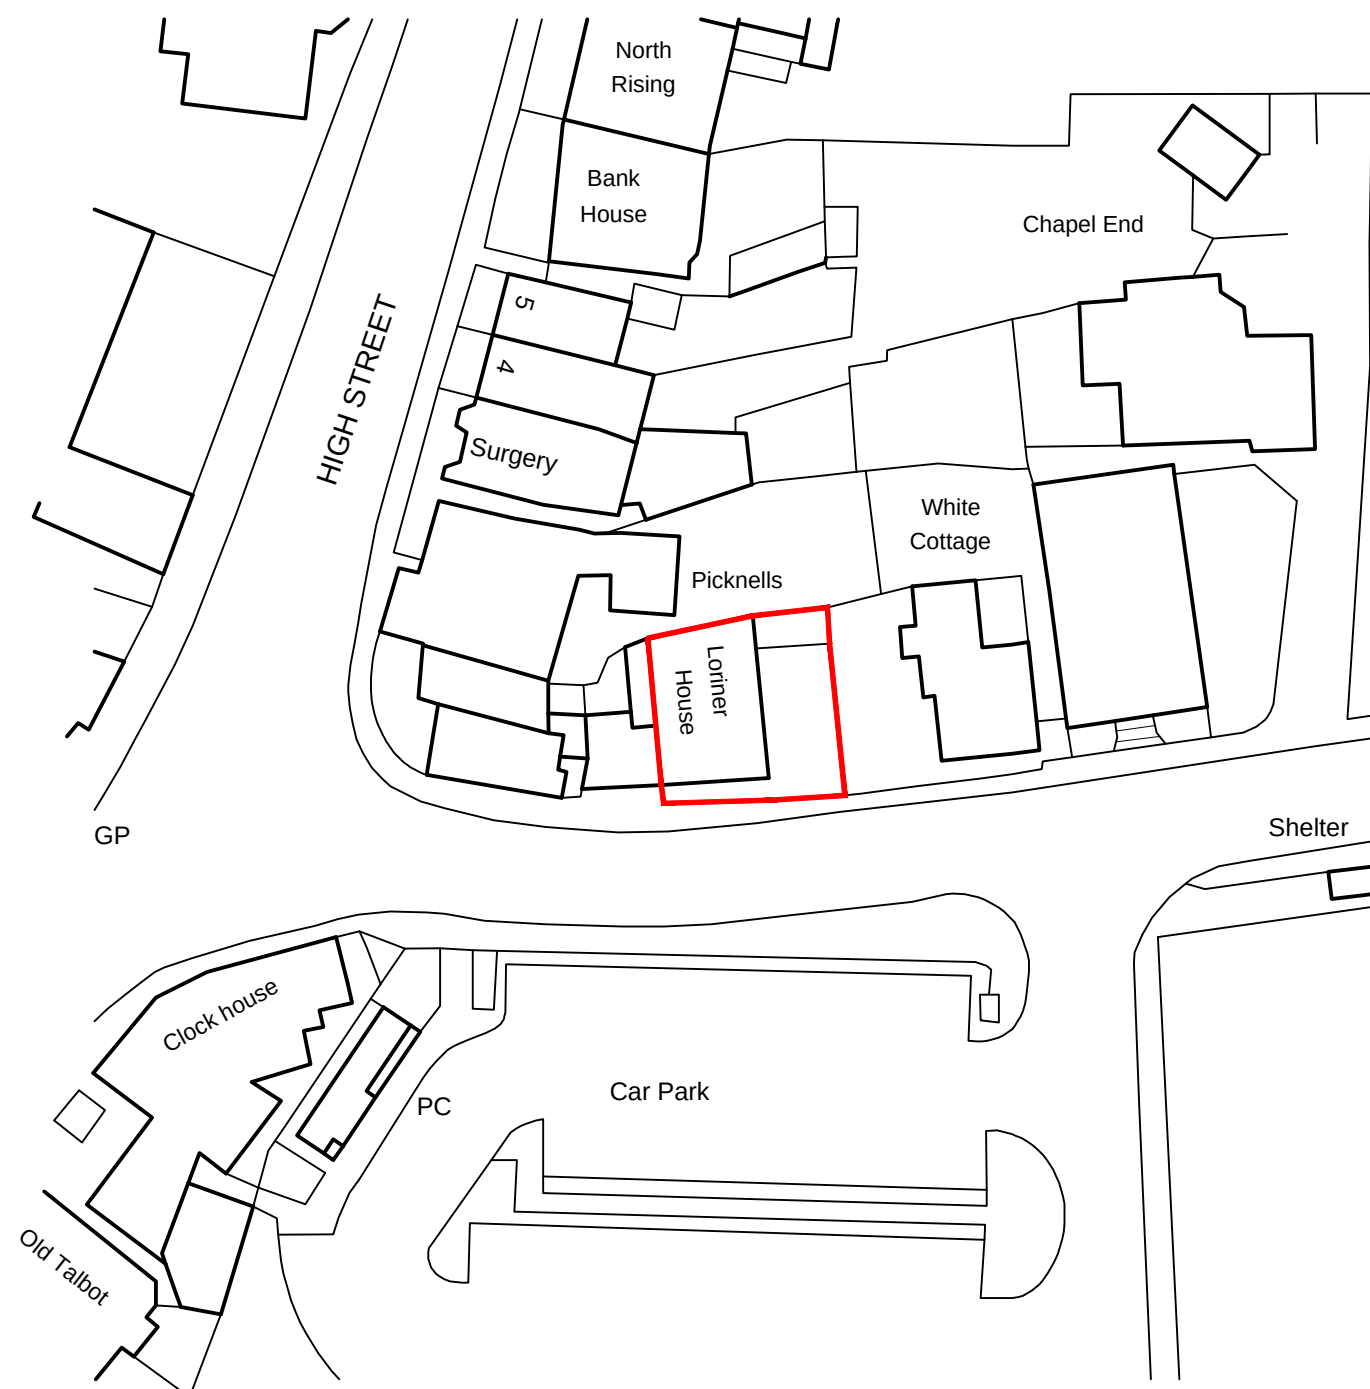


SITE LAYOUT PLAN - SCALE 1:500

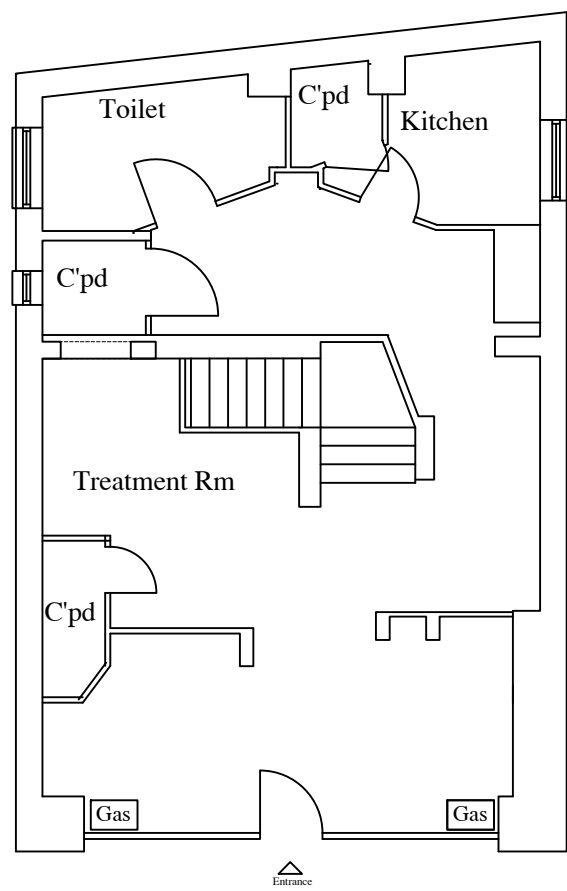

GROUND FLOOR LAYOUT PLAN  
EXISTING SHOP / SALON (CLASS E)

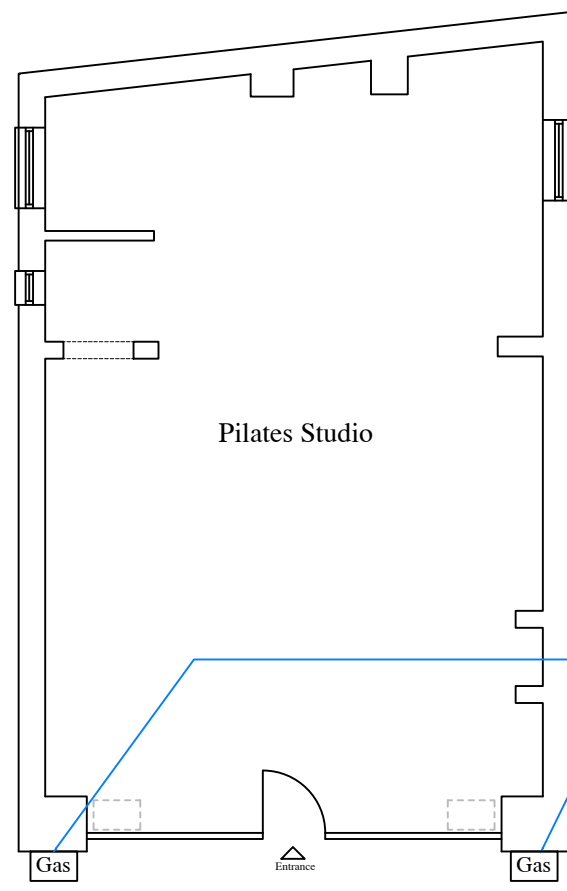

PROPOSED GROUND FLOOR LAYOUT  
PLAN (CLASS E)

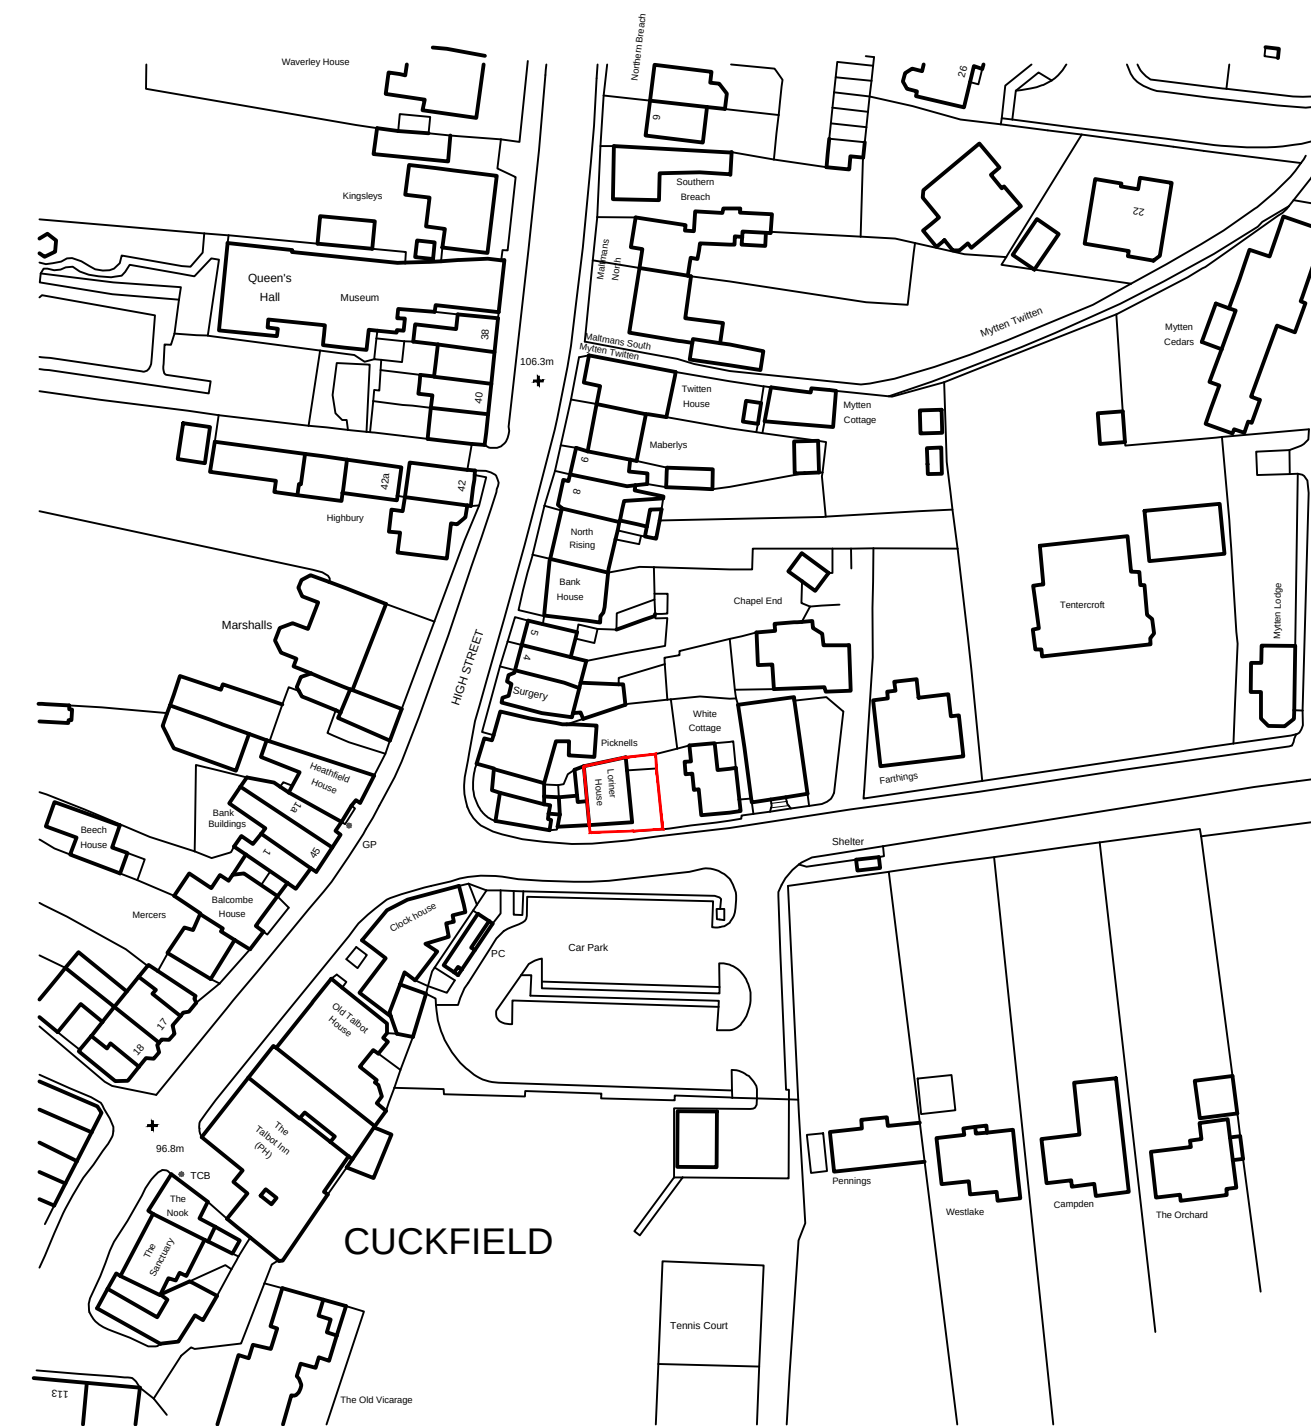

SITE LOCATION PLAN - SCALE  
1:1250



Project  
**NEW GAS METER CONNECTION  
LORINER HOUSE  
BROAD STREET  
CUCKFIELD  
WEST SUSSEX  
RH17 5LJ**

Drawing  
**EXISTING & PROPOSED  
FLOOR LAYOUT PLANS  
AND ELEVATIONS**

Architects & Planning Consultants  
**Associates**  
Clock Tower House, Lewes Road  
Lindfield, West Sussex. RH16 2LH  
Telephone 01444 - 484711

Client  
**MR DAVID THACKERAY**

| Drawing no. | date   | scale | drawn |
|-------------|--------|-------|-------|
| 0725.PL02   | Aug 25 | 1:100 | ARM   |
| revisions   |        |       |       |
|             |        |       |       |
|             |        |       |       |
|             |        |       |       |

©THE CONTRACTOR SHOULD CHECK ALL DIMENSIONS ON SITE.  
NO DIMENSIONS TO BE SCALED FROM DRAWINGS.  
IT IS THE CONTRACTOR'S RESPONSIBILITY TO ENSURE COMPLIANCE  
WITH BUILDING REGULATIONS.