
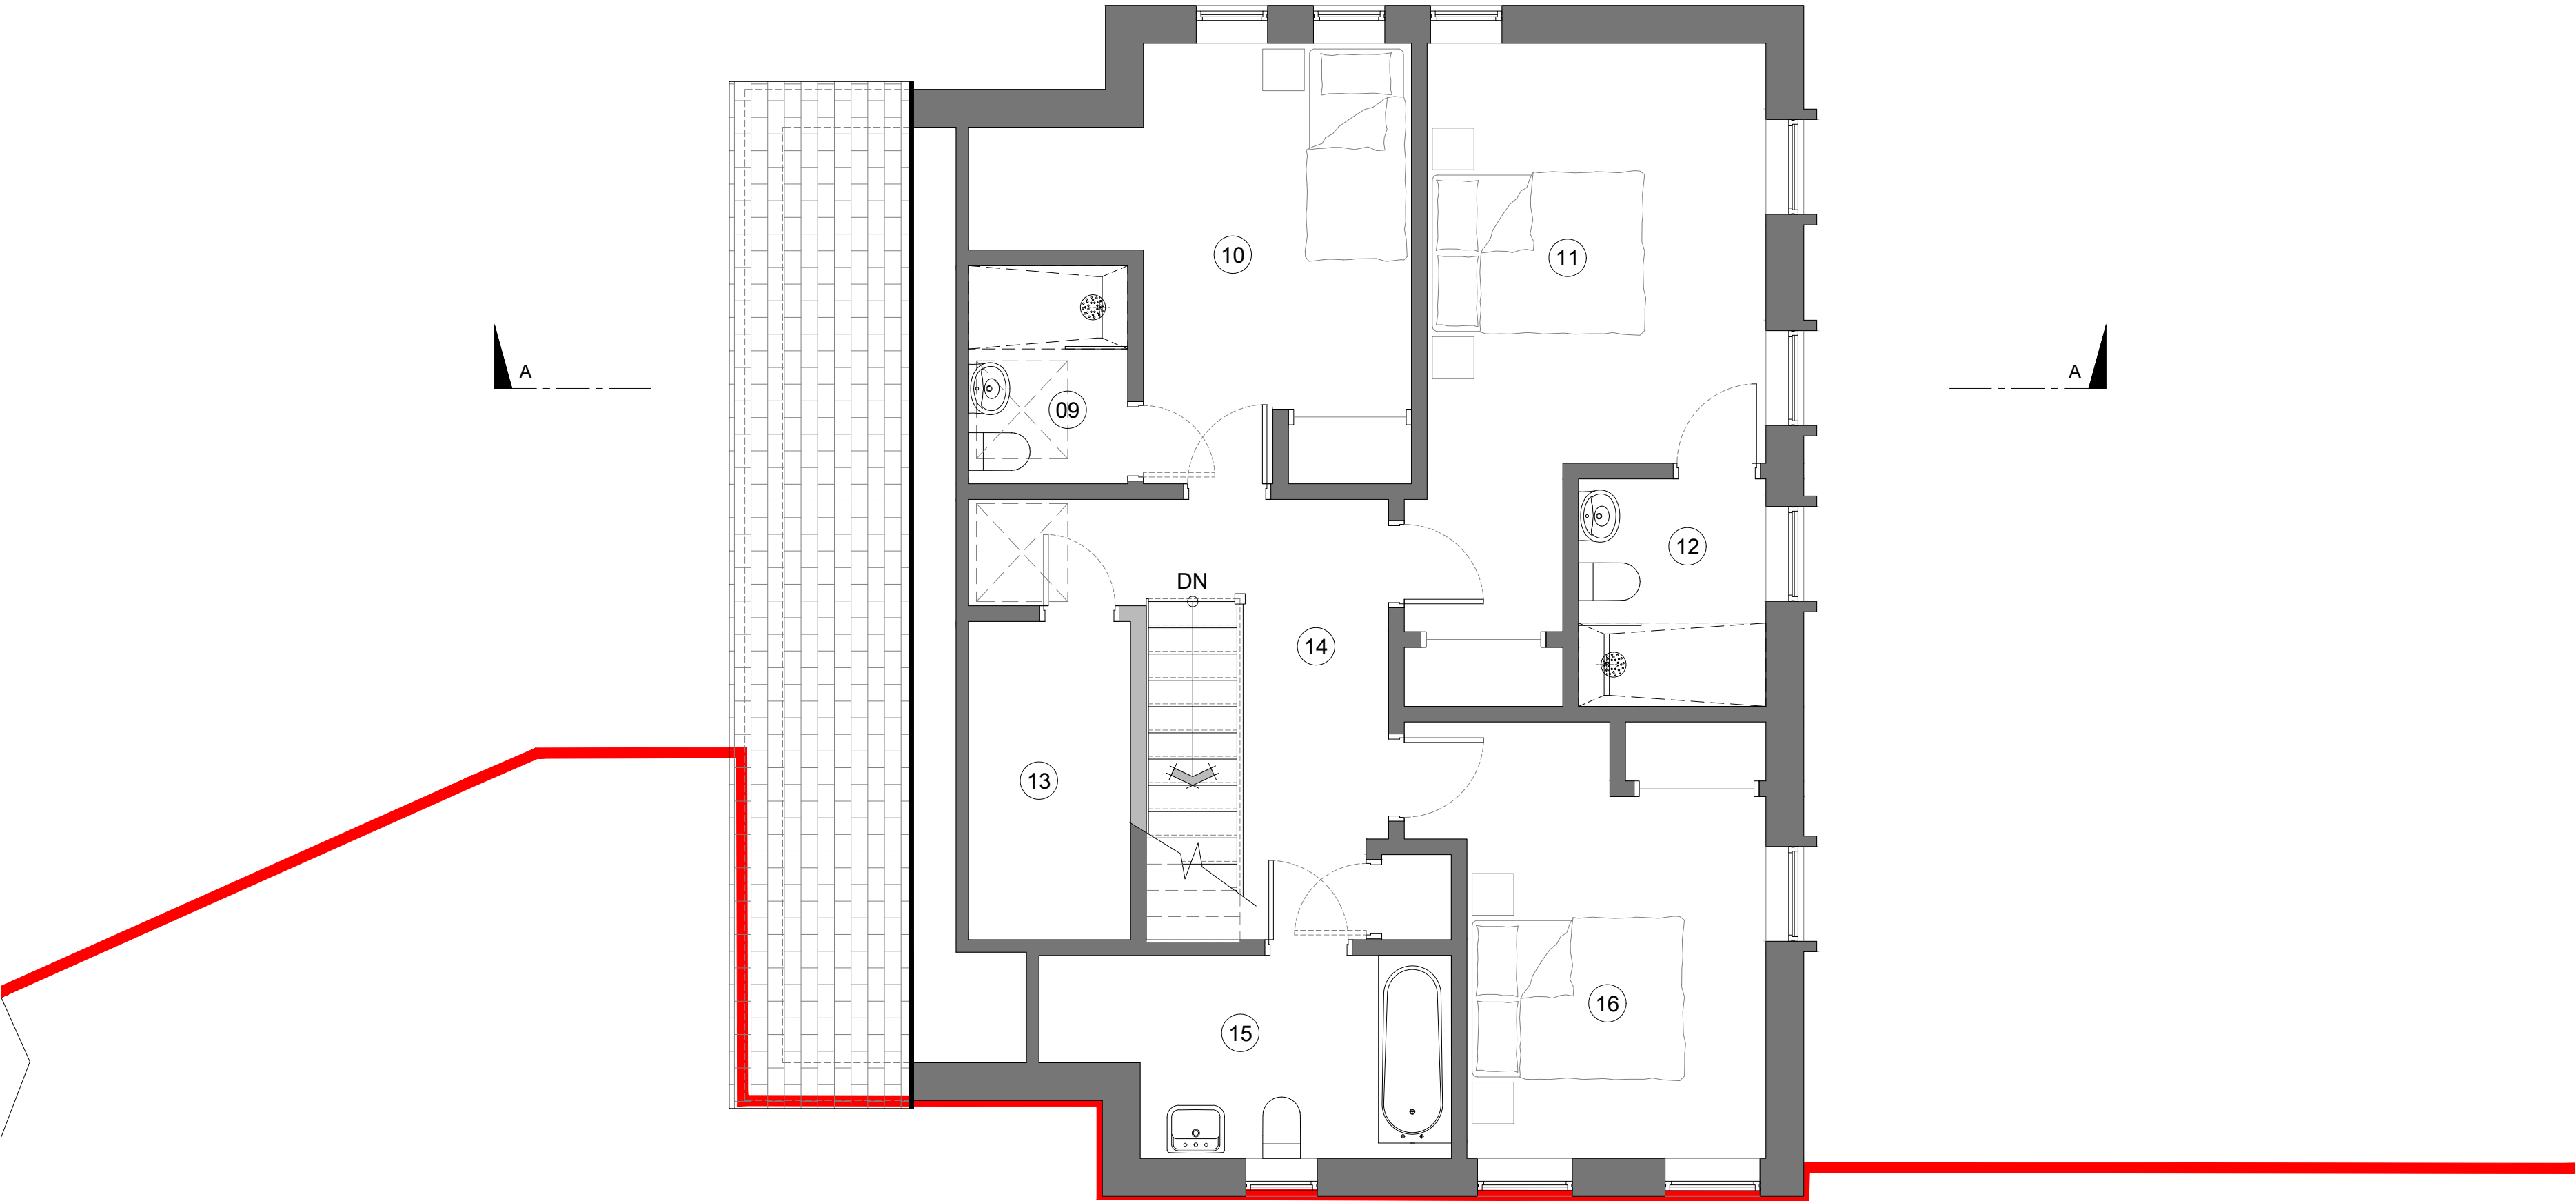
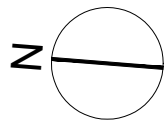
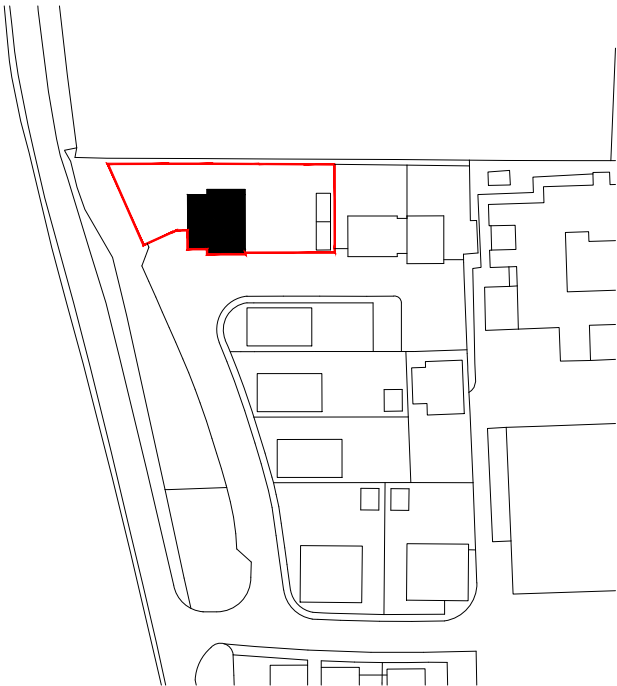


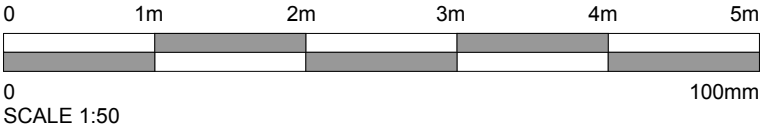

Existing Notes:

- 01. Bedroom 4
- 02. Ensuite 3
- 03. Snug/Office
- 04. Living Area
- 05. Entrance Hall
- 06. W/C
- 07. Dining
- 08. Kitchen
- 09. Ensuite 2
- 10. Bedroom 3
- 11. Bedroom 1
- 12. Ensuite 1
- 13. Plant/Storage
- 14. Landing
- 15. Family Bathroom
- 16. Bedroom 2

Existing Materials:

- 17. Plan Clay Tile
- 18. Red/Brown Multi-Stock Brick
- 19. Natural Timber Cladding
- 20. Grey/Black UPVC Windows & Doors

Rev.	Date	Detail
-	-	-

Status **PLANNING**



Tel: 01403 458915 mail: info@ateliertb.co.uk
www.ateliertb.co.uk

Client **MR & MRS HUGHES**

Project Title **16 TURNERS VIEW,
CUCKFIELD,
WEST SUSSEX, RH17 5SW**

Drawing Title **EXISTING FIRST FLOOR PLAN**

Scale. 1:50 A2	Date Aug 2025	Drawn TMA
-----------------------	----------------------	------------------

Drawing No. AT - 080 - P04	Rev. -
-----------------------------------	---------------

The copyright in this document and design is confidential to and the property of Atelier T&B Limited

FIRST FLOOR PLAN