
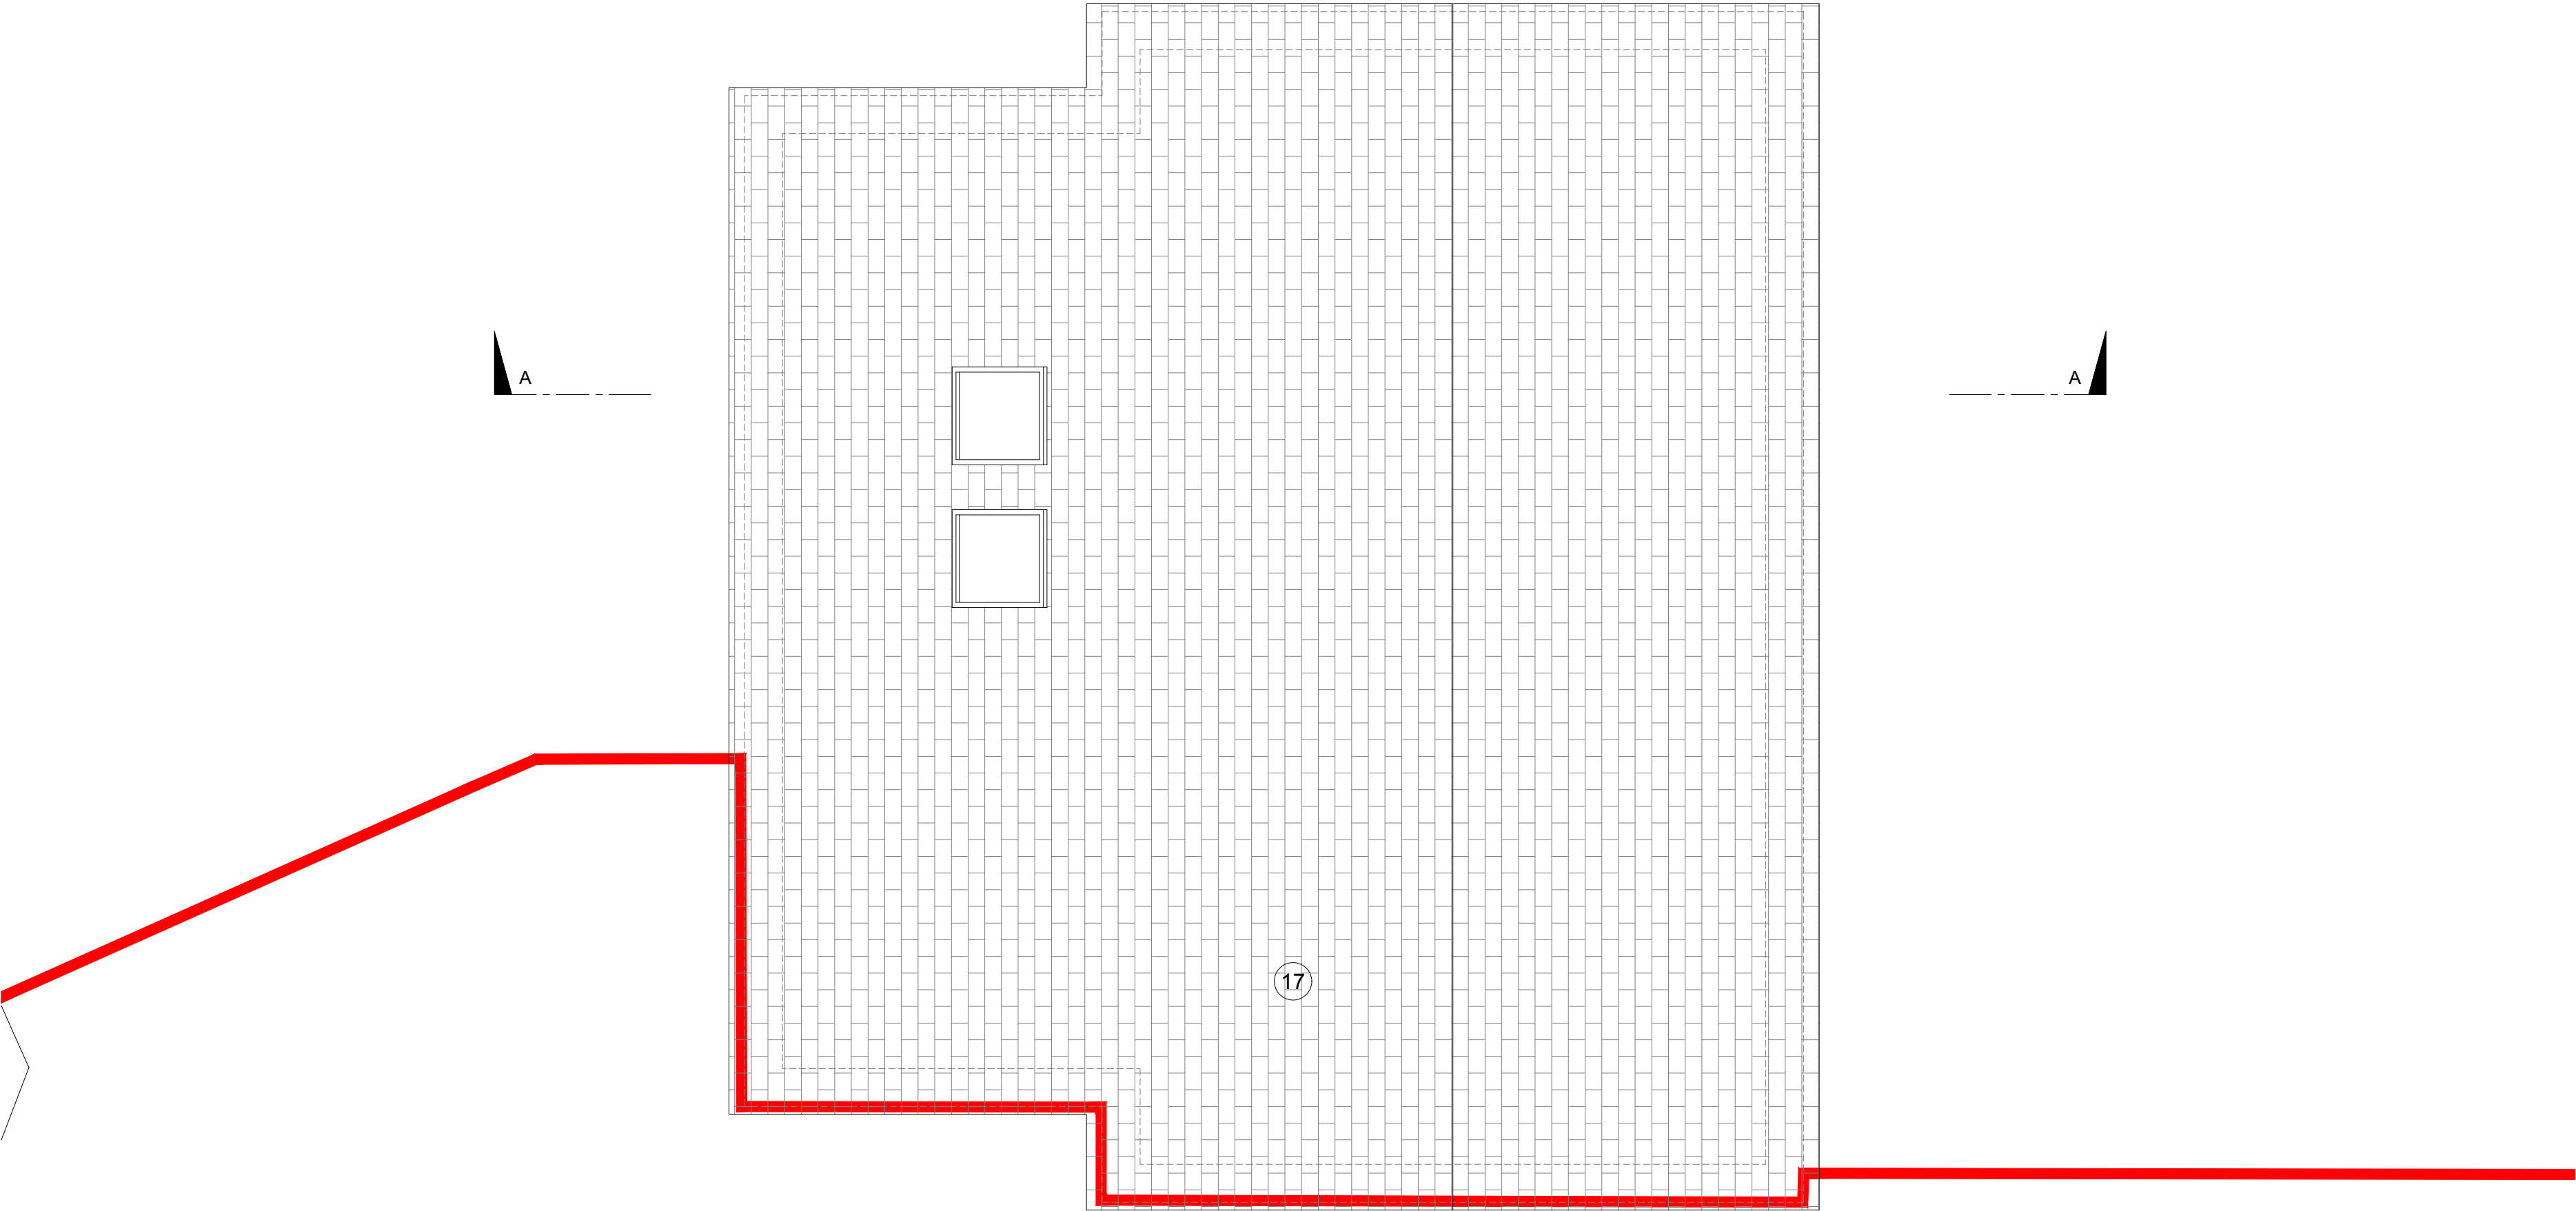
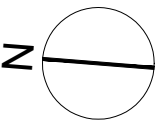
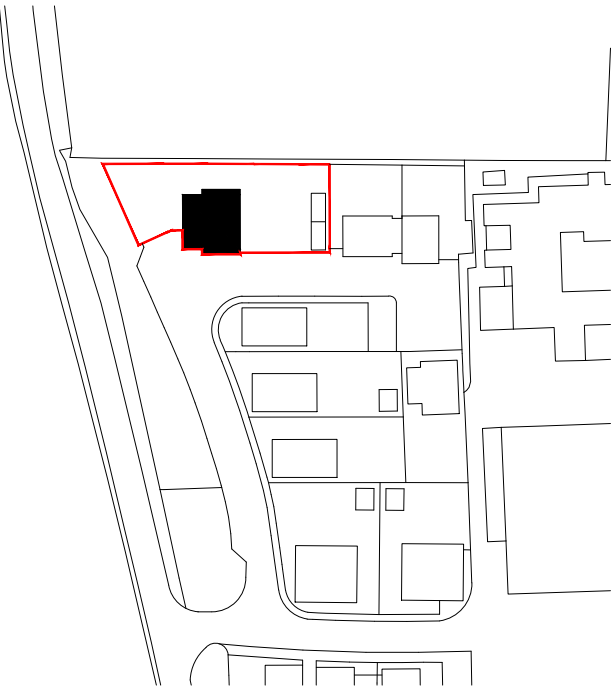


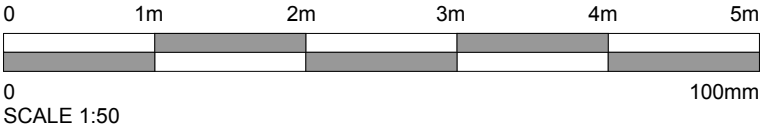

Existing Notes:

- 01. Bedroom 4
- 02. Ensuite 3
- 03. Snug/Office
- 04. Living Area
- 05. Entrance Hall
- 06. W/C
- 07. Dining
- 08. Kitchen
- 09. Ensuite 2
- 10. Bedroom 3
- 11. Bedroom 1
- 12. Ensuite 1
- 13. Plant/Storage
- 14. Landing
- 15. Family Bathroom
- 16. Bedroom 2

Existing Materials:

- 17. Plan Clay Tile
- 18. Red/Brown Multi-Stock Brick
- 19. Natural Timber Cladding
- 20. Grey/Black UPVC Windows & Doors

| Rev. | Date | Detail |
|------|------|--------|
| -    | -    | -      |

Status  
**PLANNING**



Tel: 01403 458915 mail: info@ateliertb.co.uk  
www.ateliertb.co.uk

Client  
**MR & MRS HUGHES**

Project Title  
**16 TURNERS VIEW,  
CUCKFIELD,  
WEST SUSSEX, RH17 5SW**

Drawing Title  
**EXISTING ROOF PLAN**

|        |         |      |          |       |     |
|--------|---------|------|----------|-------|-----|
| Scale. | 1:50 A2 | Date | Aug 2025 | Drawn | TMA |
|--------|---------|------|----------|-------|-----|

|             |                |      |   |
|-------------|----------------|------|---|
| Drawing No. | AT - 080 - P05 | Rev. | - |
|-------------|----------------|------|---|

The copyright in this document and design is confidential to and the property of Atelier T&B Limited

ROOF PLAN