
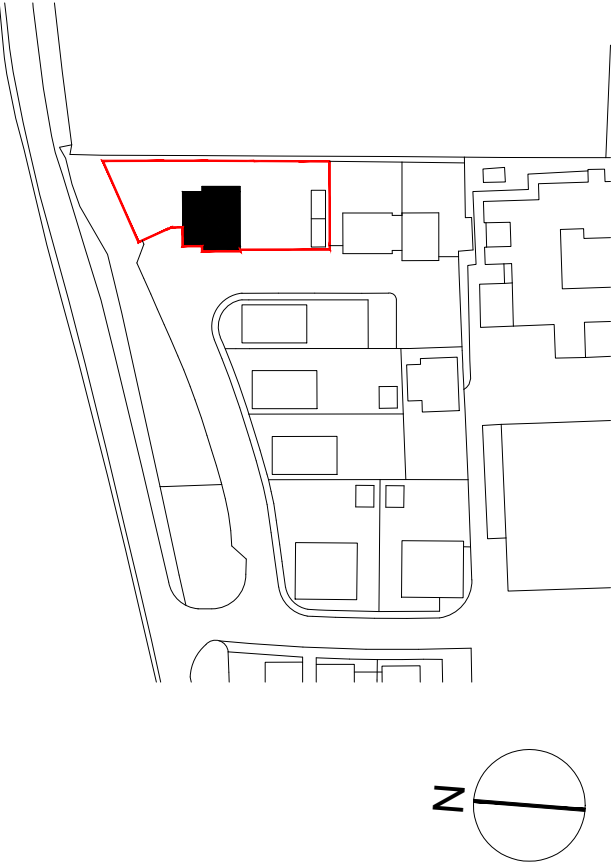
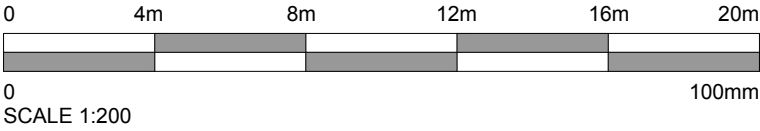


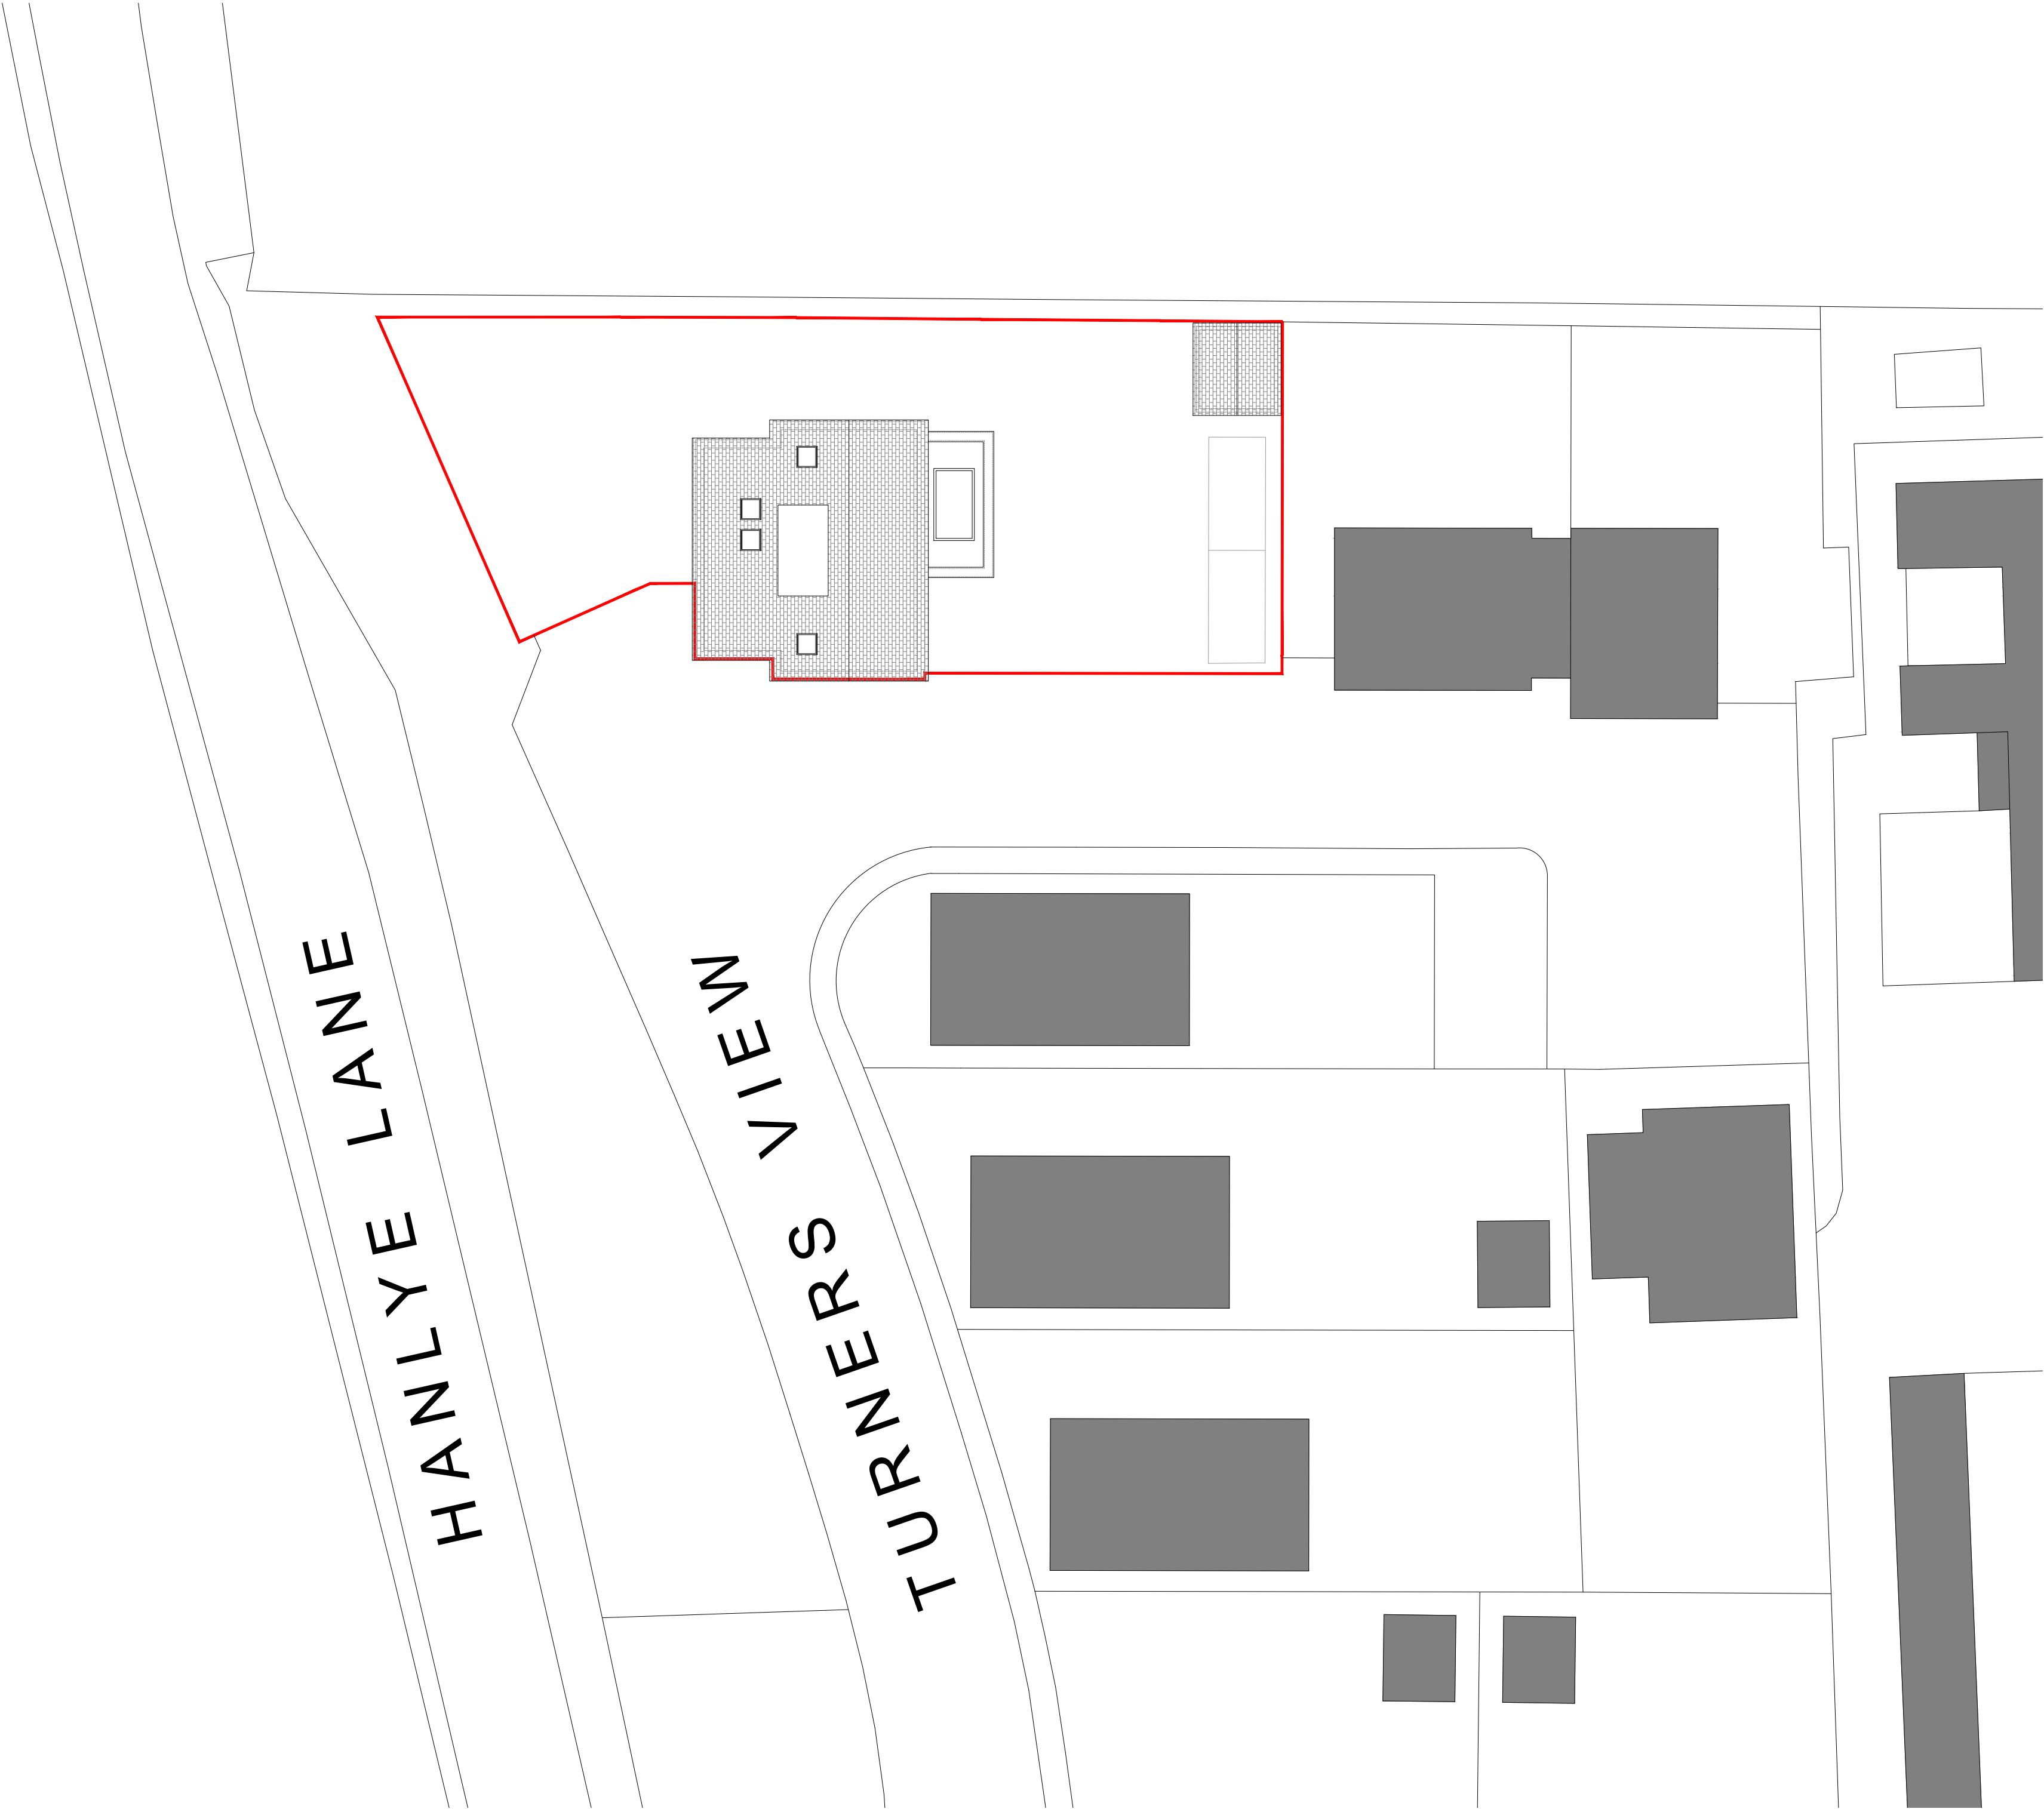

Rev.	Date	Detail
-	-	-

Status	PLANNING
--------	----------

AT

A T E L I E R
T & B

Tel: 01403 458915 mail: info@atelierTB.co.uk
www.atelierTB.co.uk

Client	MR & MRS HUGHES
--------	-----------------

Project Title	16 TURNERS VIEW, CUCKFIELD, WEST SUSSEX, RH17 5SW
---------------	---

Drawing Title	PROPOSED SITE PLAN
---------------	--------------------

Scale.	1:200 A2	Date	Aug 2025	Drawn	TMA
--------	----------	------	----------	-------	-----

Drawing No.	AT - 080 - P09	Rev.	-
-------------	----------------	------	---

The copyright in this document and design is confidential to and the property of Atelier T&B Limited