


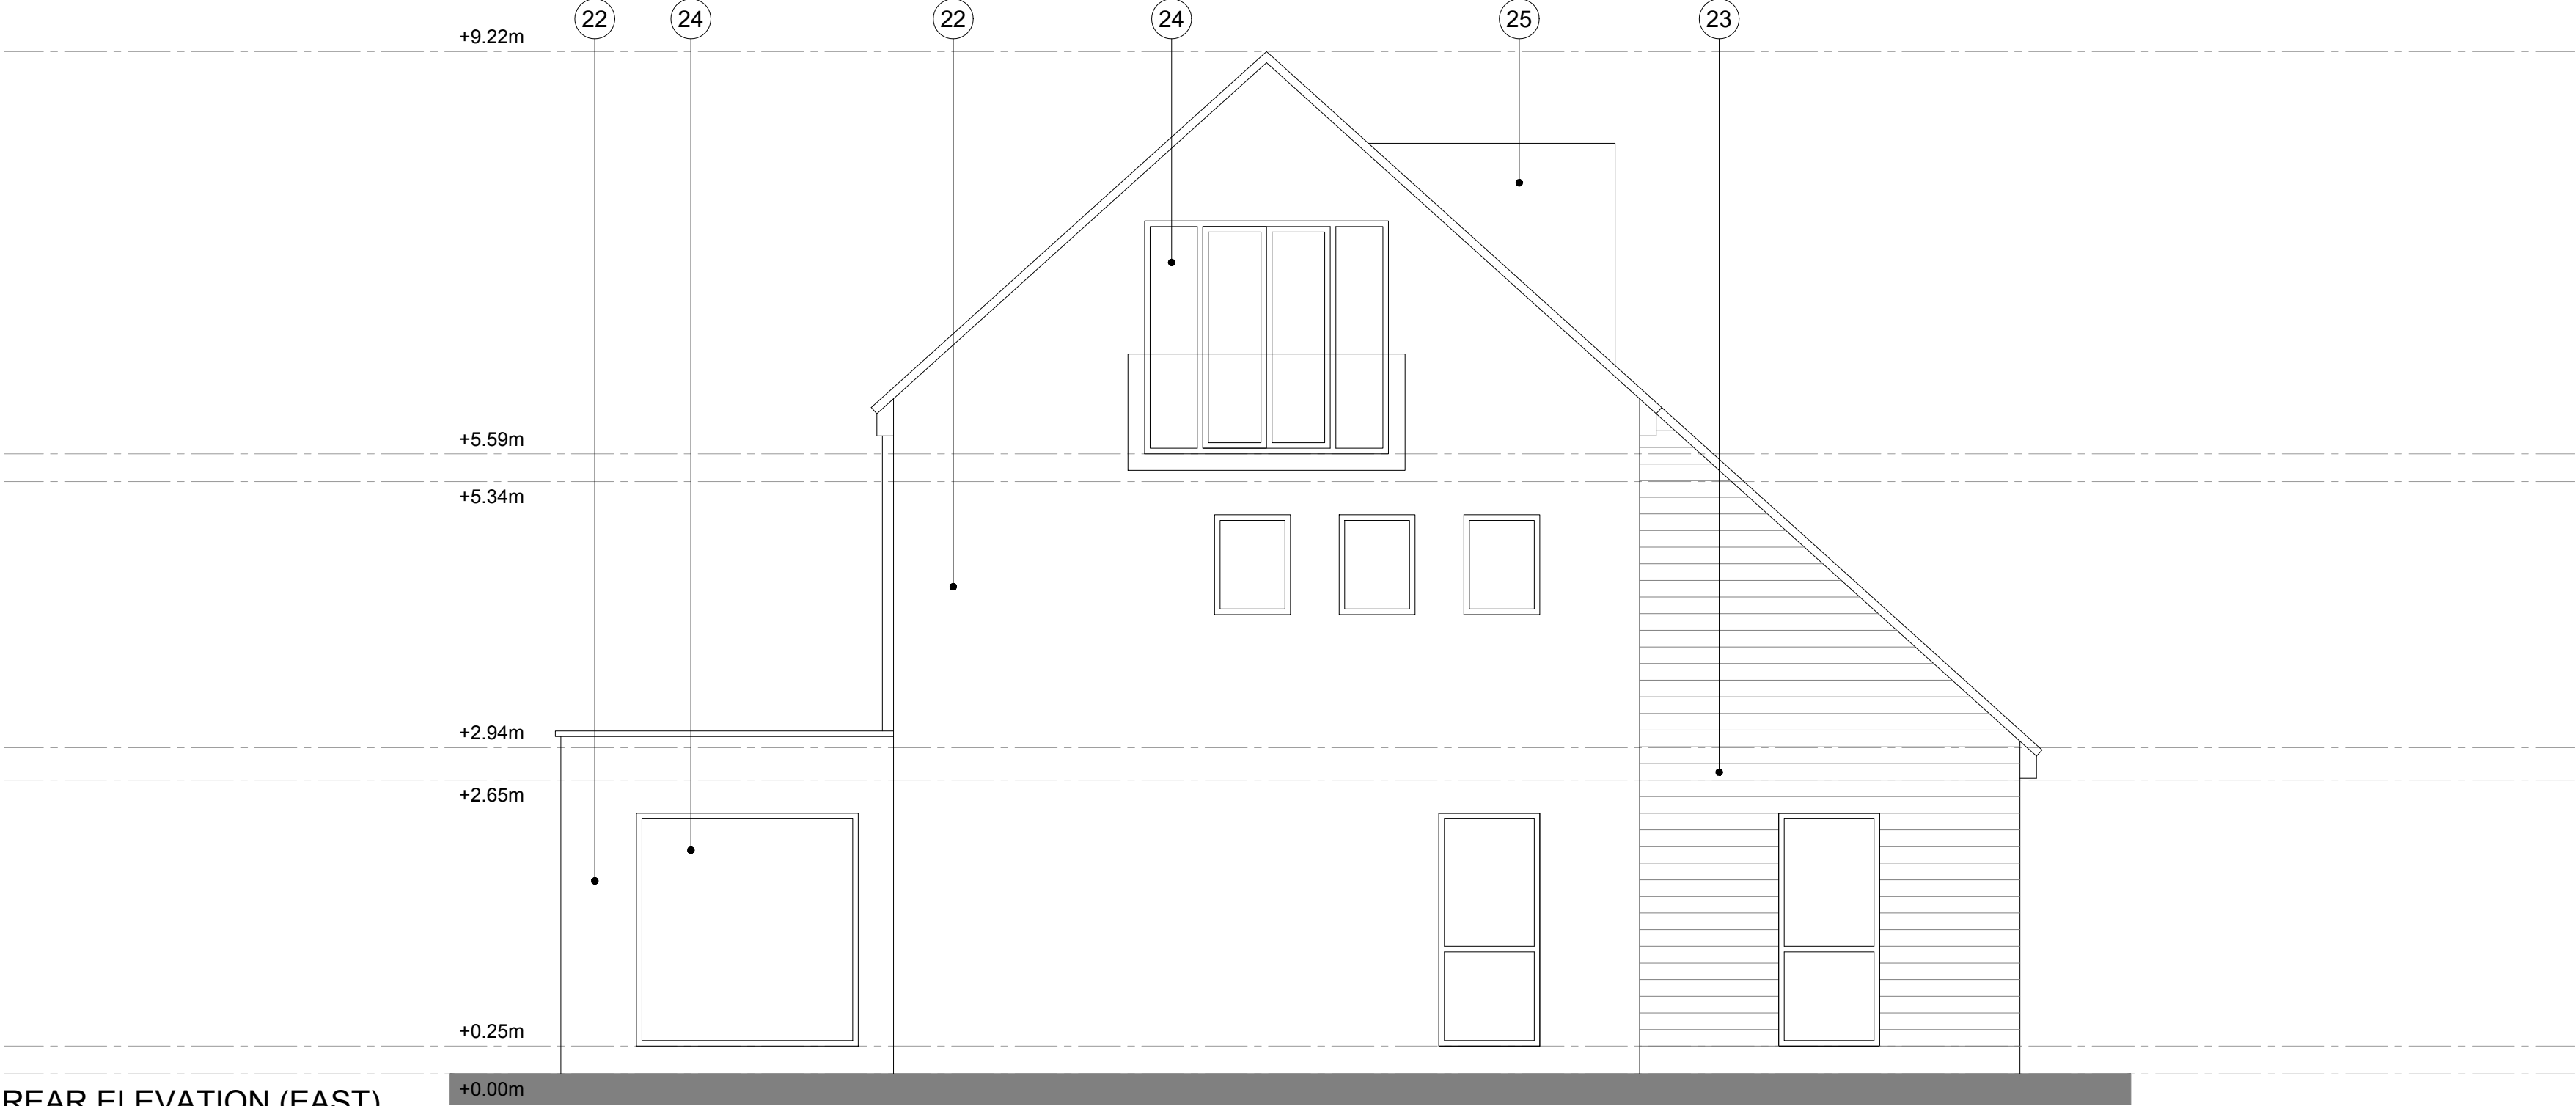


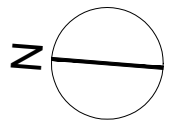

FRONT ELEVATION (WEST)

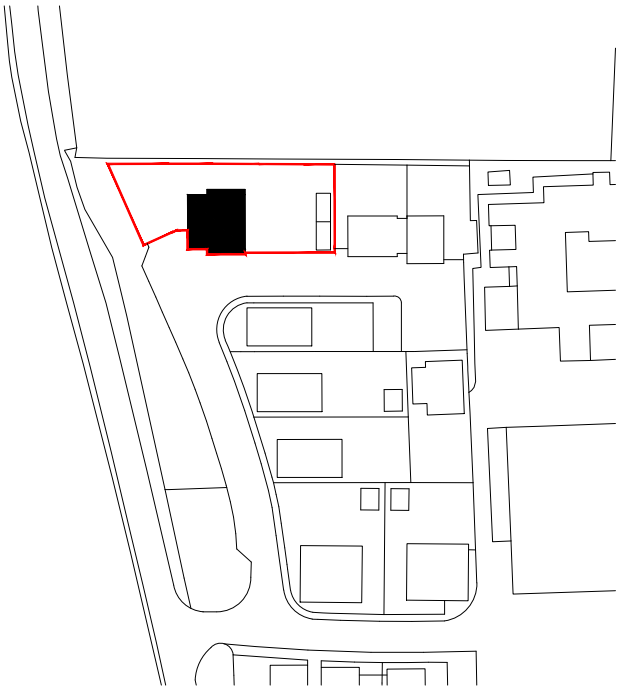

REAR ELEVATION (EAST)

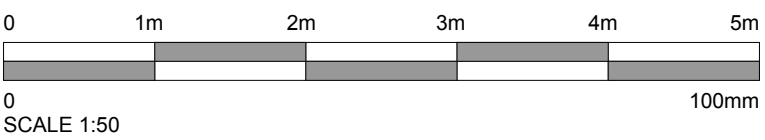

Proposed Notes:

- 01. Bedroom 5
- 02. Ensuite 4
- 03. Snug/Office
- 04. Living Area
- 05. Entrance Hall
- 06. W/C
- 07. Dining
- 08. Kitchen
- 09. Ensuite 3
- 10. Bedroom 4
- 11. Bedroom 2
- 12. Ensuite 2
- 13. Plant/Storage
- 14. Landing
- 15. Family Bathroom
- 16. Bedroom 3
- 17. Landing
- 18. Bedroom 1
- 19. Dressing
- 20. Ensuite 1

Proposed Materials:

- 21. Plan Clay Tile
- 22. Red/Brown Multi-Stock Brick
- 23. Natural Timber Cladding
- 24. Grey/Black UPVC Windows & Doors
- 25. Zinc/Lead Faced Contemporary Dormer

Rev.	Date	Detail
-	-	-

Status	PLANNING
--------	----------



Tel: 01403 458915 mail: info@atelierb.co.uk www.atelierb.co.uk

Client	MR & MRS HUGHES
--------	-----------------

Project Title	16 TURNERS VIEW, CUCKFIELD, WEST SUSSEX, RH17 5SW
---------------	---

Drawing Title	PROPOSED ELEVATIONS
---------------	---------------------

Scale.	1:50 A2	Date	Aug 2025	Drawn	TMA
--------	---------	------	----------	-------	-----

Drawing No.	AT - 080 - P14	Rev.	-
-------------	----------------	------	---

The copyright in this document and design is confidential to and the property of Atelier T&B Limited
--