




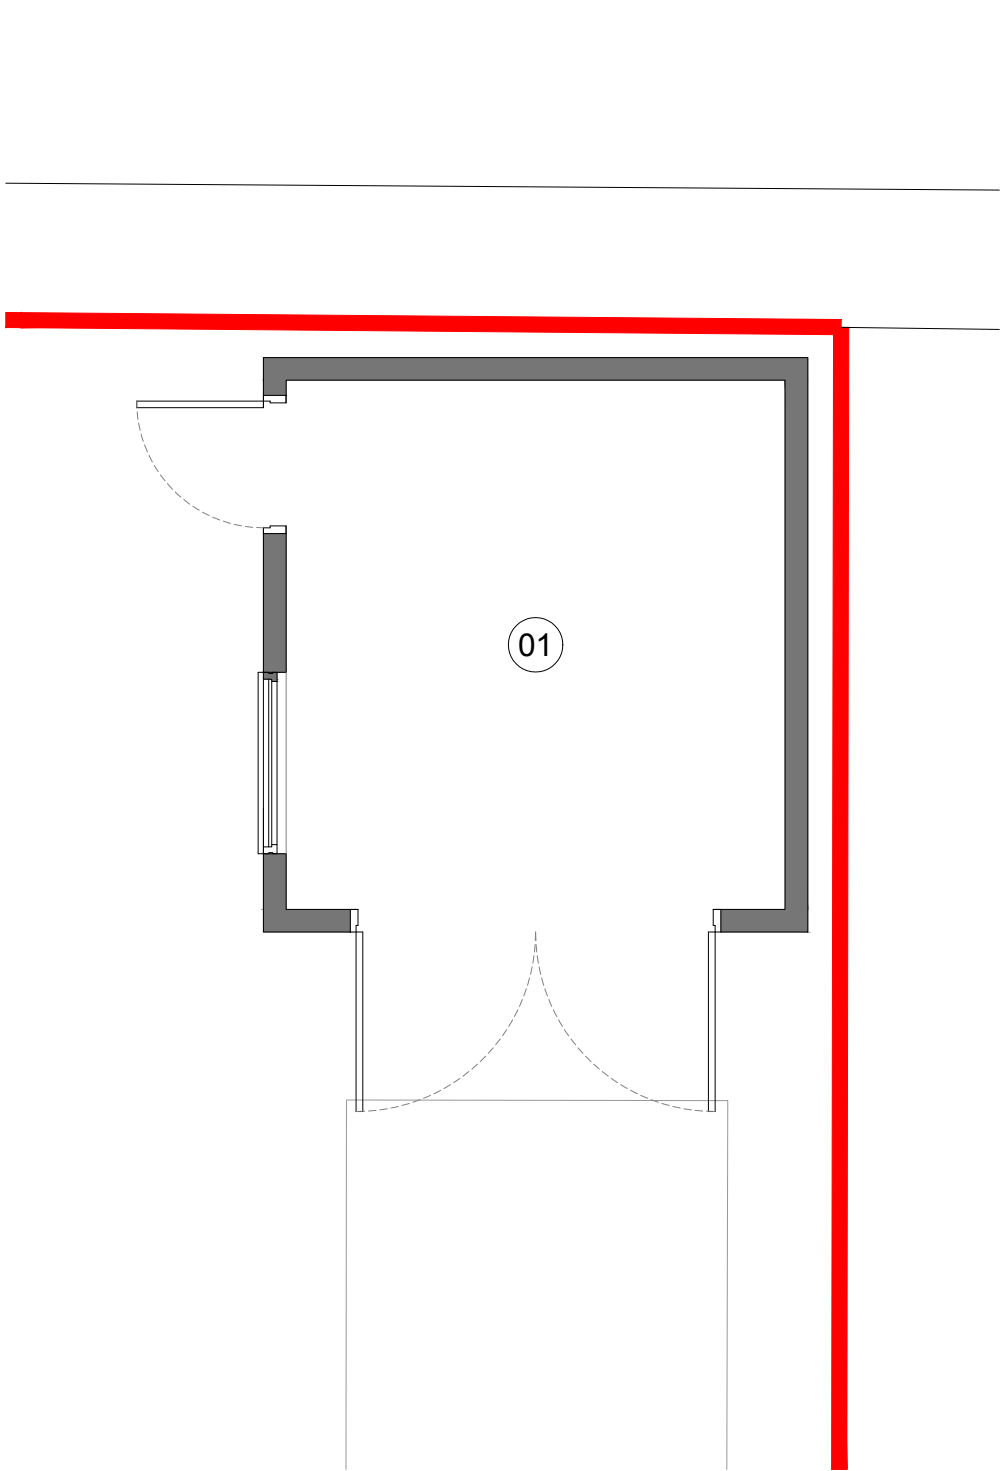


GROUND FLOOR PLAN - 1:50

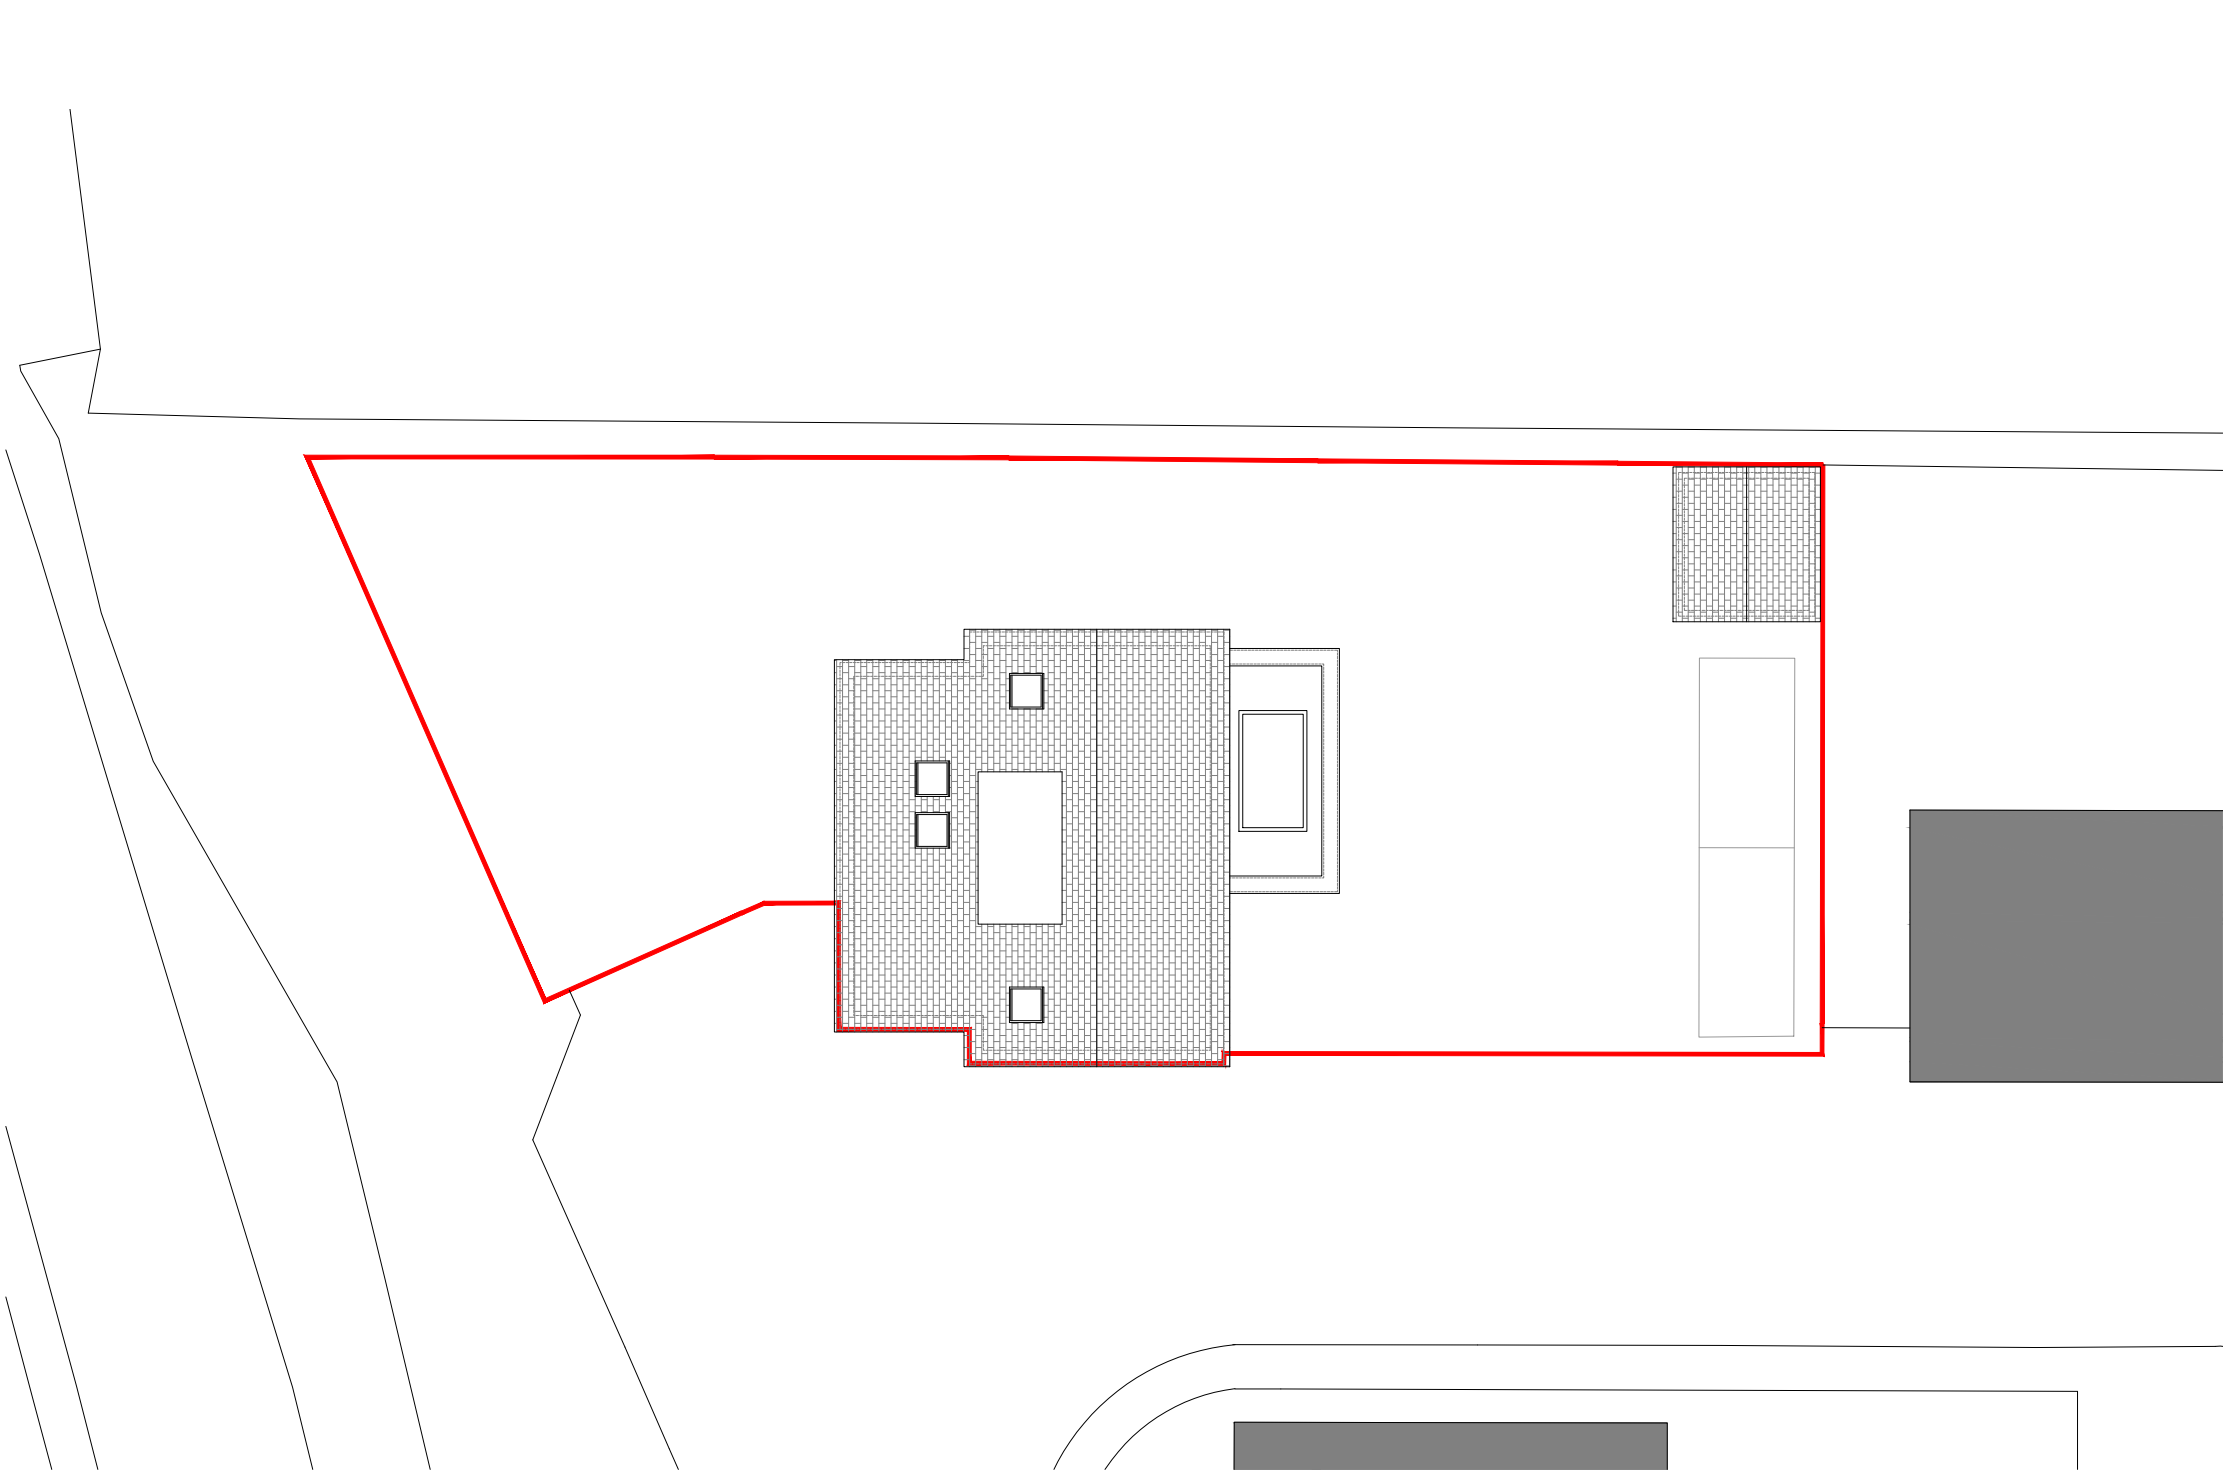


PROPOSED SITE PLAN - 1:200


0 1m 2m 3m 4m 5m
0 100mm
SCALE 1:50

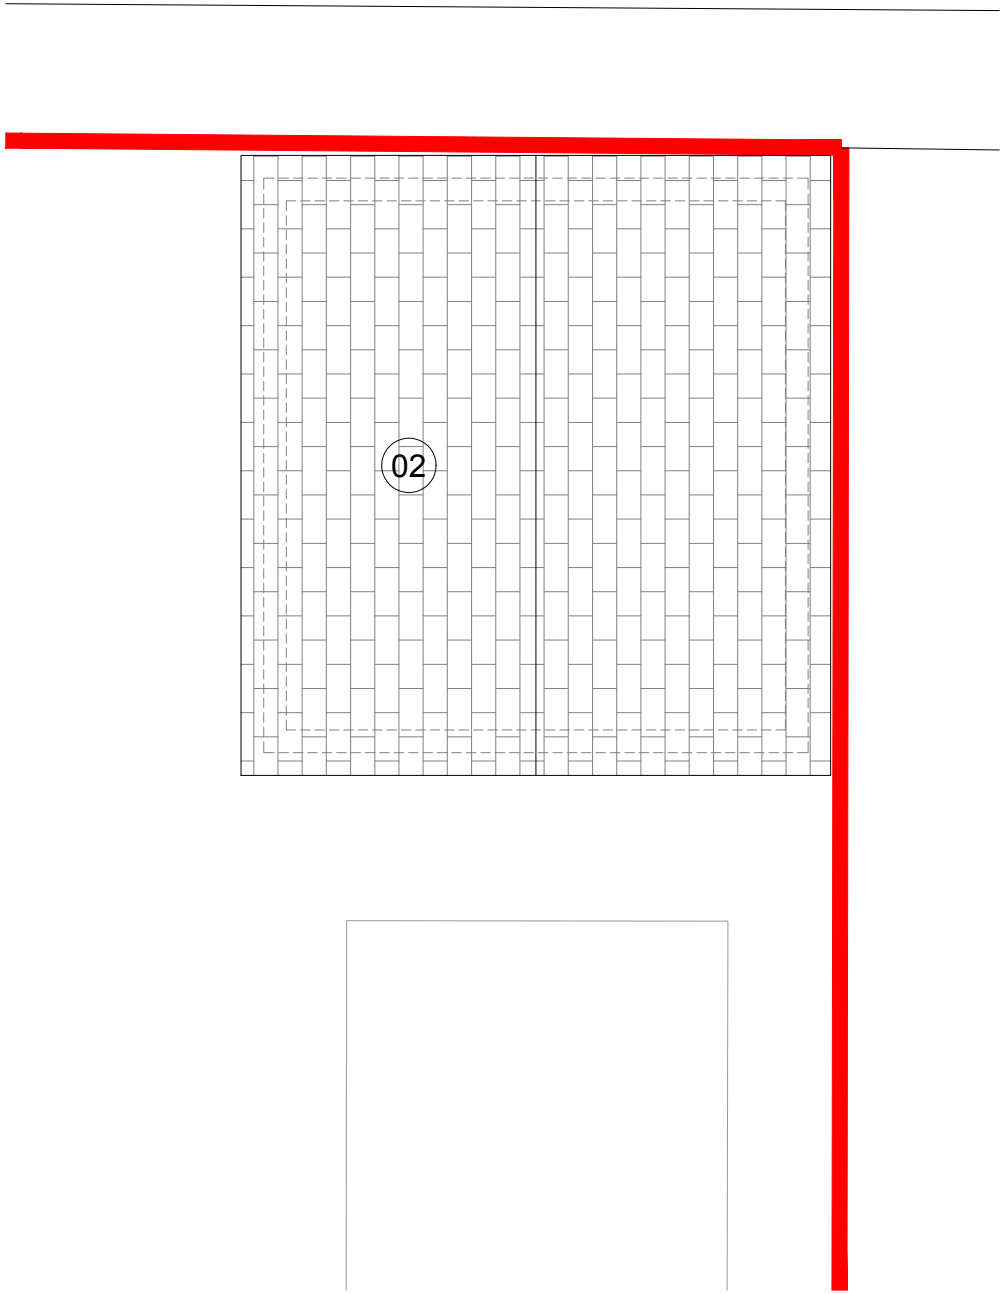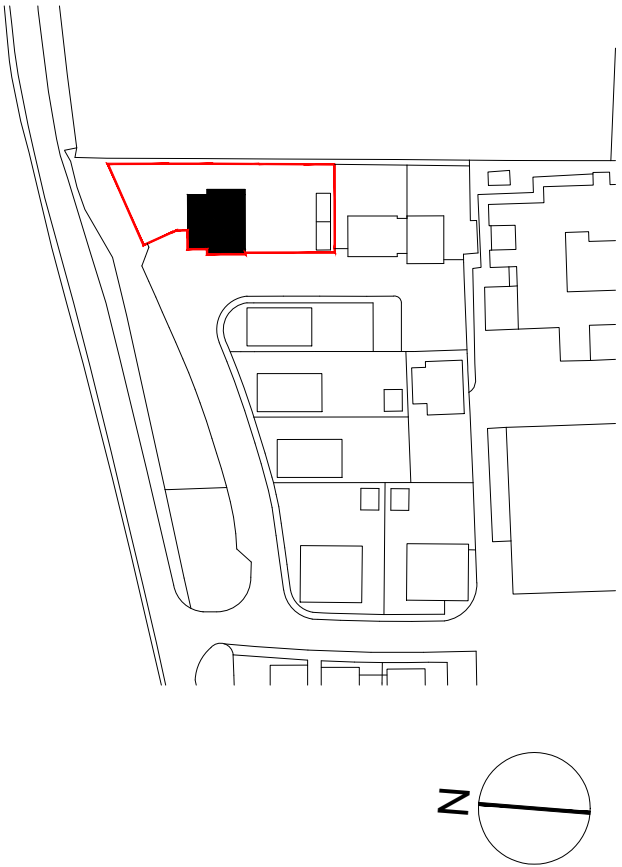


ROOF PLAN - 1:50

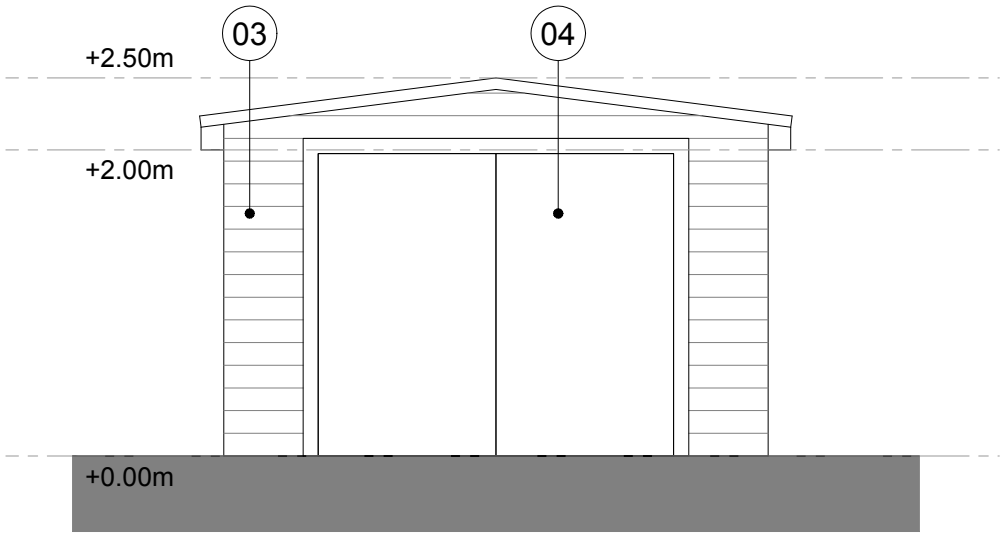


FRONT ELEVATION (WEST) - 1:50

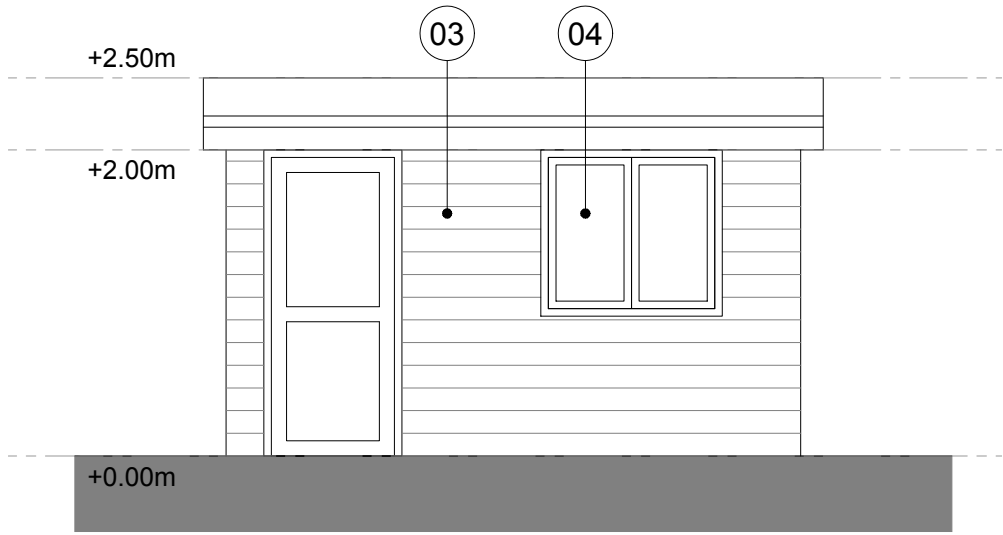

SIDE ELEVATION (NORTH) - 1:50

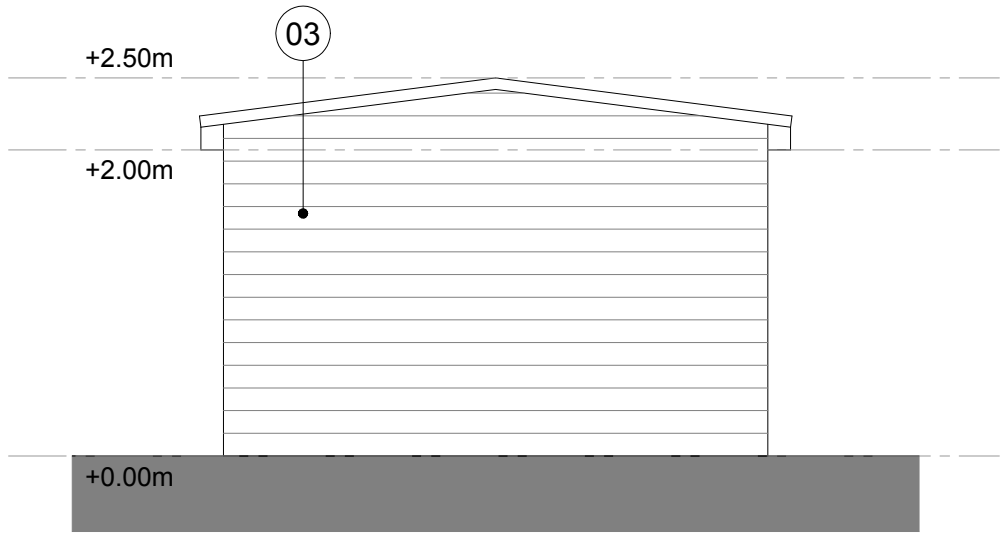

REAR ELEVATION (EAST) - 1:50

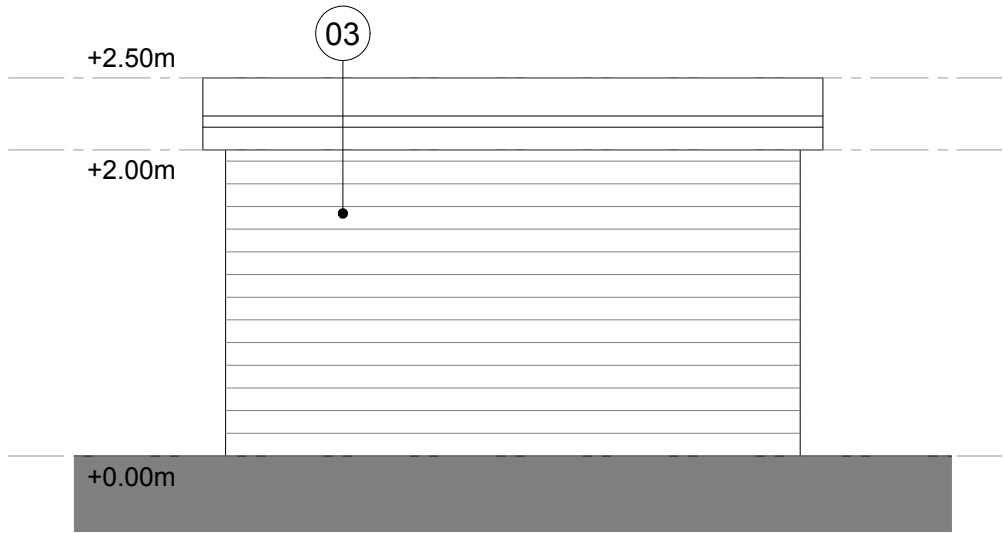

SIDE ELEVATION (SOUTH) - 1:50

Proposed Notes:

01. Garden Shed

Proposed Materials:

02. Shingles/Felt

03. Timber Cladding

04. Timber Windows & Doors

Rev.	Date	Detail
-	-	-

Status
CONCEPT

AT | ATELIER
T & B

Tel: 01403 458915 mail: info@atelierb.co.uk
www.atelierb.co.uk

Client
MR & MRS HUGHES

Project Title
**16 TURNERS VIEW,
CUCKFIELD,
WEST SUSSEX, RH17 5SW**

Drawing Title
PROPOSED GARDEN SHED

Scale:	1:50 A2	Date	Jul 2025	Drawn	TMA
--------	---------	------	----------	-------	-----

Drawing No.	AT - 080 - P17	Rev.	-
-------------	----------------	------	---

The copyright in this document and design is confidential to and the property of Atelier T&B Limited