




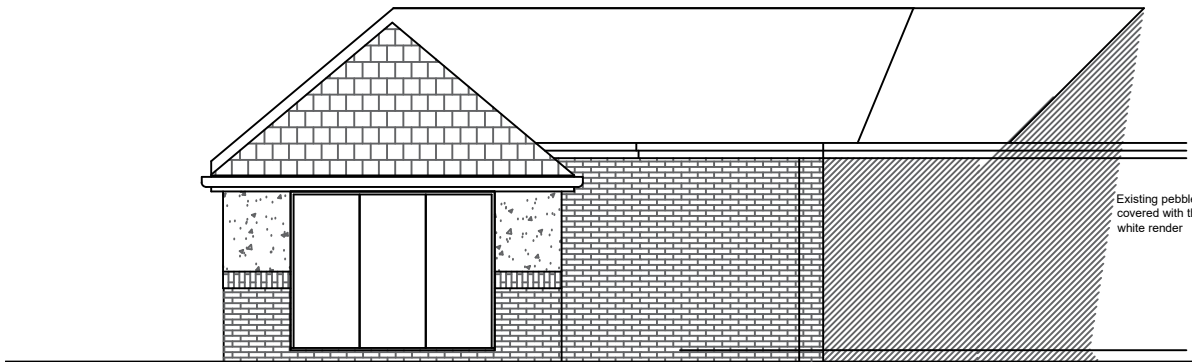


Rear Elevation Proposed

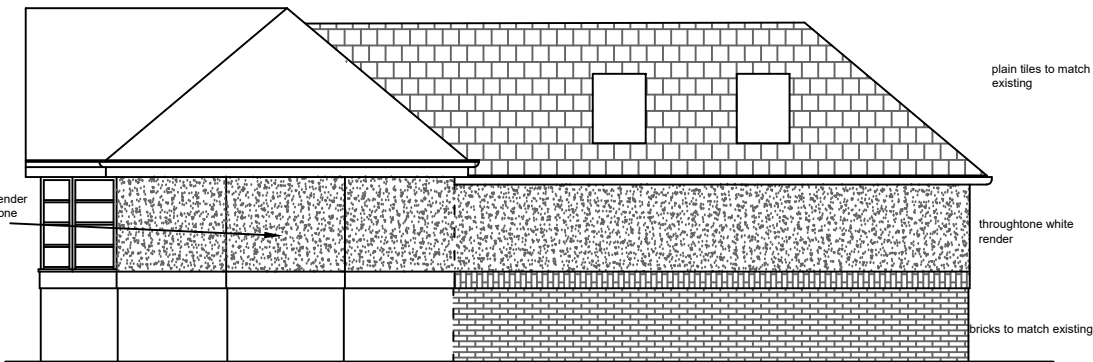

Side Elevation Proposed (South to drive)

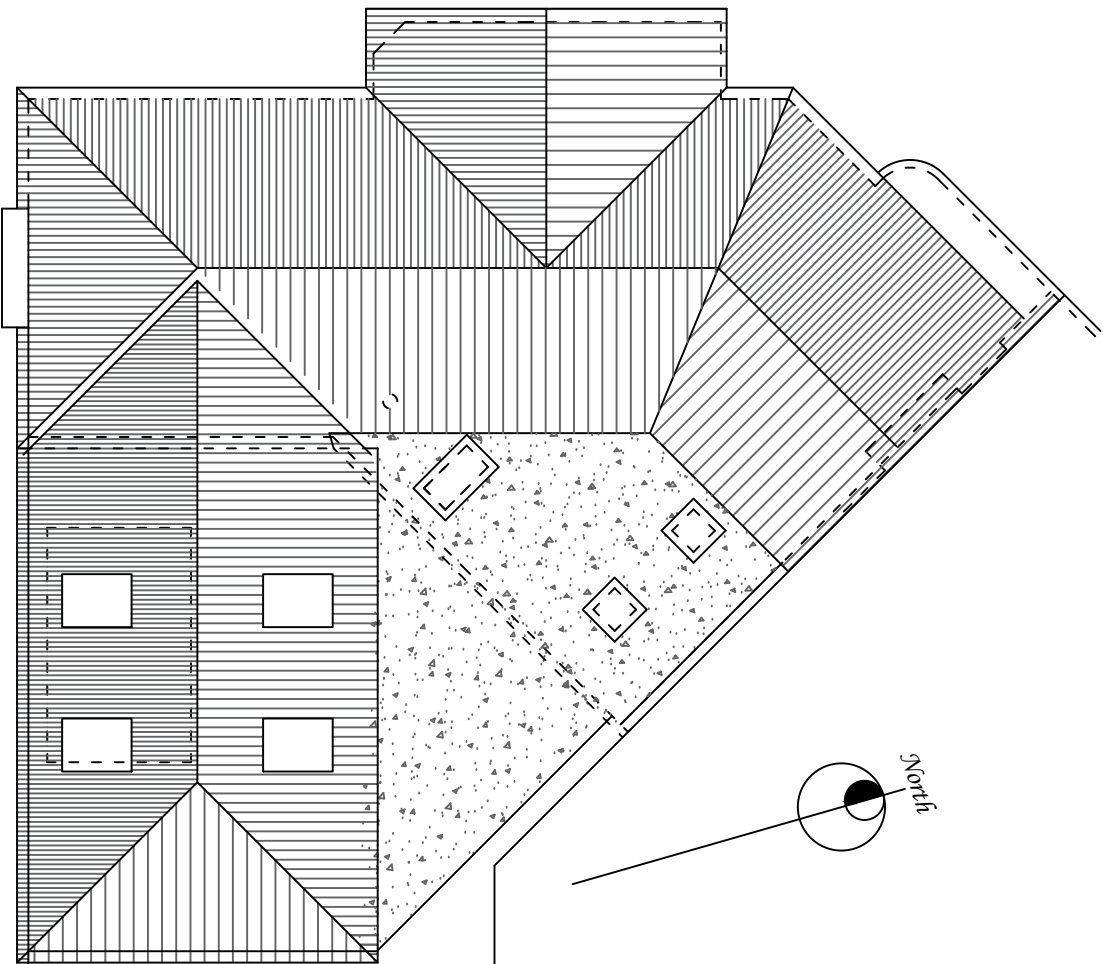

Roof Plan Proposed

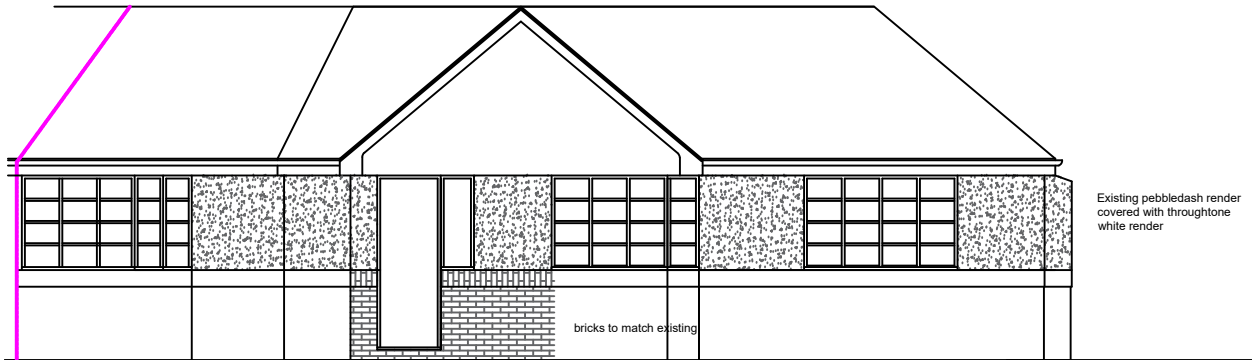

Front Elevation Proposed

A Planning amendments 03.25

Project
PROPOSED ADDITIONS AT
20 OLDLANDS AVENUE, HASSOCKS
SUSSEX BN6 8DJ

Client
MR & MRS A. KUBLICKAS

Drawing Title
ELEVATIONS PROPOSED
ROOF PLAN PROPOSED

LARKINS & POLLINGTON
DESIGN PARTNERSHIP
2 Birling Way
Uckfield TN22 1LP

01825 768948 07894 124919
michaelpollington@hotmail.co.uk

A3

Date 01.25	Drawn By mpp	Checked	Scale 1:100
Drawing No. 1093/25/KBR/04	Amendment A		