




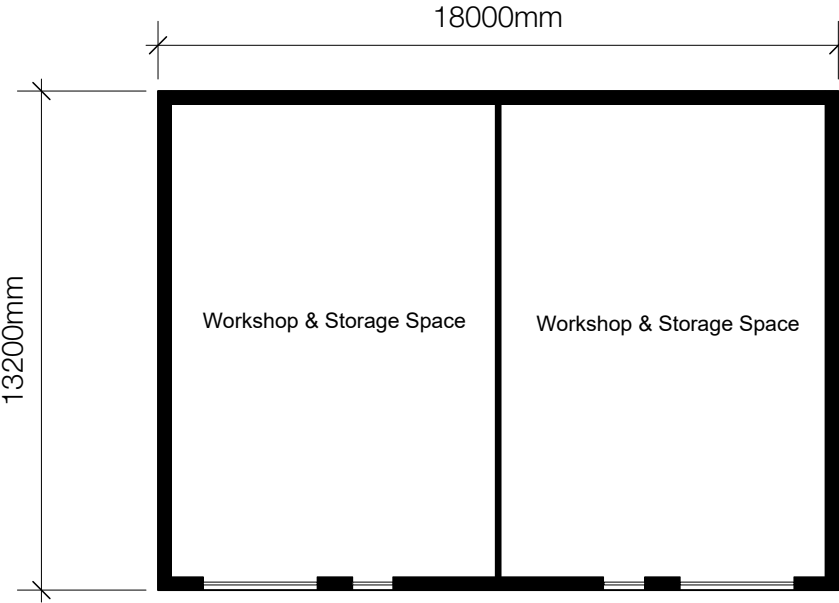


1 **Building M Floor Plan**
Scale: 1:200

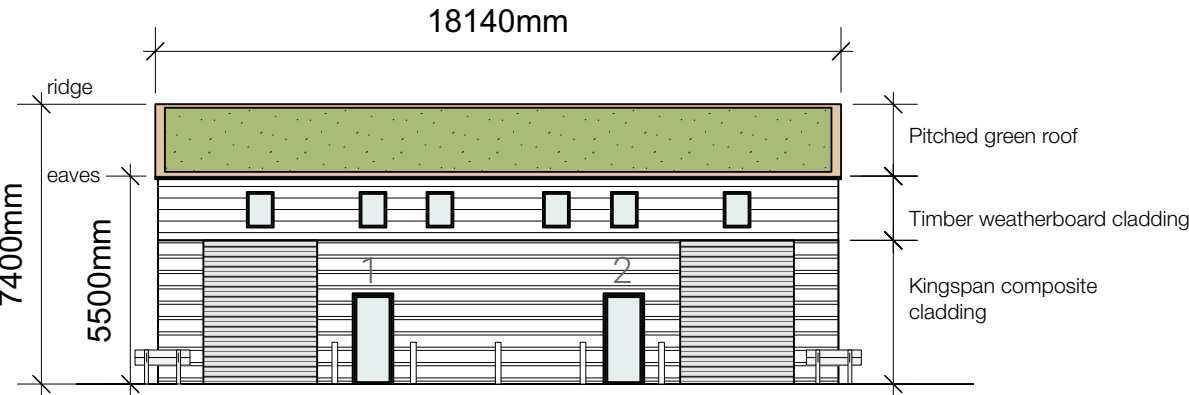


2 **Building M Front Elevation**
Scale: 1:200

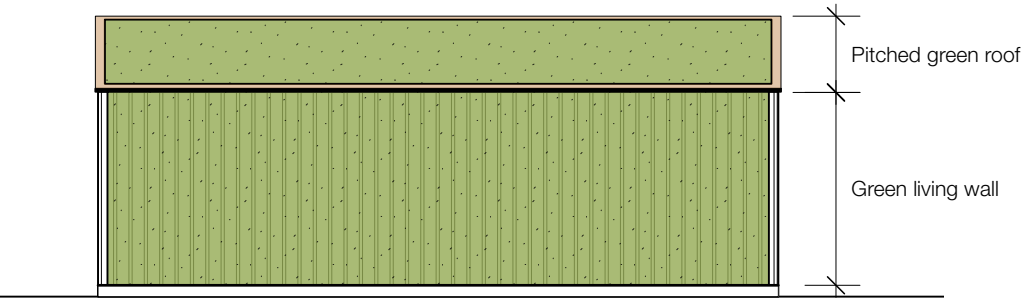

3 **Building M Rear Elevation**
Scale: 1:200

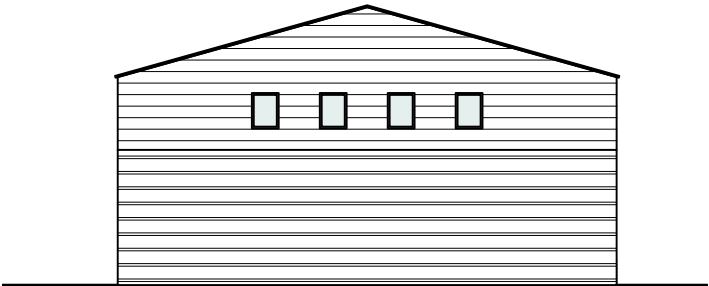


4 **Building M Side Elevation**
Scale: 1:200

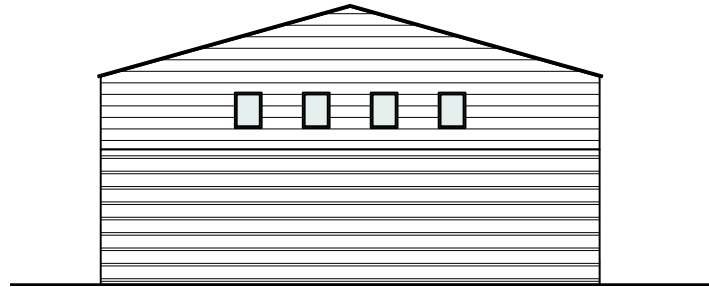

5 **Building M Side Elevation**
Scale: 1:200

Notes: Do Not Scale
Check all dimensions on site
© Dunthorne Parker Architects

 

A	13/11/24	HN	Windows added to gable ends. Windows omitted from rear. Green wall added to rear elevation. Green roof added.
---	----------	----	--

No	Date	By	Chkd	Revision
Project Barn Court, Crawley				
Drawing 2 Unit Building M Plan & Elevations				
Job 1450	Dwg No. 217A			
Scale 1:200	By HN	Date Drawn 11/09/24		

DPA

Dunthorne Parker Architects

Call us
Email
Look
Find us

0207 258 0411
contact@dunthorneparker.co.uk
www.dunthorneparkerarchitects.co.uk
Suite 63 | The Hop Exchange |
24 Southwark Street | London | SE1 1TY