




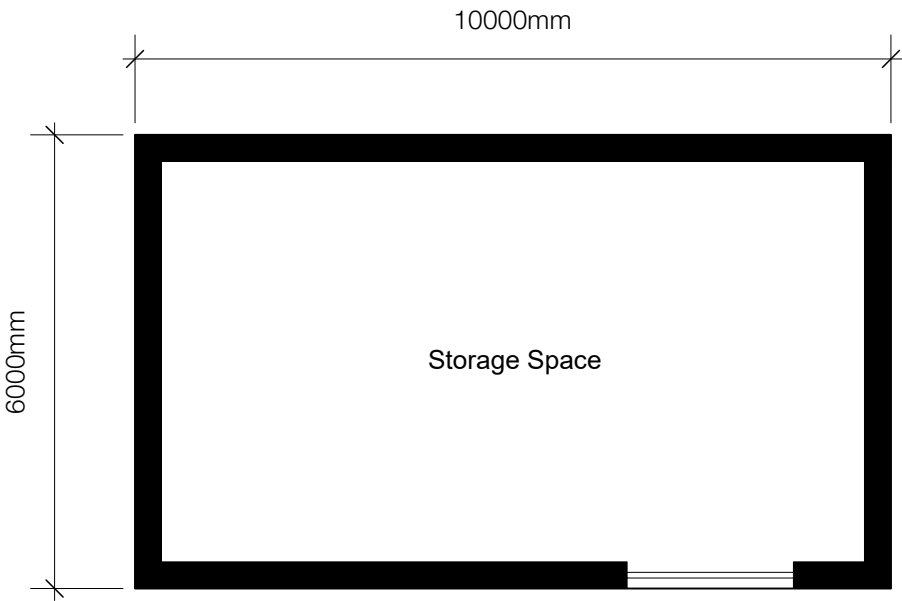


1 Building N Floor Plan
Scale: 1:100

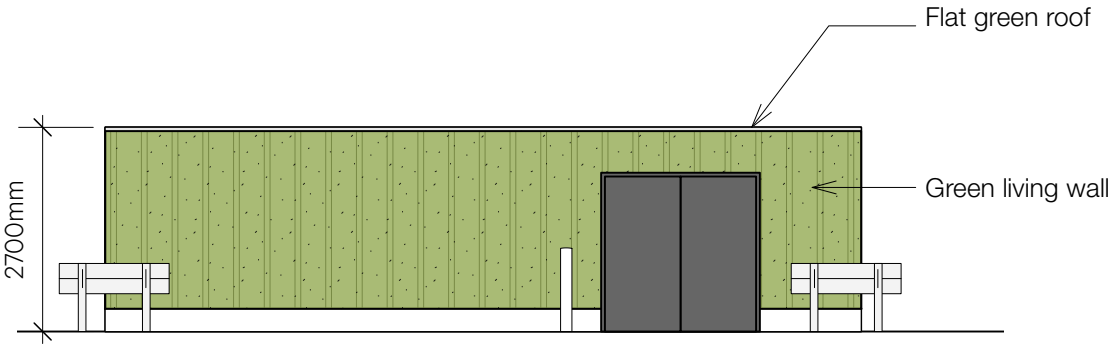

2 Front Elevation
Scale: 1:100

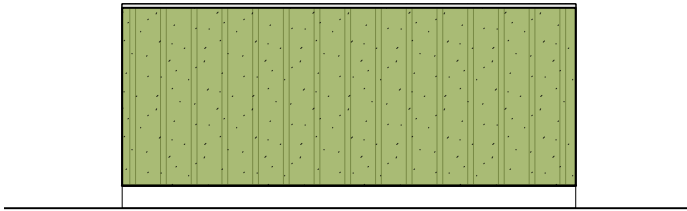


3 Side Elevation
Scale: 1:100

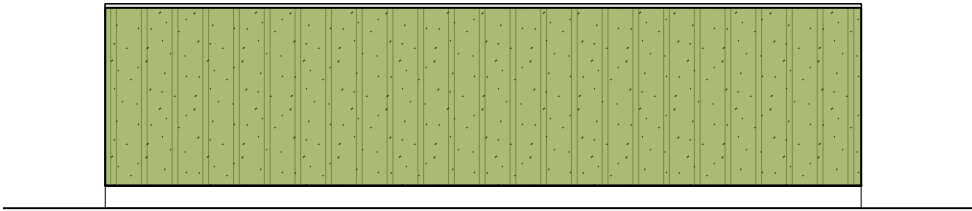

4 Rear Elevation
Scale: 1:100

Notes: Do Not Scale
Check all dimensions on site
© Dunthorne Parker Architects

 

A	13/11/24	HN	Green wall added. Green roof added.
---	----------	----	--

No	Date	By	Chkd	Revision
----	------	----	------	----------

Project
Barn Court, Crawley

Drawing
Building N Plan & Elevations

Job 1450	Dwg No. 218A
--------------------	------------------------

Scale 1:200	By HN	Date Drawn 01/10/24
-----------------------	-----------------	-------------------------------

DPA

Dunthorne Parker Architects

Call us
Email
Look
Find us

0207 258 0411
contact@dunthorneparker.co.uk
www.dunthorneparkerarchitects.co.uk
Suite 63 | The Hop Exchange |
24 Southwark Street | London | SE1 1TY