

PROJECT ADDRESS:

17 FRANKLANDS WAY
BURGESS HILL
WEST SUSSEX
RH15 0AX

DRAWING REF:

003-025

DRAWING NAME:

PROPOSED
ELEVATIONS

DRAWING INFO:

DATE 07.03.2025
PAGE SIZE A3
SCALE 1:100
REV -

REVISION INFO:

17.03.2025
Rev.- Issued for Planning


E: info@studio309.co.uk

Studio 309 Ltd is a company
registered in England and Wales
(Company no. 15747917).

Registered Office Address: First
Floor Office, 3 Harnton Place,
London, W8 4LZ

This drawing is distributed under
copyright and must not be
reproduced or copied without the
written permission of Studio 309
Ltd. All dimensions, areas, and
levels are approximate and to be
confirmed on site. This drawing is
not to be used for the purpose of
calculating areas for valuation.


16 | 17

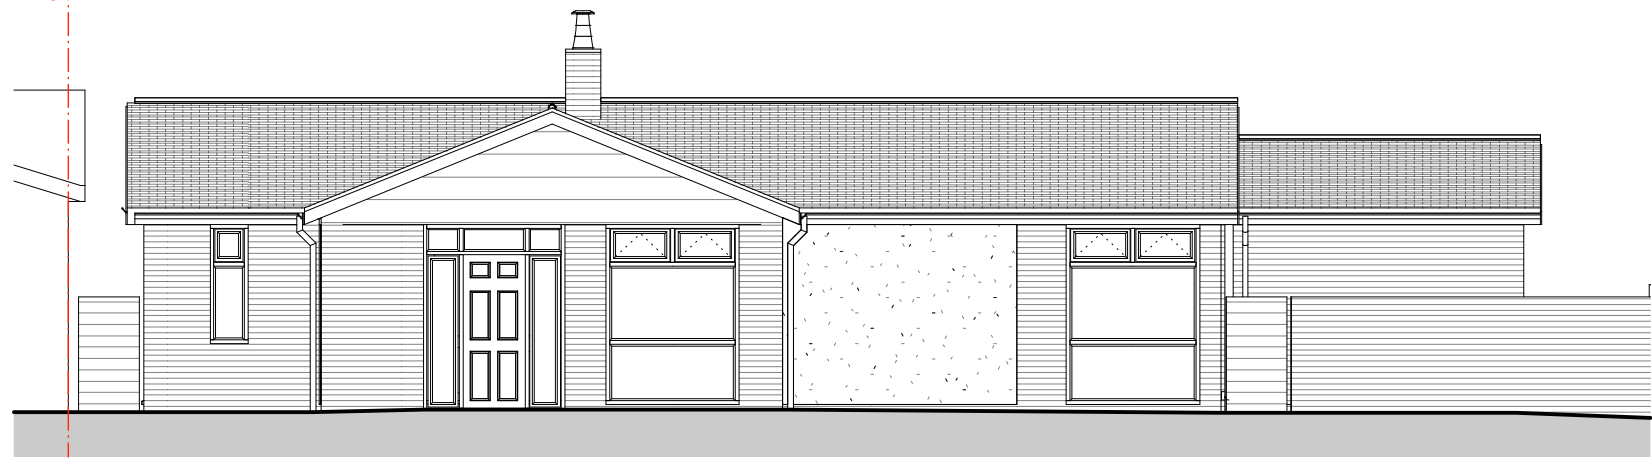

FRONT / SOUTH ELEVATION



SIDE / EAST ELEVATION

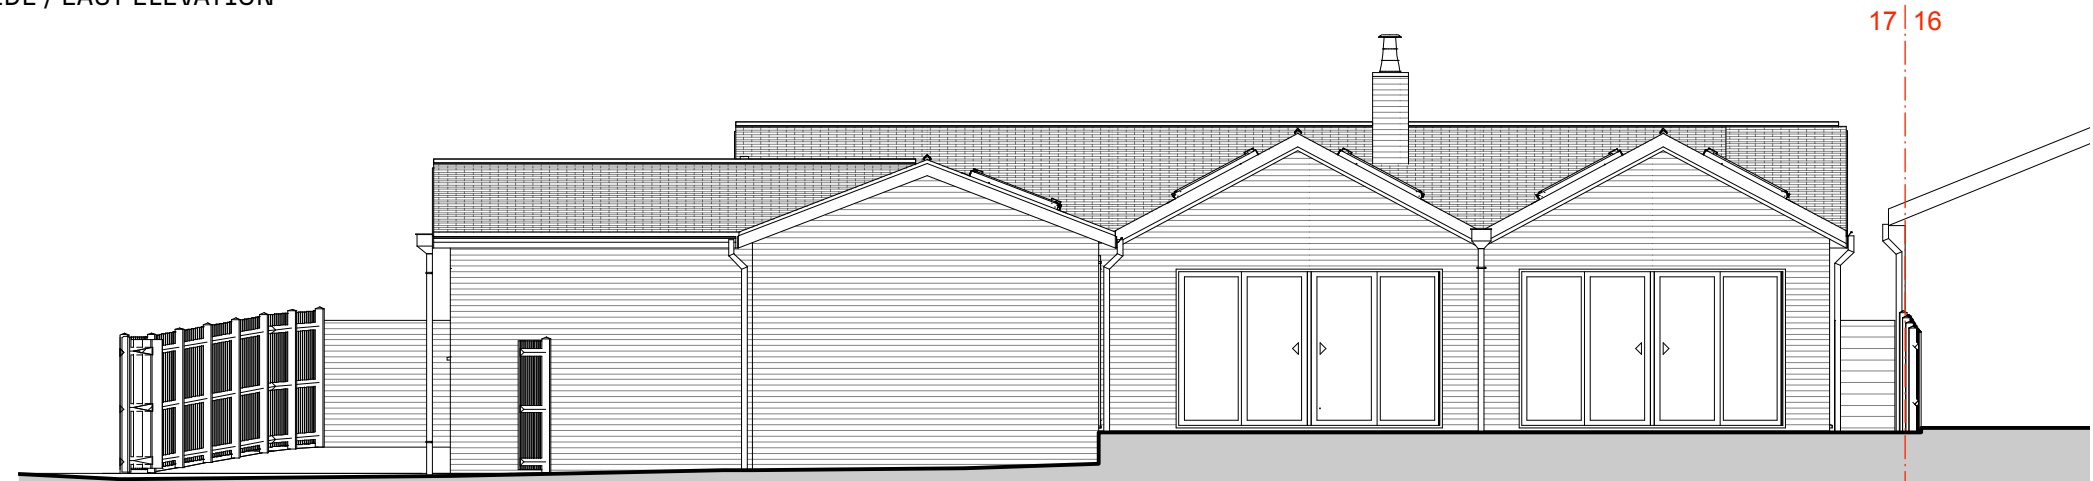

REAR / NORTH ELEVATION



SIDE / WEST ELEVATION

1:100 0 1 5m

NB: THIS DRAWING
IS BASED ON A
SURVEY BY OTHERS.