

PROJECT ADDRESS:

17 FRANKLANDS WAY
BURGESS HILL
WEST SUSSEX
RH15 0AX

DRAWING REF:

003-026

DRAWING NAME:


PROPOSED
GARAGE
ELEVATIONS

DRAWING INFO:

DATE 07.03.2025
PAGE SIZE A3
SCALE 1:100
REV -

REVISION INFO:


17.03.2025
Rev.- Issued for Planning

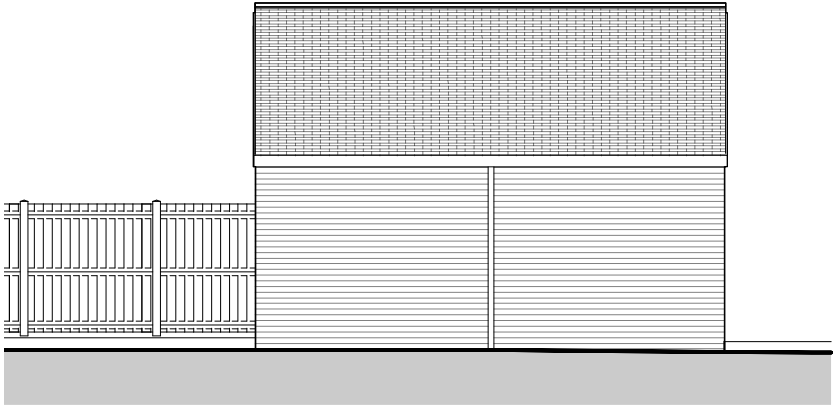


SIDE / NORTH ELEVATION



REAR / WEST ELEVATION

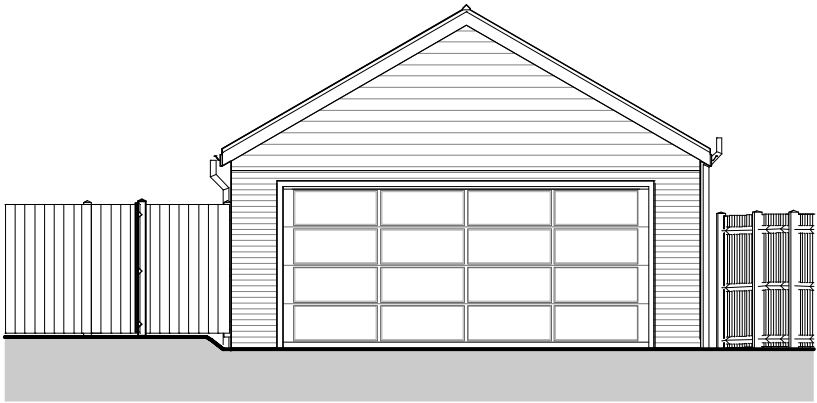

FRONT / EAST ELEVATION

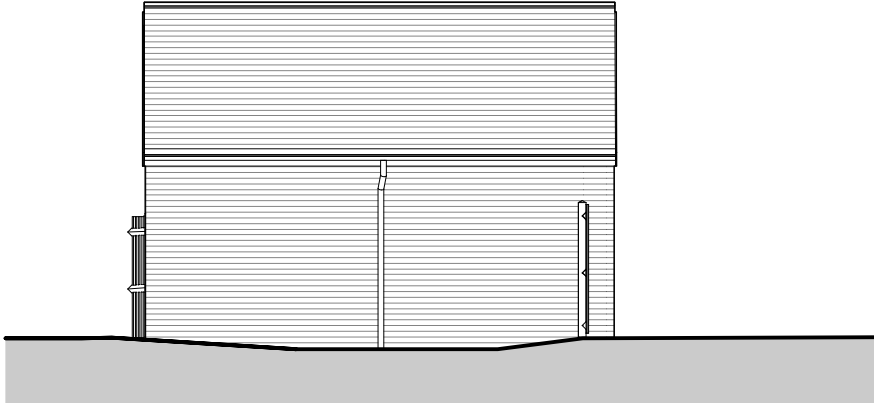

SIDE / SOUTH ELEVATION