


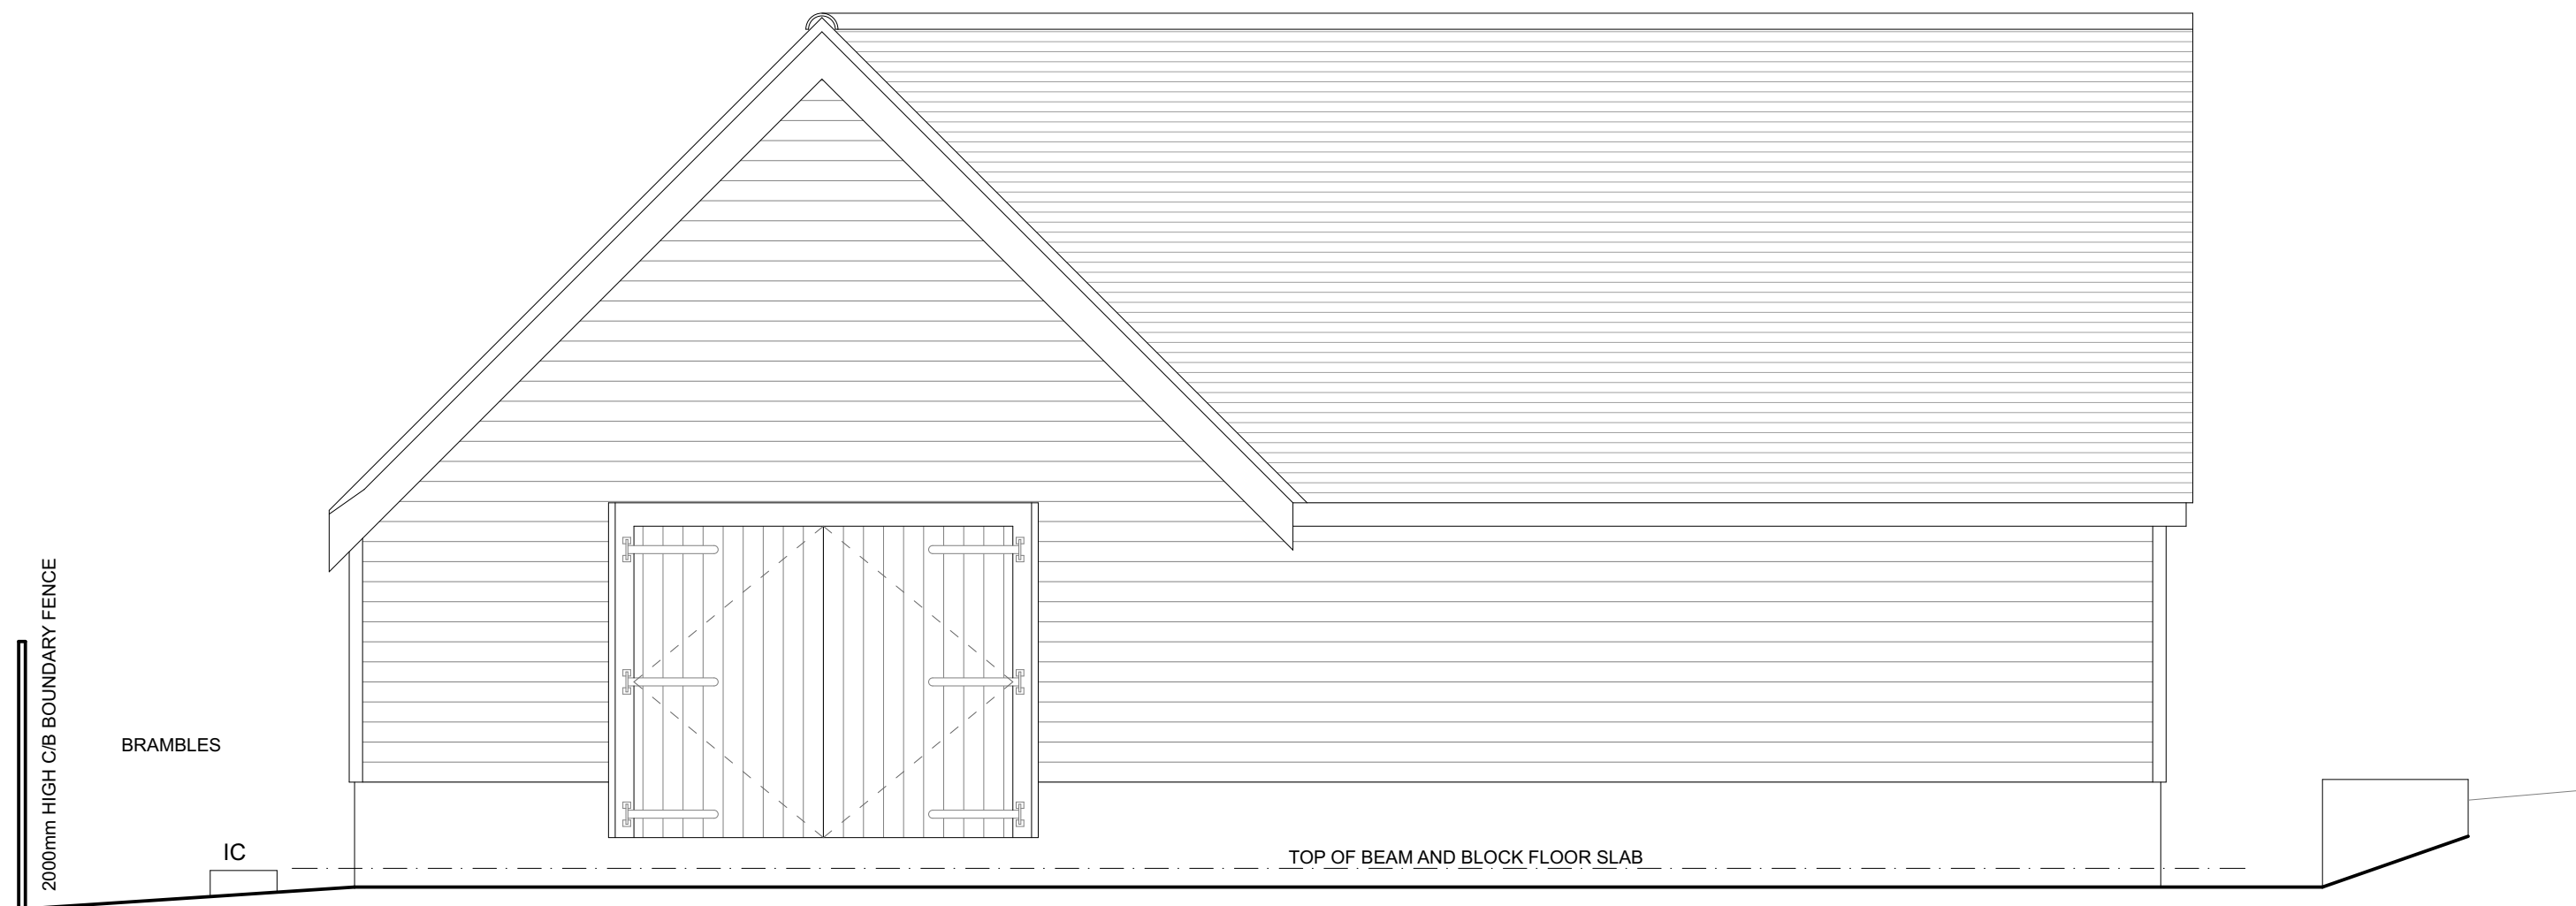


EAST ELEVATION




NORTH ELEVATION




WEST ELEVATION

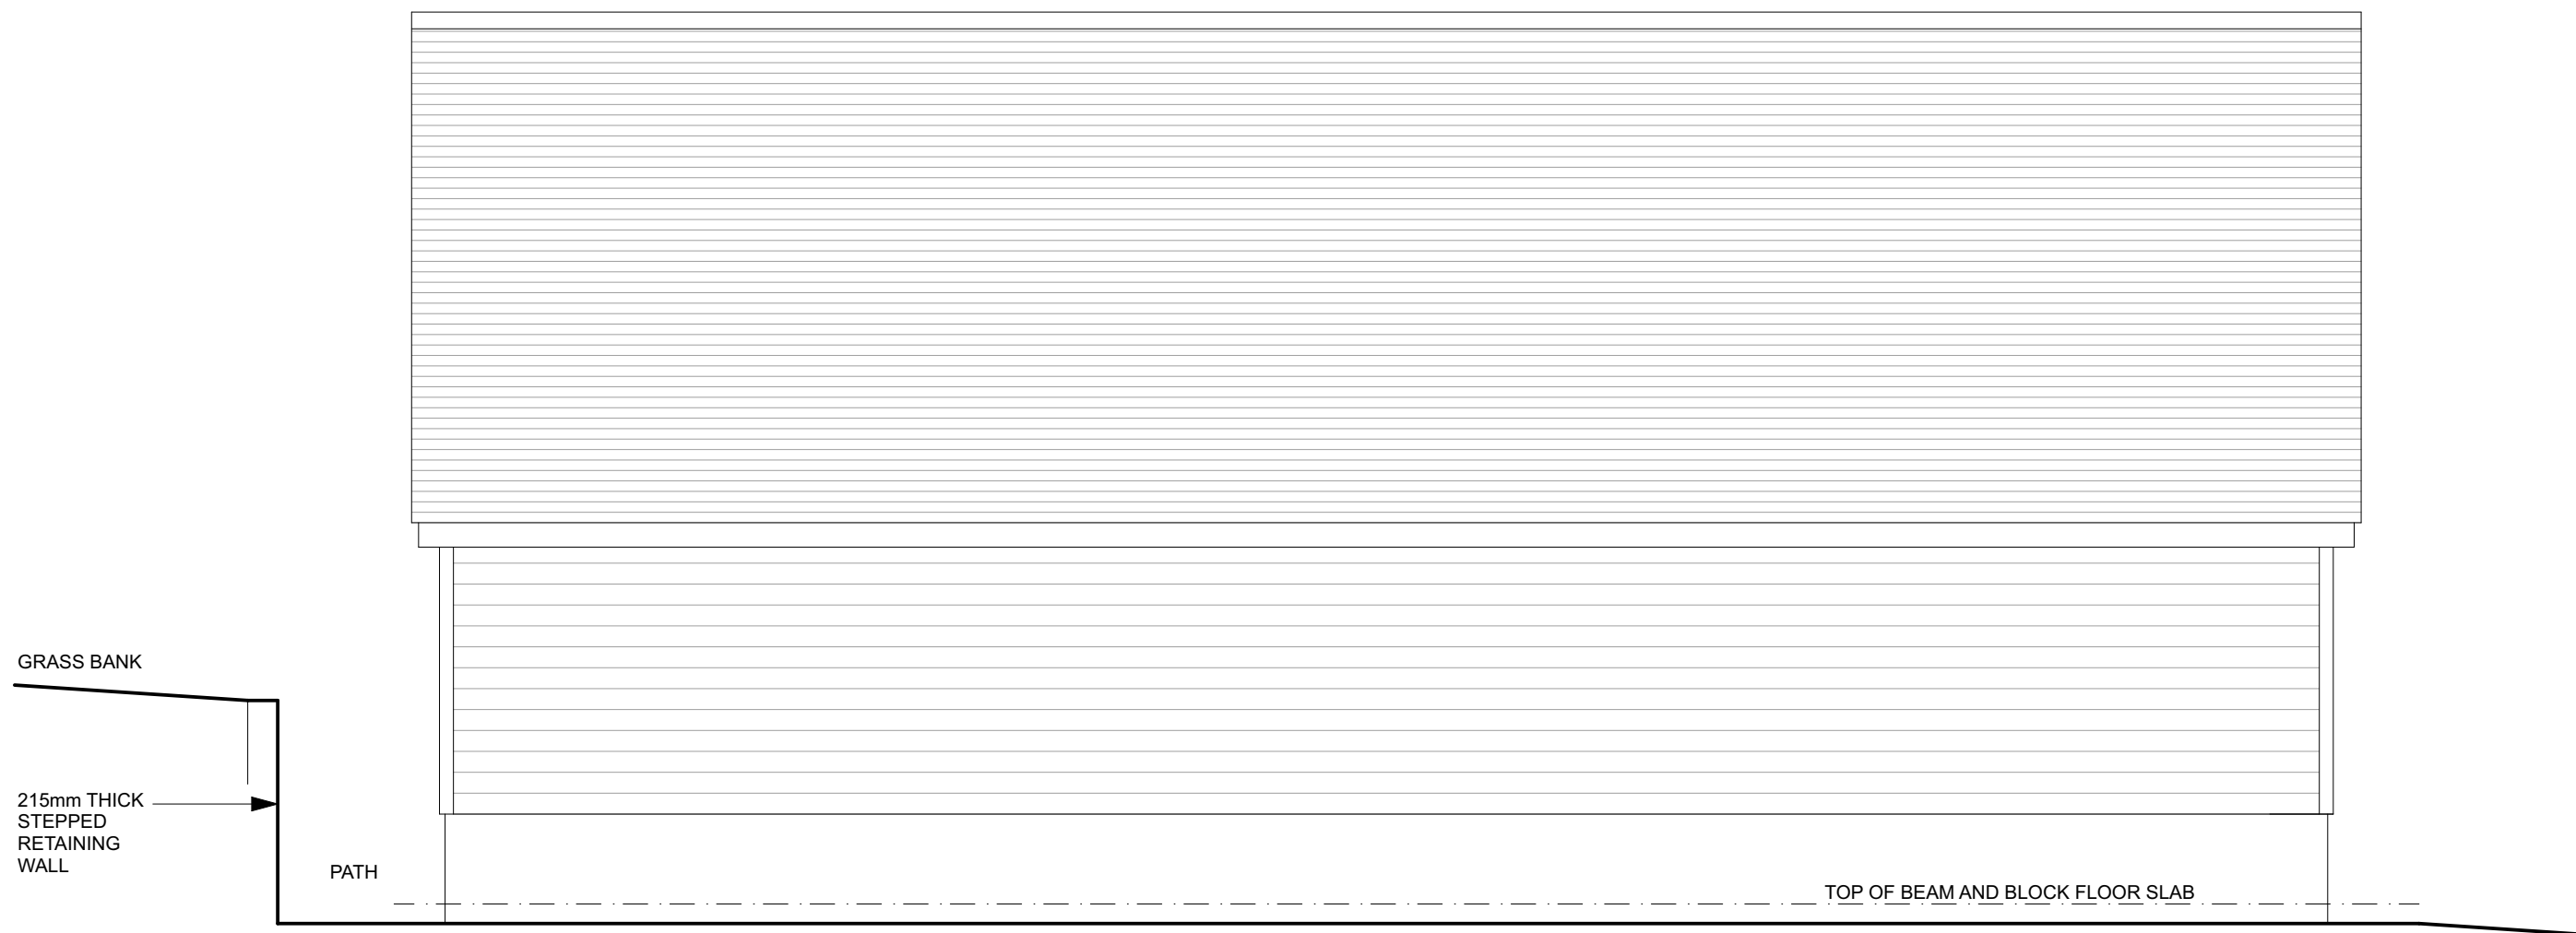

SOUTH ELEVATION

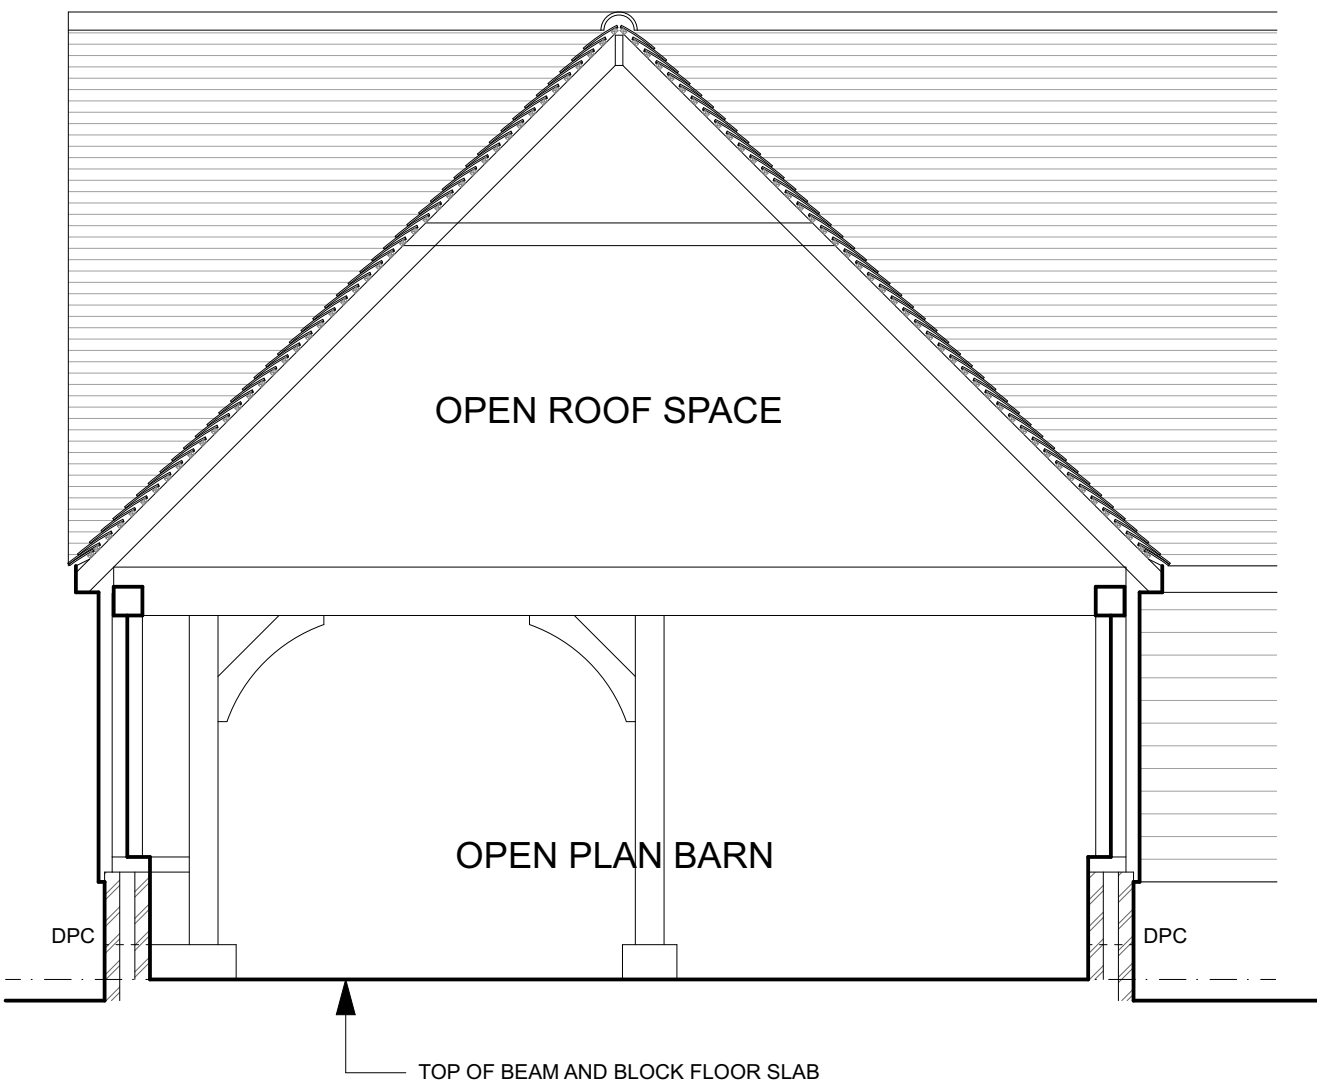


SECTION A - A

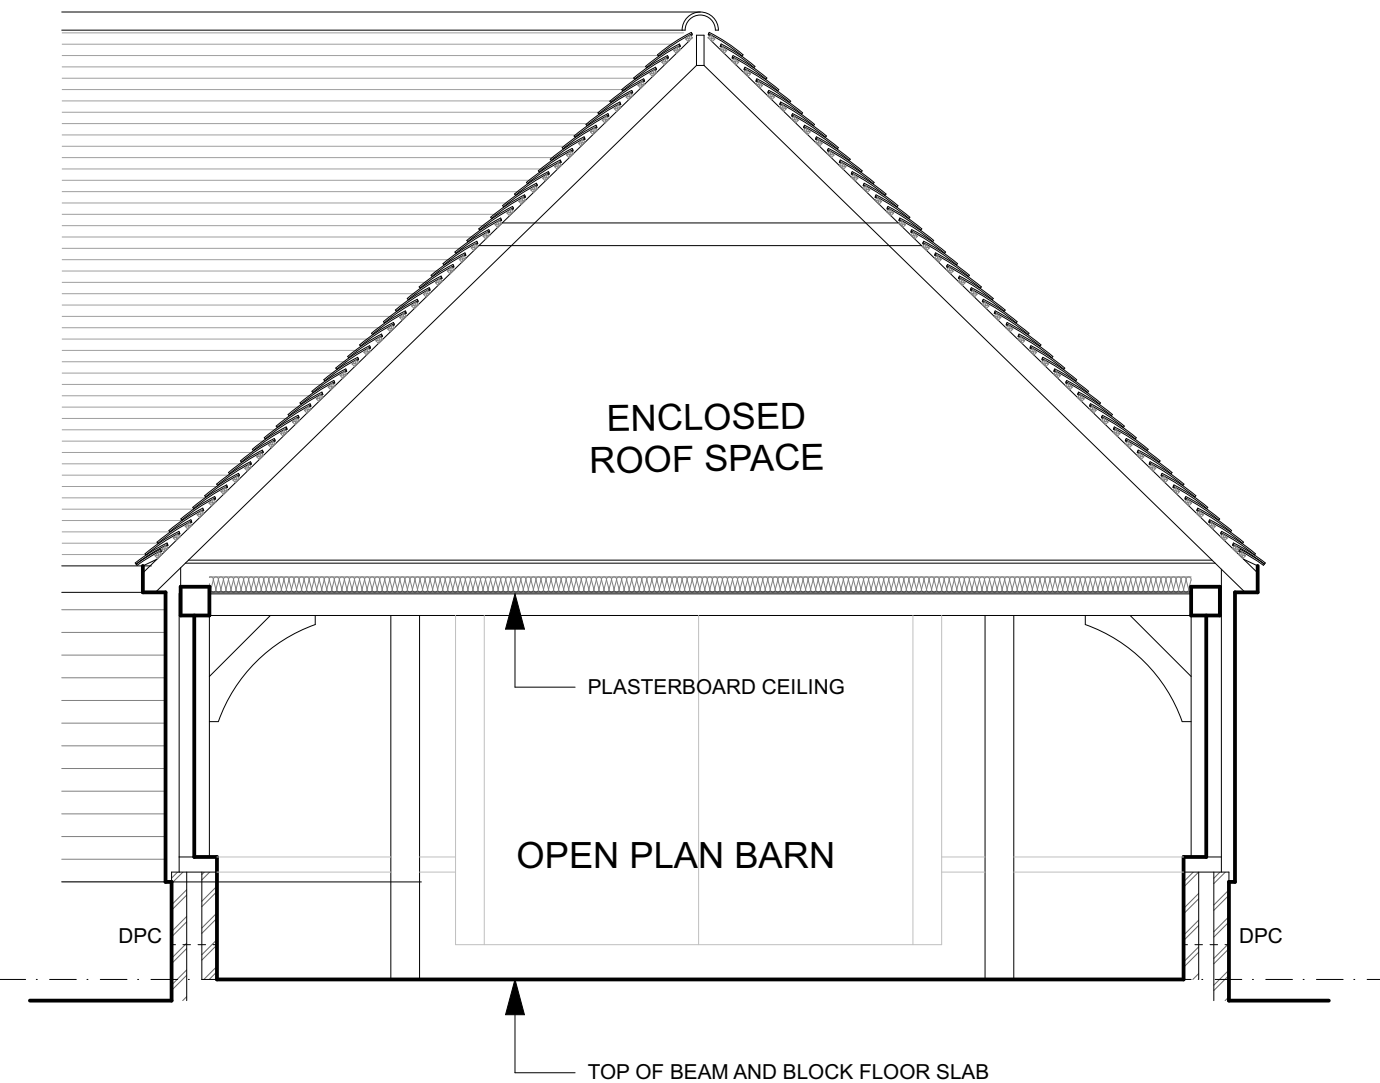

SECTION B - B



PLANNING ONLY

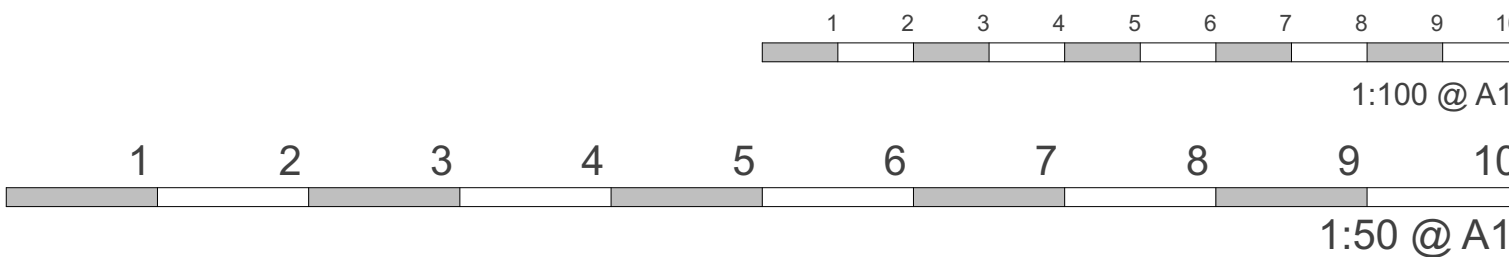

Work to indicated dimensions only. All dimensions to be confirmed on site. This drawing is to be read in conjunction with other drawings in this series and all relevant consultants drawings and documentation, where applicable. This drawing has been produced for the client and project identified below and is not intended for use by any other purpose other than indicated on this drawing. Report any discrepancies on this drawing to Garrick Architects for clarification.

 GARRICK ARCHITECTS www.garrickarchitects.co.uk	Scheme 11 MILLFIELD YARD, PICKWELL LANE, BOLNEY HAYWARD HEATH RH17 5RH
	Title ELEVATIONS AND SECTIONS
	Client MR LAP CHAN
	Date FEBRUARY 2024
	Drawing Number 2504-P-02