


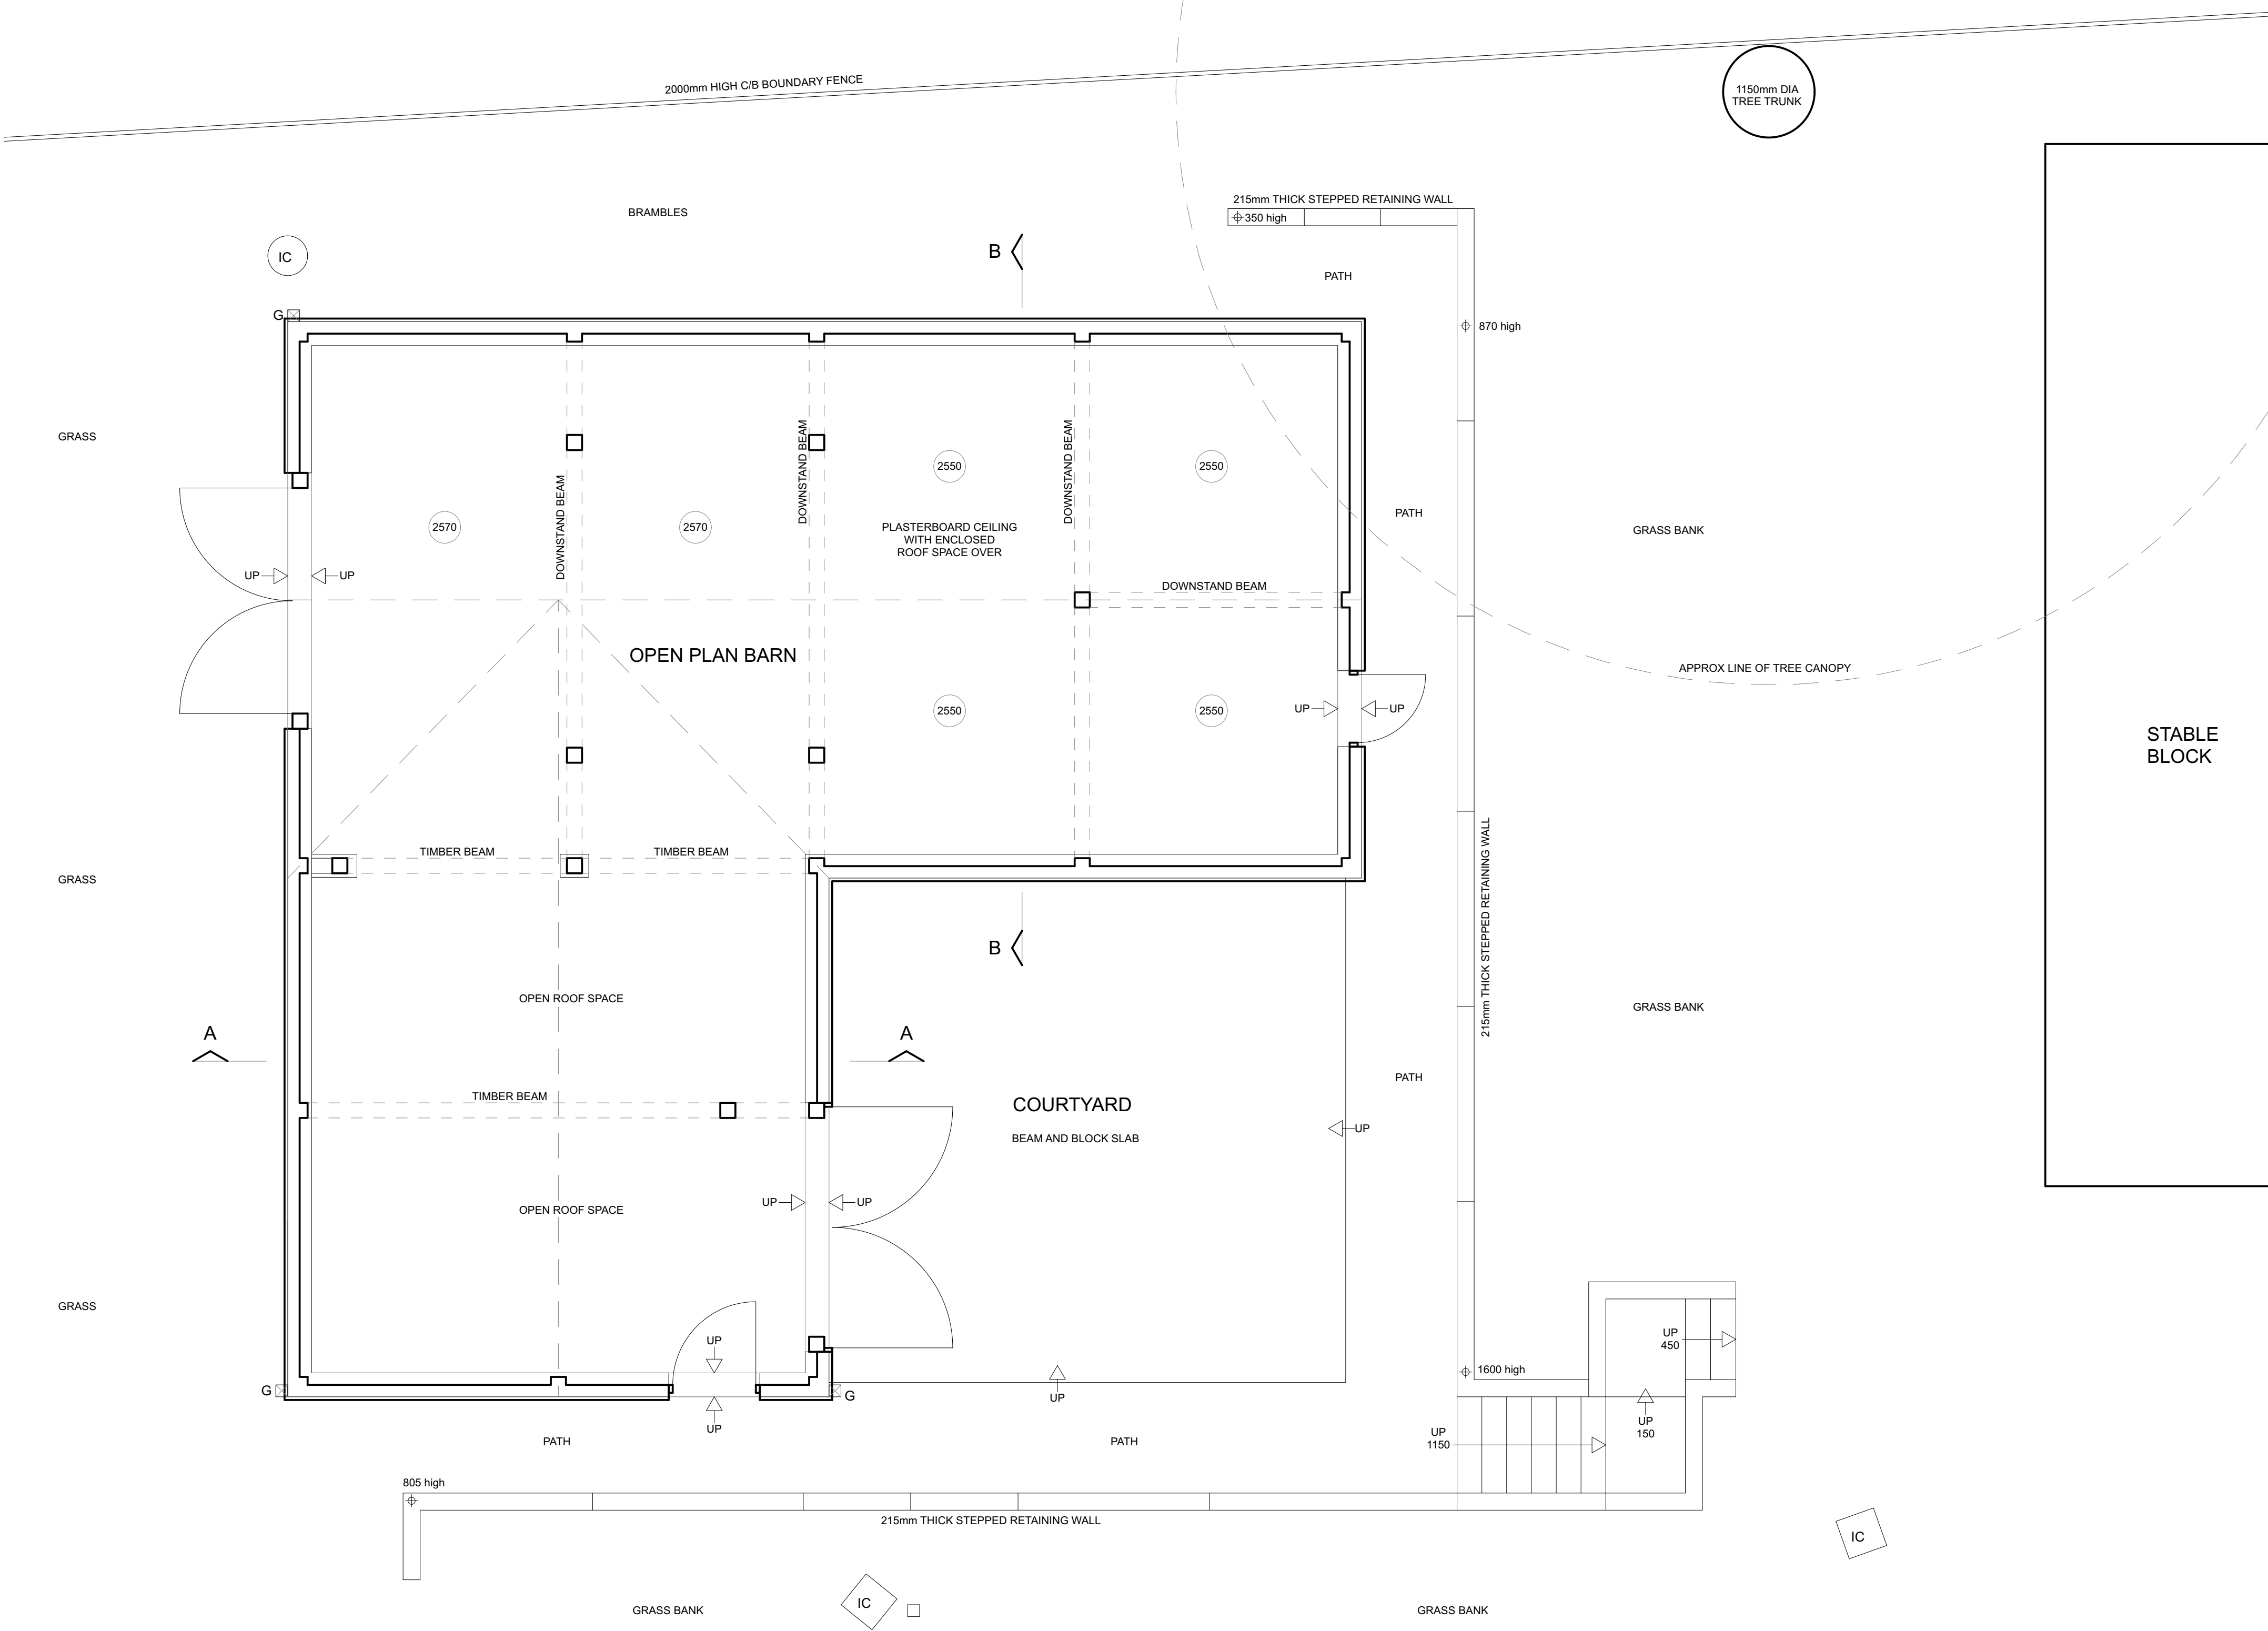


GROUND FLOOR PLAN

Scale 1:50




PHOTOS OF THE EXISTING BARN

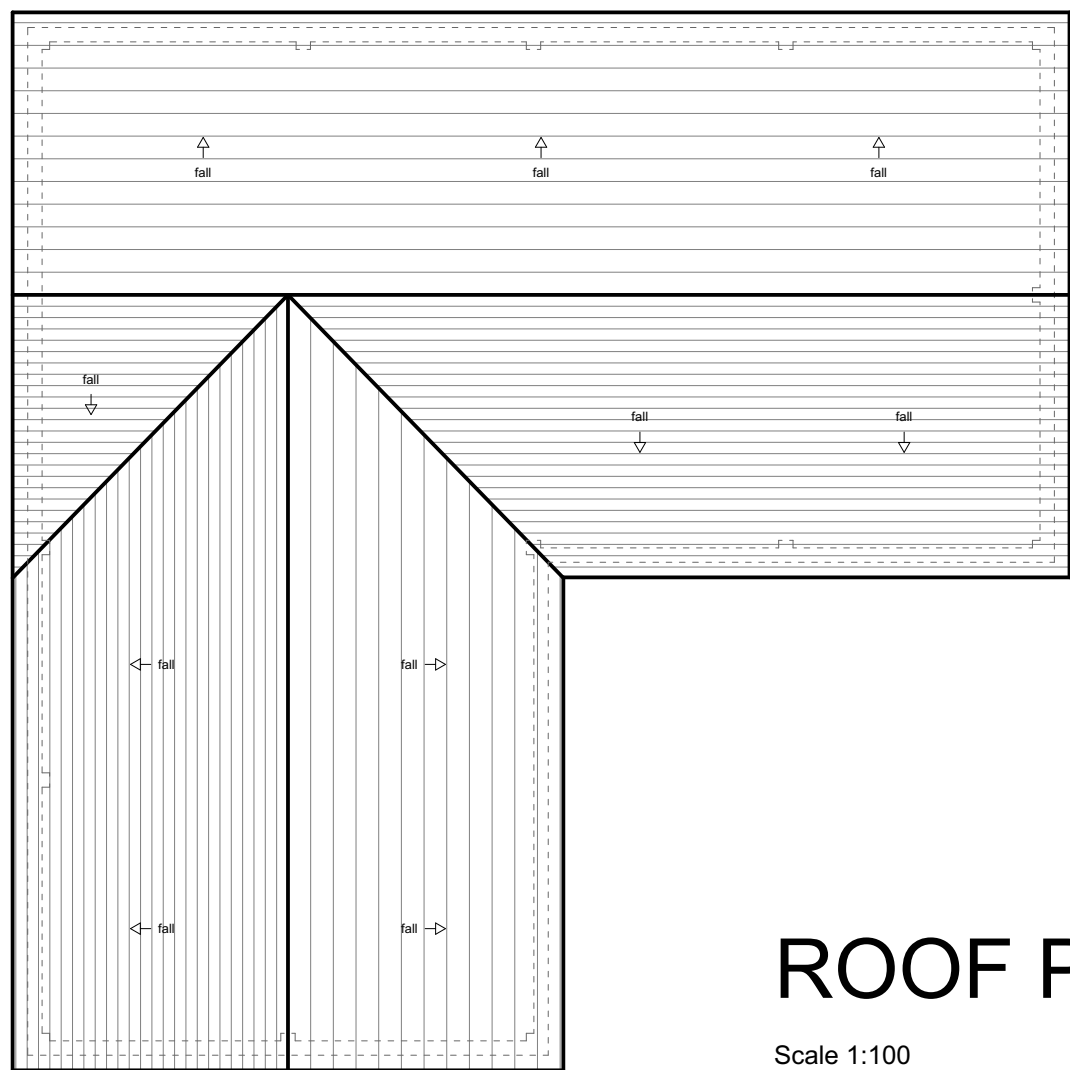

ROOF PLAN

Scale 1:100

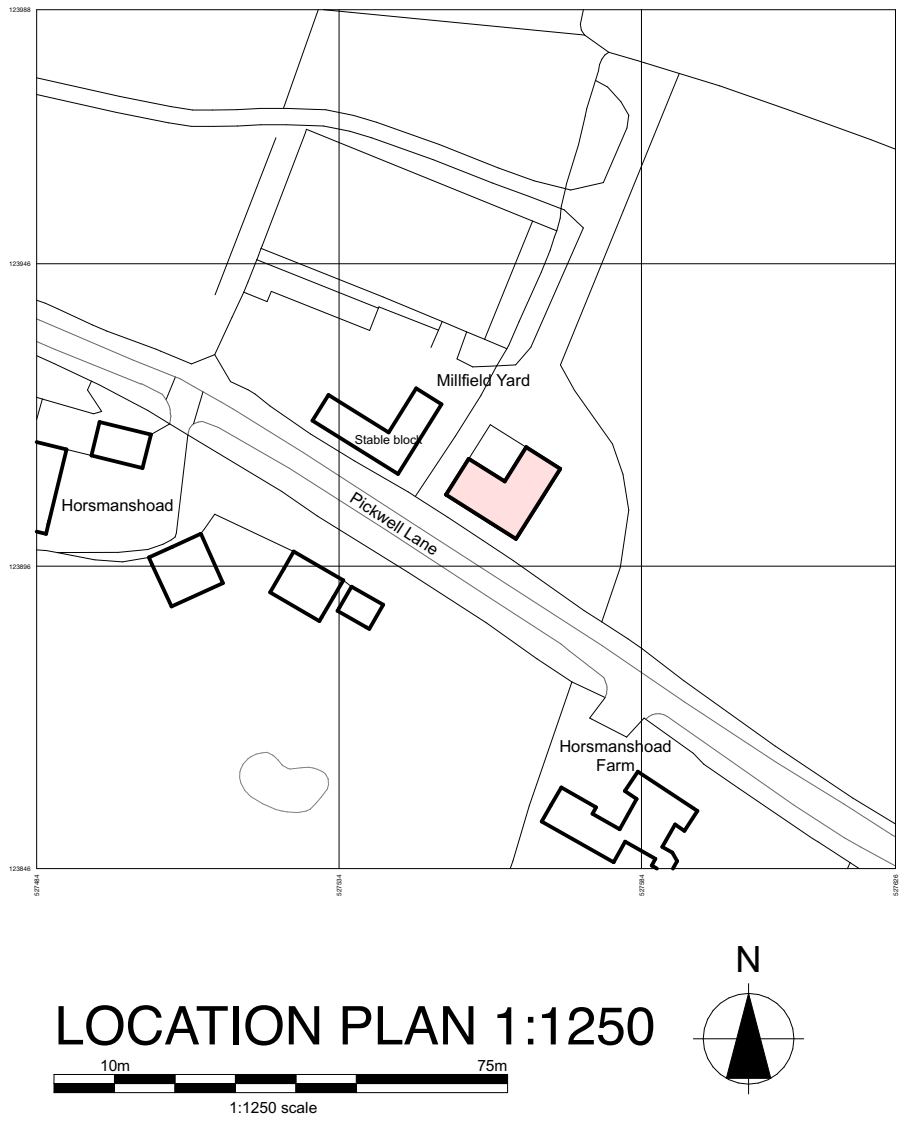


LOCATION PLAN 1:1250



BLOCK PLAN 1:500

PLANNING ONLY

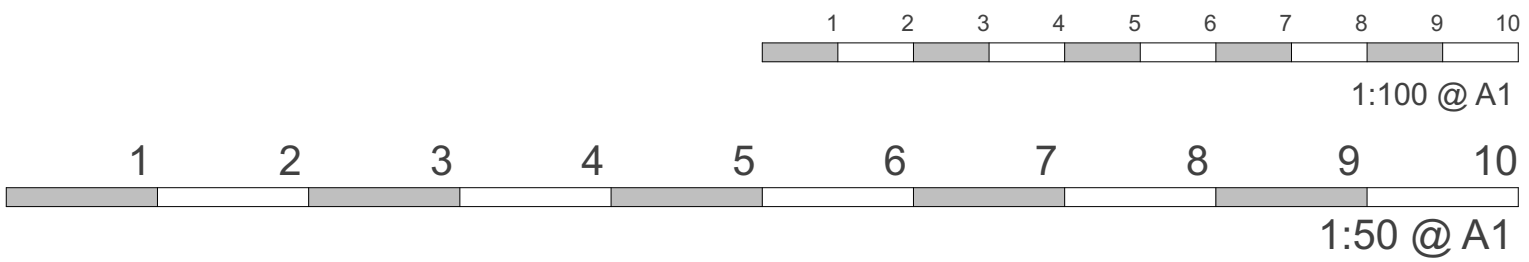

Work to indicated dimensions only. All dimensions to be confirmed on site. This drawing is to be read in conjunction with other drawings in this series and all relevant consultants drawings and documentation, where applicable. This drawing has been produced for the client and project identified below and is not intended for use by any other purpose other than indicated on this drawing. Report any discrepancies on this drawing to Garrick Architects for clarification.



GARRICK
ARCHITECTS

www.garrickarchitects.co.uk

Scheme
11 MILLFIELD YARD,
PICKWELL LANE,
BOLNEY
HAYWARD HEATH
RH17 5RH

Title
EXISTING PLANS
LOCATION PLAN AND BLOCK PLAN

Client
MR LAP CHAN

Scale
1:50, 100, 500, 1250 @ A1

Date
FEBRUARY 2024

Drawing Number
2504-P-01