




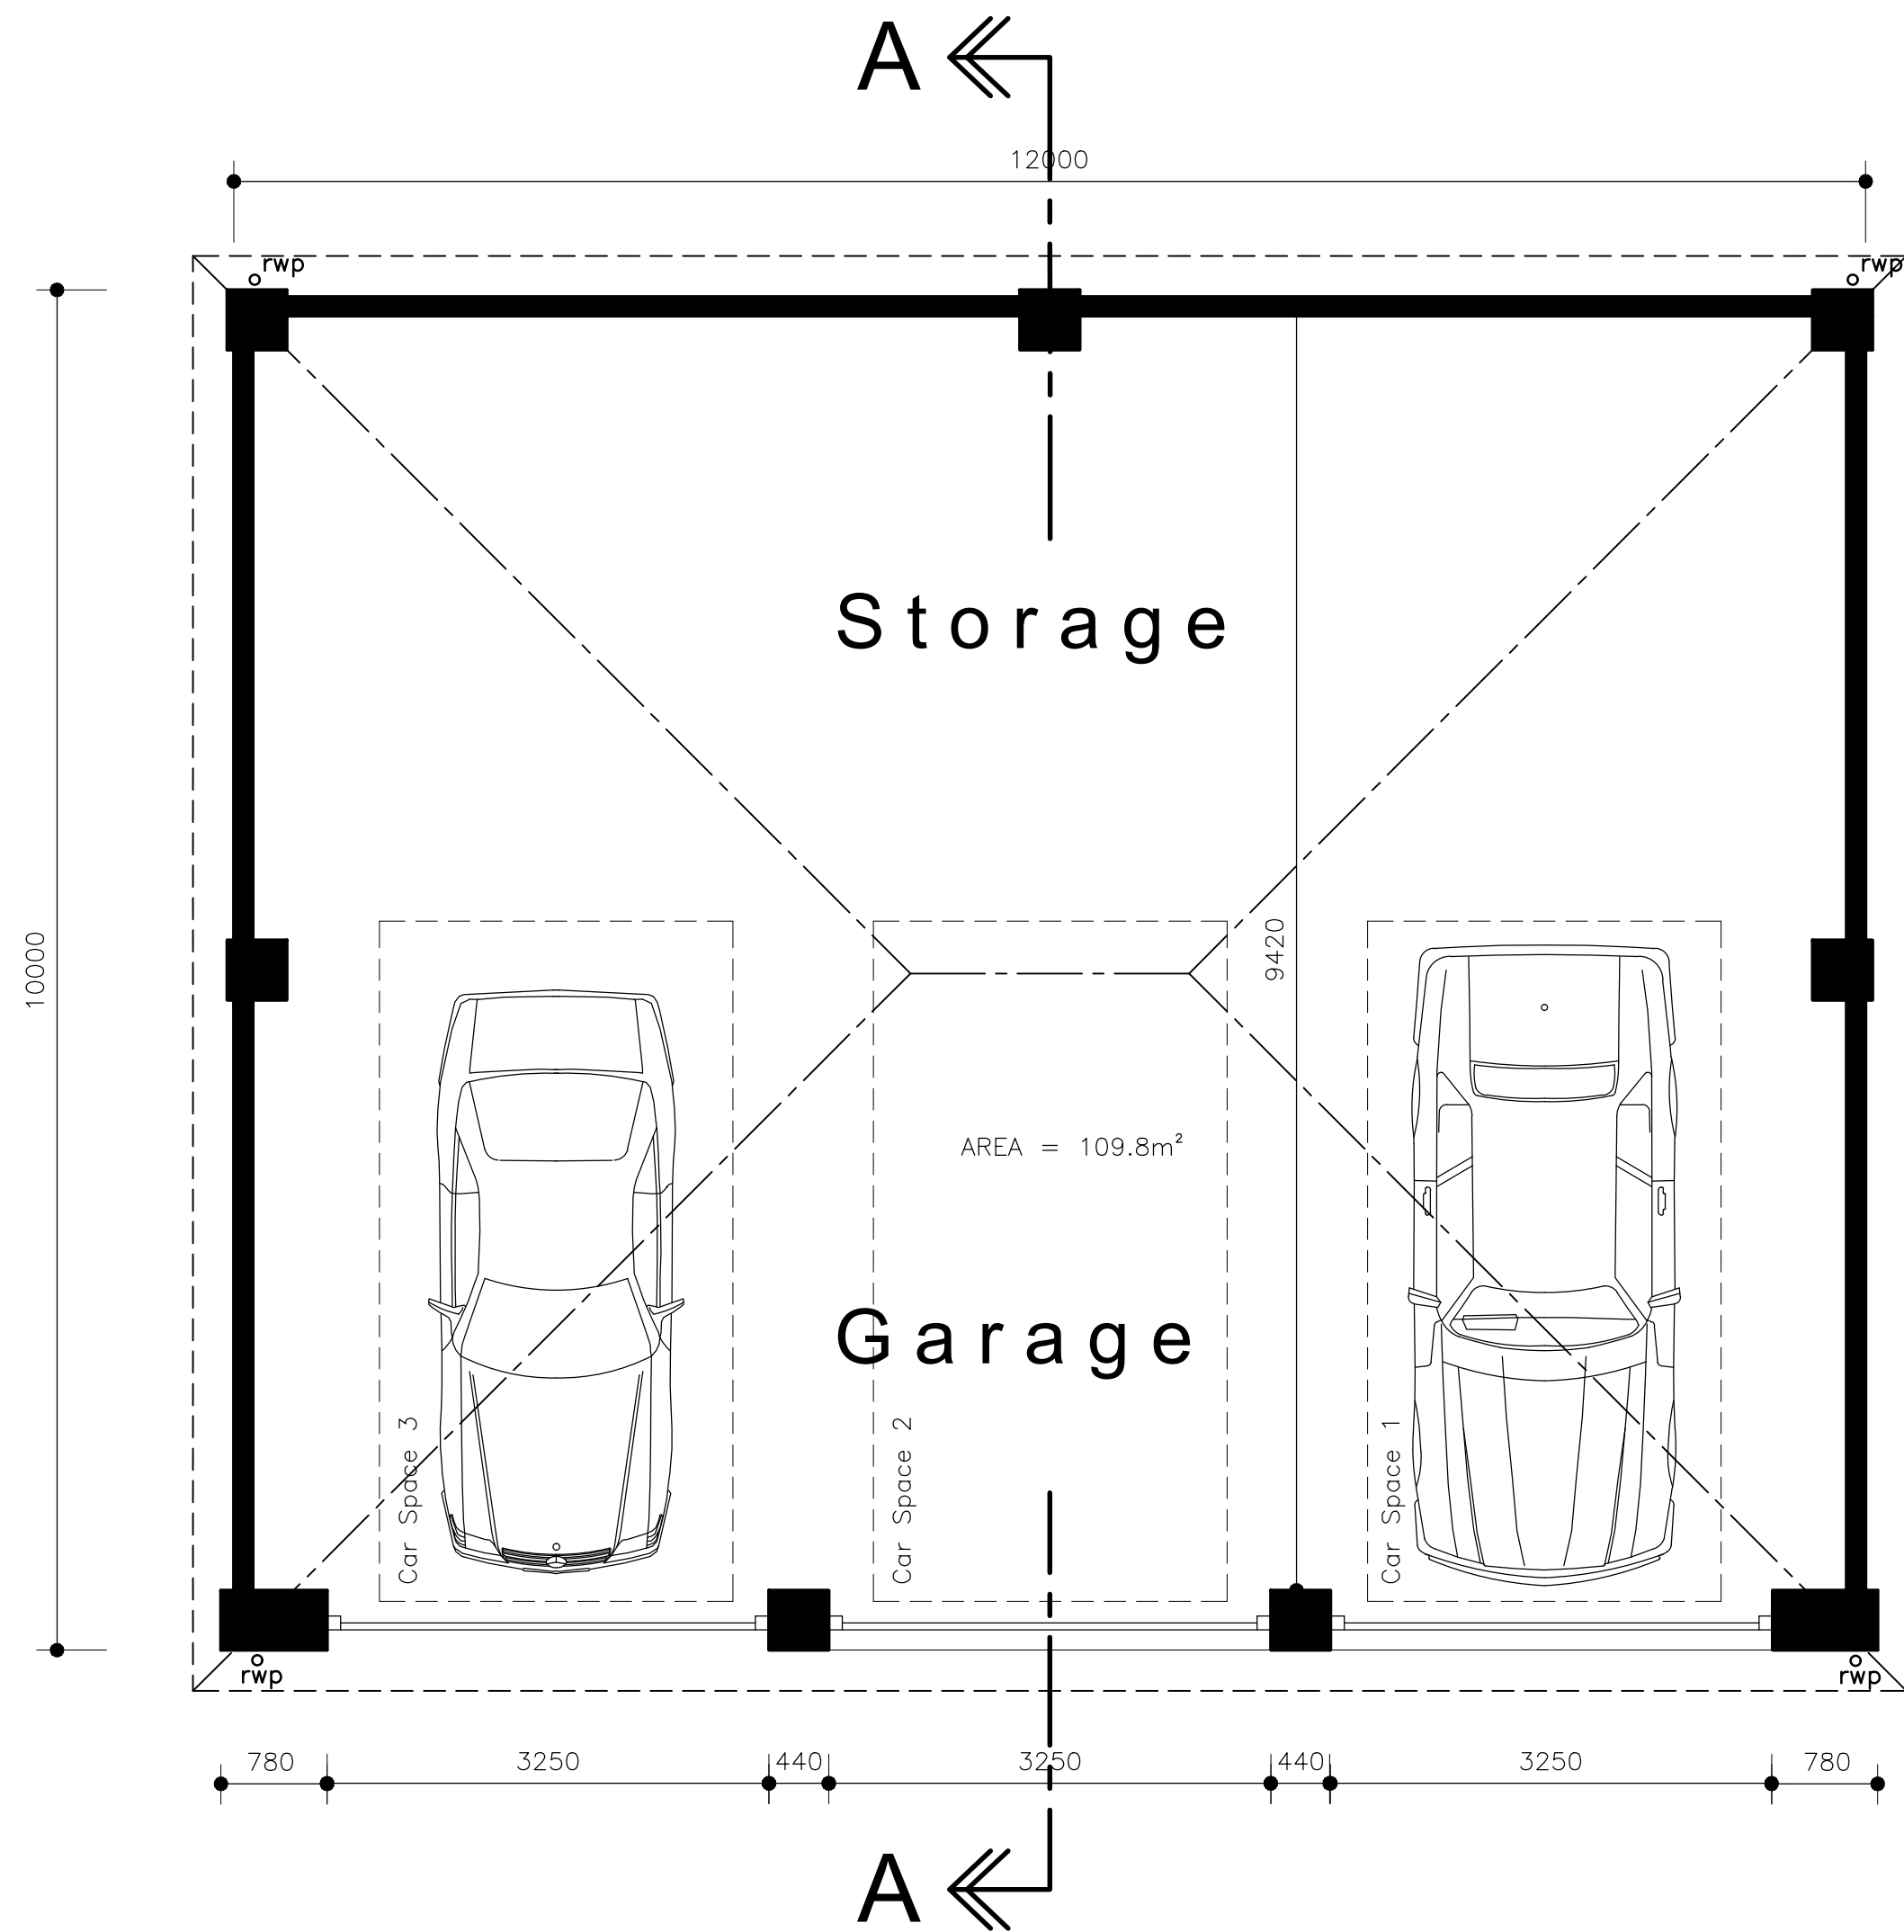

Proposed Floor Plan
Scale 1=50

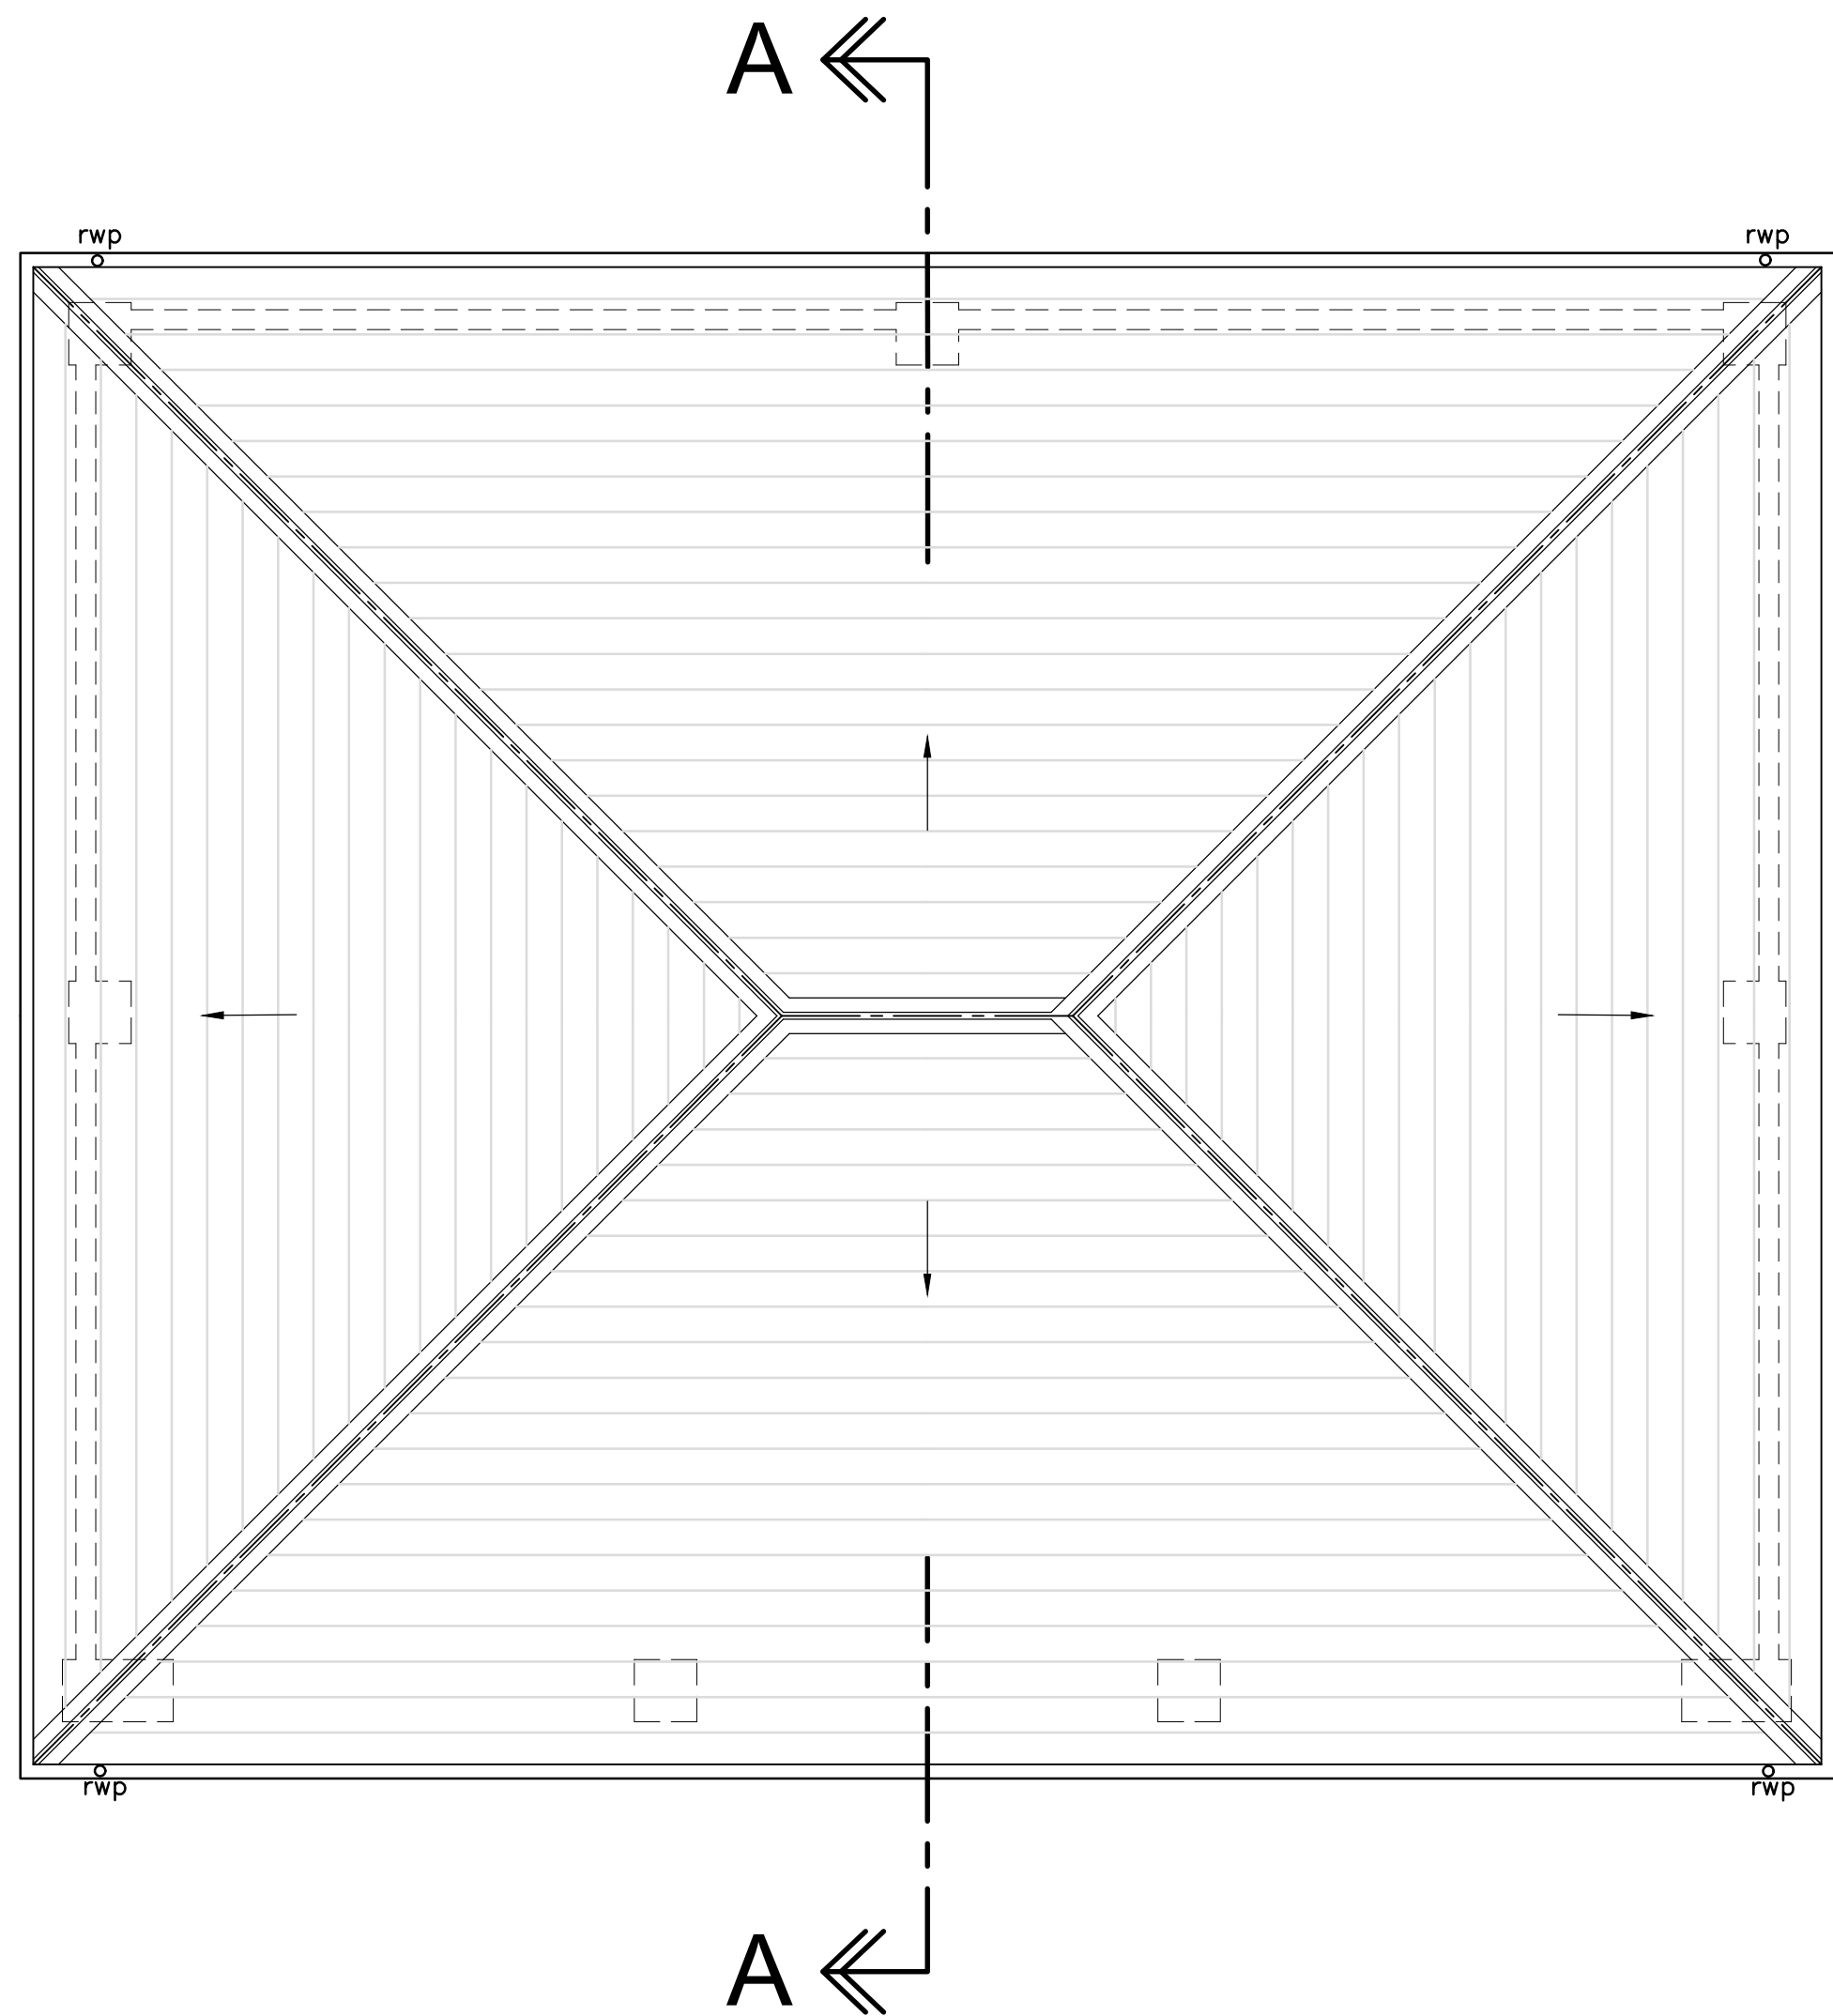

Proposed Roof Plan
Scale 1=50

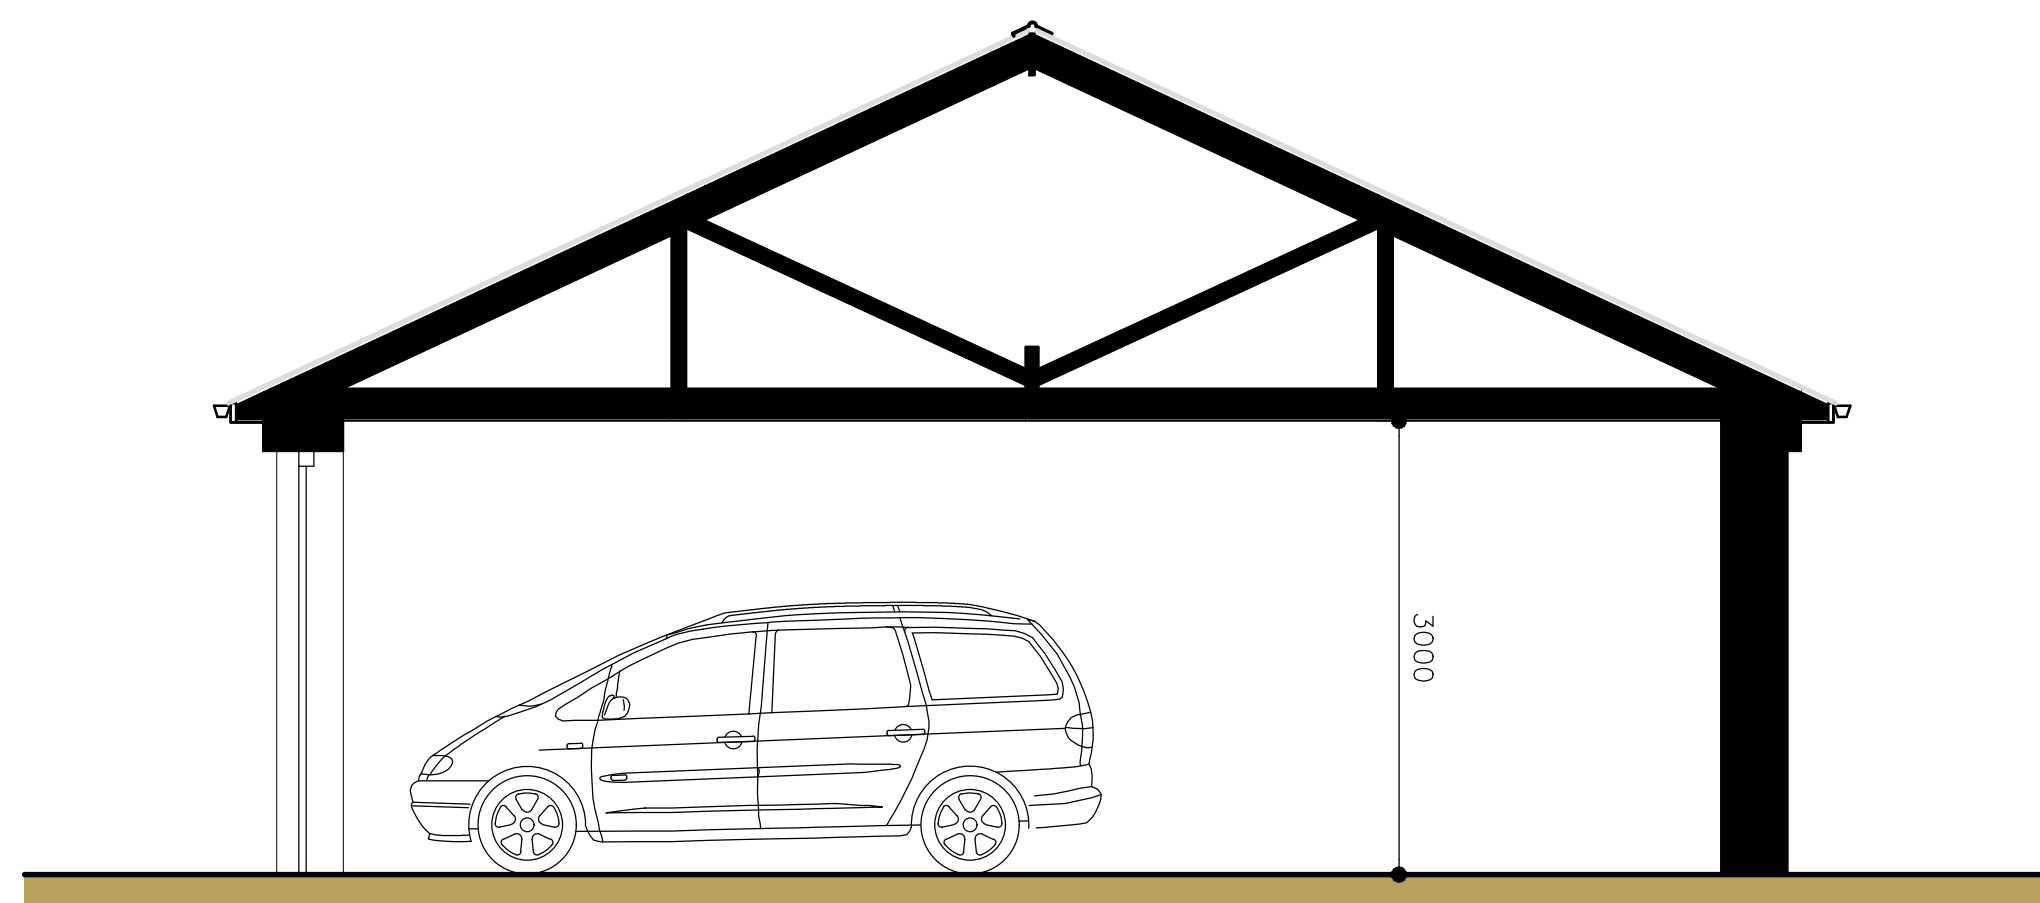

Proposed Section AA
Scale 1=50

This scheme is subject to town planning and all other necessary consents. Dimensions, areas and levels where given are only approximate and subject to site survey.

All dimensions are to be checked on site. Any discrepancies are to be reported to this Agent before work commences. Figured dimensions only are to be taken from this drawing.

This drawing is to be read in conjunction with all relevant consultants' and/or specialists' drawings/documents and any discrepancies or variations are to be notified to this Agent.

notes

Bale House CAD Ltd
Architectural Services

4 Bale Close, Bexhill-on-Sea, E.Sussex
TN39 4JT
Tel 01424 843040 E-Mail: gary@balehousecadltd.co.uk
www.balehousecadltd.co.uk
Registered Company No 3147124

Client
Mr M. Tizro

Address
Brantridge Hall
Handcross Road
Balcombe
HAYWARDS HEATH
RH17 6JX

Title
Proposed New Garage,
Plan, Roof Plan and
Section AA

scale 1=50 @ A1	date 06.02.2026	Signed
--------------------	--------------------	--------

drawing number
P-211-301