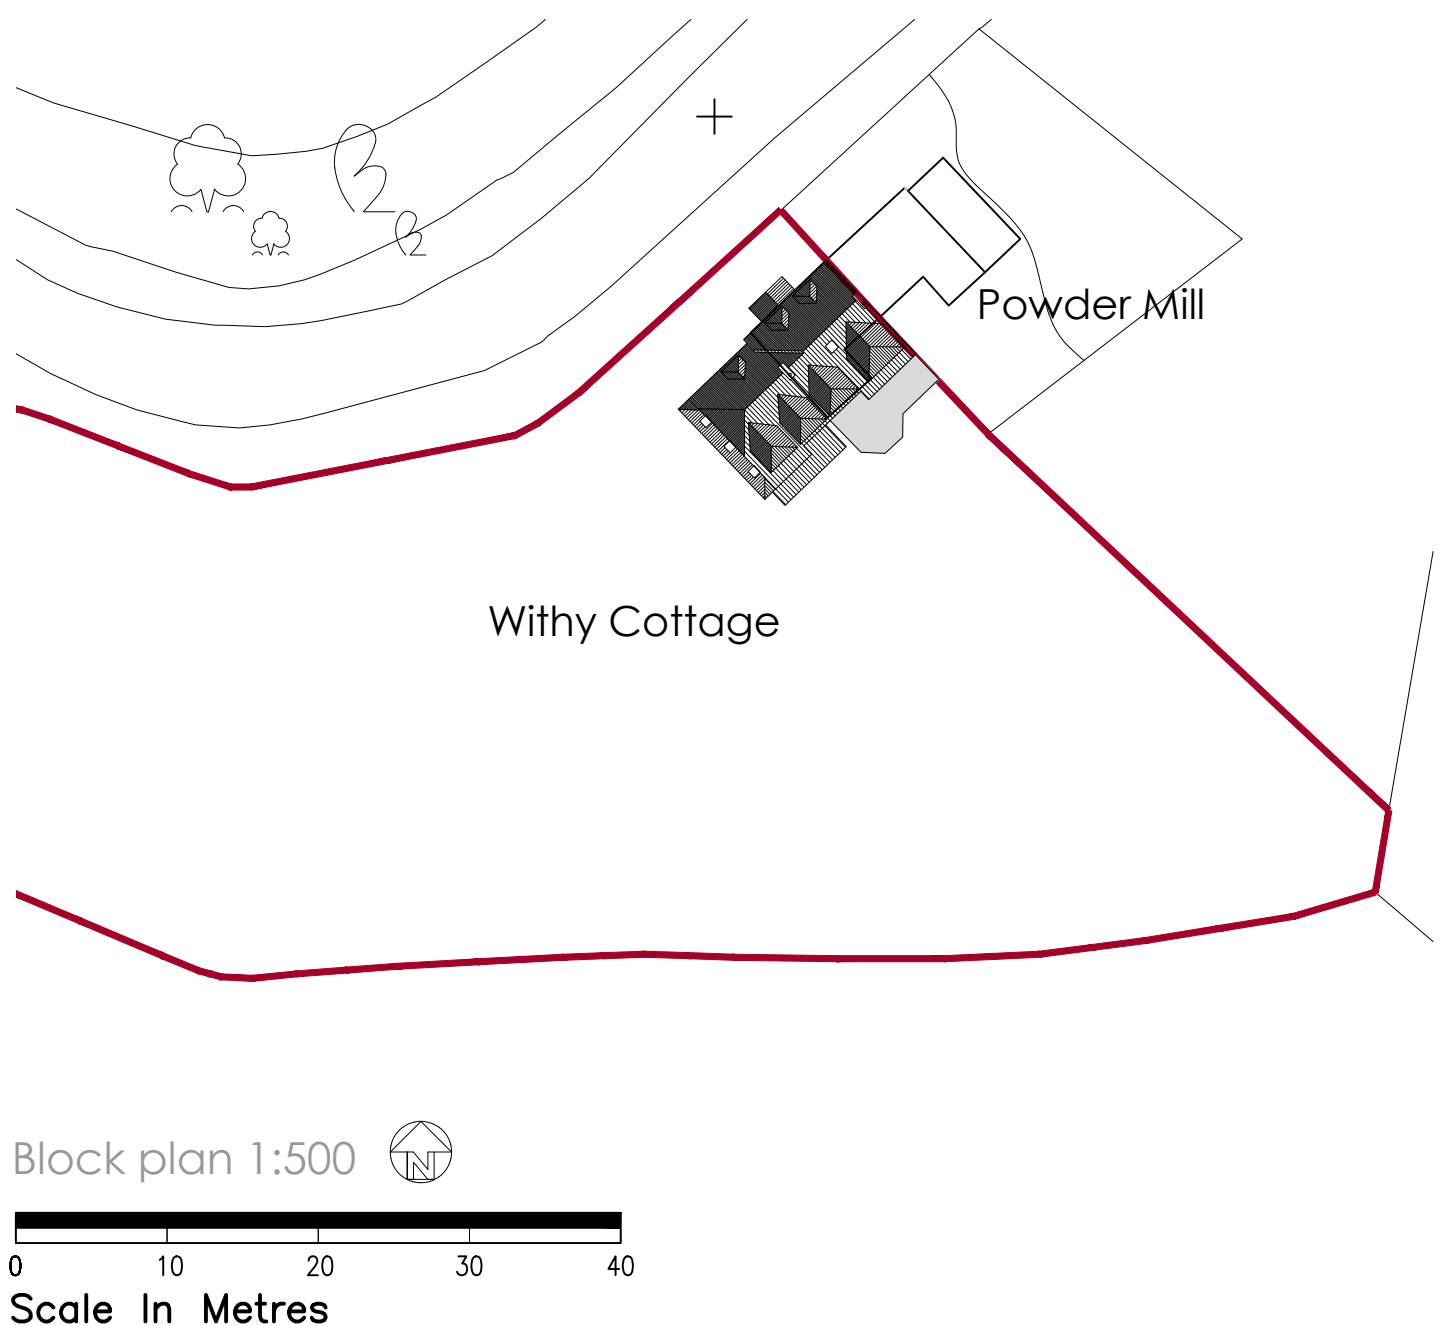
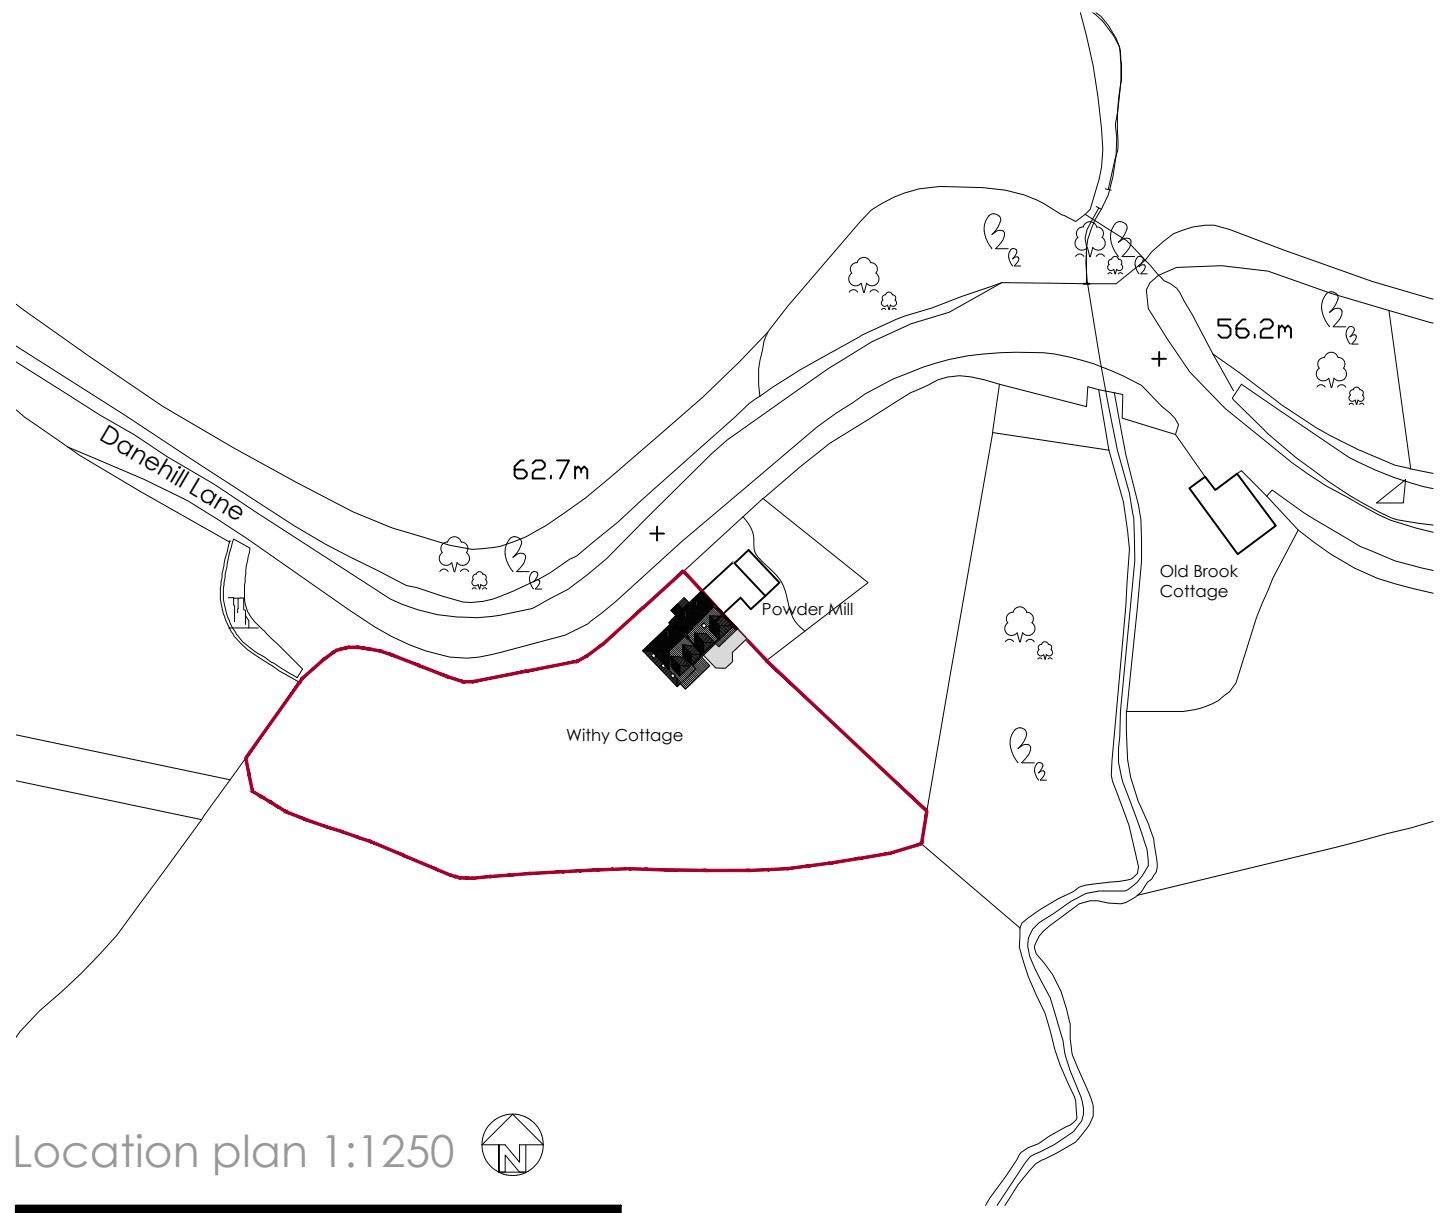
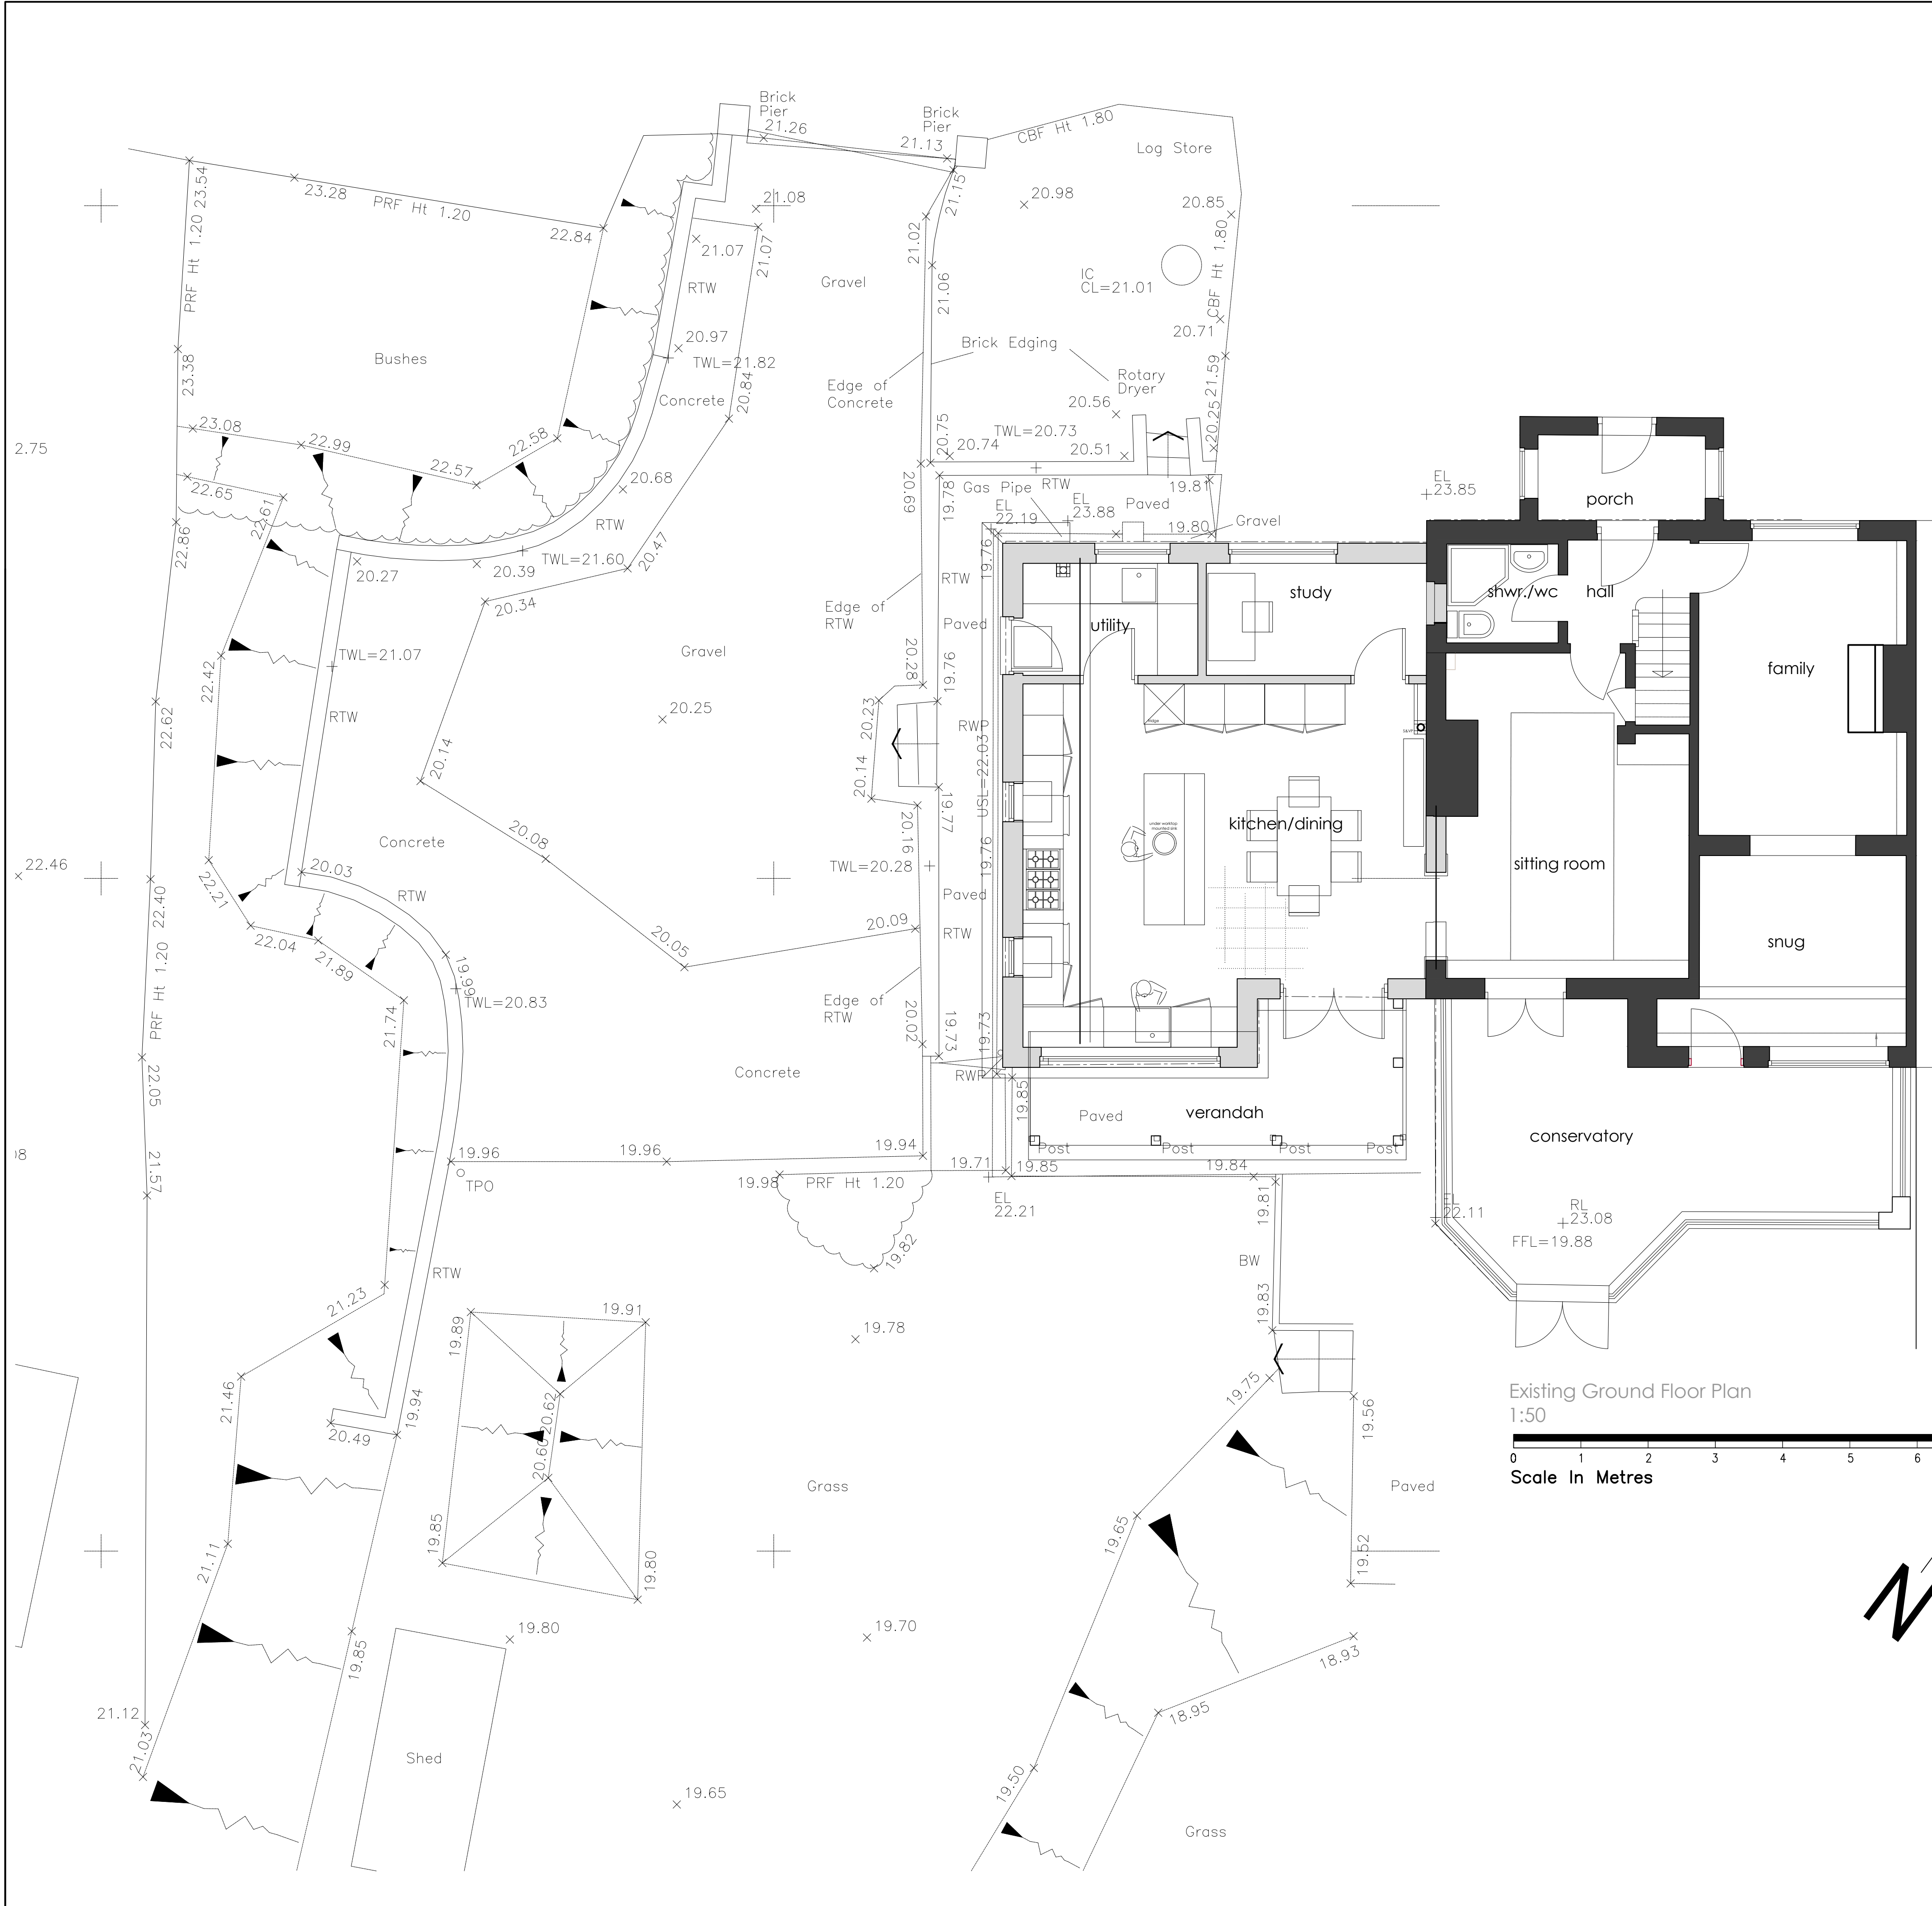


A	6.3.26	topographical layer updated to match existing site condition
rev.	date	comment
amendments		
k aarchitects		
client	Mr & Mrs W. Humphrey	
job	"Withy Cottage" Horsted Lane Danehill RH17 7HP	
drawing number	314. EXG.01/A	
drawing title	General Arrangement Existing Ground Floor Plan, Location & Block Plans	
date	scale/original sheet size	RIBA work stage
Jan.'26	1:50@A1	3
Do not scale off drawing Check all dimensions on site before all work is commenced All goods materials workmanship to conform with current building regulations BS5 and COP's © Copyright K A Architects Ltd.		
k a architects limited 37 Redland Road Haywards Heath West Sussex RH16 1PZ		Company No. 6538521 Registered Office 33 Ciffe High St. Lewes, BN1 2AN
telephone 07712 649 562 email k a.architects@gmail.com www.k aarchitects.co.uk		