


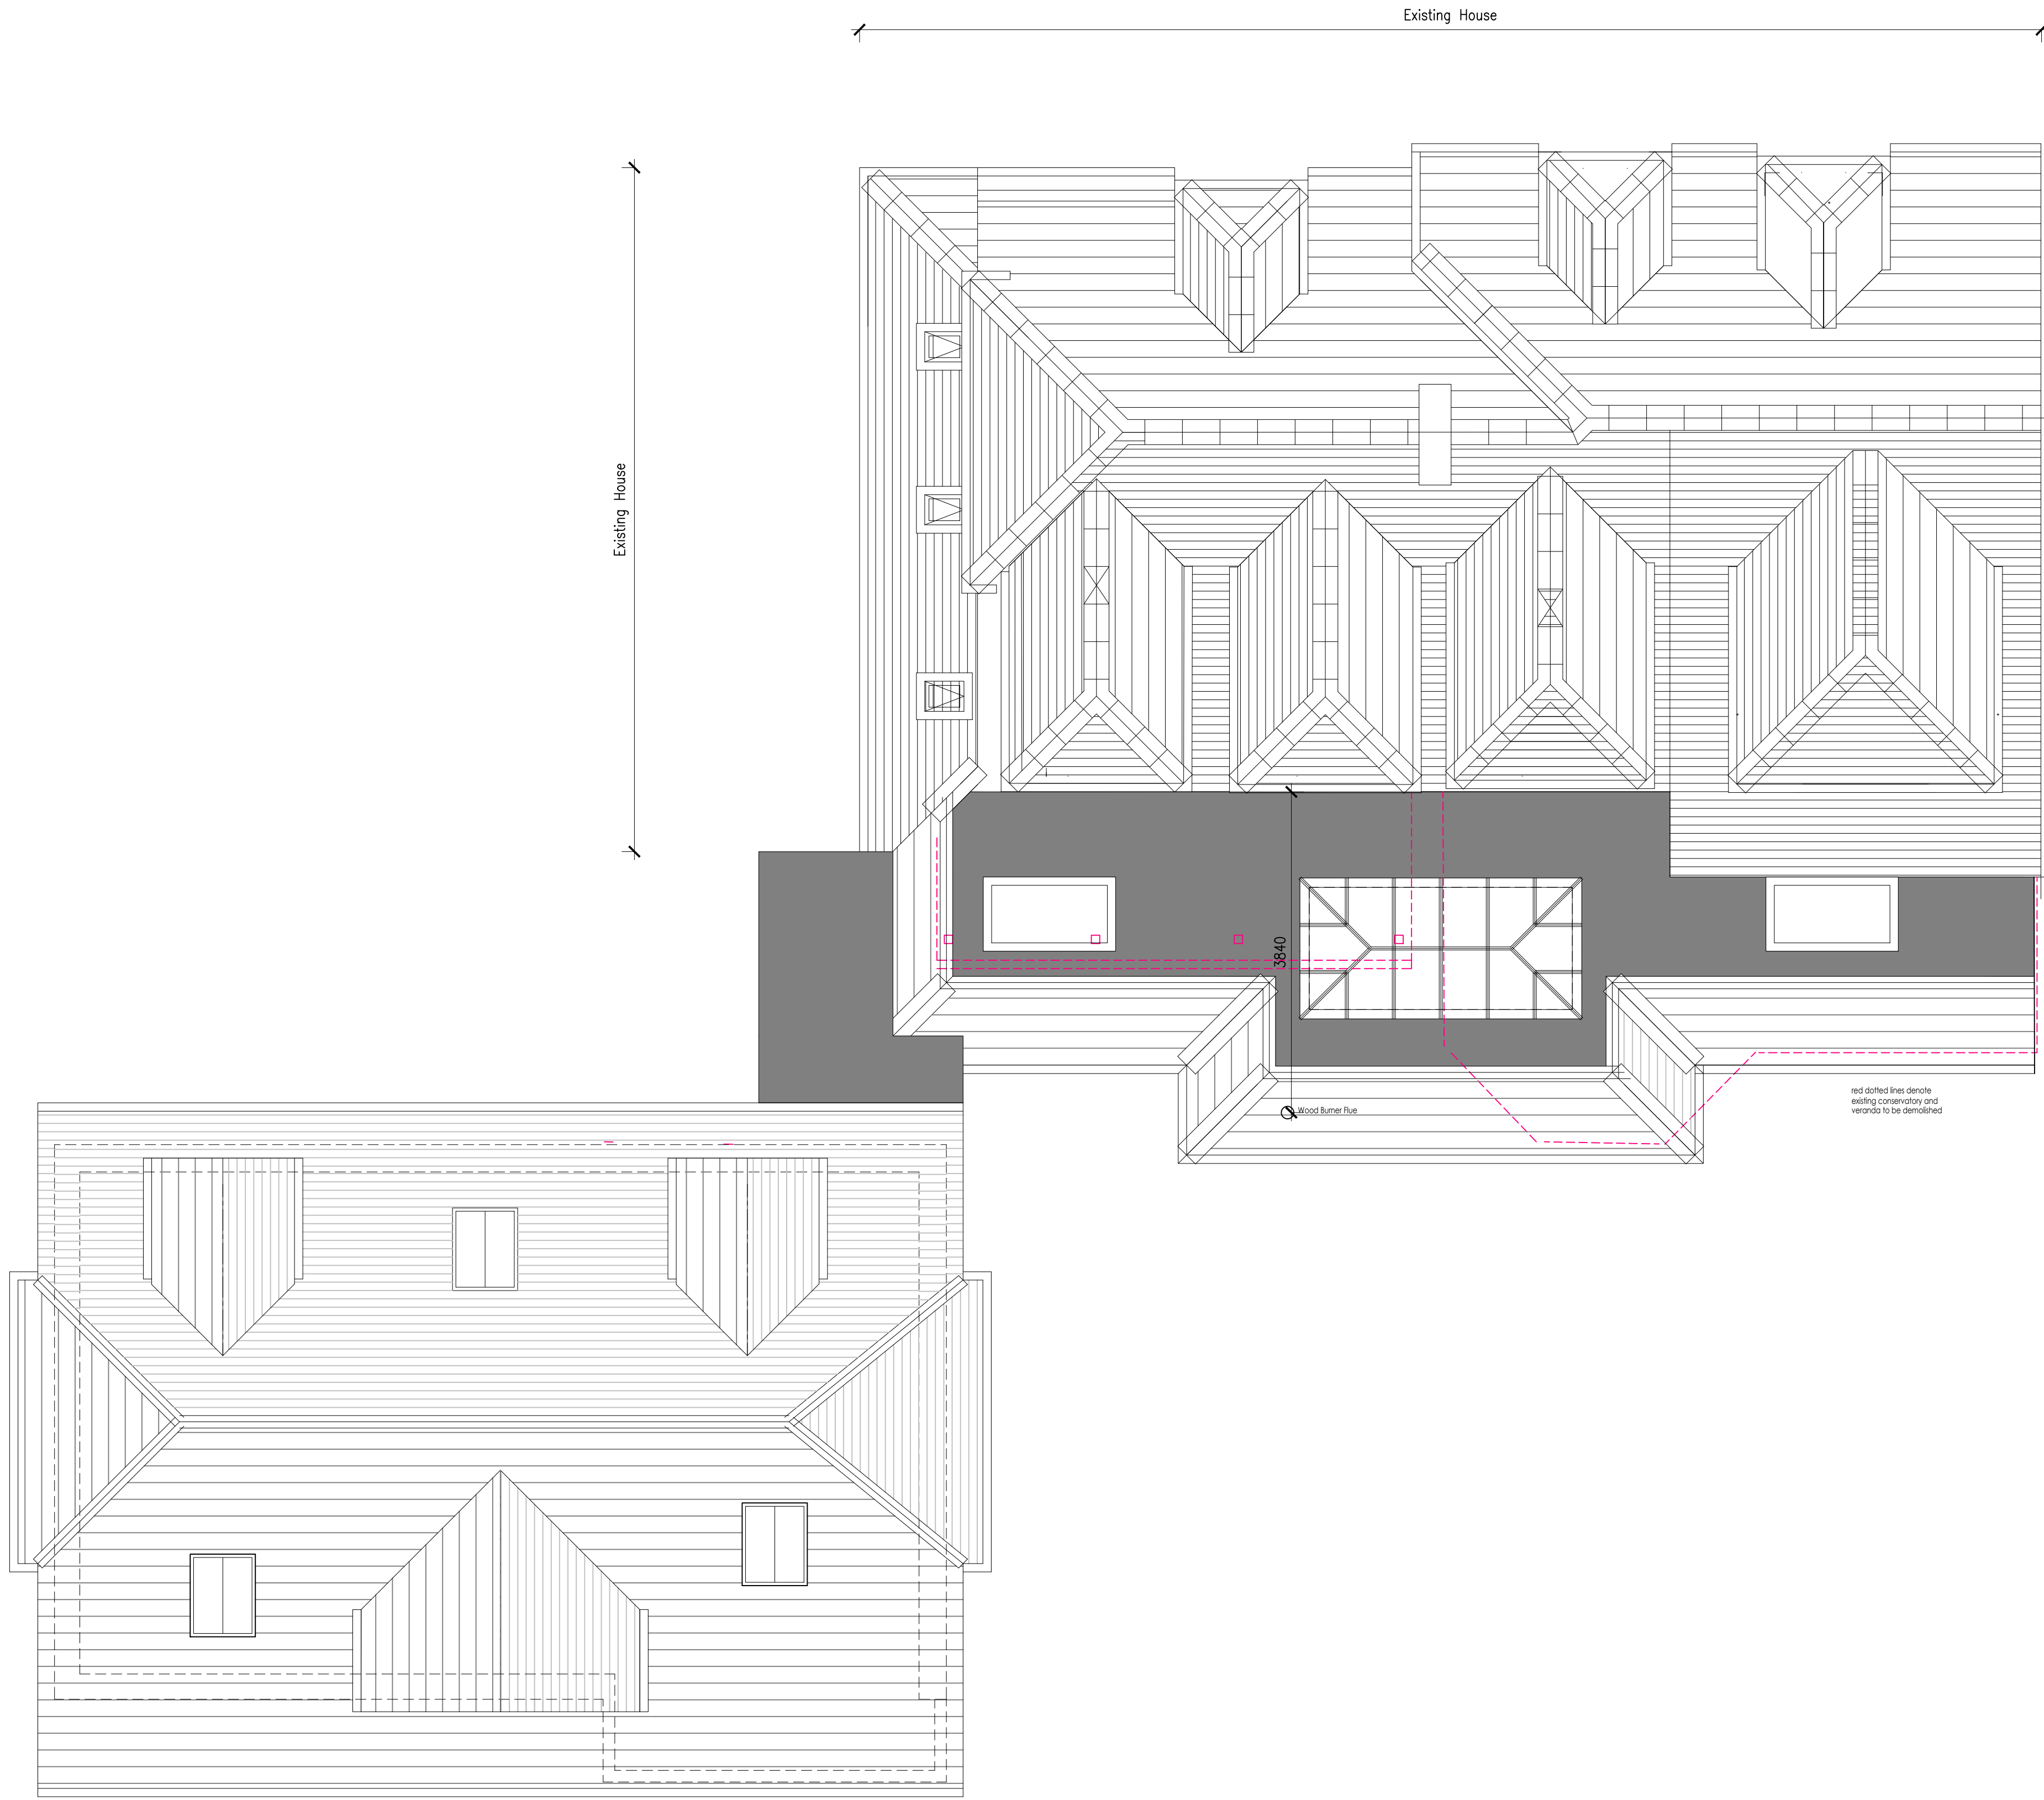

Roof Plan

B	6.3.26	existing house extents labelled to suit LA's requirements
A	16.1.26	design amendments to suit client requirements
rev.	date	comment

amendments

klaarchitects

client
Mr & Mrs W. Humphrey

job
"Withy Cottage"
Horsted Lane
Danehill

drawing number
314.PL.02/B

drawing title
General Arrangement
Proposed Roof Plan

date
Jan.'26

scale/original sheet size
1:50@A1

RIBA work stage

Do not scale off drawing
Check all dimensions on site before all work is commenced
All goods materials workmanship to conform with current building regulations BS5 and COP's
© Copyright KLA Architects Ltd.

kla architects limited 57 Penland Road Haywards Heath West Sussex RH16 1PJ	telephone 07712 649 562 email kla.architects@gmail.com www.klaarchitects.co.uk	Company No. 6538521 Registered Office 33 Cliffe High St., Lewes, BN7 2AN
---	---	---