

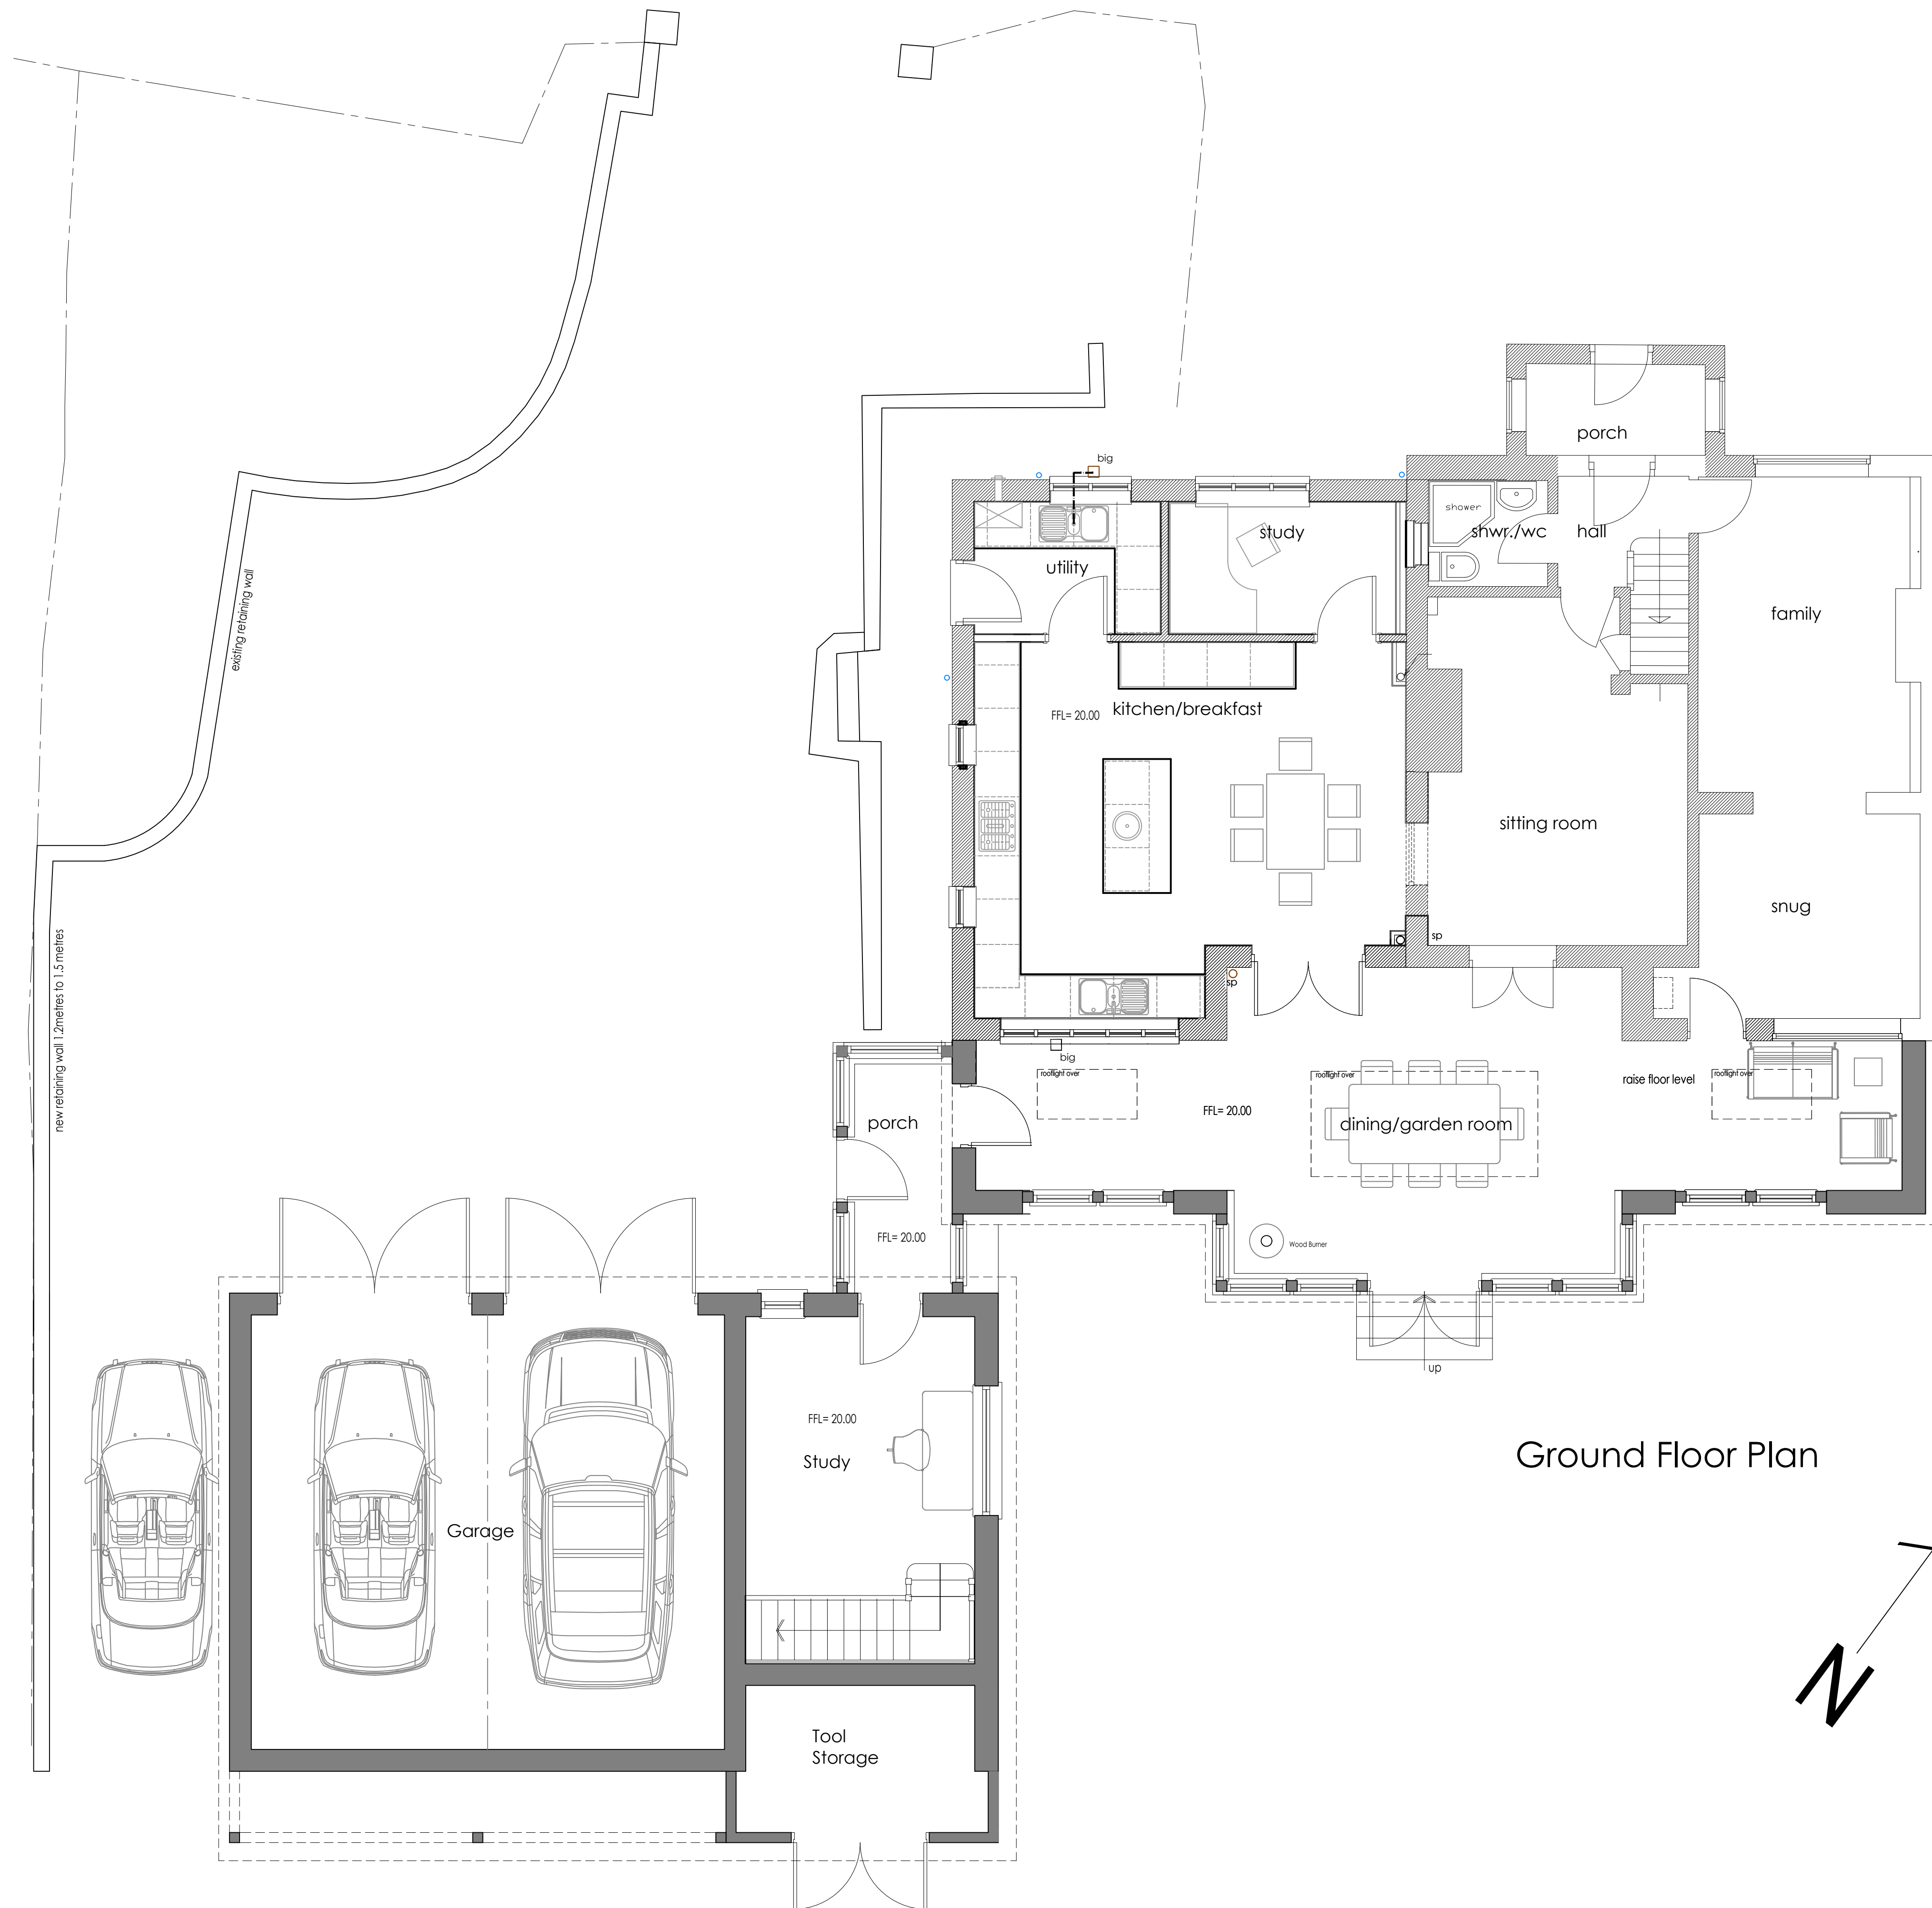


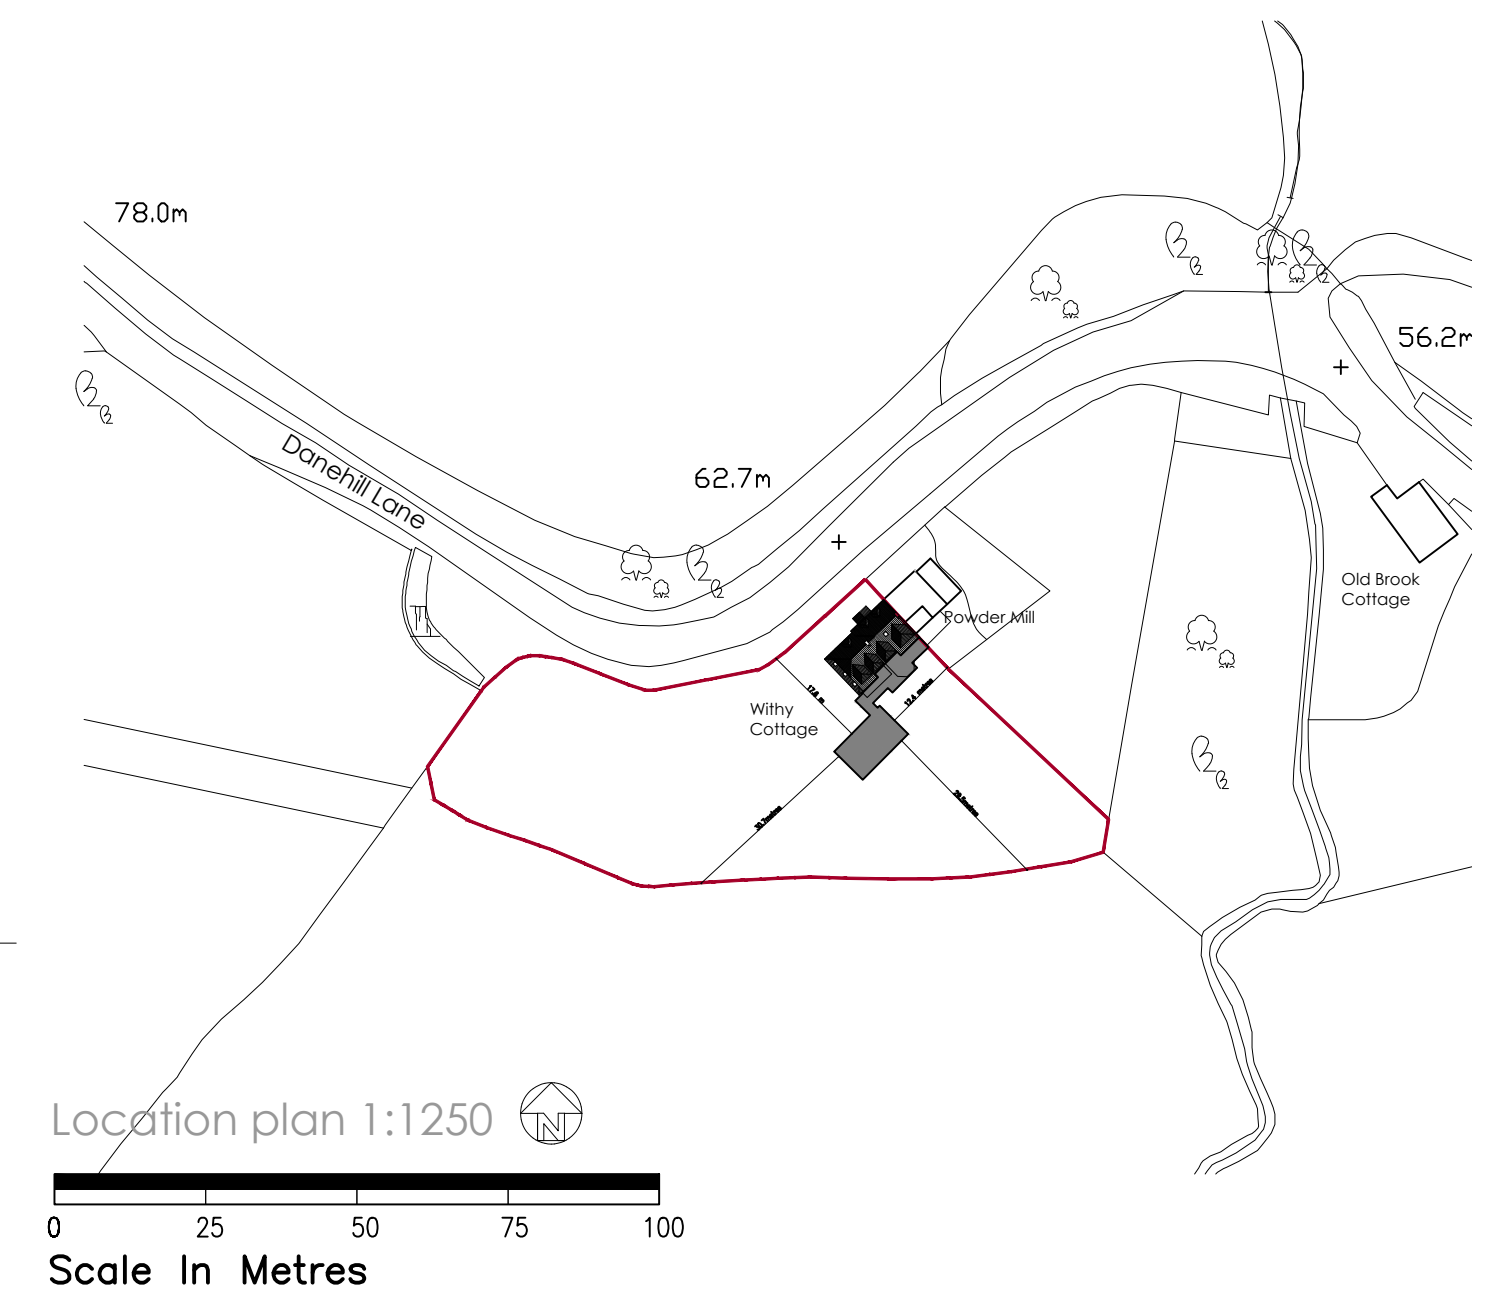

Ground Floor Plan

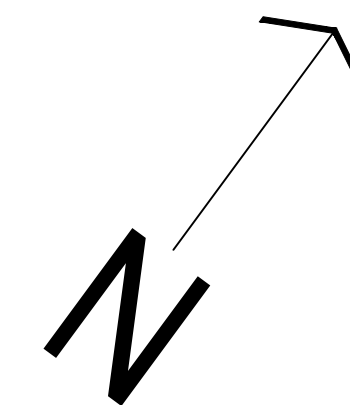

C	6.3.26	dimension added to suit LA's requirements
B	28.1.26	design amendments to suit client requirements
A	16.1.26	design amendments to suit client requirements
rev.	date	comment
amendments		
klaarchitects		
client	Mr & Mrs W. Humphrey	
job	"Withy Cottage" Horsted Lane Danehill RH17 7HP	
drawing number	314. PL.01/C	
drawing title	General Arrangement Proposed Ground Floor Plan	
date	Jan.'26	scale/original sheet size
		1:50@A1
		RIBA work stage
		3
Do not scale off drawing Check all dimensions on site before all work is commenced All goods materials workmanship to conform with current building regulations BS3 and CDP's © Copyright KLA Architects Ltd.		
Kla architects limited 57 Perland Road Haywards Heath West Sussex RH12 1PJ		Telephone 07712 448 562 email kla.architects@gmail.com www.klaarchitects.co.uk
Company No. 6338521 Registered Office 33 Ciffe High St., Lewes, BN17 2AN		