




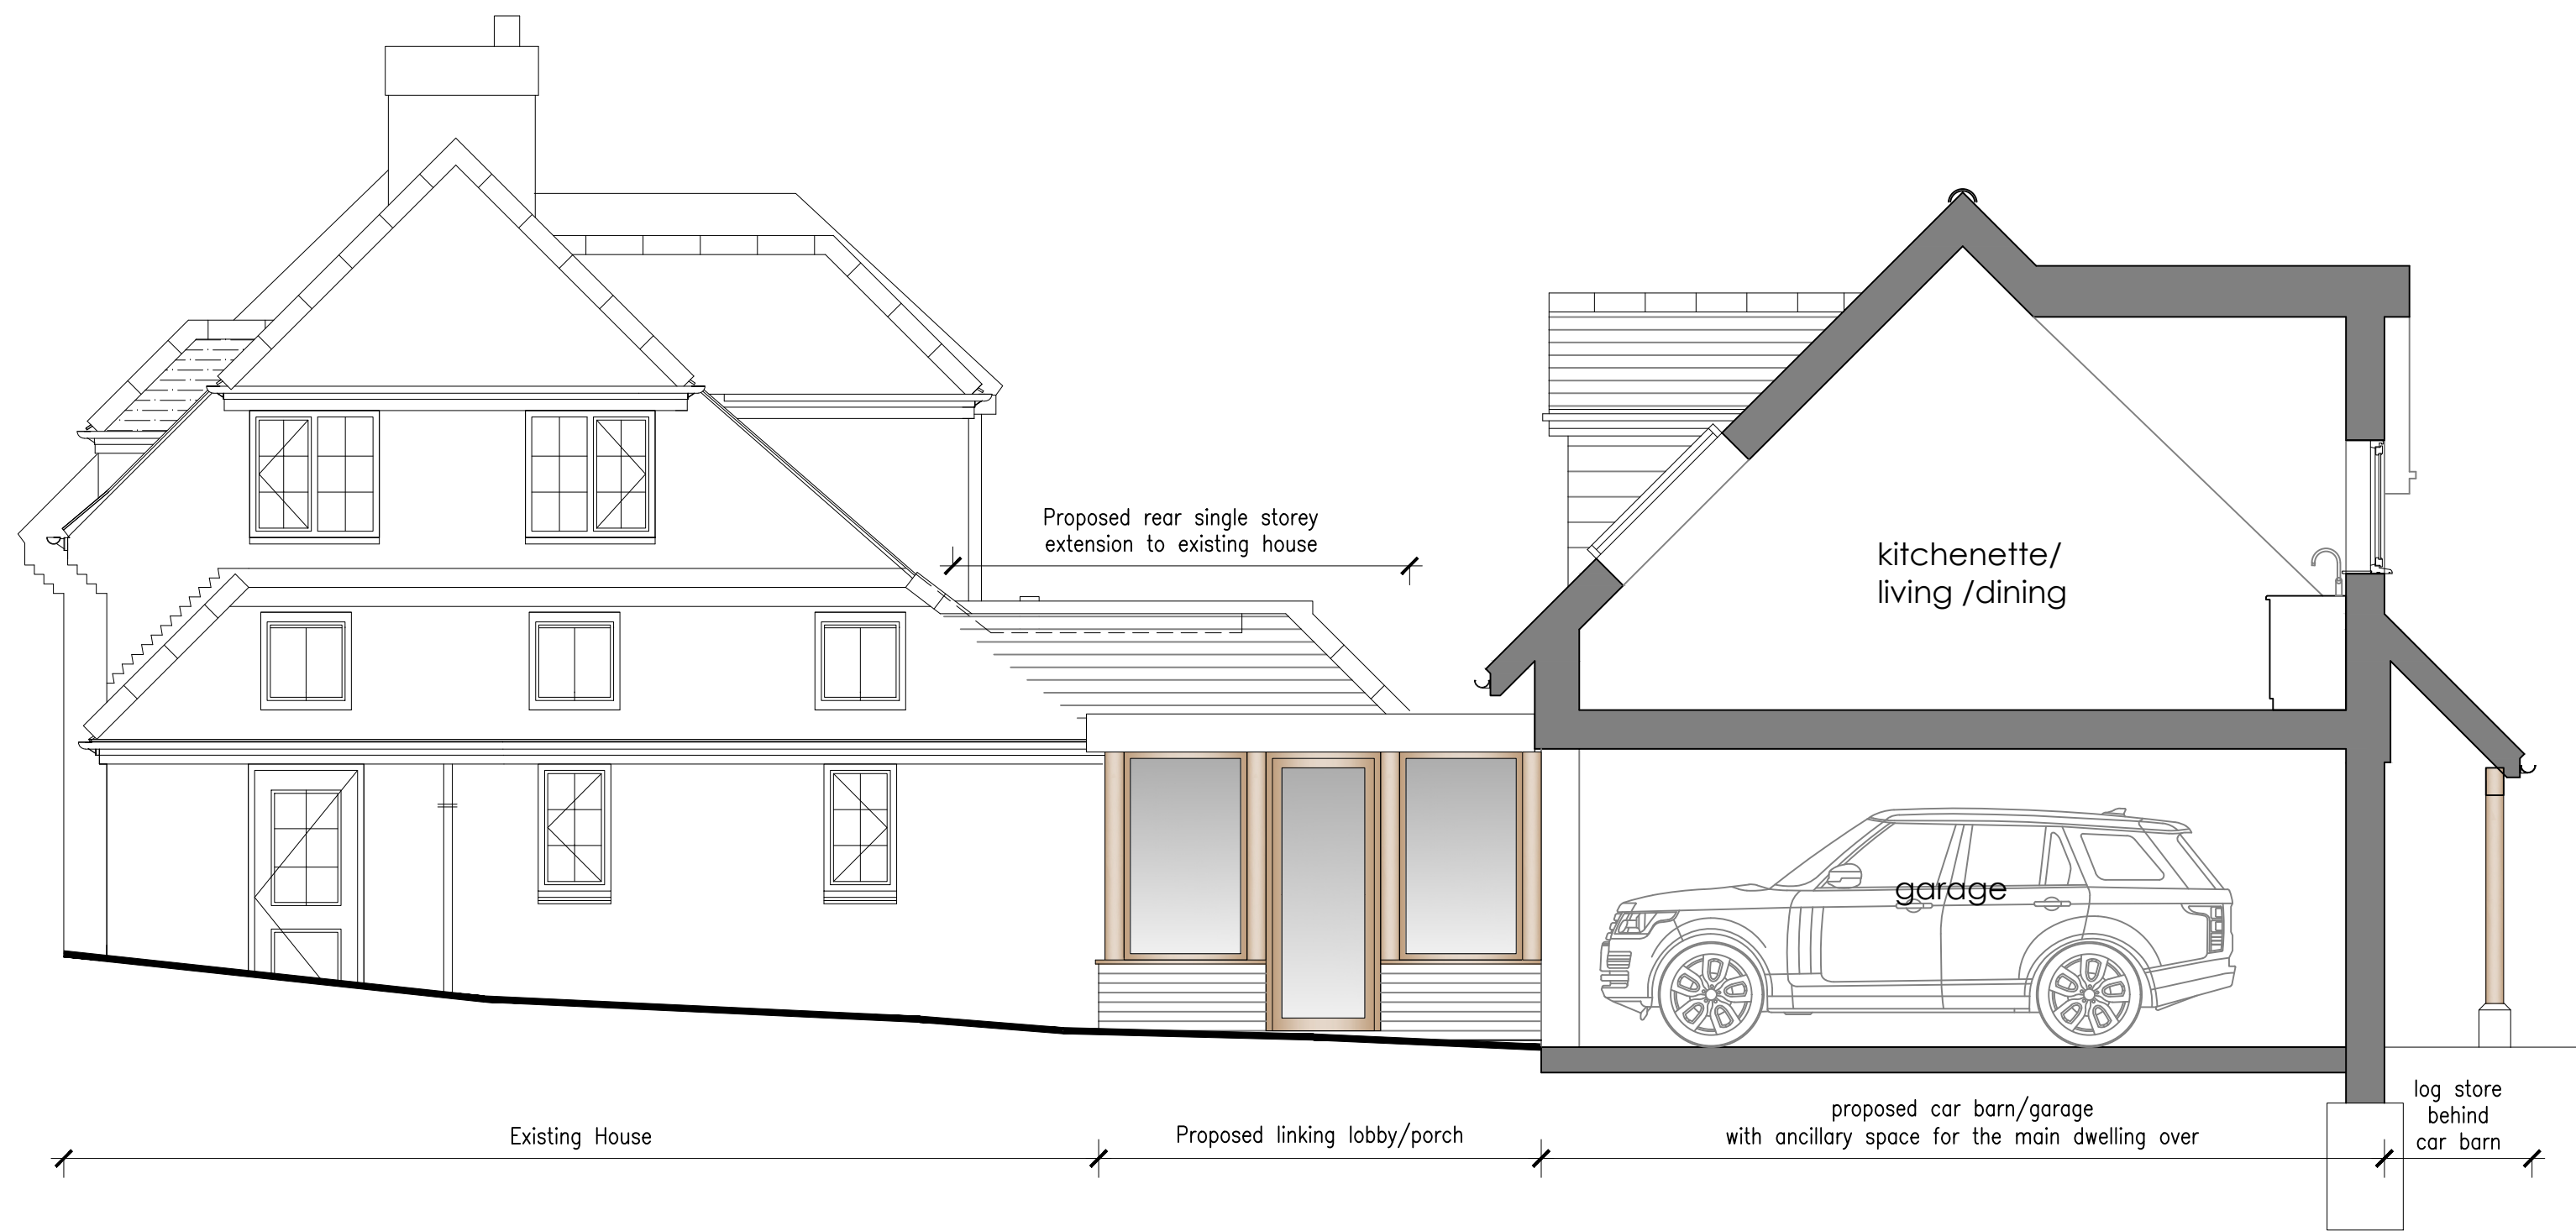

Site Section/Elevation

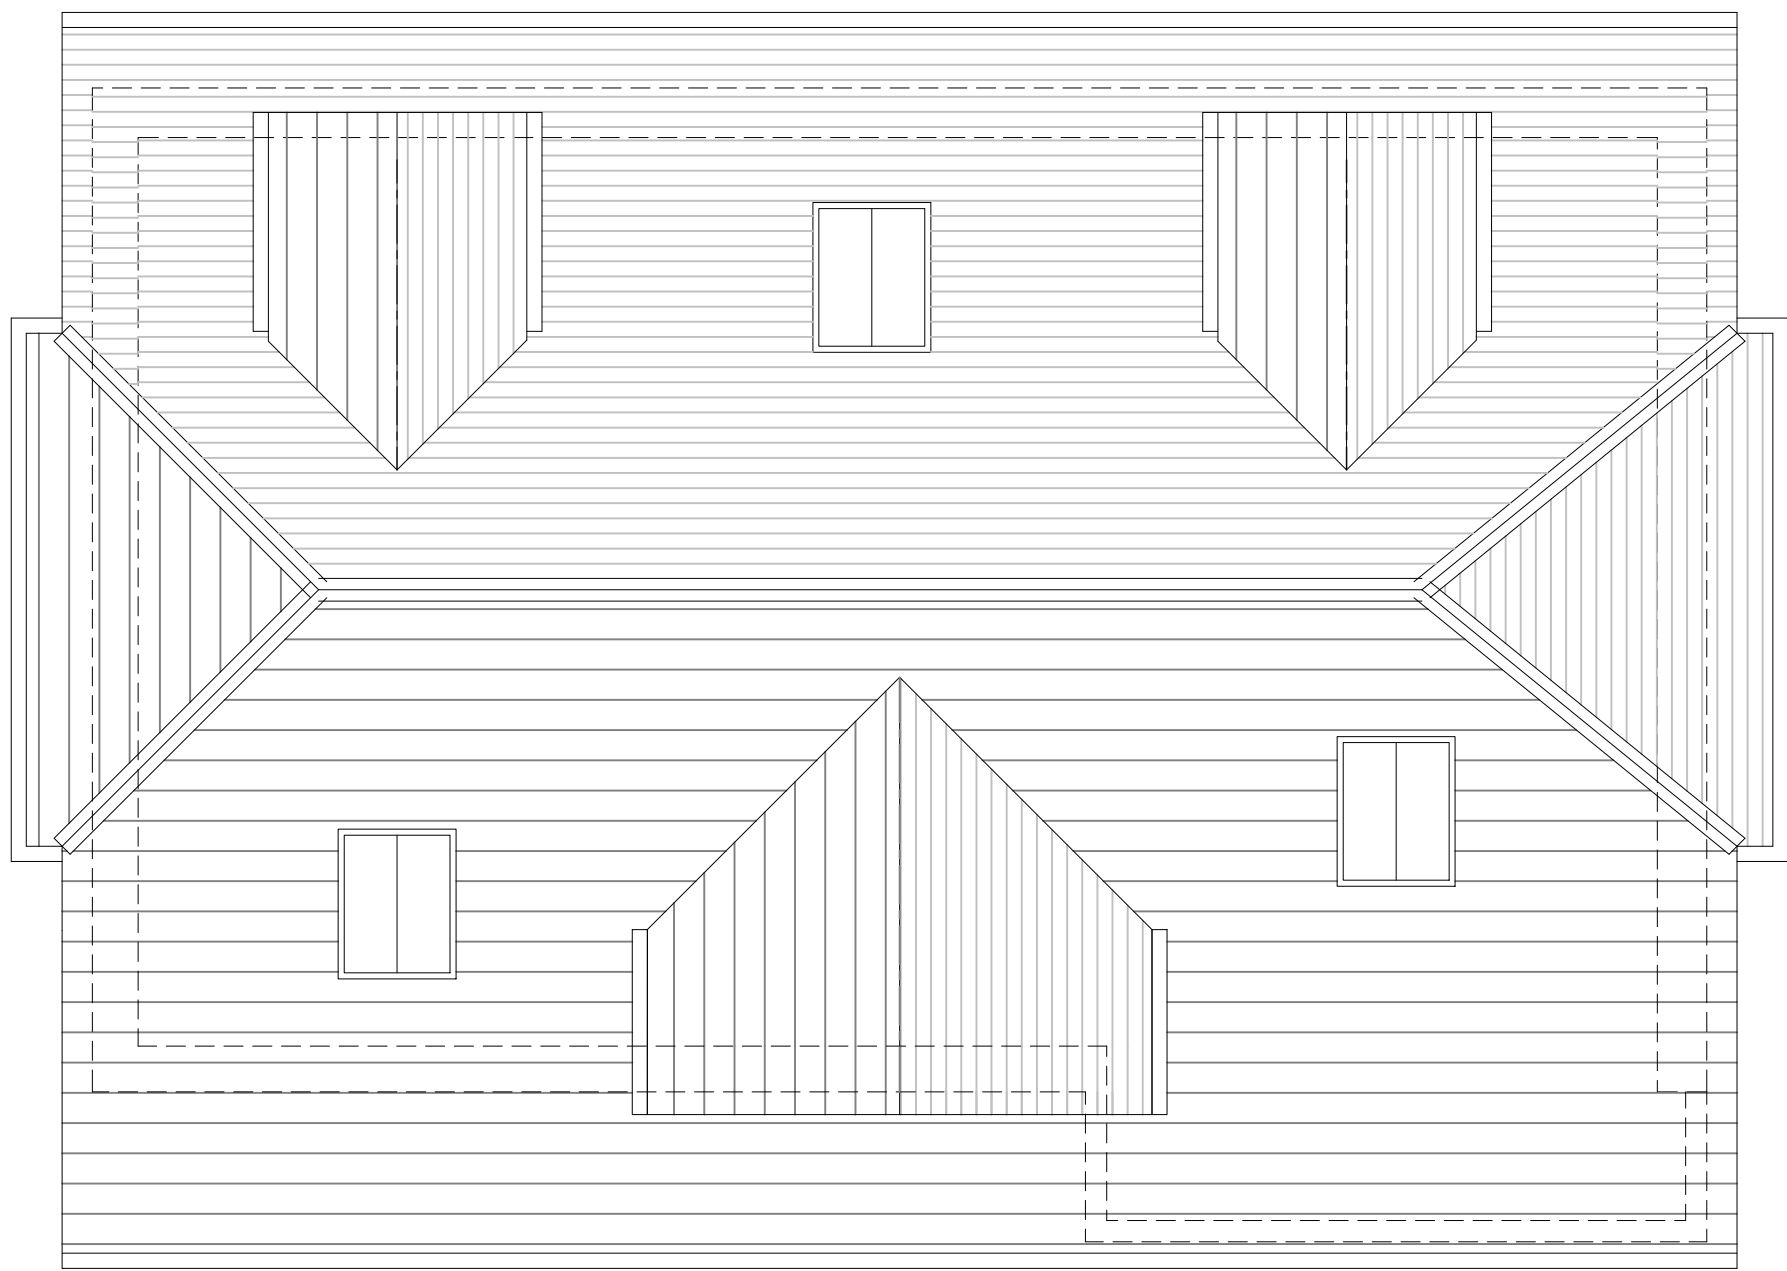

Roof Plan of Car Barn/Garage

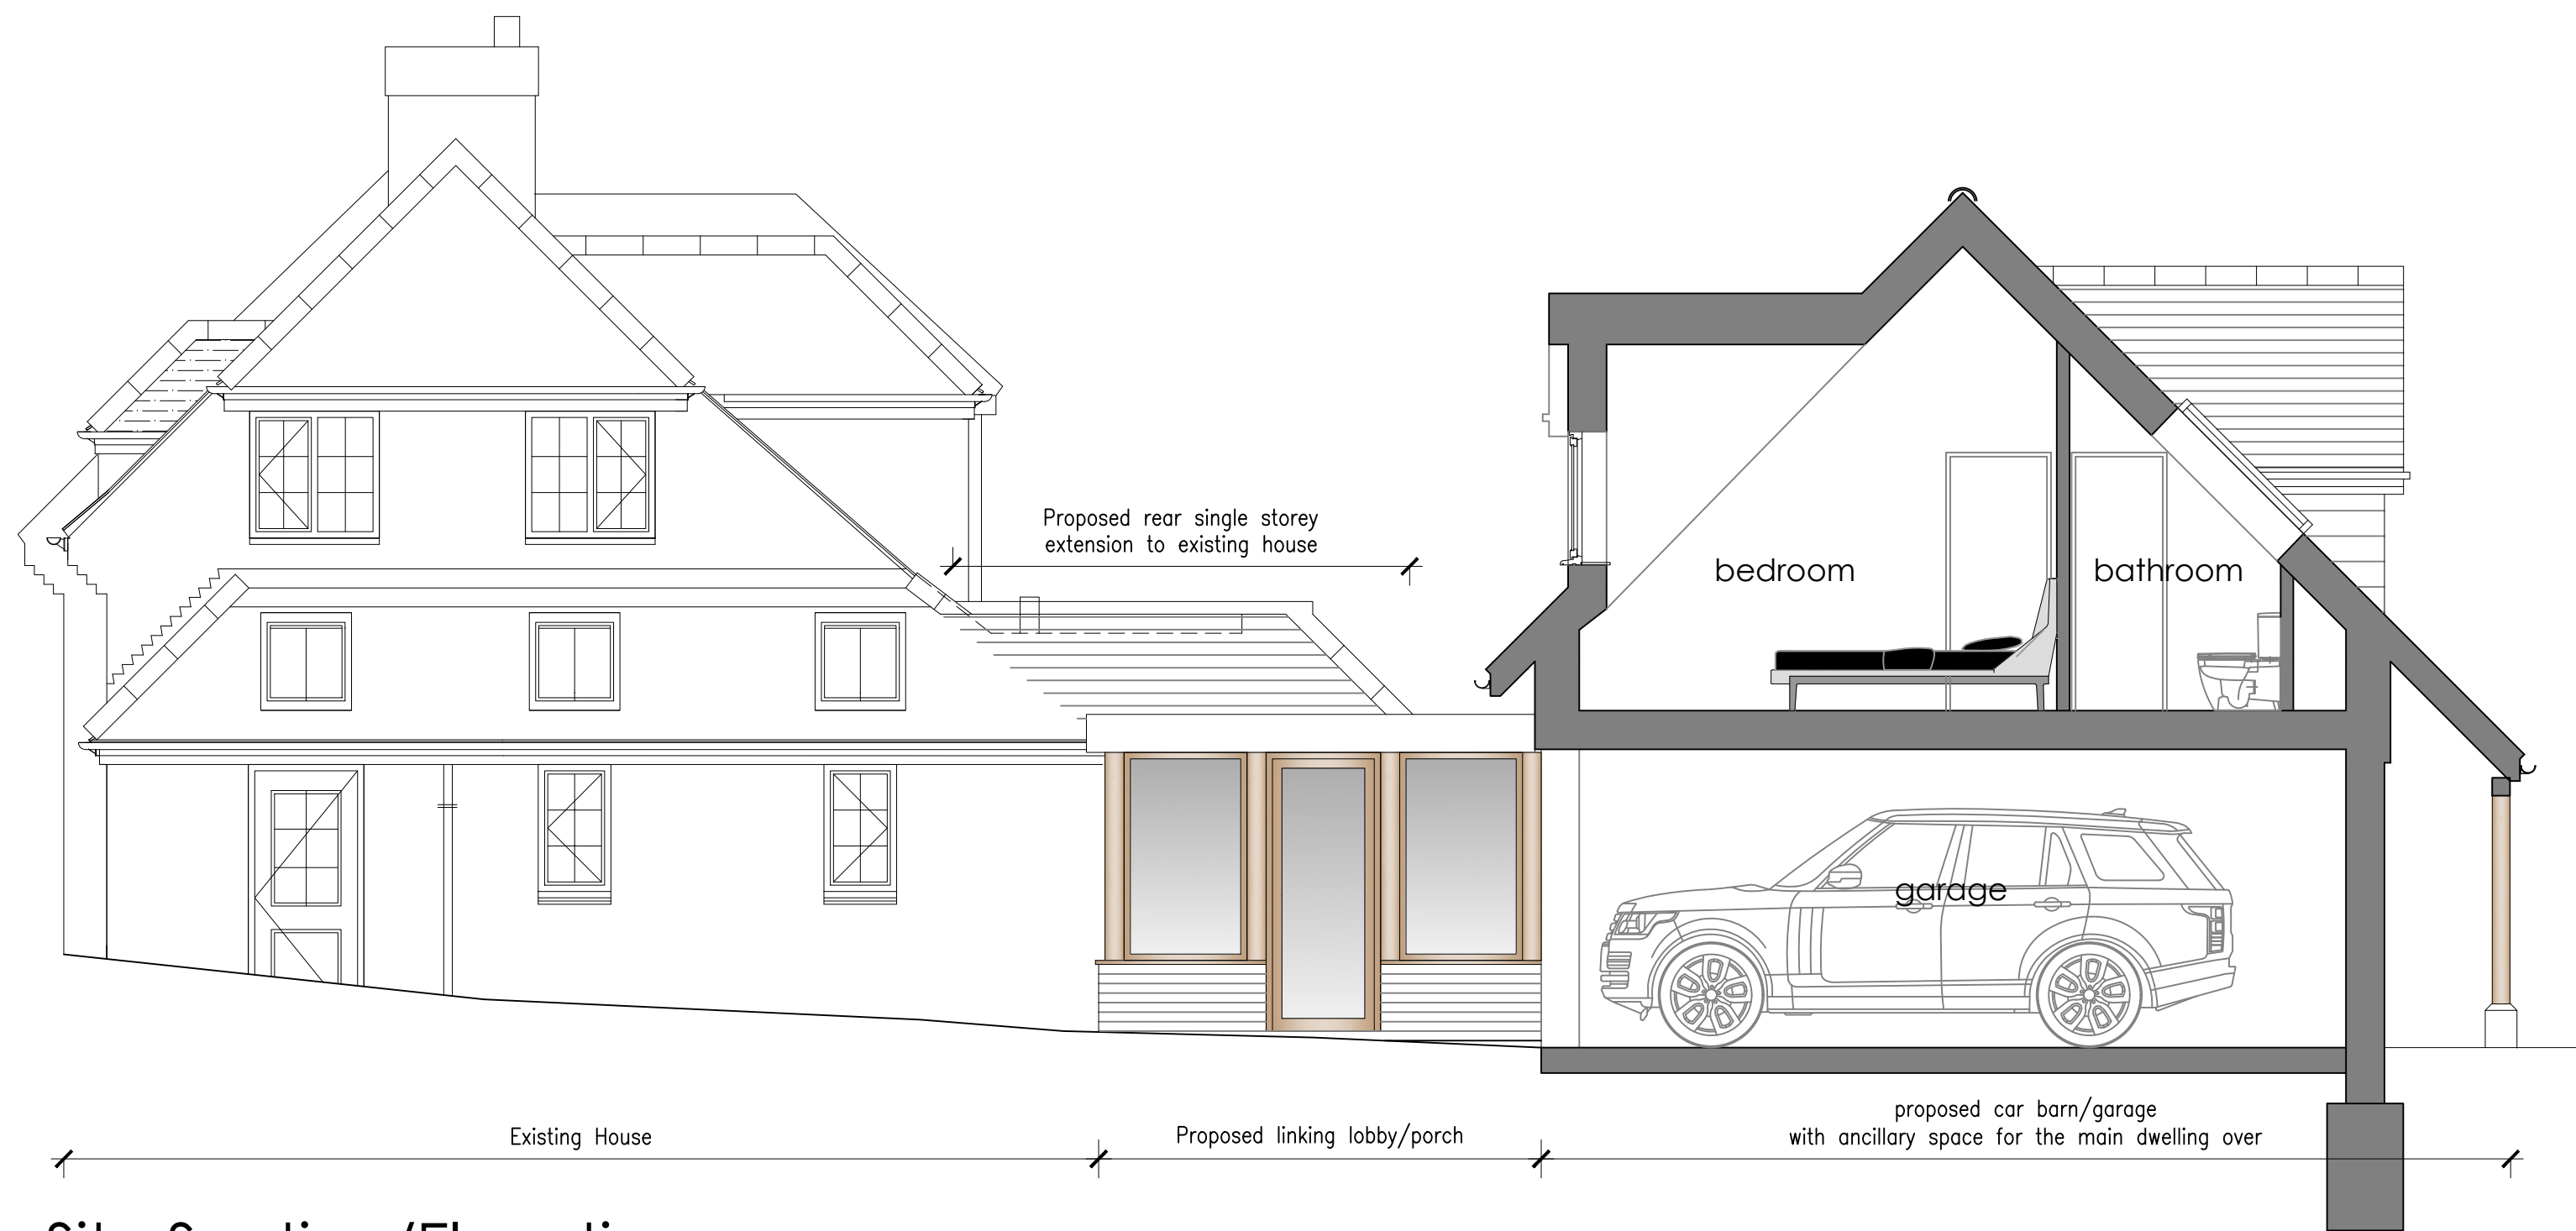

Site Section/Elevation

B	6.3.26	additional annotations added to meet LA's requirements to show differentiation between existing and proposed extents
A	16.1.26	design amendments to suit client requirements
rev.	date	comment
amendments		
klaarchitects		
client	Mr & Mrs W. Humphrey	
job	"Withy Cottage" Horsted Lane Danehill	
drawing number	314.PL.04/B	
drawing title	General Arrangement proposed car barn roof plan and sections	
date	Jan.'26	scale/original sheet size
	1:50@A1	RIBA work stage
Do not scale off drawing Check all dimensions on site before all work is commenced All goods materials workmanship to conform with current building regulations BSS and COP's © Copyright KLA Architects Ltd.		
Kla architects limited 57 Penland Road Haywards Heath West Sussex RH16 1PJ		
telephone 07712 649 562 email kla.architects@gmail.com www.klaarchitects.co.uk		
Company No. 6538521 Registered Office 33 Cattle High St. Lewes, BN1 2AN		