


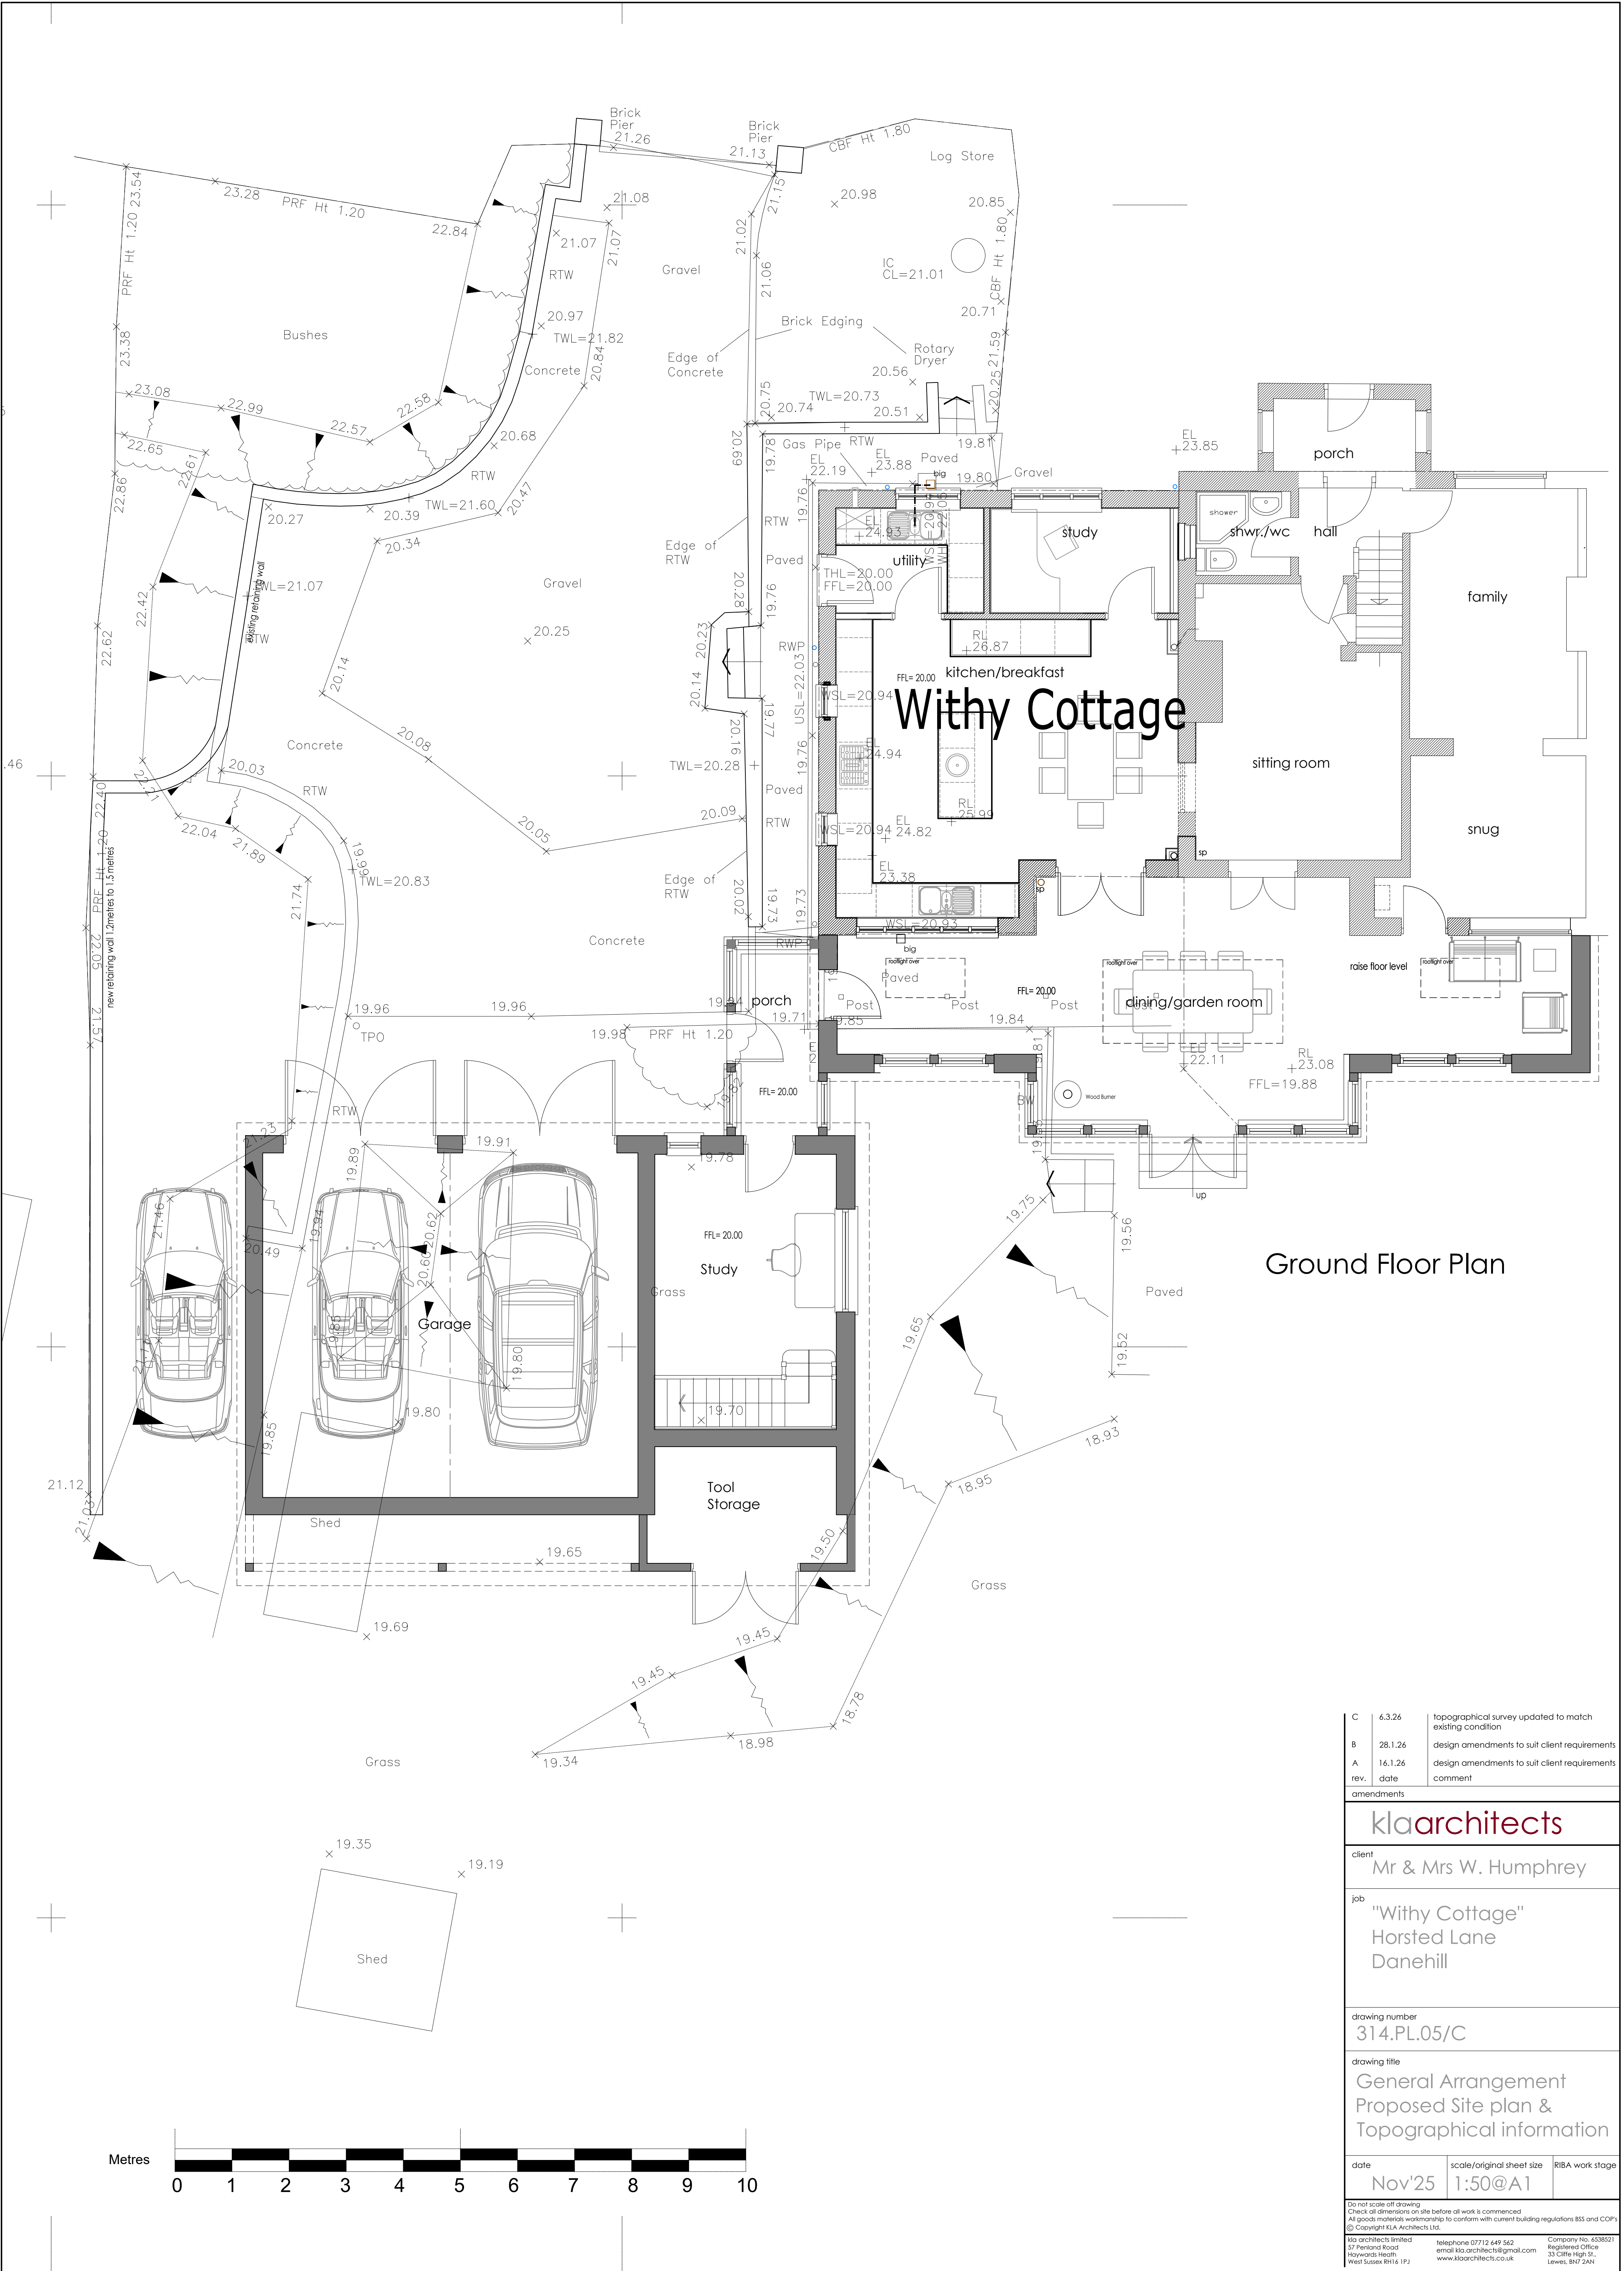

Ground Floor Plan

C	6.3.26	topographical survey updated to match existing condition
B	28.1.26	design amendments to suit client requirements
A	16.1.26	design amendments to suit client requirements
rev.	date	comment
amendments		
klaarchitects		
client	Mr & Mrs W. Humphrey	
job	"Withy Cottage" Horsted Lane Danehill	
drawing number	314.PL.05/C	
drawing title	General Arrangement Proposed Site plan & Topographical information	
date	Nov'25	scale/original sheet size
		RIBA work stage
Do not scale off drawing Check all dimensions on site before all work is commenced All goods materials workmanship to conform with current building regulations BSS and COP's © Copyright KLA Architects Ltd.		
Kla architects limited 57 Peckham Road Raywards Heath West Sussex BN16 1PJ		telephone 07712 649 562 email kla.architects@gmail.com www.klaarchitects.co.uk
Company No. 658821 Registered Office 33 Cliffe High St. Lewes, BN1 2AN		