




Street Elevation




South Elevation




North Elevation

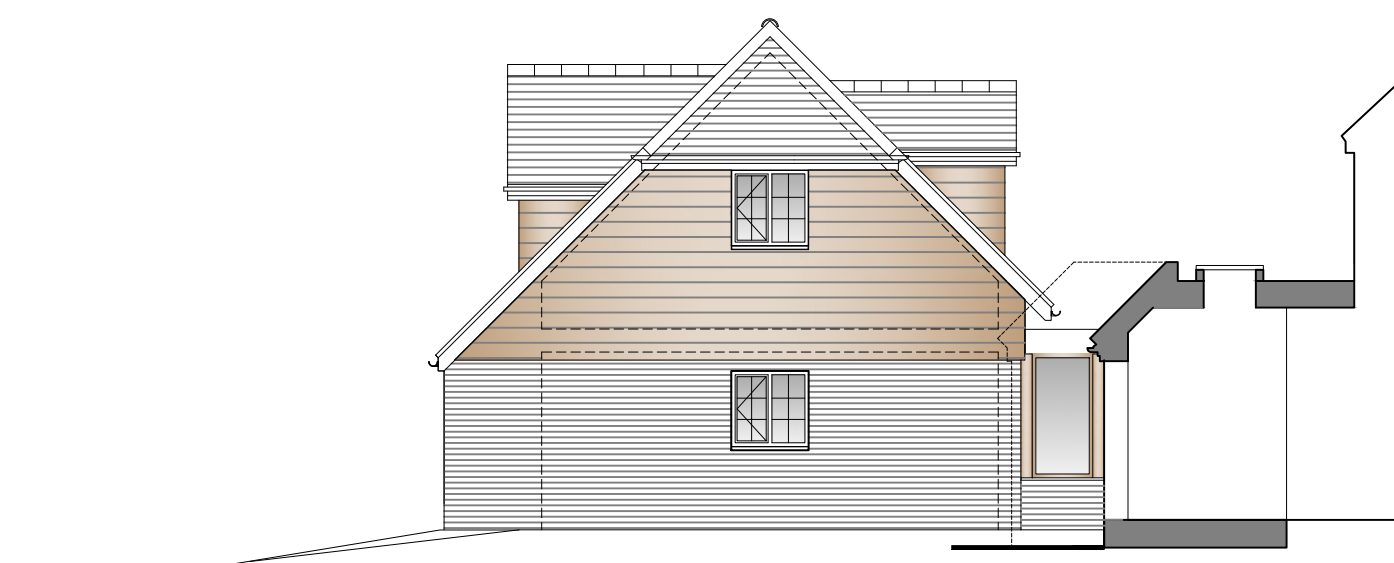


East Elevation

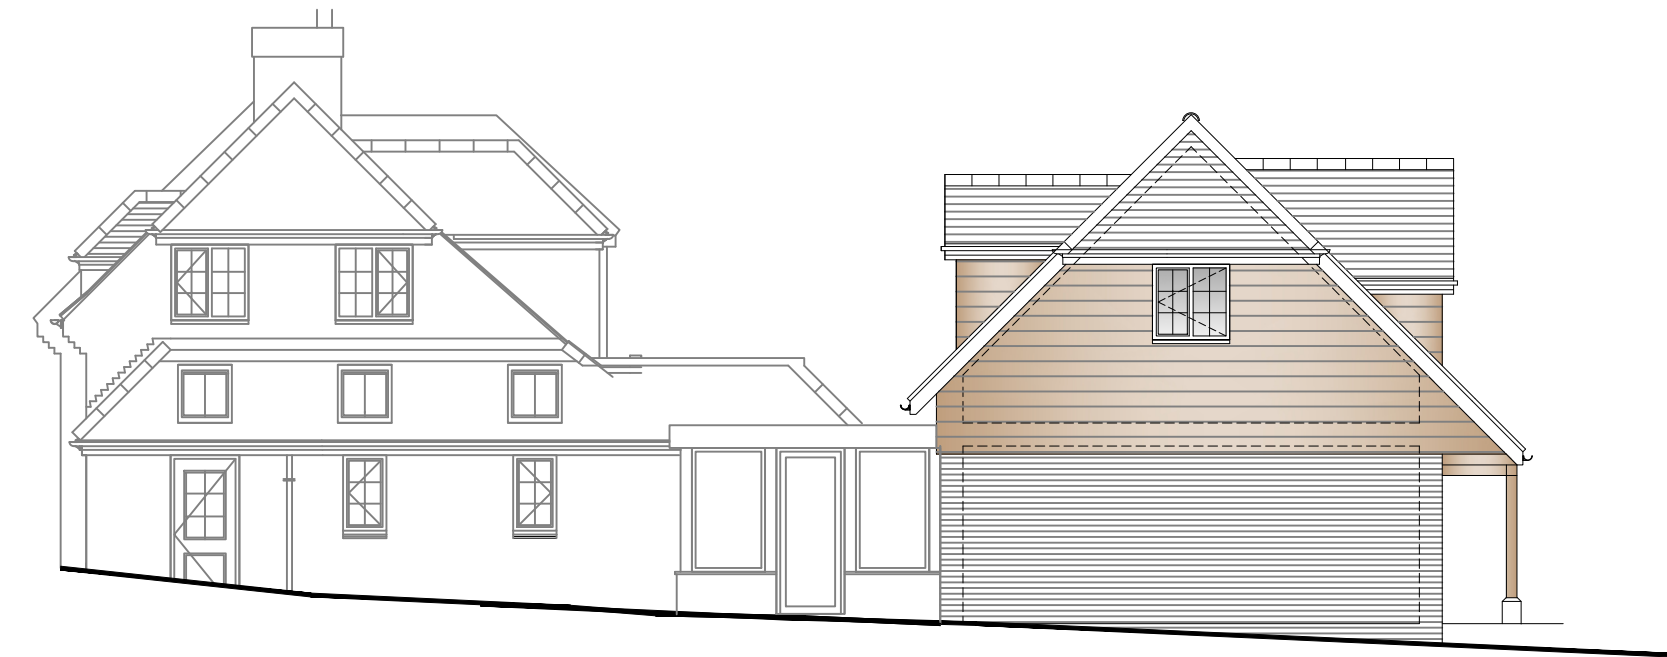

West Elevation

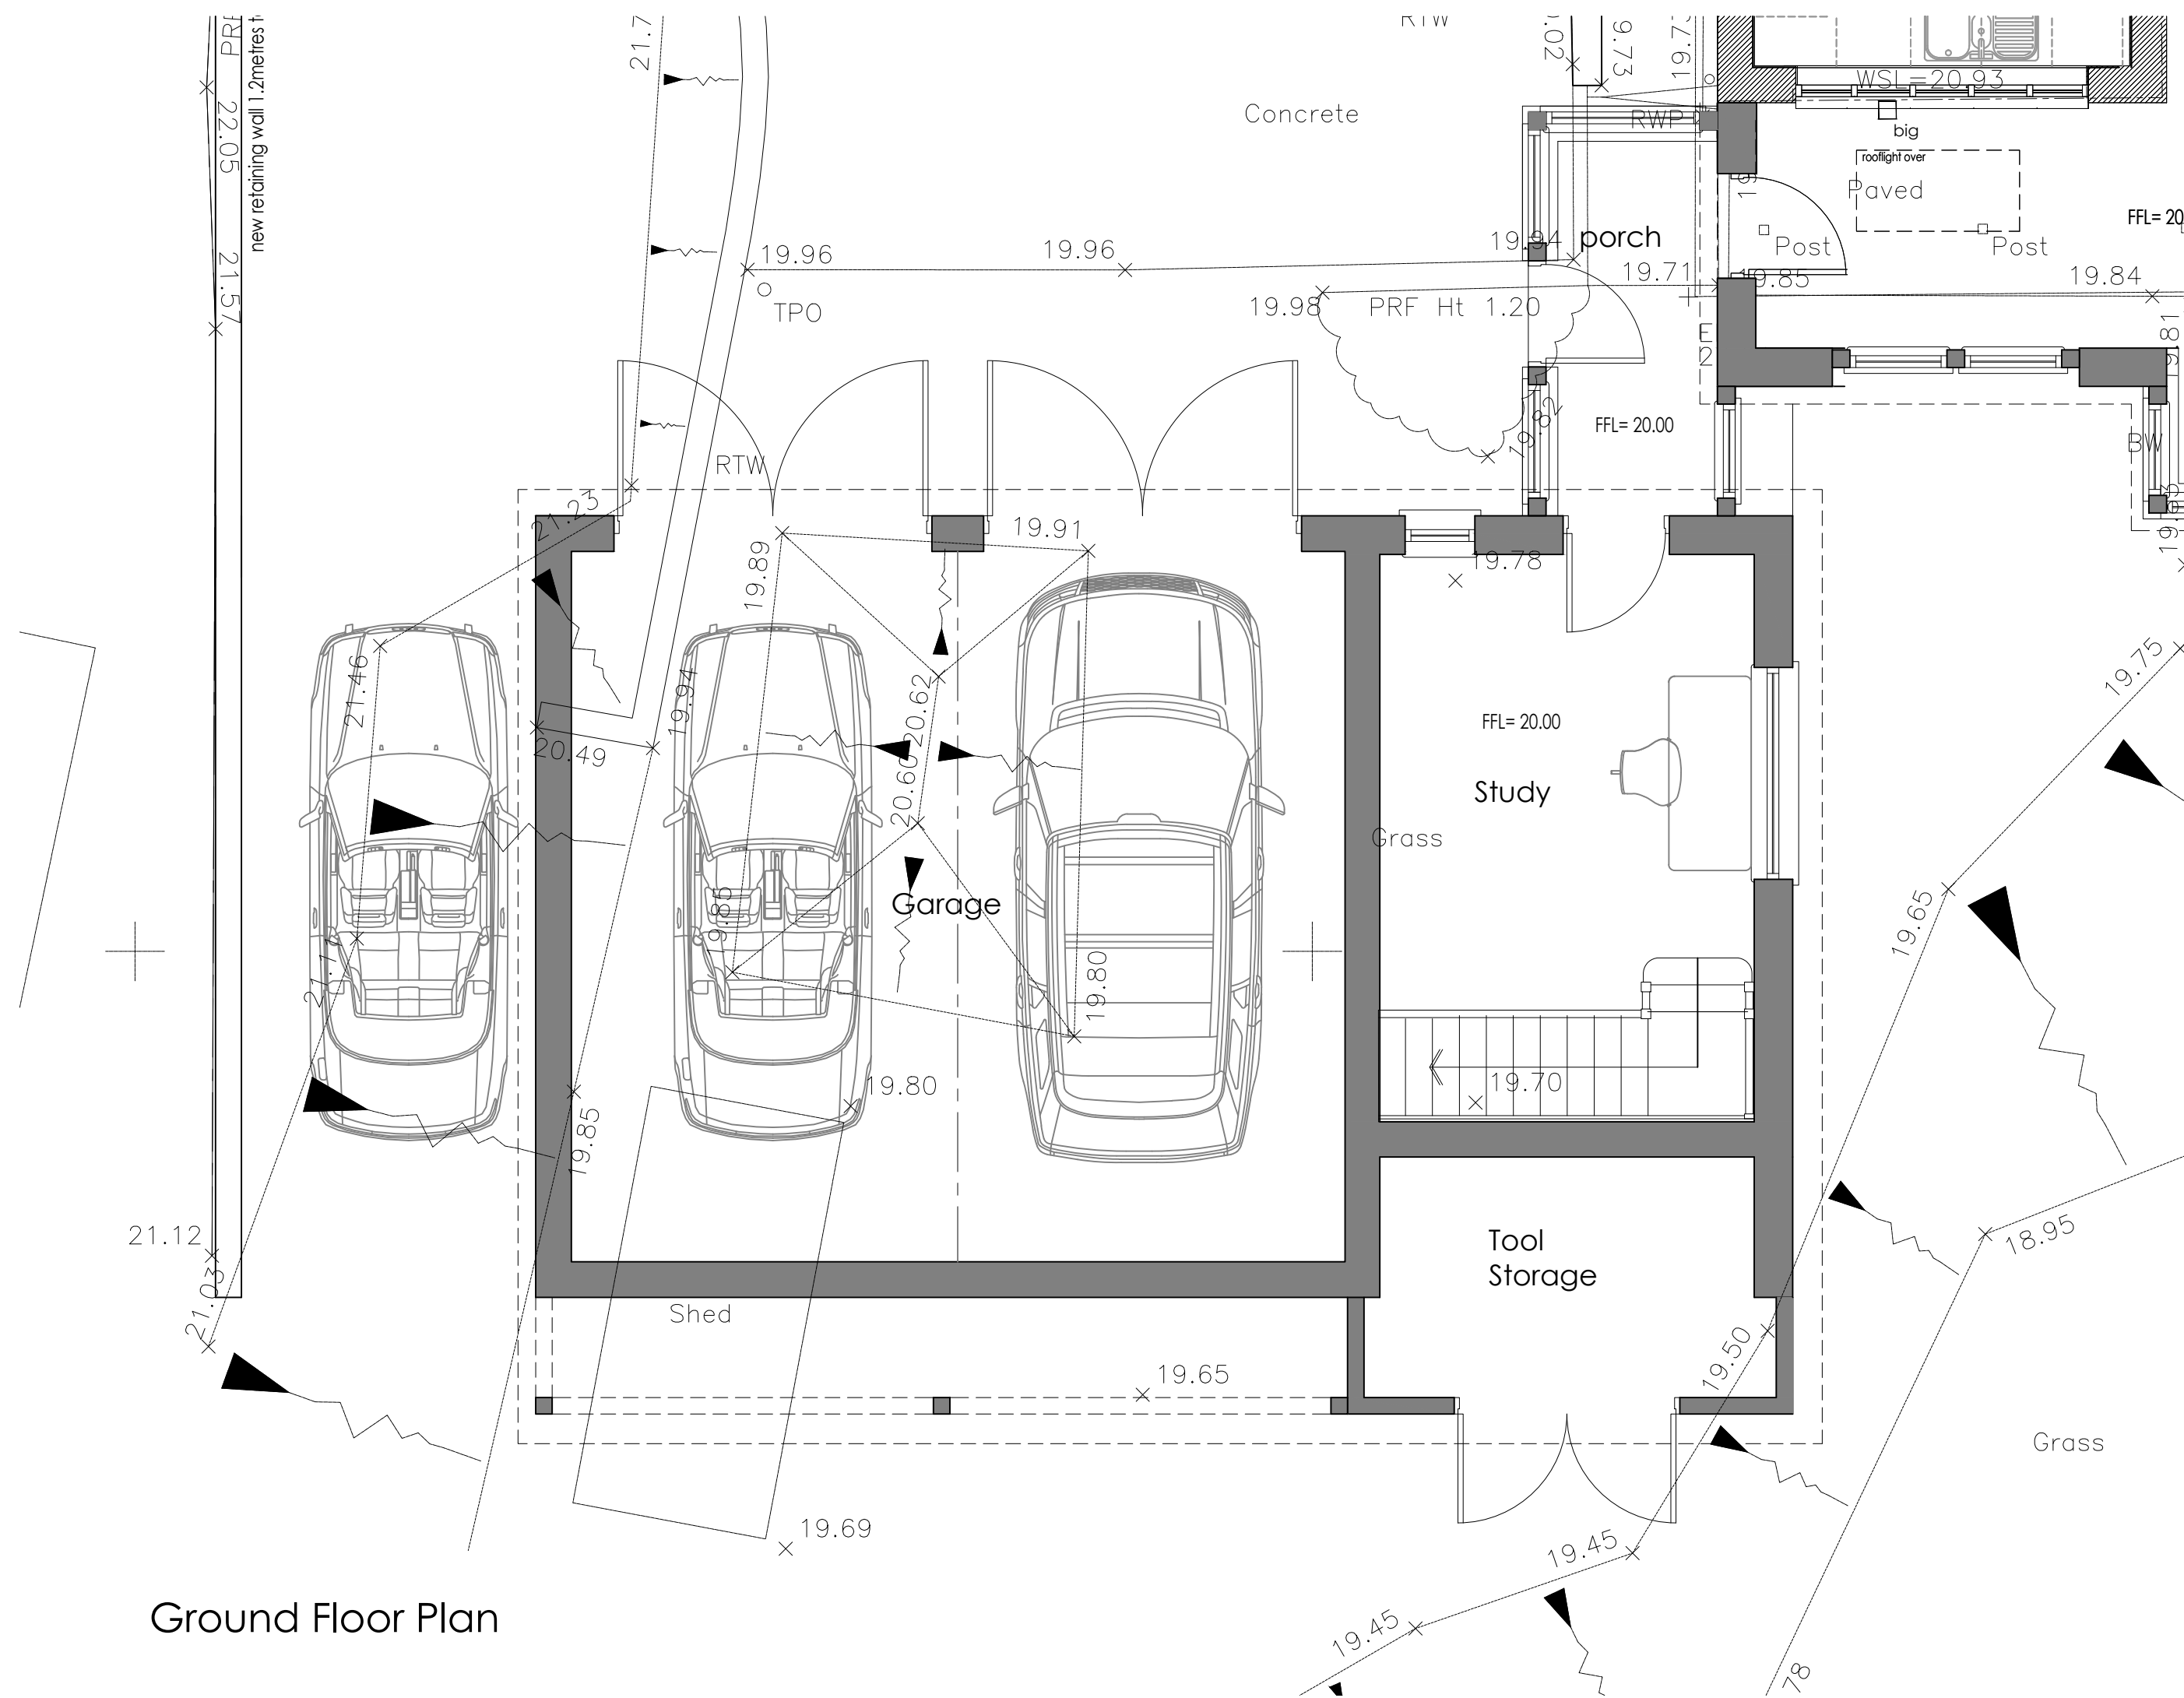

Ground Floor Plan

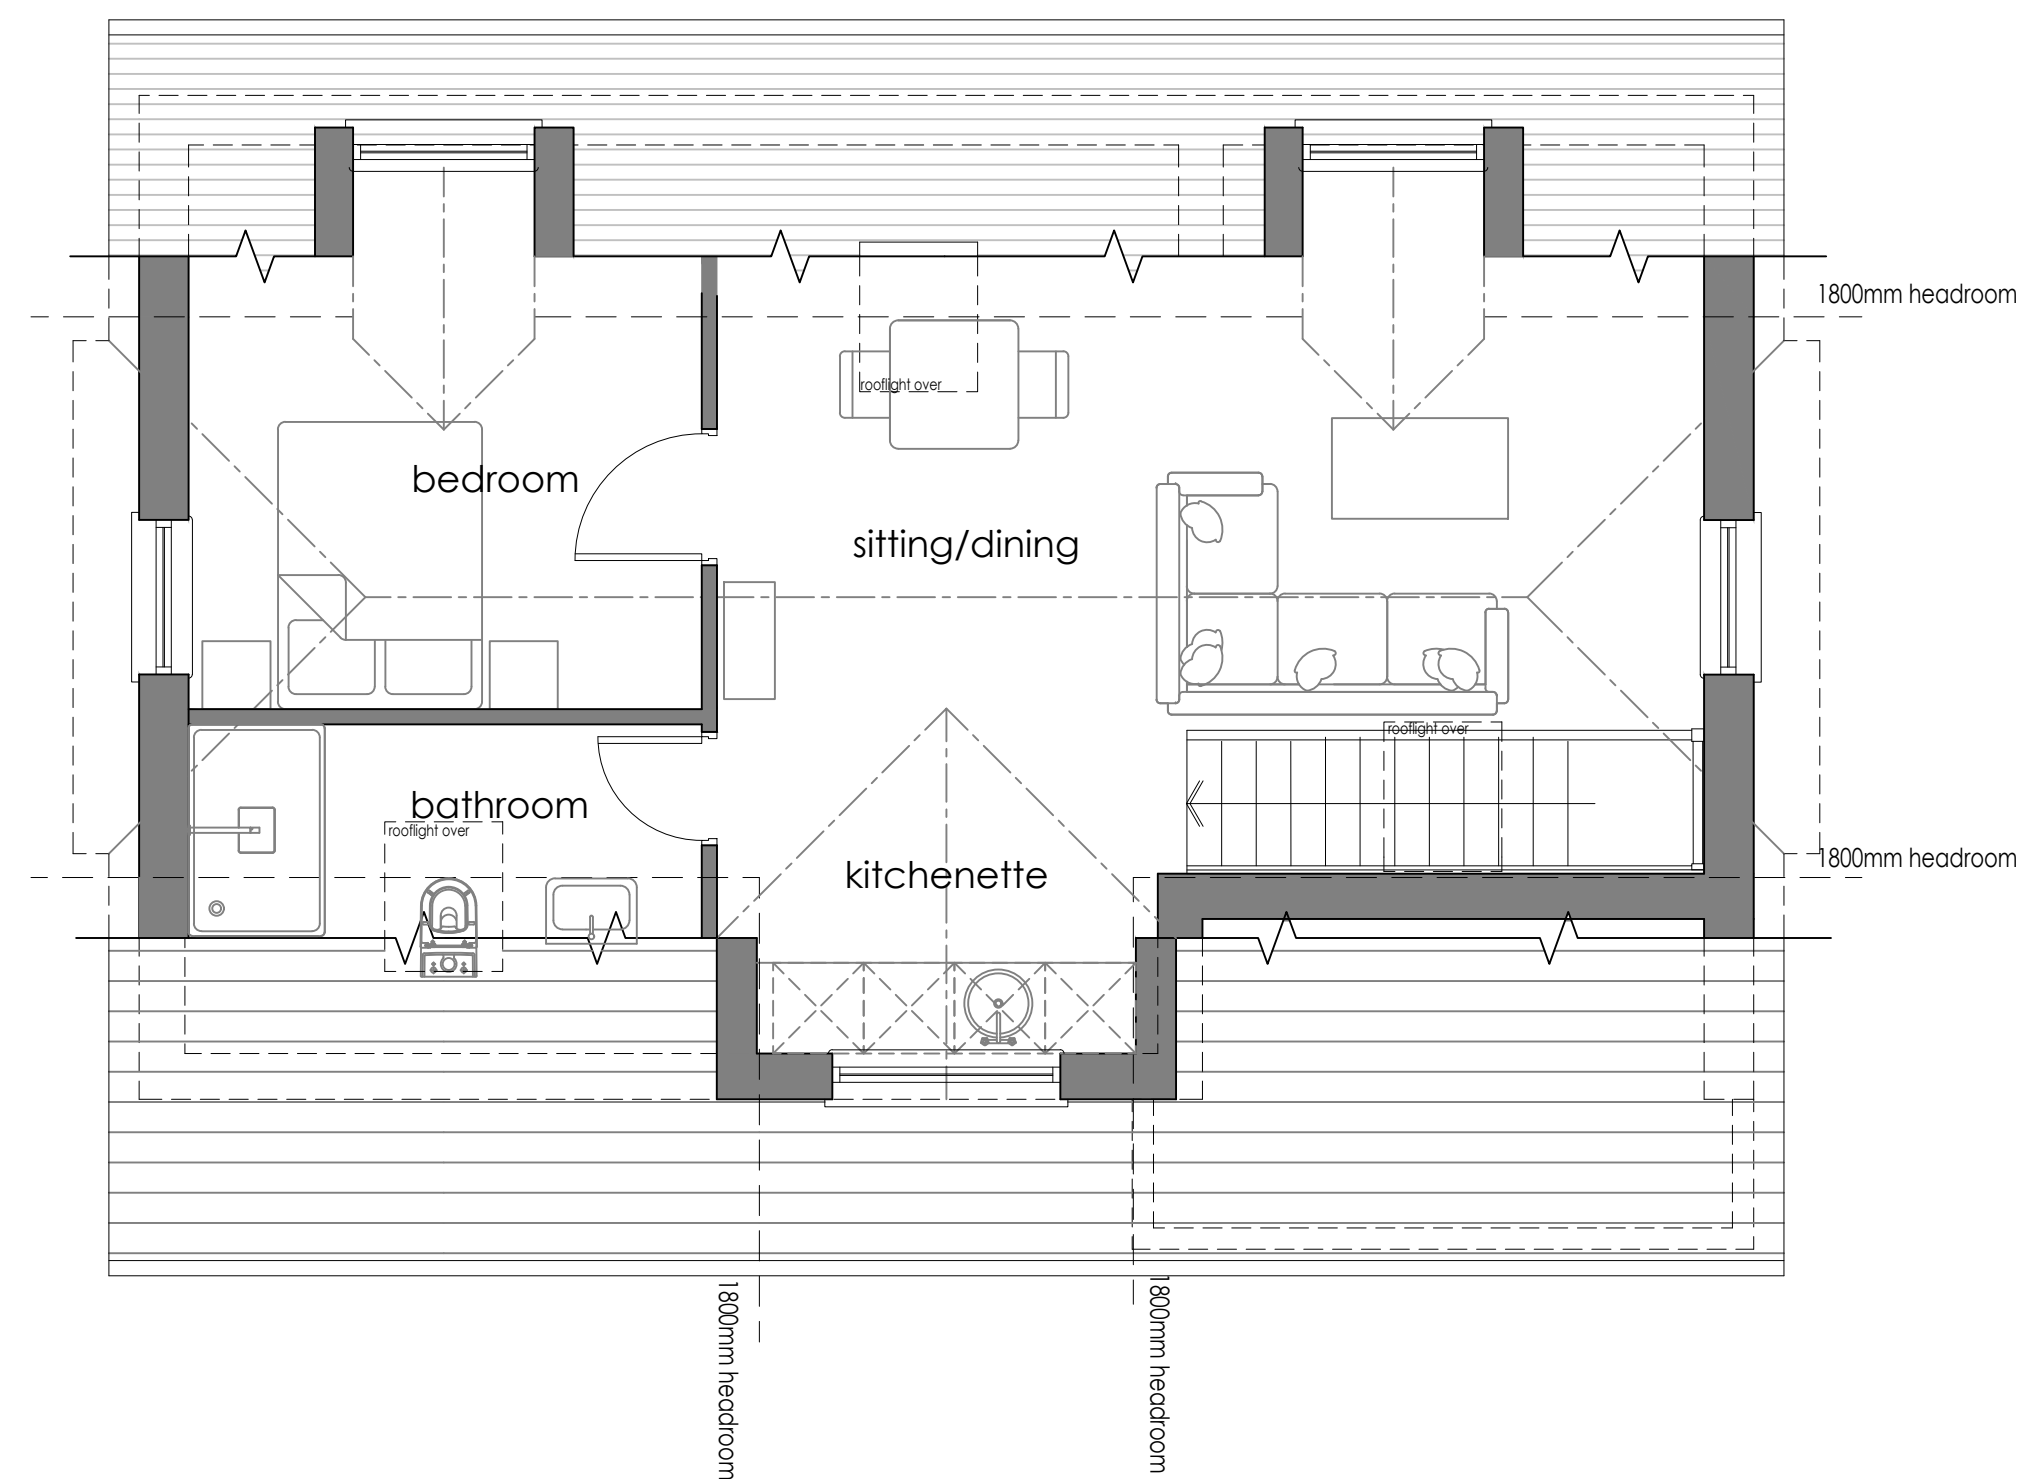

First Floor Plan

C	6.3.26	topographical survey layer & elevations updated to match existing site condition & labels added to show proposed and existing extents
B	28.1.26	design amendments to suit client requirements
A	16.1.26	design amendments to suit client requirements
rev.	date	comment
amendments		
klaarchitects		
client	Mr & Mrs W. Humphrey	
job	"Withy Cottage" Horsted Lane Danehill	
drawing number	314.PL.03/C	
drawing title	General Arrangement Proposed Plans and elevations	
date	Jan.'26	scale/original sheet size 1:50;1:100@A1
Do not scale off drawing Check all dimensions on site before all work is commenced All goods materials workmanship to conform with current building regulations BS5 and COP's © Copyright KLA Architects Ltd.		
Kla architects limited 57 Penland Road Haywards Heath West Sussex RH16 1PJ		
telephone 07712 449 542 email kla.architects@gmail.com www.klaarchitects.co.uk		
Company No. 6338321 Registered Office 33 Ciffe High St. Lewes, BN1 2AN		