



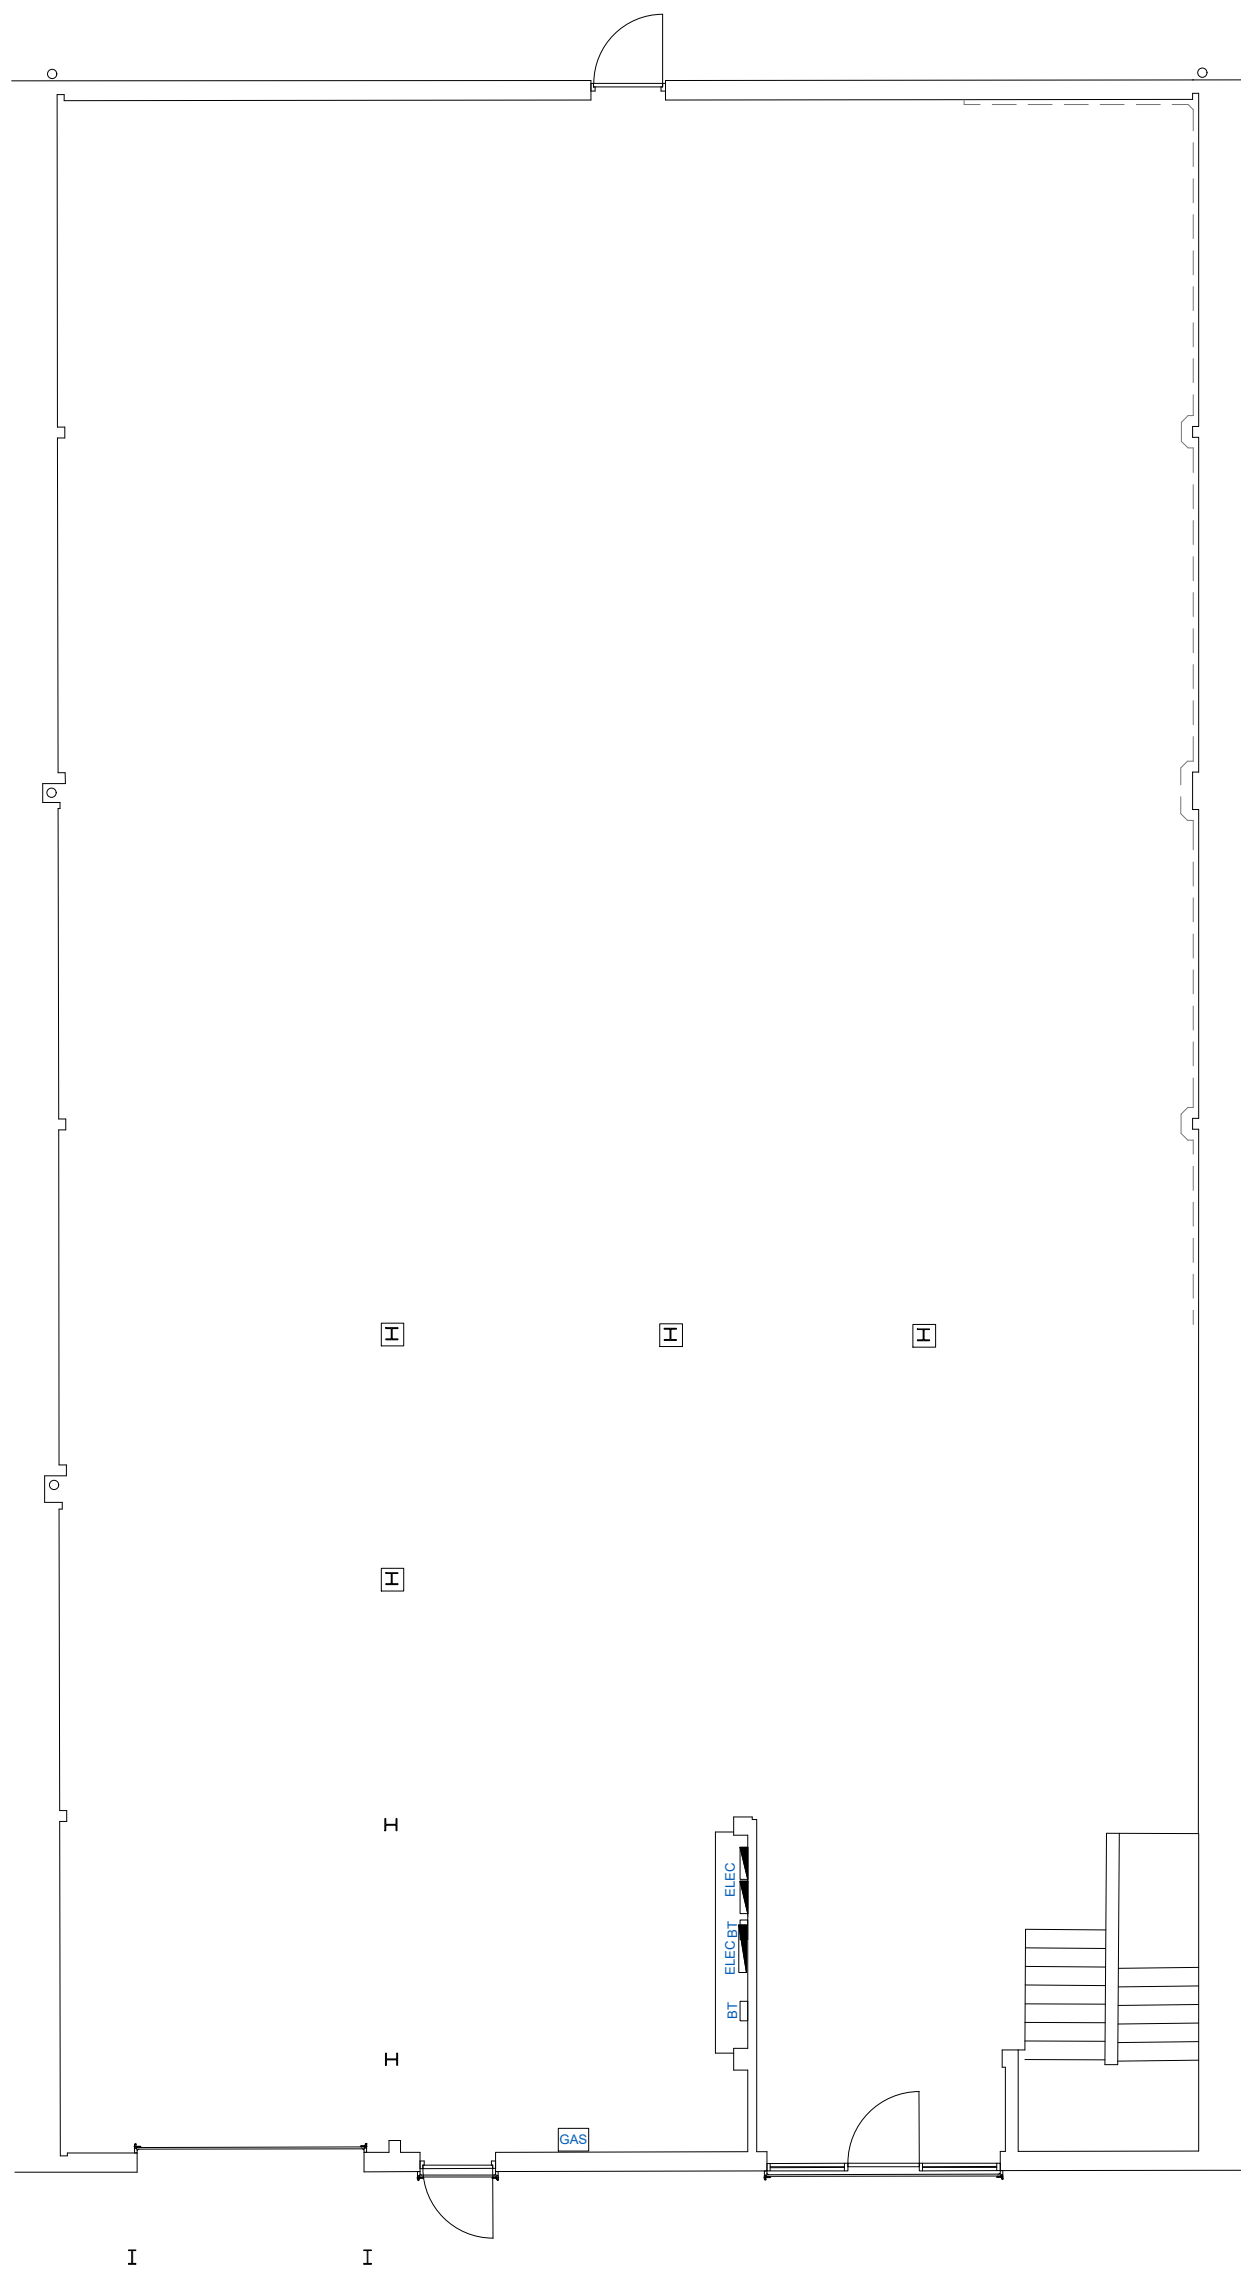

EXISTING GROUND FLOOR LAYOUT
SCALE 1:100

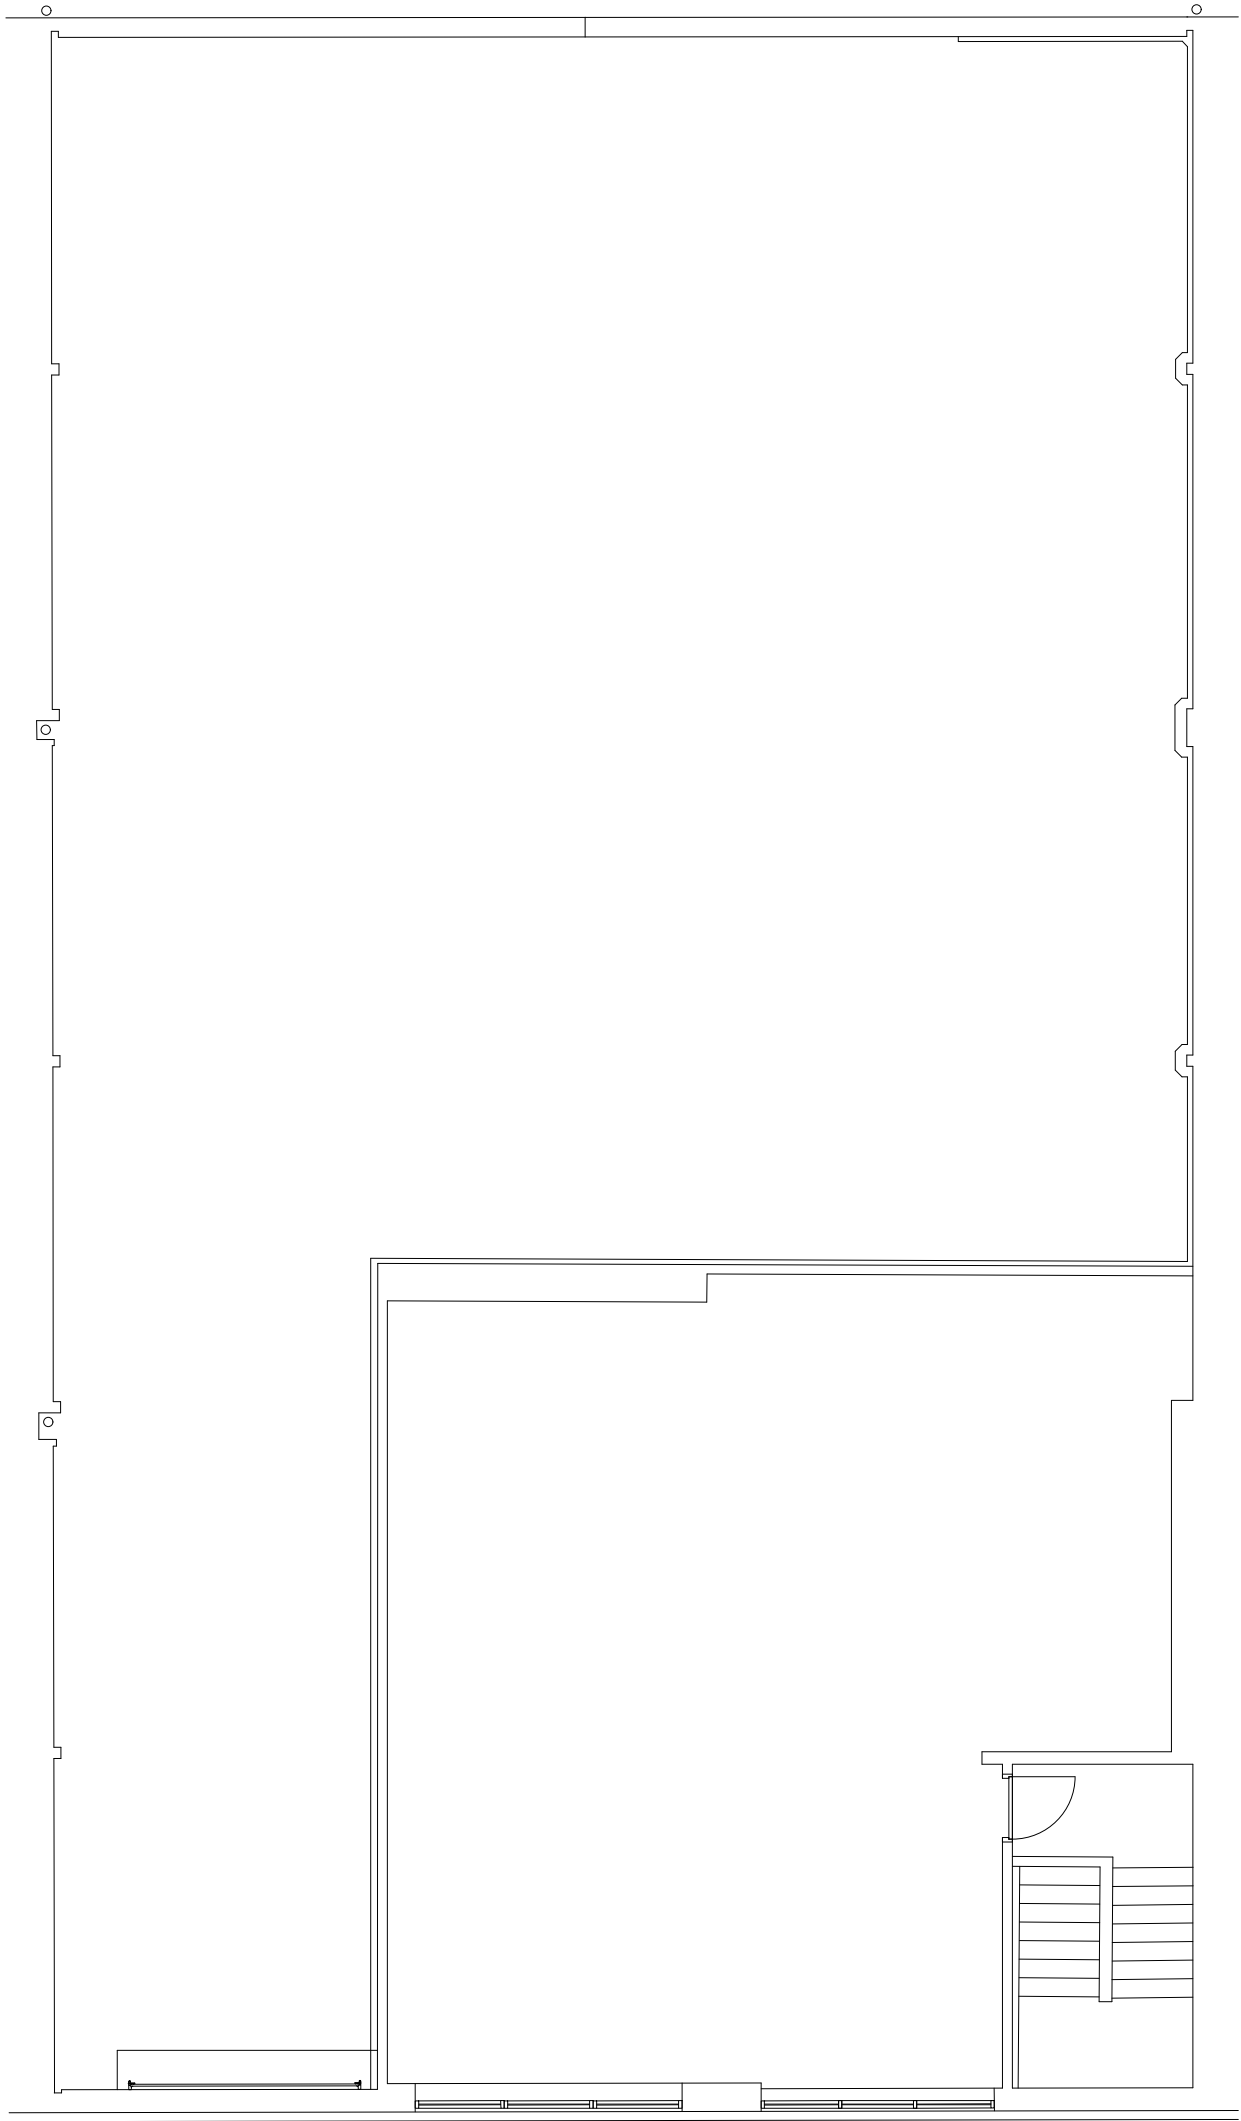

EXISTING FIRST FLOOR LAYOUT
SCALE 1:100

REVISIONS			DATE	INIT
ISSUED FOR				
PLANNING				
DRAWING PROJECT				
UNIT 2, 23-25 BRIDGE ROAD, HAYWARDS HEATH, RH16 1UA				
DRAWING TITLE				
EXISTING				
FLOOR PLAN				
CLIENT				
SCREWFIX DIRECT LIMITED				
DRAWN BY	CHECKED BY	SCALE	DATE	
PG	MH/CD	1:100 @ A1	11.02.2026	
DRAWING NUMBER				
8767-SF_HAYWARDS_HEATH-FLD-00-XX-DR-I-0029-EX_GA-P3				
SCALE BAR @1:100				
01m5m10m				
Resolution				
INTERIORS				
REGISTERED IN ENGLAND & WALES NO. 3678965, VAT REGISTRATION NO. 723652248				
GEORGE SMITH WAY, LUTON 2000 BUSINESS PARK, YEOVIL, SOMERSET, BA22 8QR				
01535 422700 - design@resolutioninteriors.com - www.resolutioninteriors.com				
COPYRIGHT OF THIS DRAWING IS RESERVED BY RESOLUTION INTERIORS LIMITED. THE DRAWING IS ISSUED ON THE CONDITION THAT IT IS NOT COPIED, REPRODUCED OR DISCLOSED TO A THIRD PARTY WITHOUT CONSENT				