


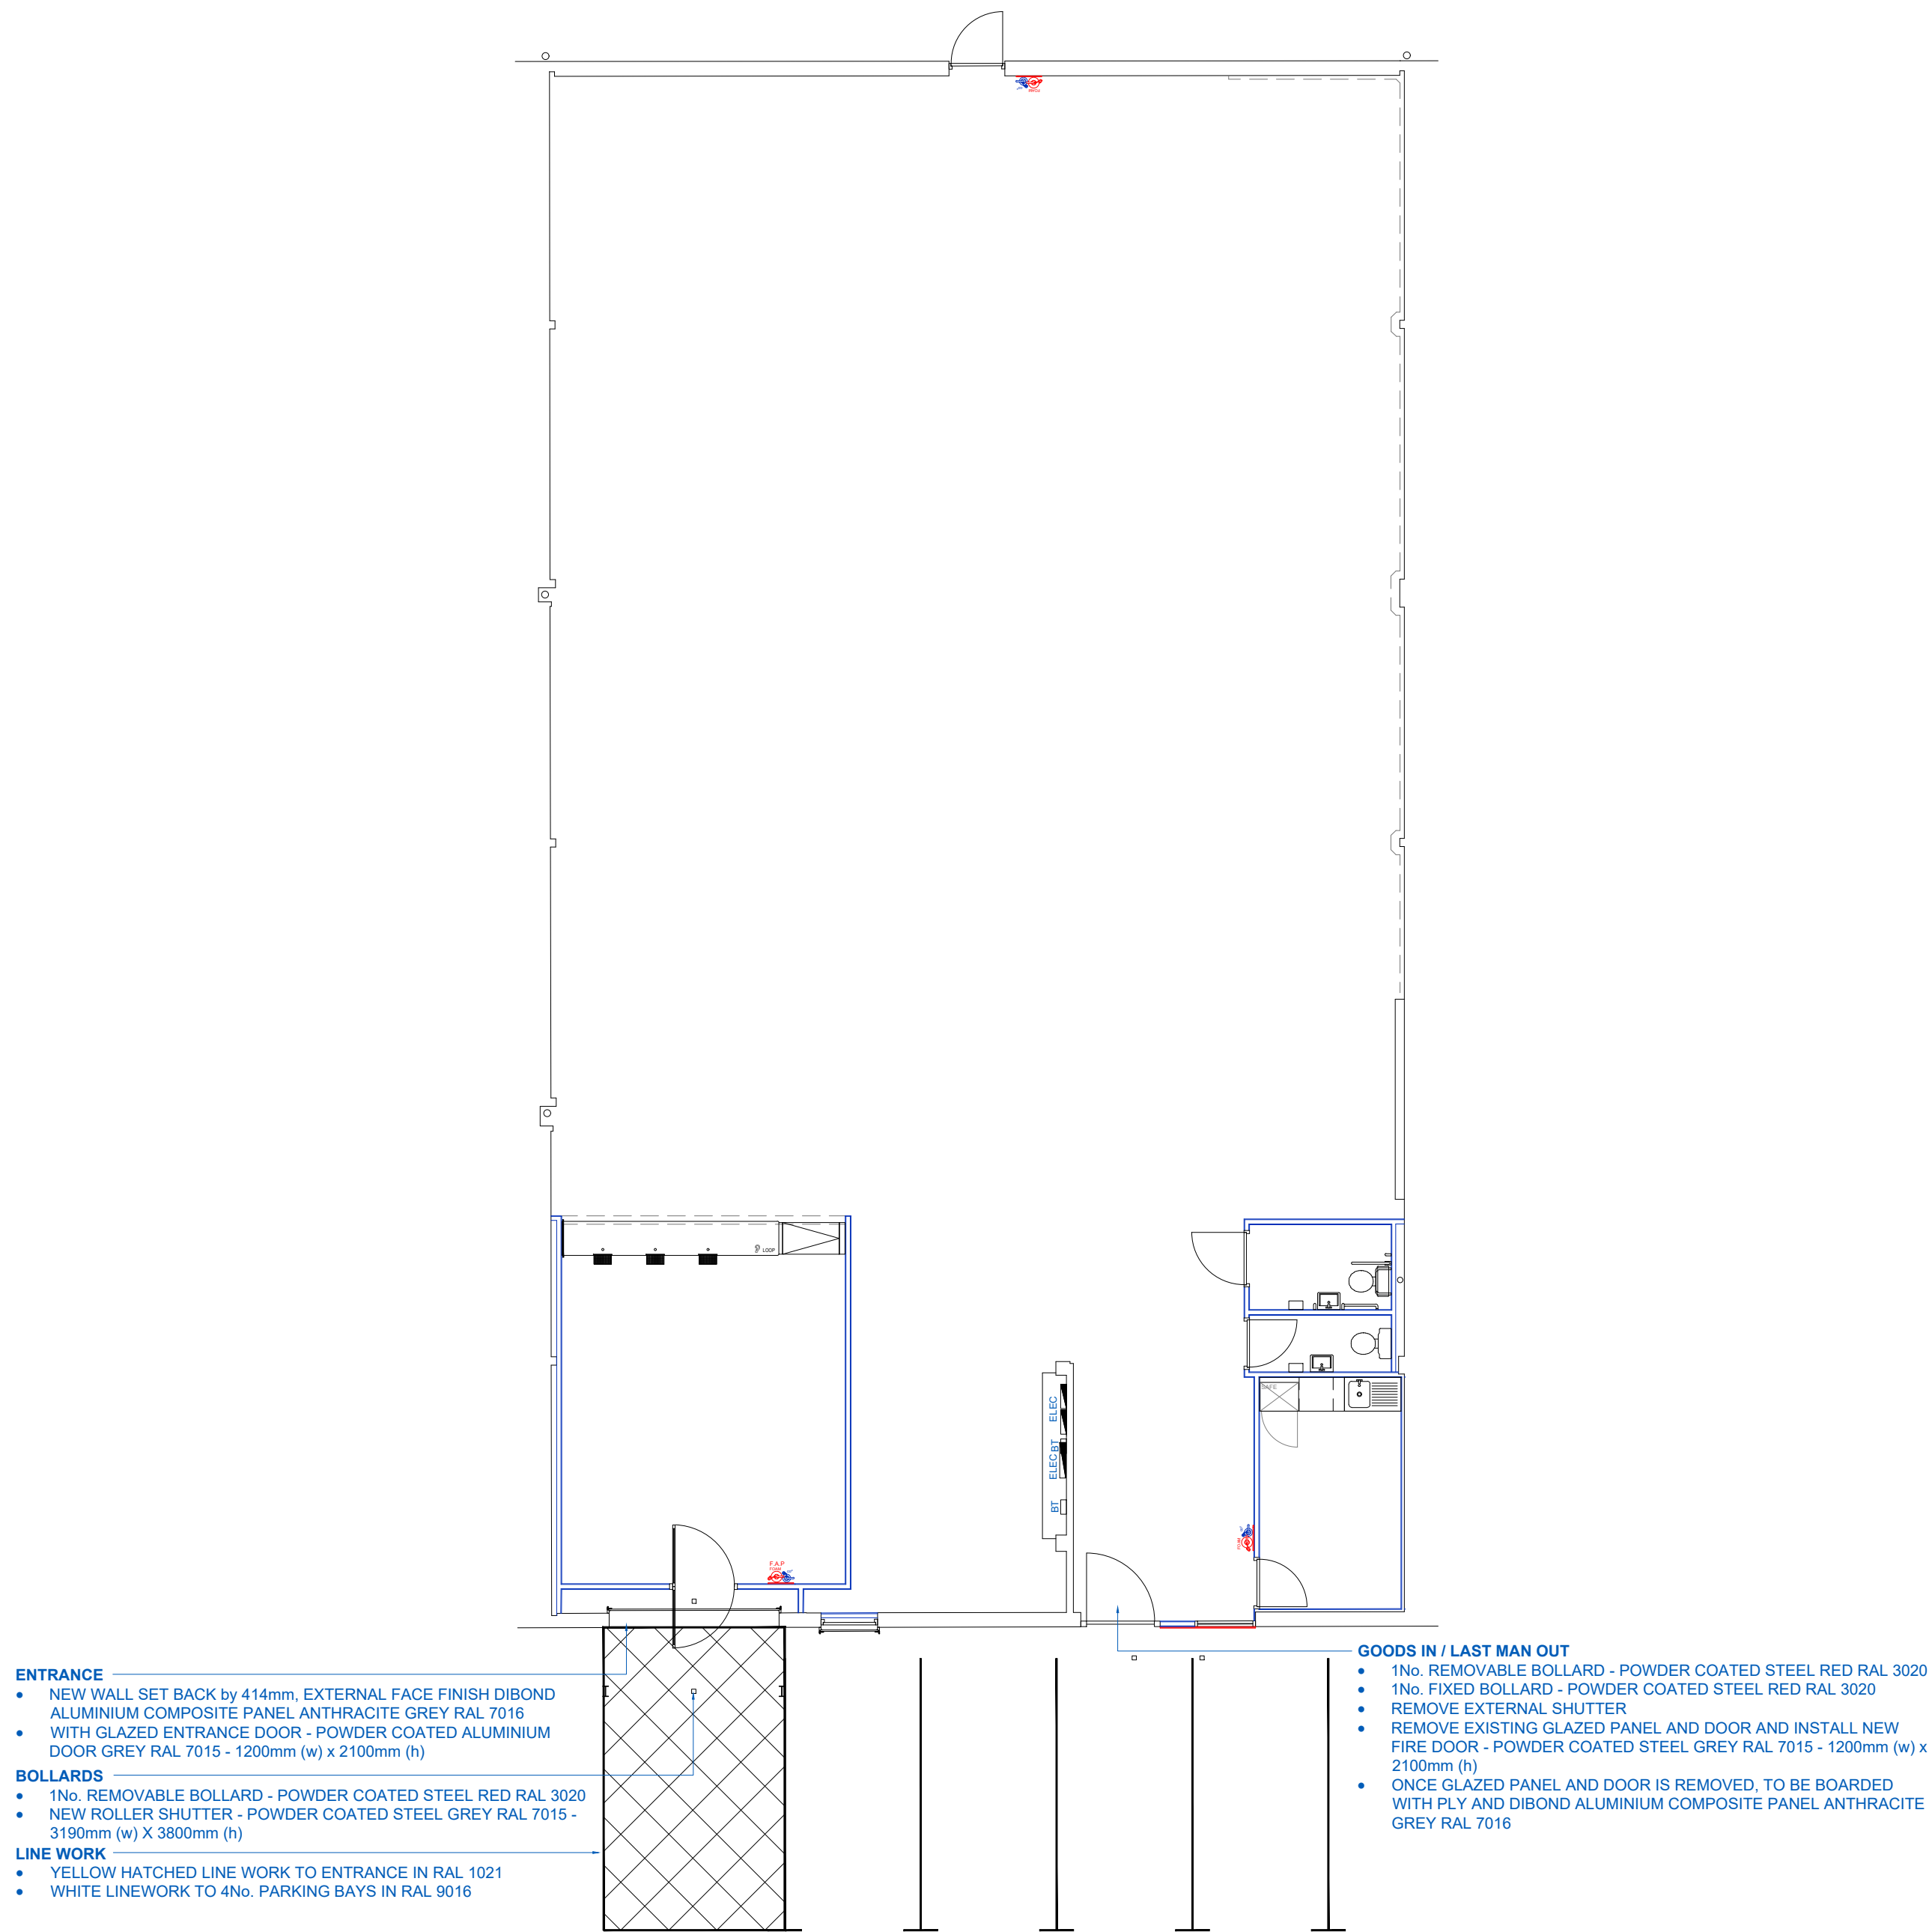

PROPOSED GROUND FLOOR LAYOUT
SCALE 1:100

REVISIONS		DATE	INIT
ISSUED FOR			
PLANNING			
DRAWING PROJECT			
UNIT 2, 23-25 BRIDGE ROAD, HAYWARDS HEATH, RH16 1UA			
DRAWING TITLE			
PROPOSED FLOOR PLAN			
CLIENT			
SCREWFIX DIRECT LIMITED			
DRAWN BY	CHECKED BY	SCALE	DATE
PG	MH/CD	1:100 @ A1	11.02.2026
DRAWING NUMBER			
8767-SF_HAYWARDS_HEATH-FLD-00-XX-DR-I-0030-GA-P3			
SCALE BAR @1:100			
0 1m 5m 10m			
Resolution INTERIORS			
REGISTERED IN ENGLAND & WALES NO. 3678965, VAT REGISTRATION NO. 723652246 GEORGE SMITH WAY, LUTON 2000 BUSINESS PARK, YEOVIL, SOMERSET, BA22 8QR 0155 422700 - info@resolutioninteriors.com - www.resolutioninteriors.com COPYRIGHT OF THIS DRAWING IS RESERVED BY RESOLUTION INTERIORS LIMITED. THE DRAWING IS ISSUED ON THE CONDITION THAT IT IS NOT COPIED, REPRODUCED OR DISCLOSED TO A THIRD PARTY WITHOUT CONSENT			