


SOUTH ELEVATION:

EAST ELEVATION:

NORTH ELEVATION:



WEST ELEVATION:

EXISTING TREES & HEDGE TO BE RETAINED.

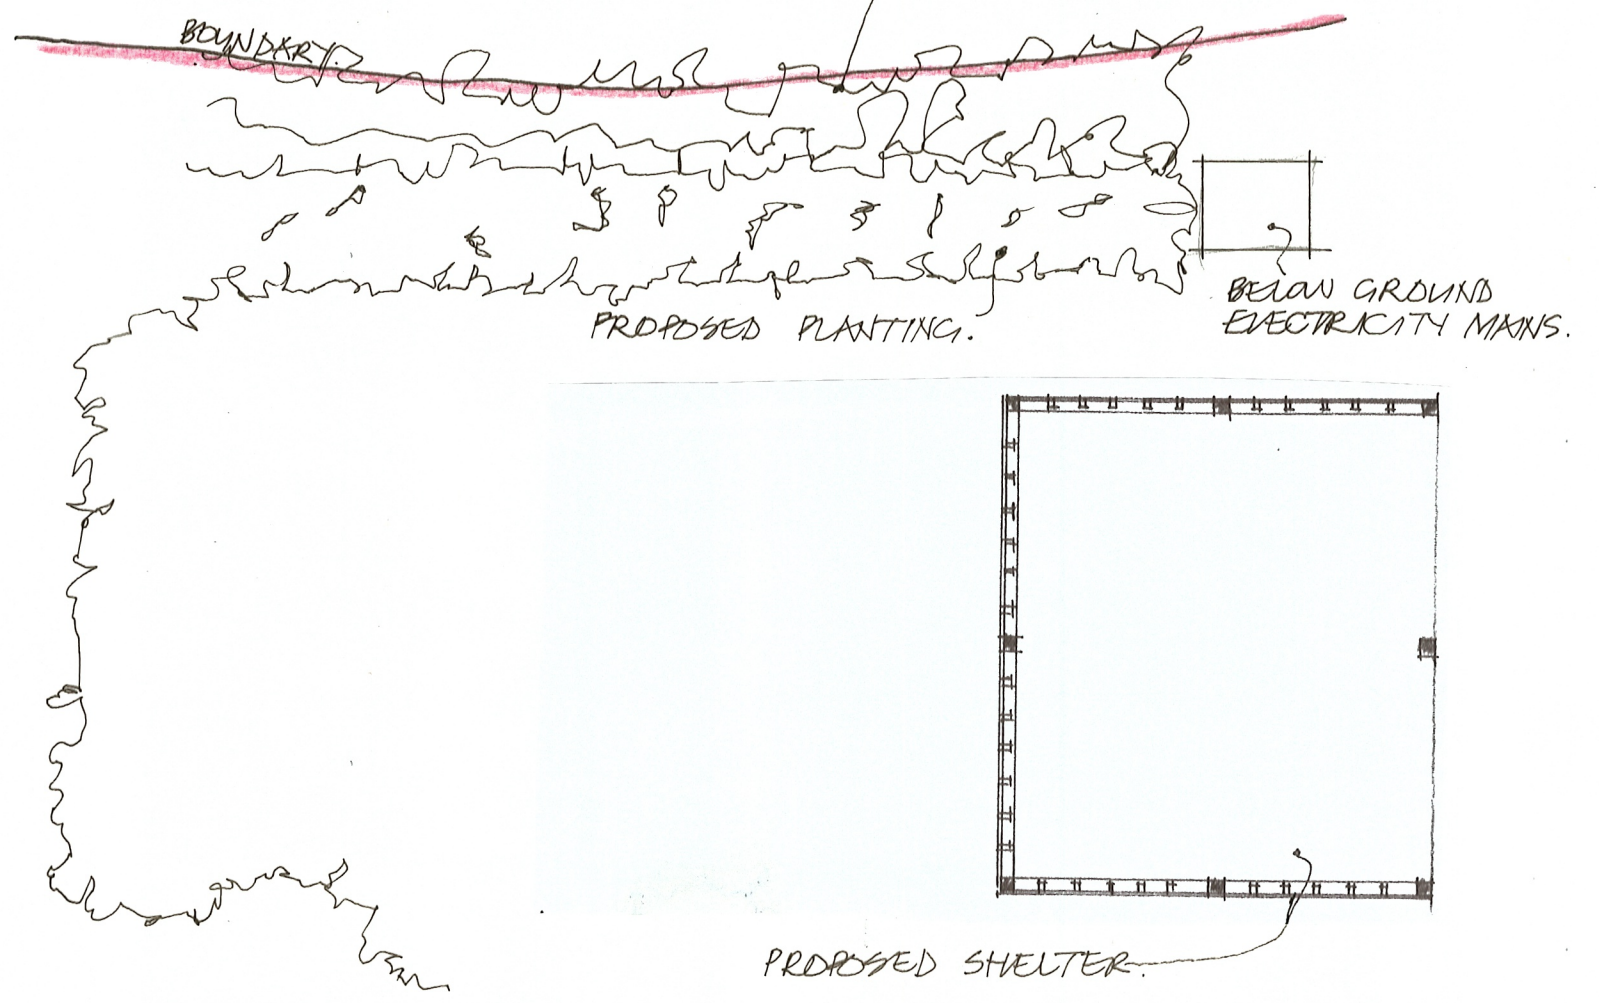


1:100

GROUND FLOOR PLAN:

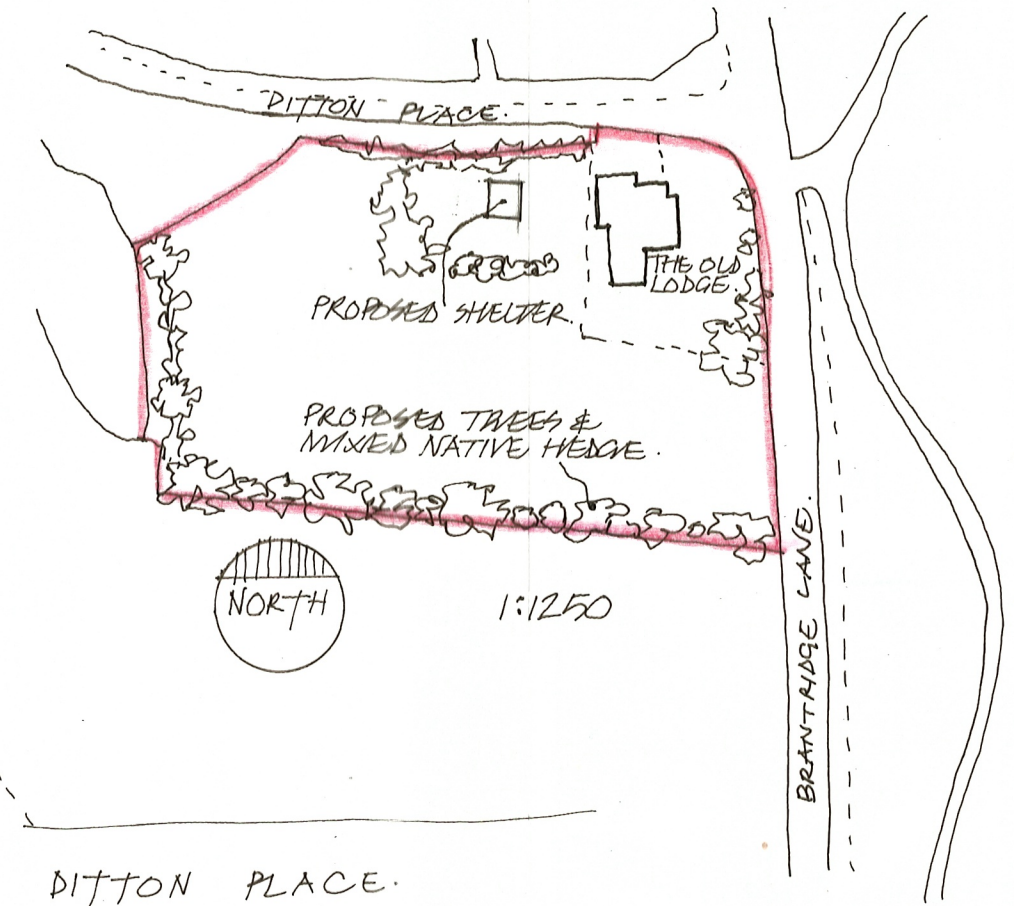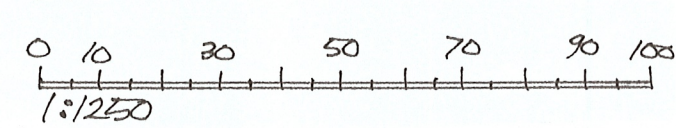

1:1250

DITTON PLACE.

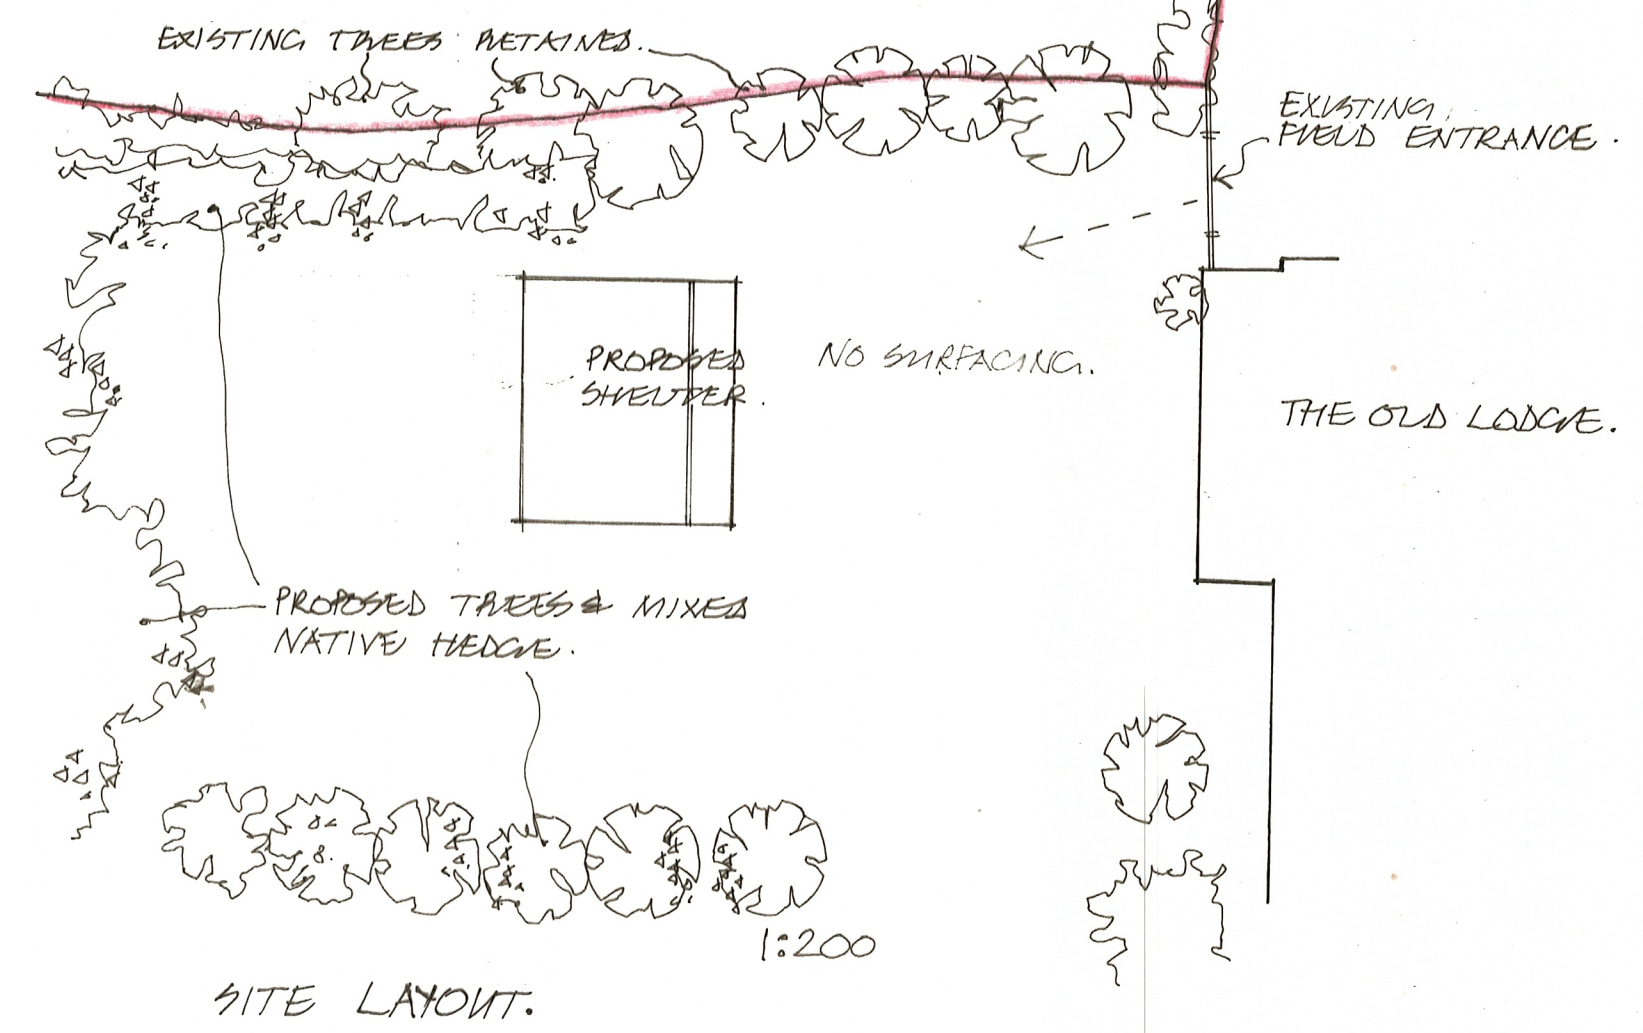

1:200

SITE LAYOUT.

Notes:
All Dimensions must be checked on site and not scaled from this drawing
Contractor and client are reminded of their obligation under the Party Wall Act. If in doubt ask.
Contractor is to confirm all below ground drain run direction and invert levels.

A	APRIL 25	SHELTER MOVES.			
Date		Revisions			
copyright					
TIM CORDING Architectural and Planning Services 3 Whitethorn Drive, Brighton BN1 5LH Tel: 07766647320					
Client					
WILL LYNCH.					
Job Title					
PROPOSED FIELD SHELTER.					
Drawing Title					
THE OLD LODGE. DITTON PLACE. BRANTRIDGE LANE. BALCOMBE. RH17 6JR.					
Scale 1:100					
Date MARCH '25		Drawn by			
Drg.No.					Rev