


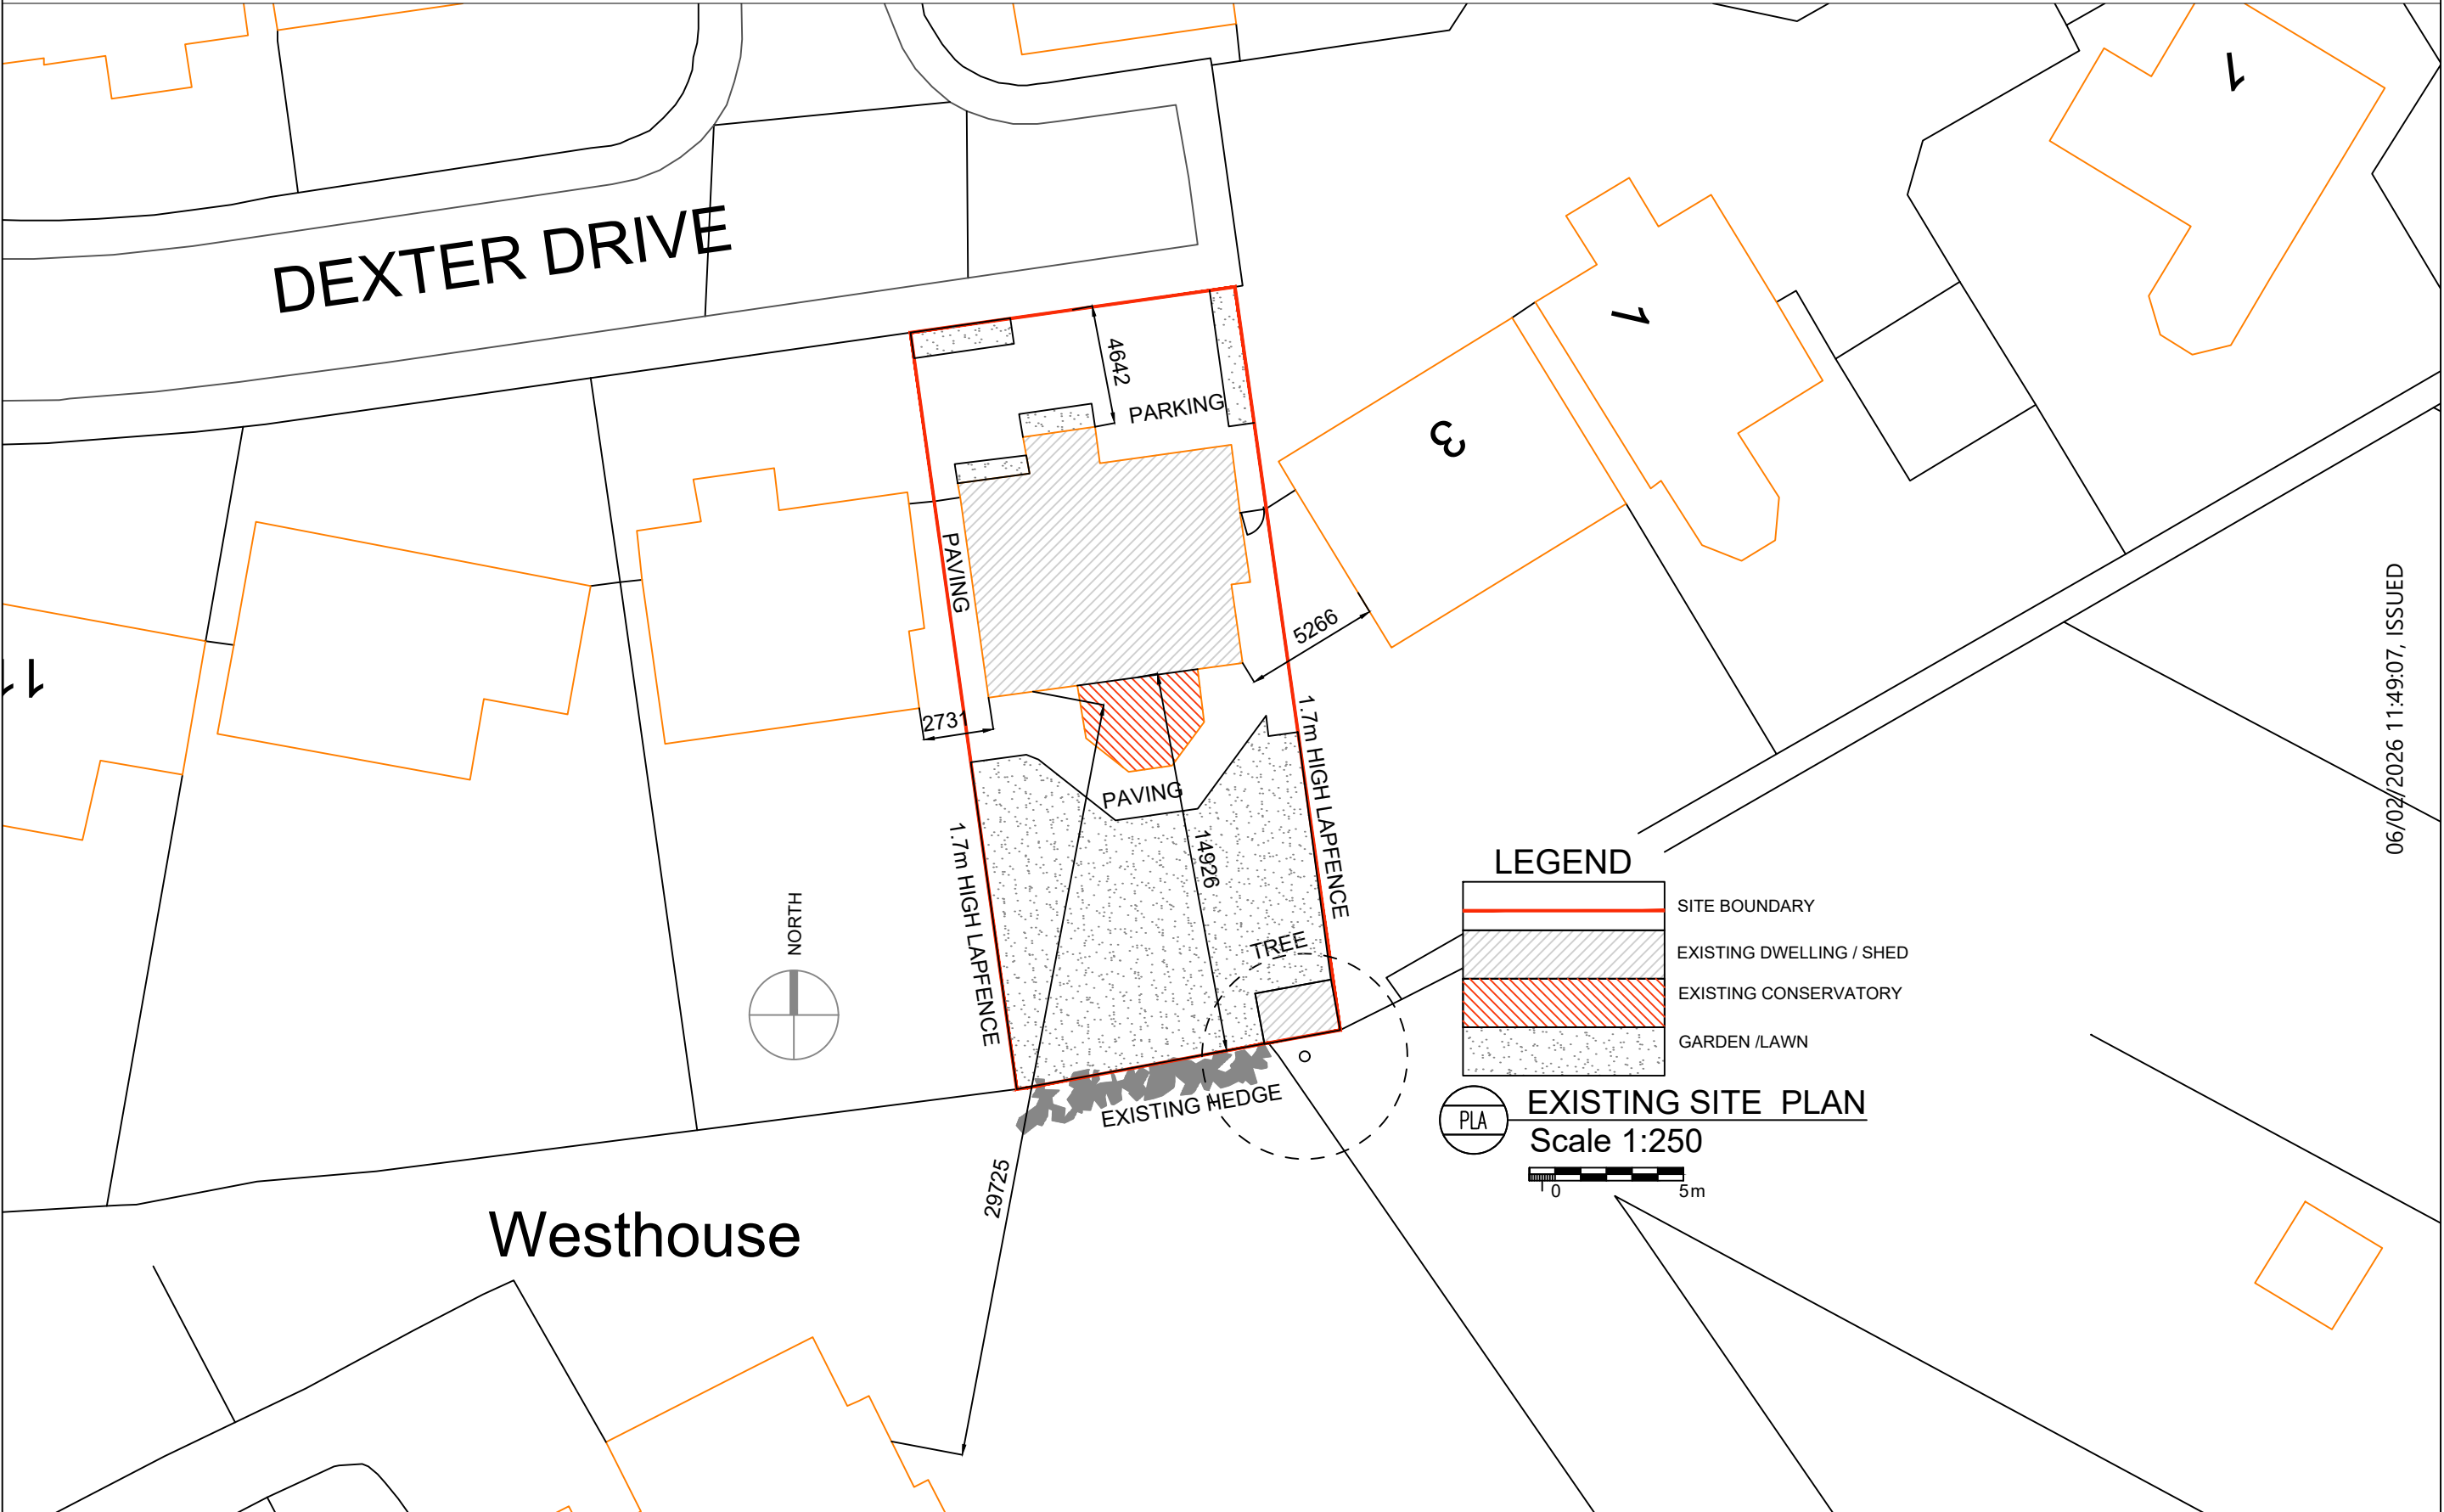

06/02/2026 11:49:07, ISSUED

PROJECT DEMOLITION OF EXISTING CONSERVATORY AND ERECTION REAR GROUND FLOOR EXTENSION		Frank Smith Architecture & Interior Design		27 Nevis Park, Inverness, IV3 8RX Franksmith@franksmitharchitecture.co.uk Mob: 075 18 75 6845	
SITE ADDRESS 5 DEXTER DRIVE, EAST GRINSTEAD, RH19 4 SU	IMPORTANT: THIS DRAWING IS FOR PLANNING PURPOSES. OBTAIN BUILDING REGULATION COMPLIANCE DRAWINGS FOR CONSTRUCTION. CHECK ALL DIMENSIONS ON SITE AND REPORT DISCREPANCIES TO THE DESIGNER / RESPONSIBLE PERSON.	PLANNING APPLICATION PROPOSED AND EXISTING SITE PLANS		SCALE 1:250 @ A3	DRAWING NUMBER 25015-PLA-302 REV000