


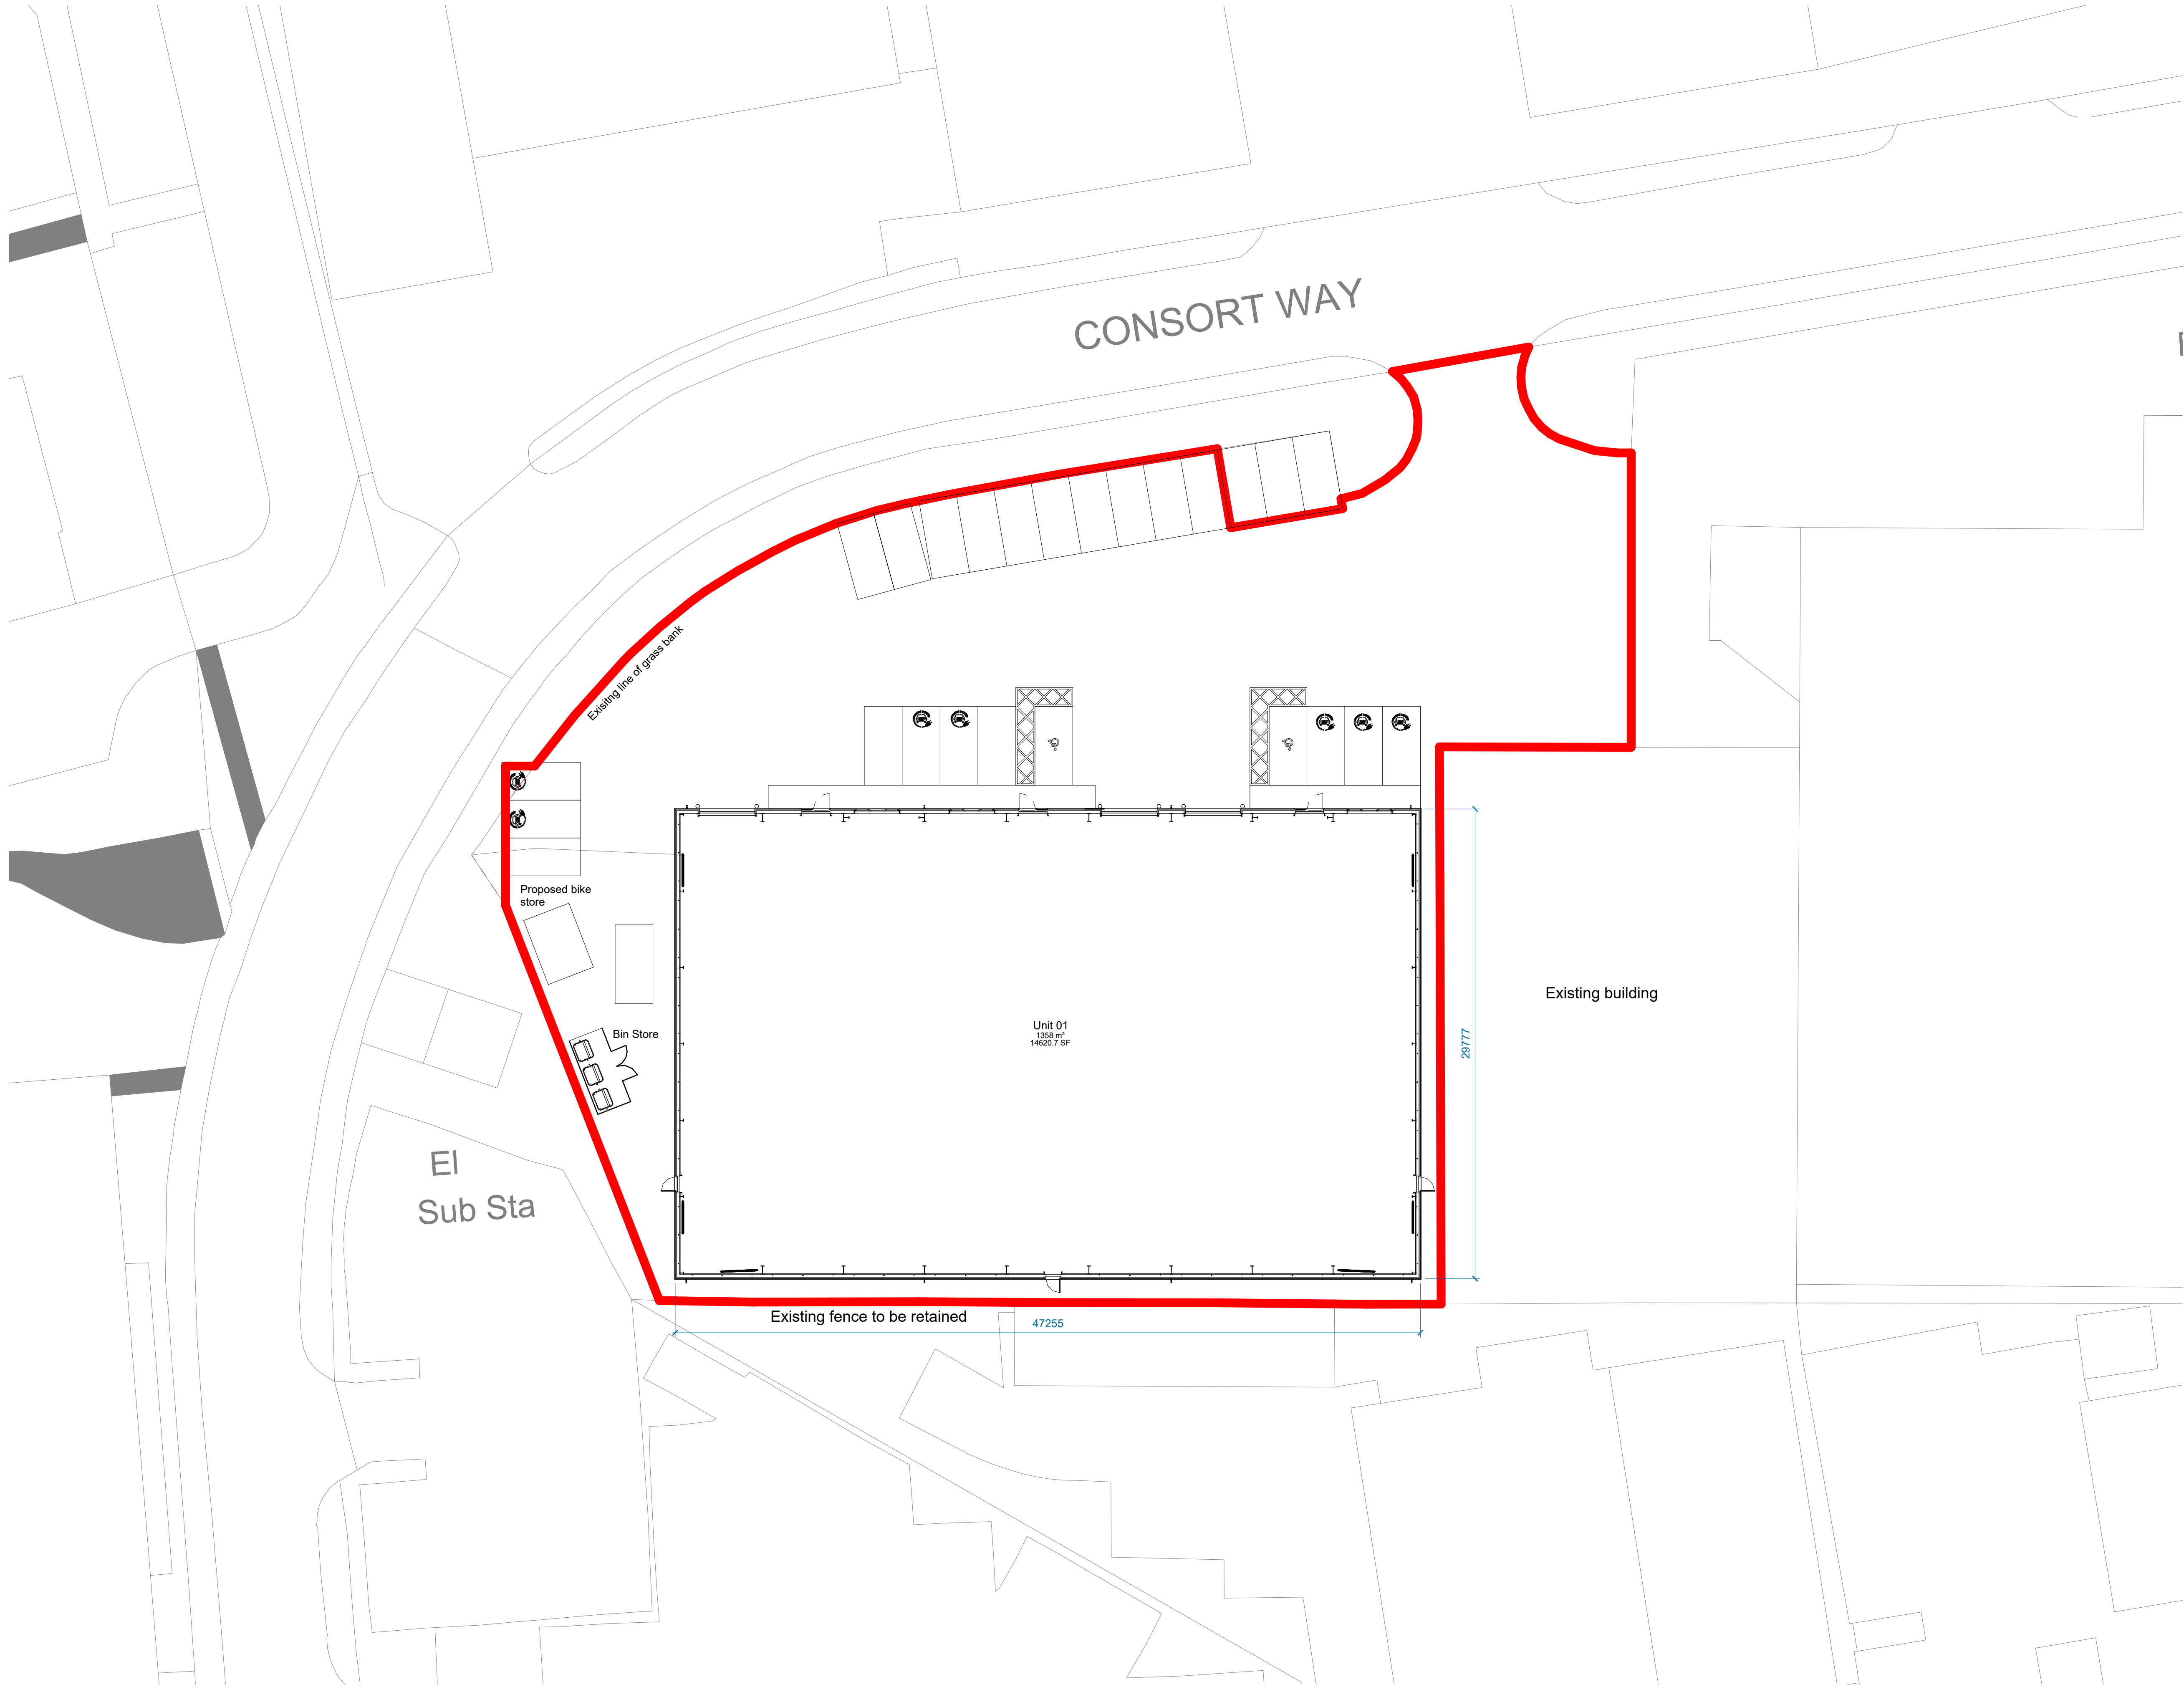


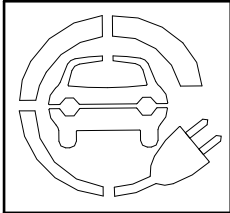

External finishes to be in accordance with engineer's details and specification. Vehicle tracking to specialist

 

ELECTRIC VEHICLE CHARGING BAY

 

Contractors to check all dimensions on drawings.
Any discrepancies must be reported to KTA Architects Ltd or the contract administrator before proceeding.
Do not scale except for planning purposes, work to figured dimensions.
A Fire Consultant must be appointed for this project. KTA drawings & schedules to be read in conjunction with the Fire Consultant Fire Strategy Report.
The Fire Strategy Report takes precedence over any KTA drawing or schedule & any discrepancy should be brought to KTA's attention.
This drawing must be read in conjunction with all relevant consultants drawings.
This drawing is © KTA Architects Ltd.

Revision Schedule			
Revision Number	Revision Date	Revision Description	Issued/ Authorised by
P1	20/12/2024	Preliminary Issue	RN
C2	19/03/2026	Final Construction Issue	RN
C1	08/10/2025	Construction Issue	RN

CAPITAL
HAIR & BEAUTY

KTA
Architects | Urban Designers

Winslade House, Winslade Park, Manor Drive,
Clyst St. Mary, Exeter, EX5 1FY
Tel: 01392 360338
Email: kt@kta.uk.com
Web: www.kta.uk.com

Project
UNIT A, CONSORT WAY,
BURGESS HILL

Title
Proposed Site Plan

Author DD	Chkd by RN	Scale 1 : 200 @ A1
Project 2387	Status Final Construction Issue	
Drawing number 2387-KTA-XX-00-D-A-0101	C2	