


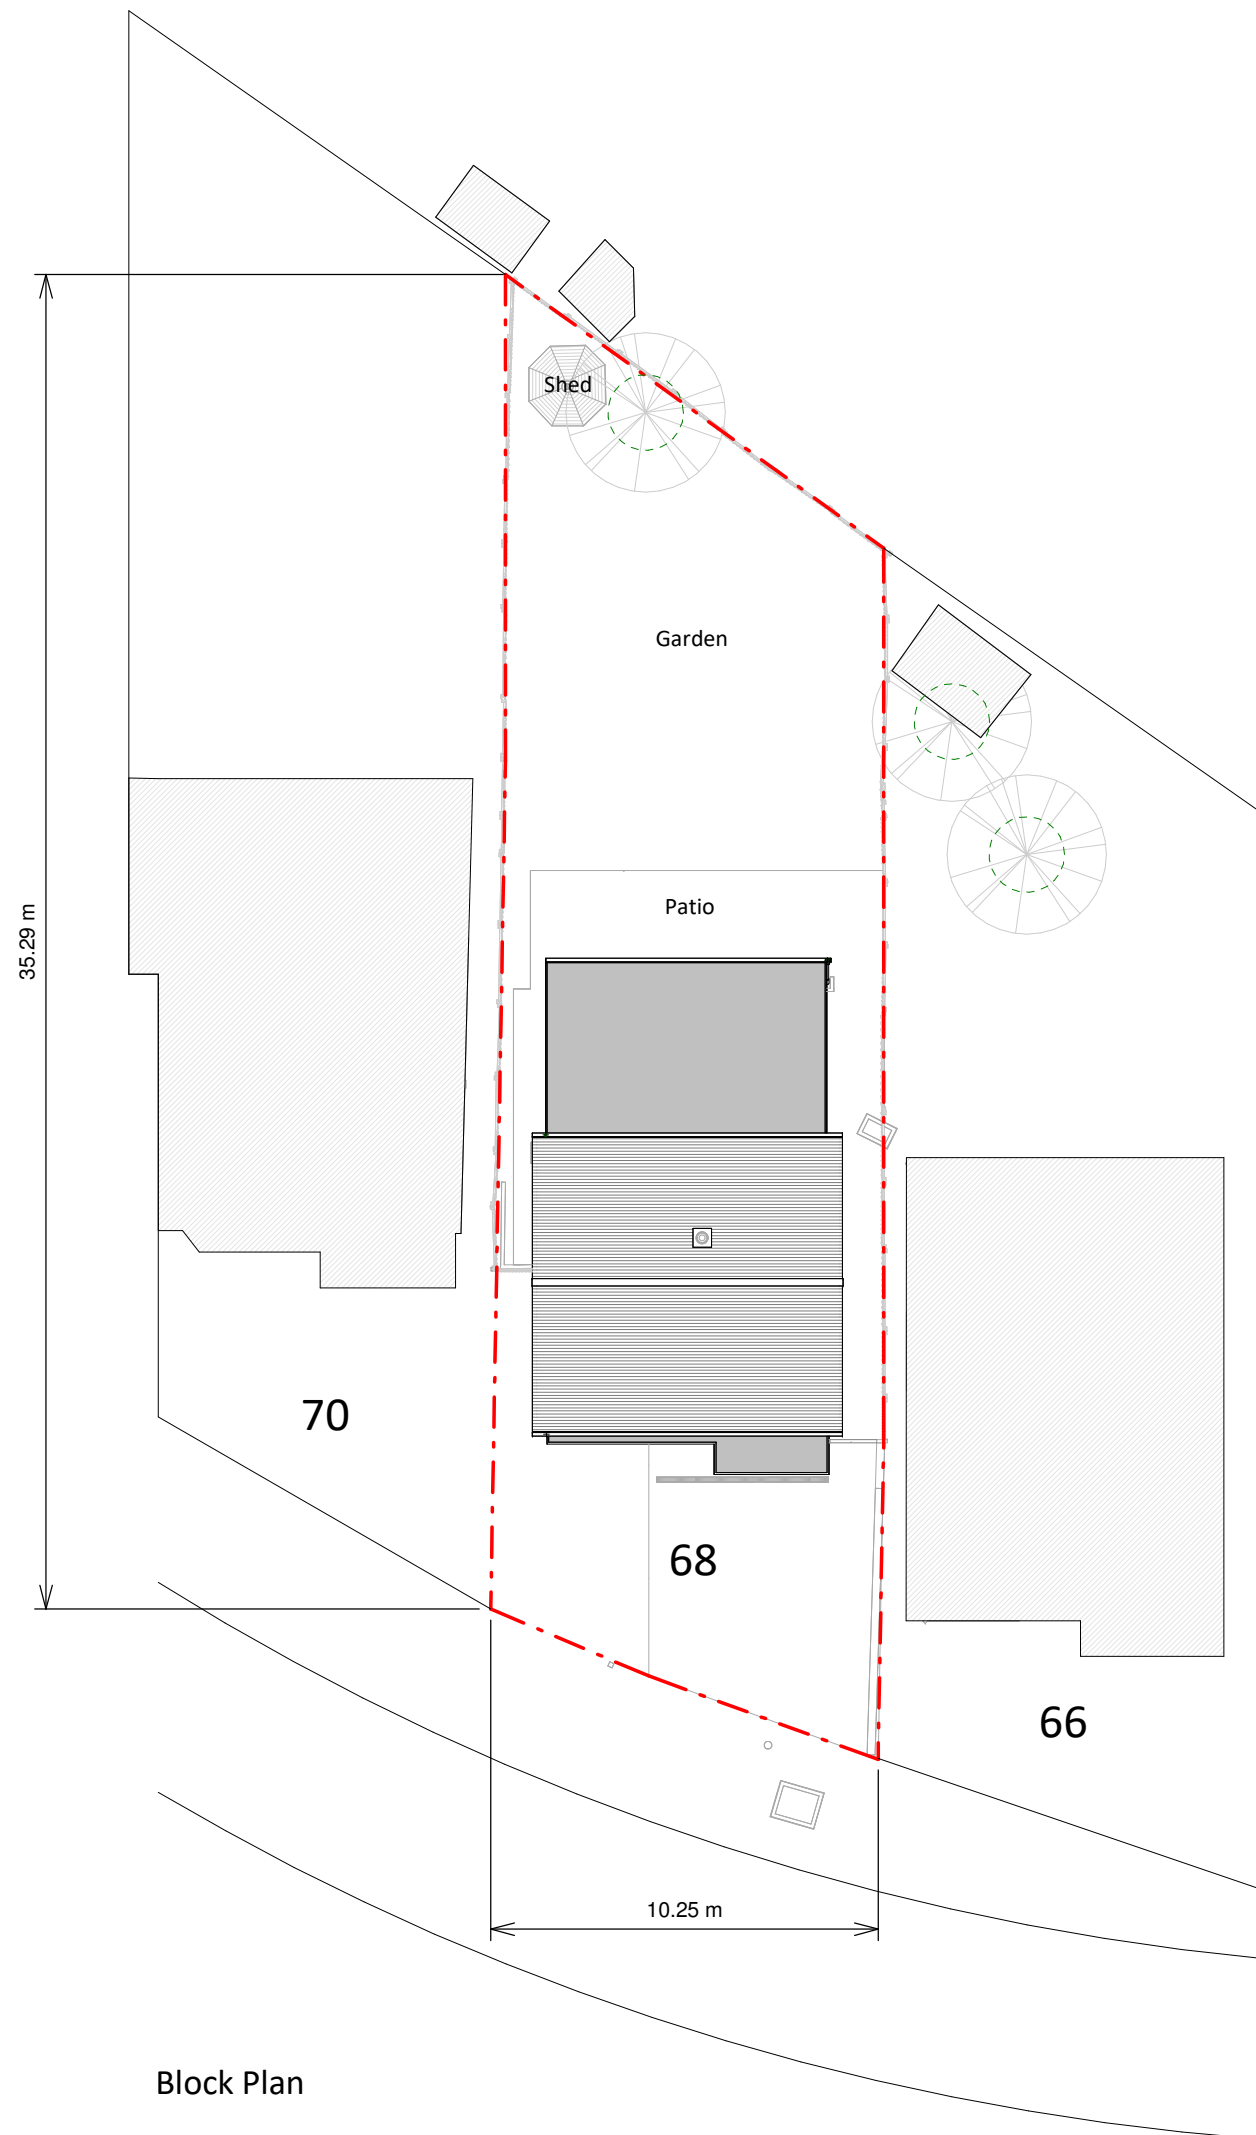

Copyright in the design and this drawing is the property of RESI. Reproduction in whole or in part is forbidden without written sanction of RESI. This drawing must be read in conjunction with all other relevant documentation and drawings.


RESI accepts no liability for any expense, loss or damage of whatever nature and however arising from any variation which has not been referred to them and their approval obtained.

Print out to actual scale. Do not scale, except unless for Planning purposes. All dimensions to be cross-checked on-site prior to manufacture and construction. Any discrepancies to be reported to RESI immediately.

**NOTES**

**KEY**

- Neighbouring context
- Boundary line

 

| Revision |                |            |
|----------|----------------|------------|
| Rev      | Notes          | Date       |
| A        | Planning Issue | 17/08/2026 |
|          |                |            |
|          |                |            |
Job Title  
Proposed first floor rear extension, internal alterations, floor plan redesign and all associated works at 68 Meadow Lane, Burgess Hill, RH15 9JE

Drawing Status  
Planning Drawings

Client  
Braden Holding

Drawing Title  
Existing Block Plan

|                             |               |
|-----------------------------|---------------|
| Scale<br>1 : 200 @ A3       | Drawn<br>AR   |
| Date<br>Aug 2026            | Checked<br>MP |
| Drawing No.<br>B383575-1000 | REV<br>A      |

