




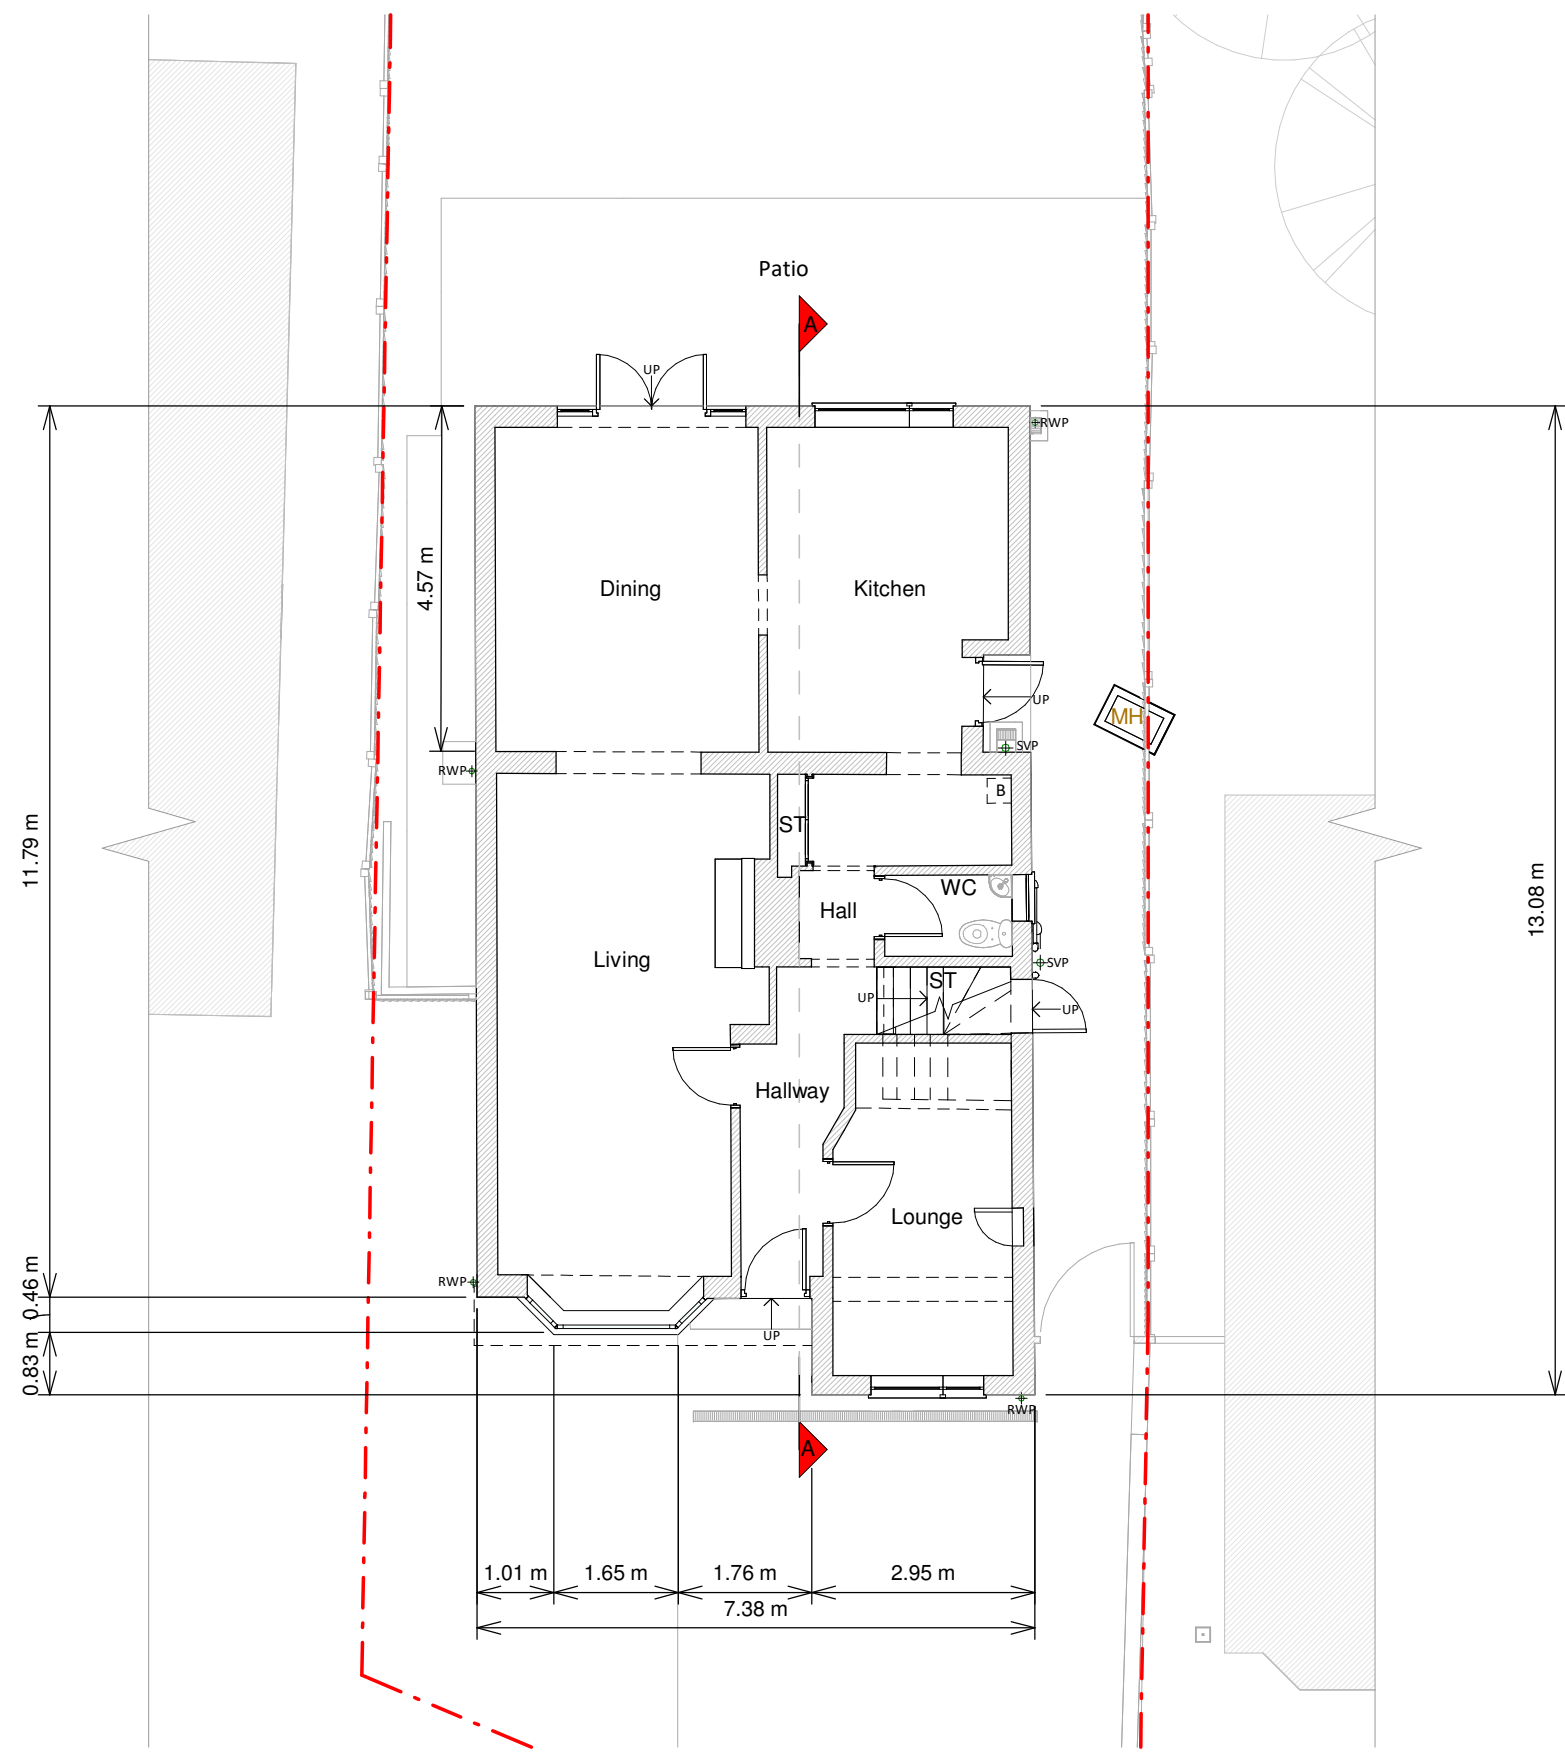


Ground Floor Plan

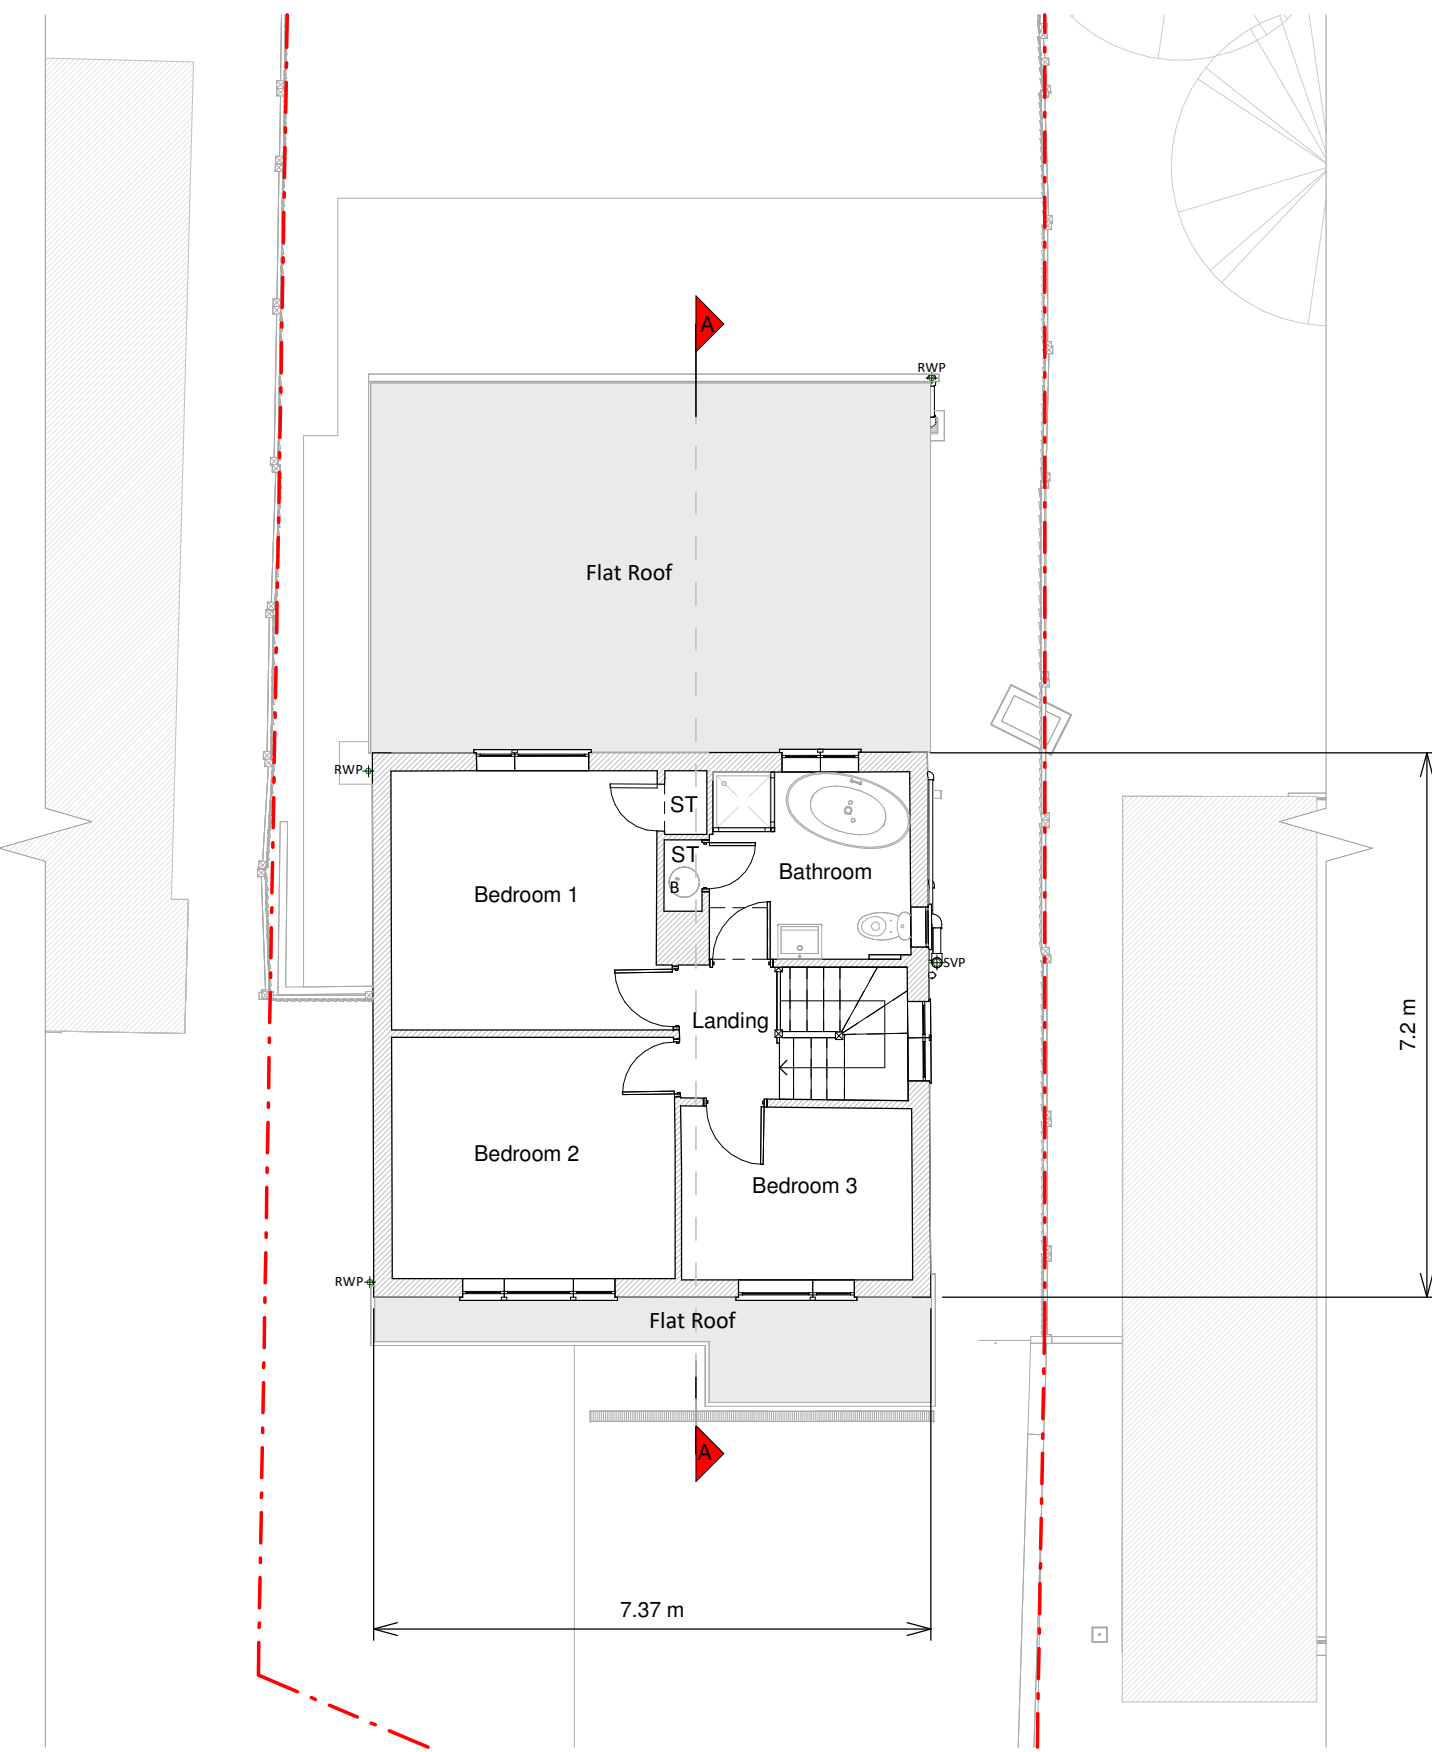


First Floor Plan

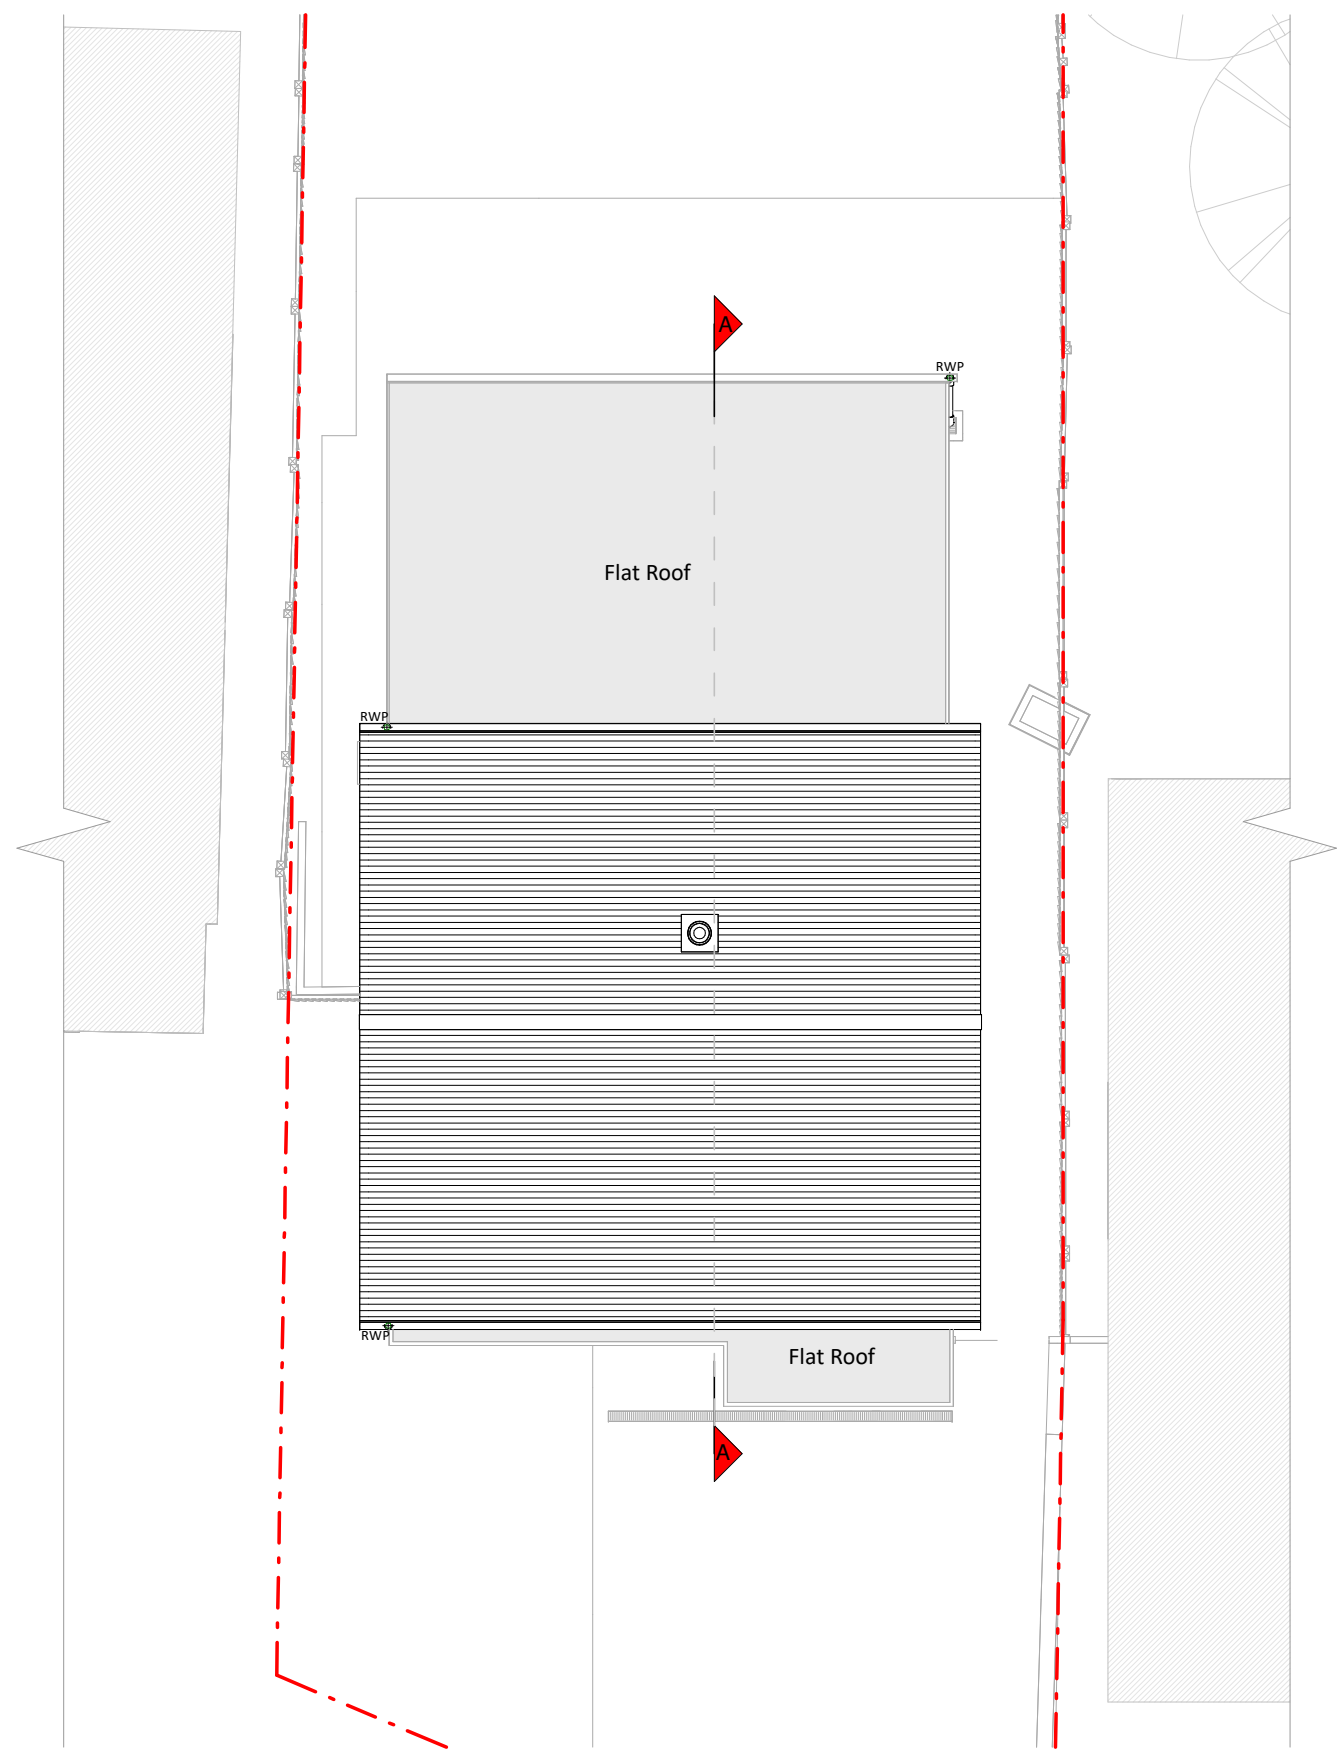


Roof Plan

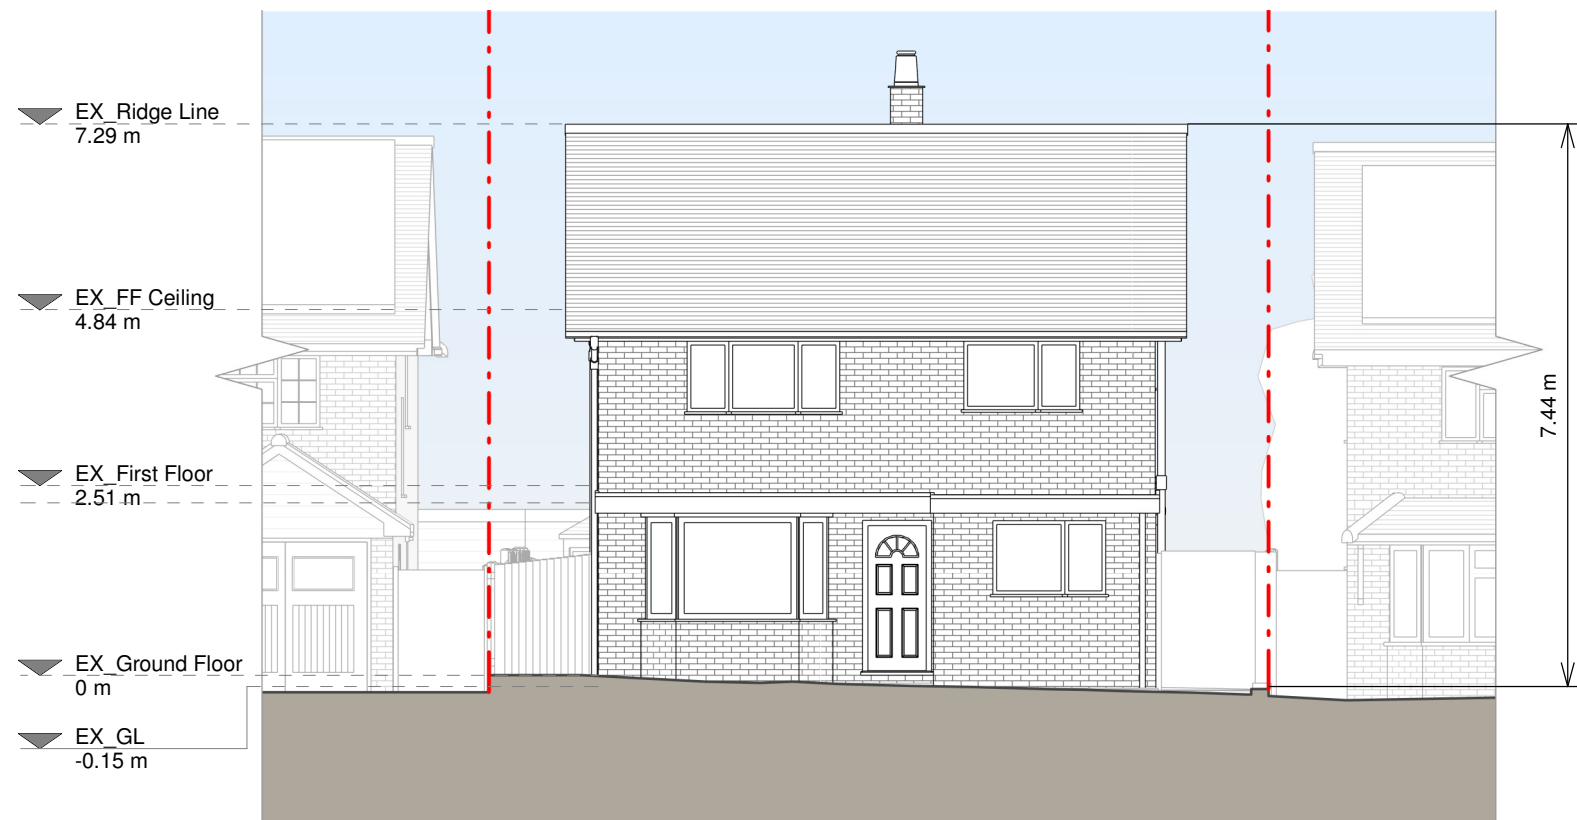


Front Elevation

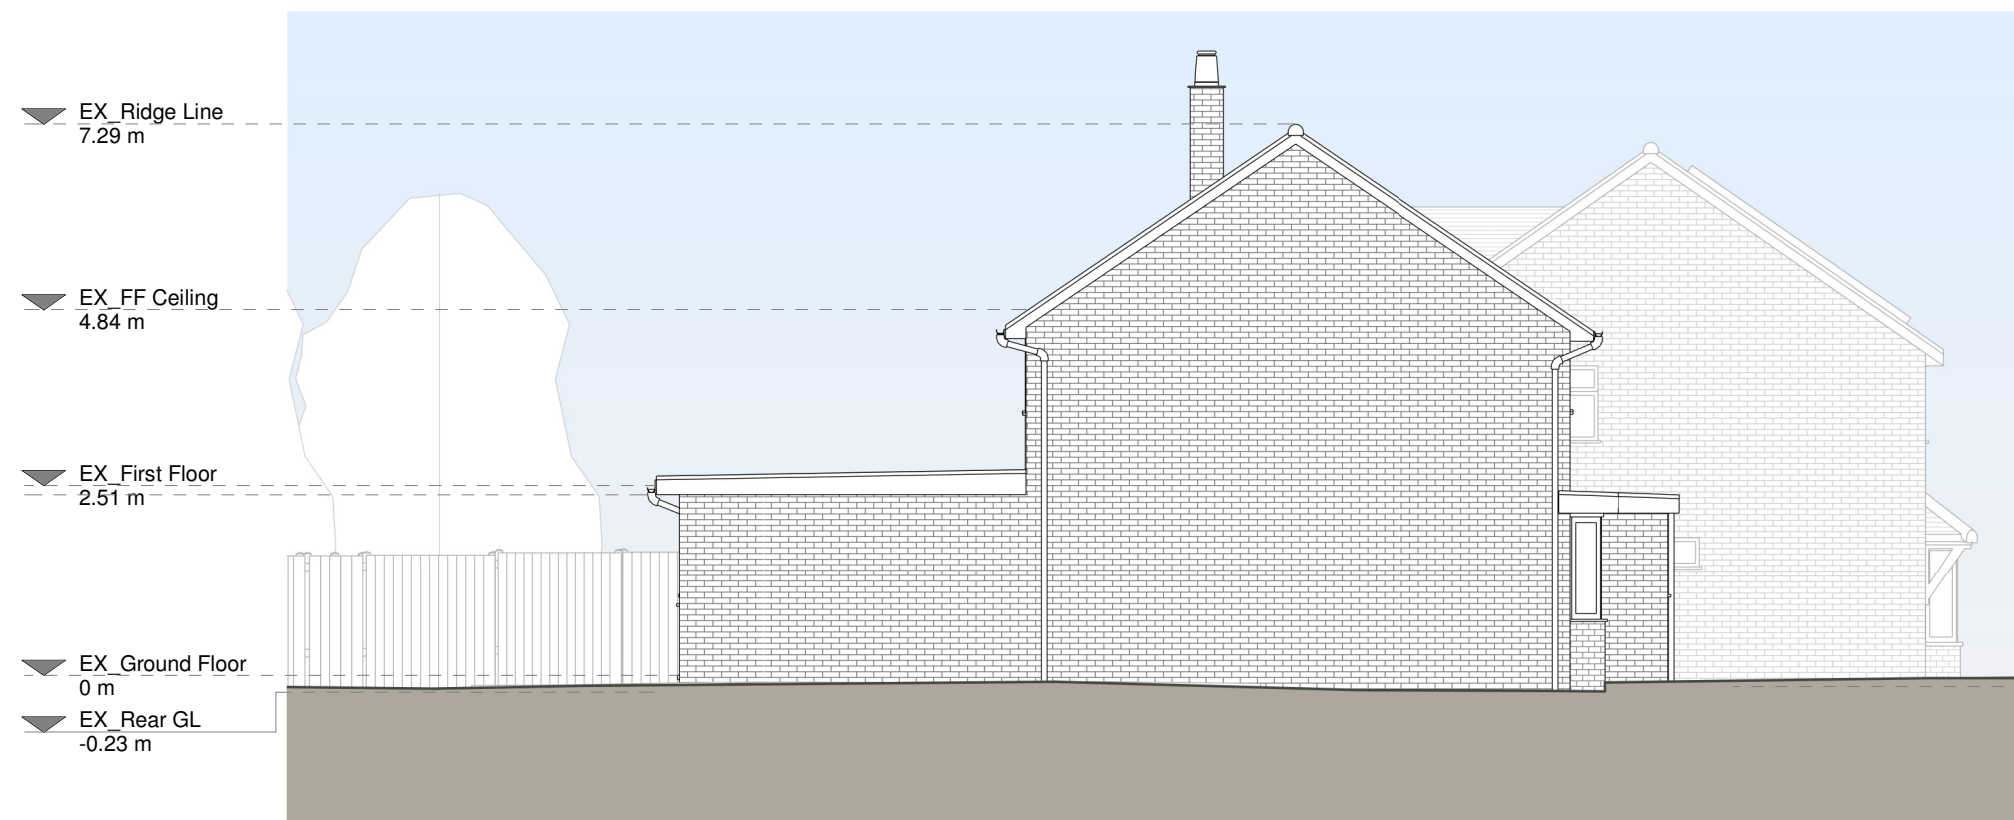

Left Side Elevation

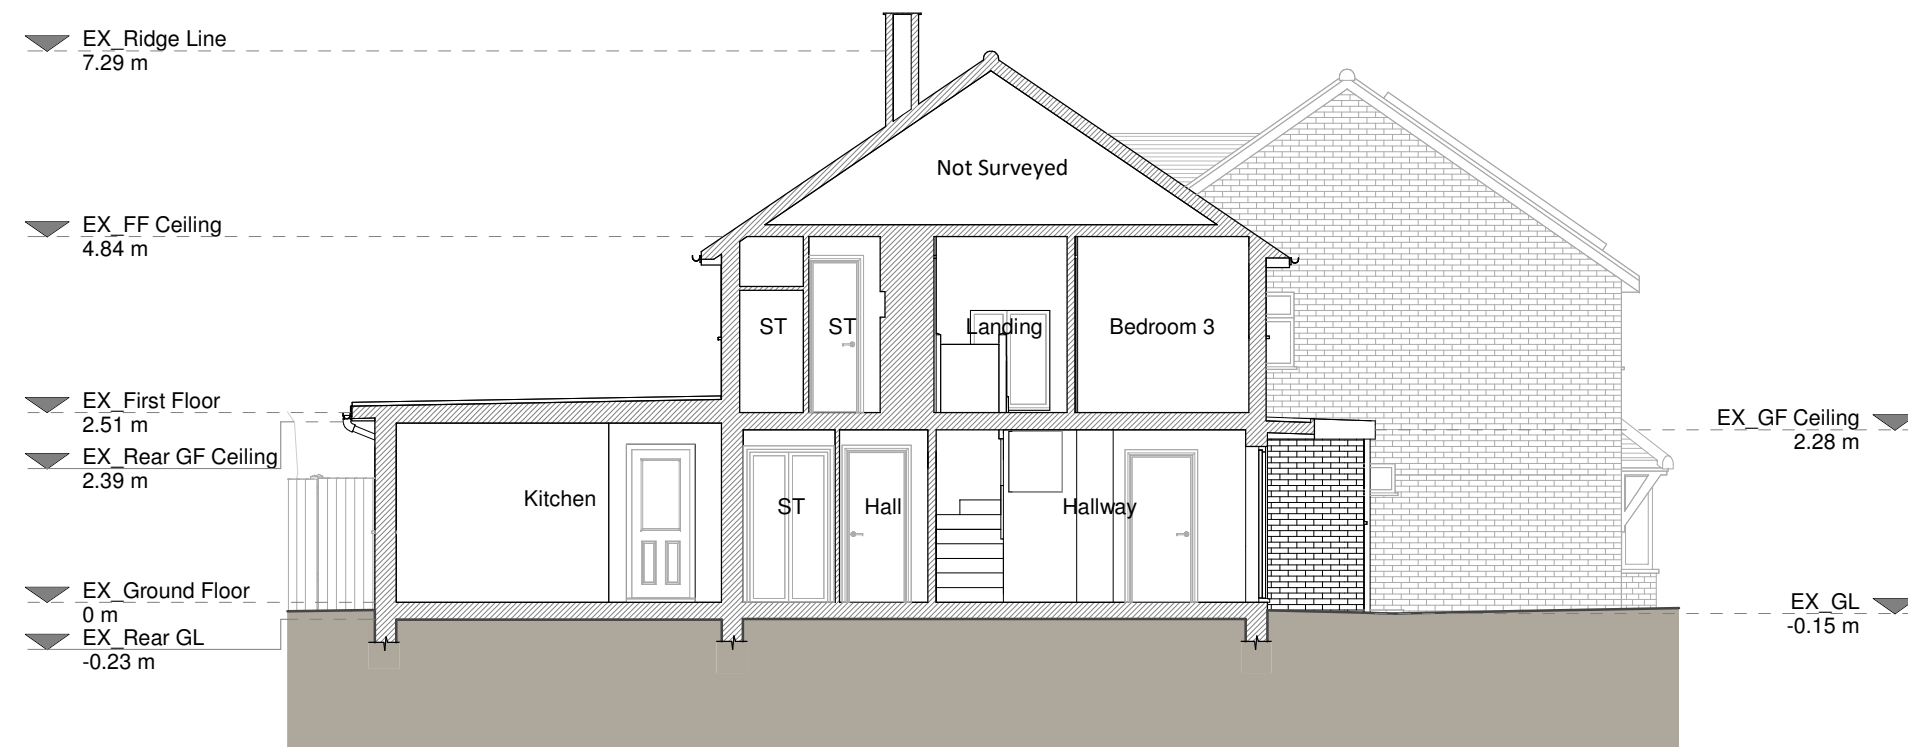


Section A - A

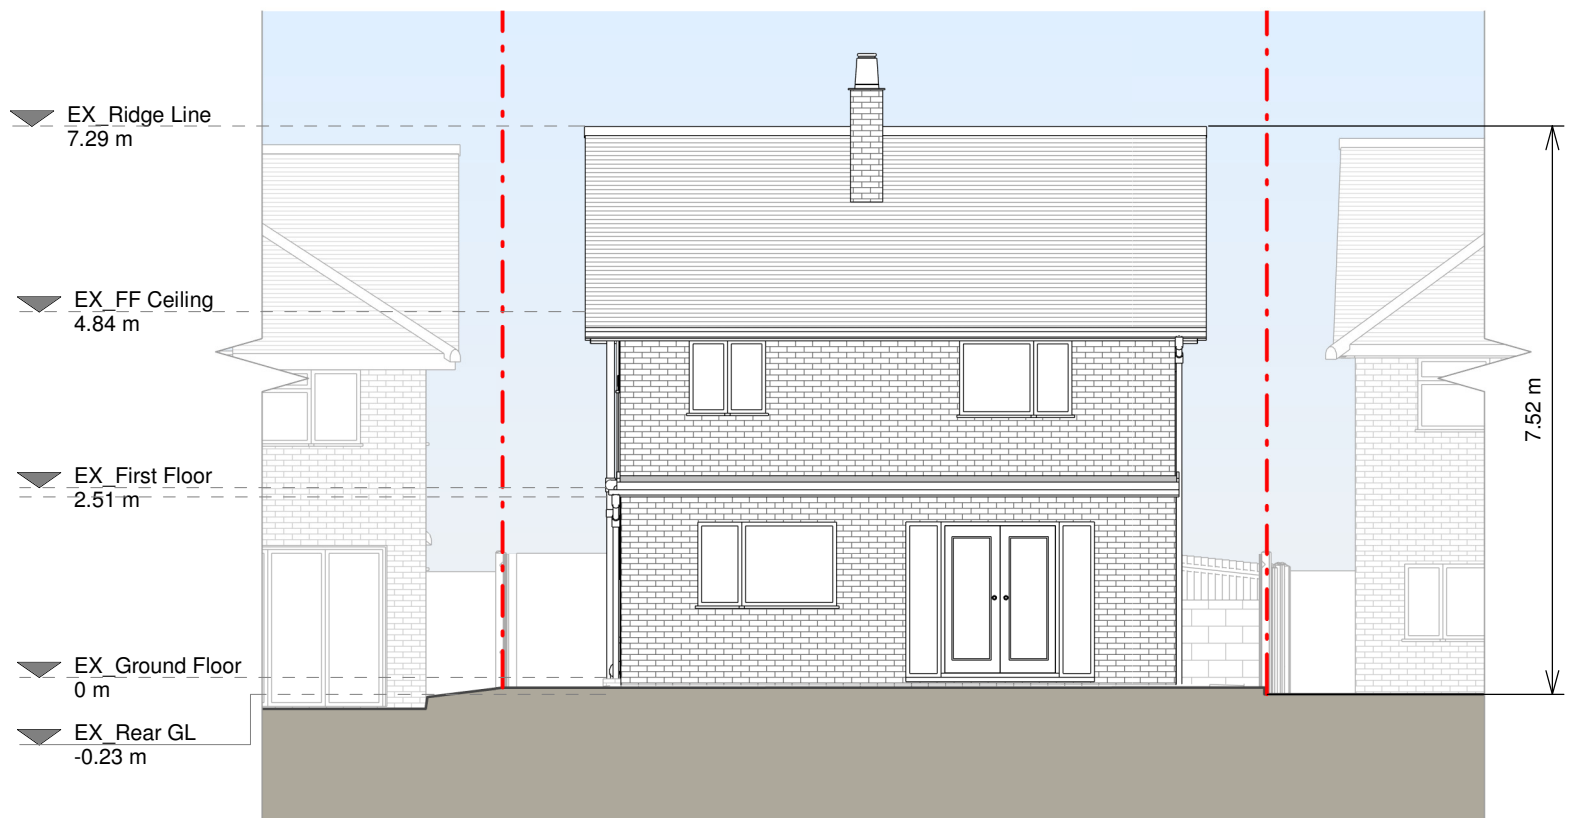

Rear Elevation



Right Side Elevation

 

Copyright in the design and this drawing is the property of RESI. Reproduction in whole or in part is forbidden without written sanction of RESI. This drawing must be read in conjunction with all other relevant documentation and drawings.

RESI accepts no liability for any expense, loss or damage of whatever nature and however arising from any variation which has not been referred to them and their approval obtained.

RESI do not advise using planning drawings for the construction stages. All dimensions to be cross-checked on-site prior to manufacture and construction. Any discrepancies to be reported to RESI immediately.

- Existing Materials:**
- Brickwork / walls - Red brick walls
 - Pitched roof - Clay tile
 - Flat roof - Lead roll
 - Windows - White uPVC framed windows
 - Doors - White uPVC framed glazed door
 - RWP / Gutters / Fascias - White uPVC gutters, downpipes and fascias
- KEY**
- Existing walls
 - Existing furniture
 - Boundary line
 - Level line
 - 1.5m head height
 - 1.8m head height

Job Title		
Proposed first floor rear extension, internal alterations, floor plan redesign and all associated works at 68 Meadow Lane, Burgess Hill, RH15 9JE		
Drawing Status		
Planning Drawings		
Client		
Braden Holding		
Drawing Title		
Existing Drawings		
Scale	1:100 @ A1	Drawn
AR		
Date	Aug 2026	Checked
MP		
Drawing No.	8383575-1100	Rev
A		