


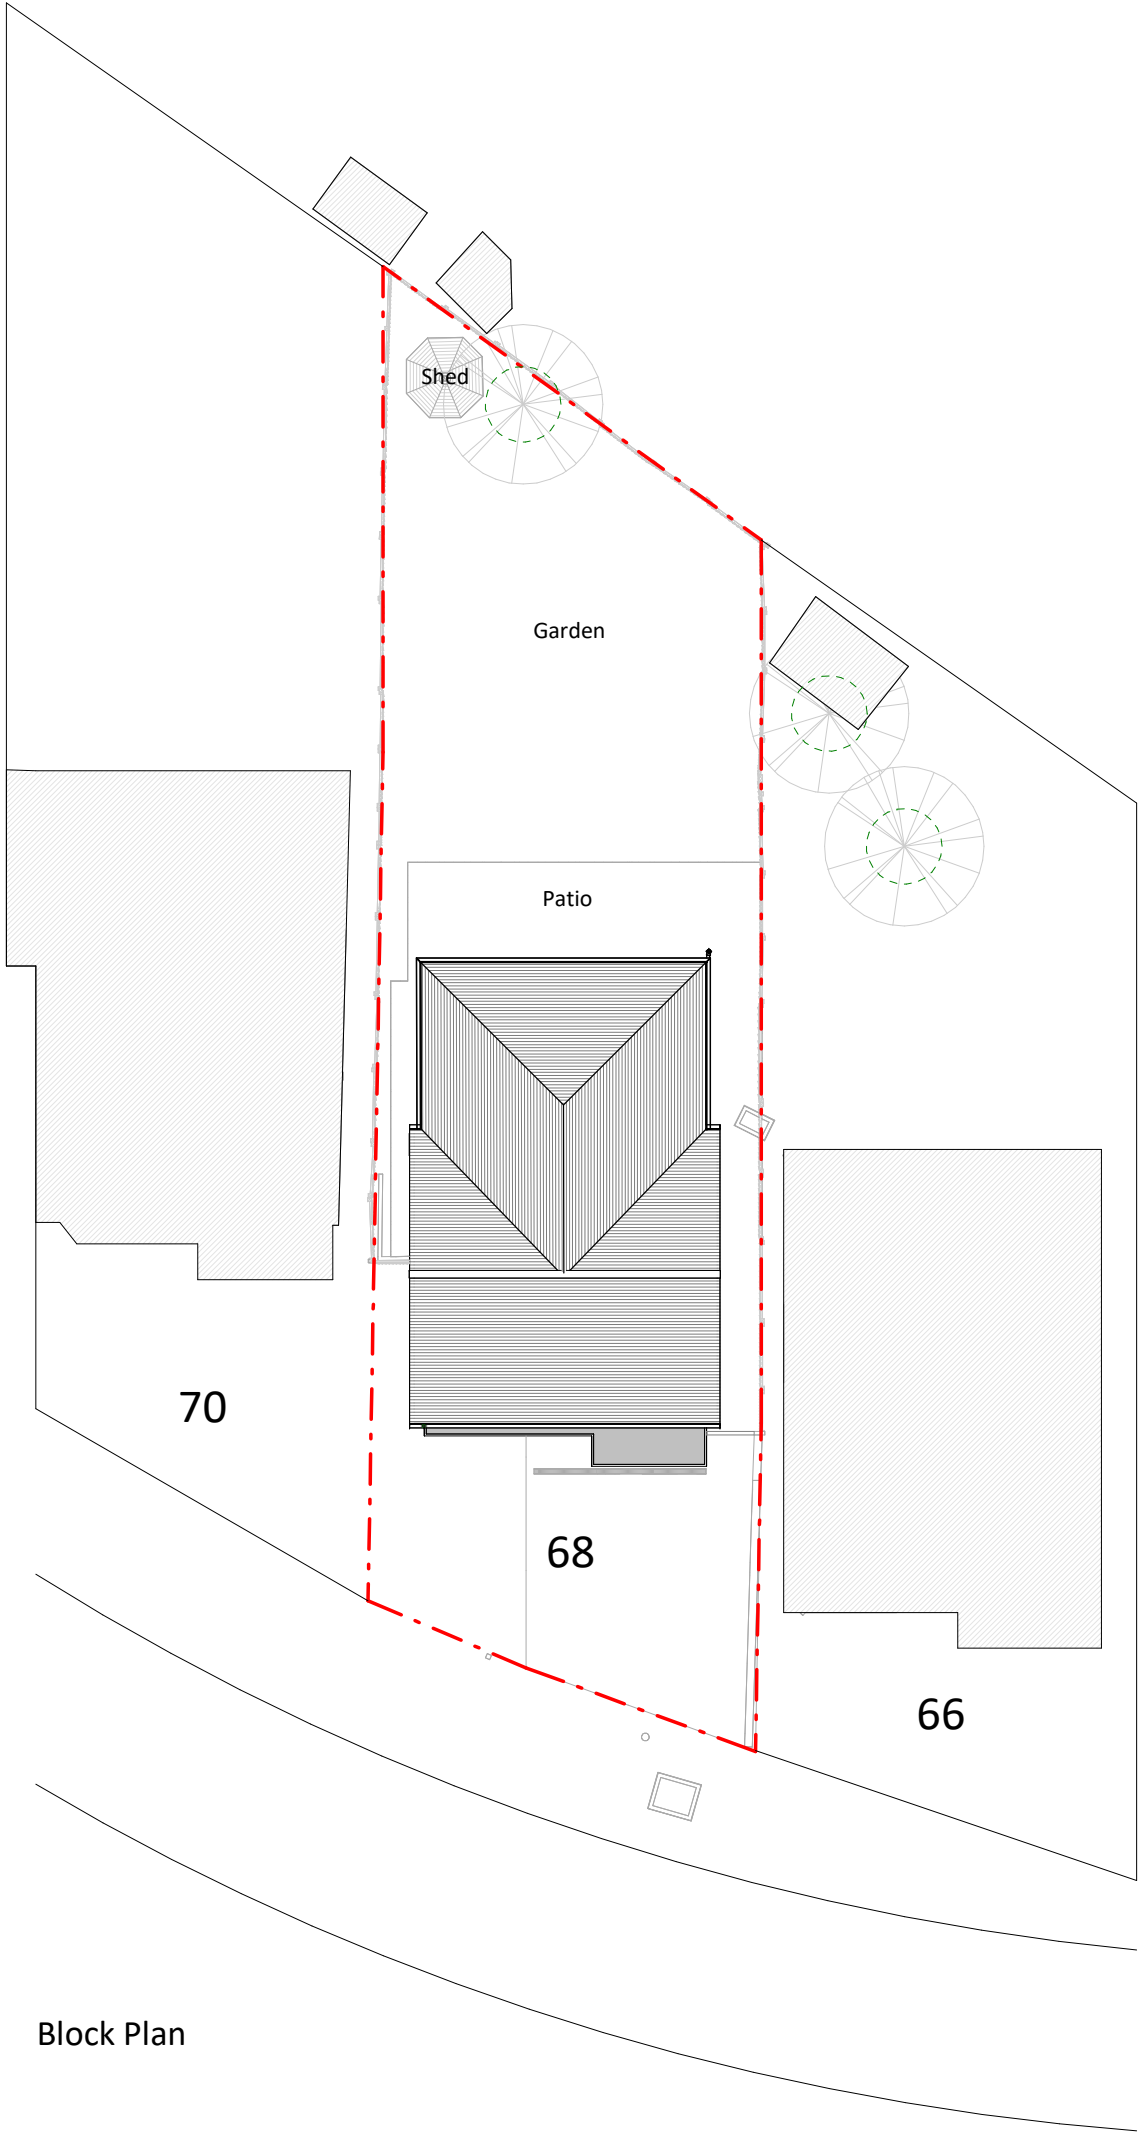

Copyright in the design and this drawing is the property of RESI. Reproduction in whole or in part is forbidden without written sanction of RESI. This drawing must be read in conjunction with all other relevant documentation and drawings.

RESI accepts no liability for any expense, loss or damage of whatever nature and however arising from any variation which has not been referred to them and their approval obtained.

Print out to actual scale. Do not scale, except unless for Planning purposes. All dimensions to be cross-checked on-site prior to manufacture and construction. Any discrepancies to be reported to RESI immediately.

NOTES

KEY

Neighbouring context

Boundary line



Revision		
Rev	Notes	Date
A	Planning Issue	17/08/2026



Job Title

Proposed first floor rear extension, internal alterations, floor plan redesign and all associated works at 68 Meadow Lane, Burgess Hill, RH15 9JE

Drawing Status

Planning Drawings

Client

Braden Holding

Drawing Title

Proposed Block Plan

Scale 1 : 200 @ A3	Drawn AR
Date Aug 2026	Checked MP
Drawing No. B383575-3000	REV A

