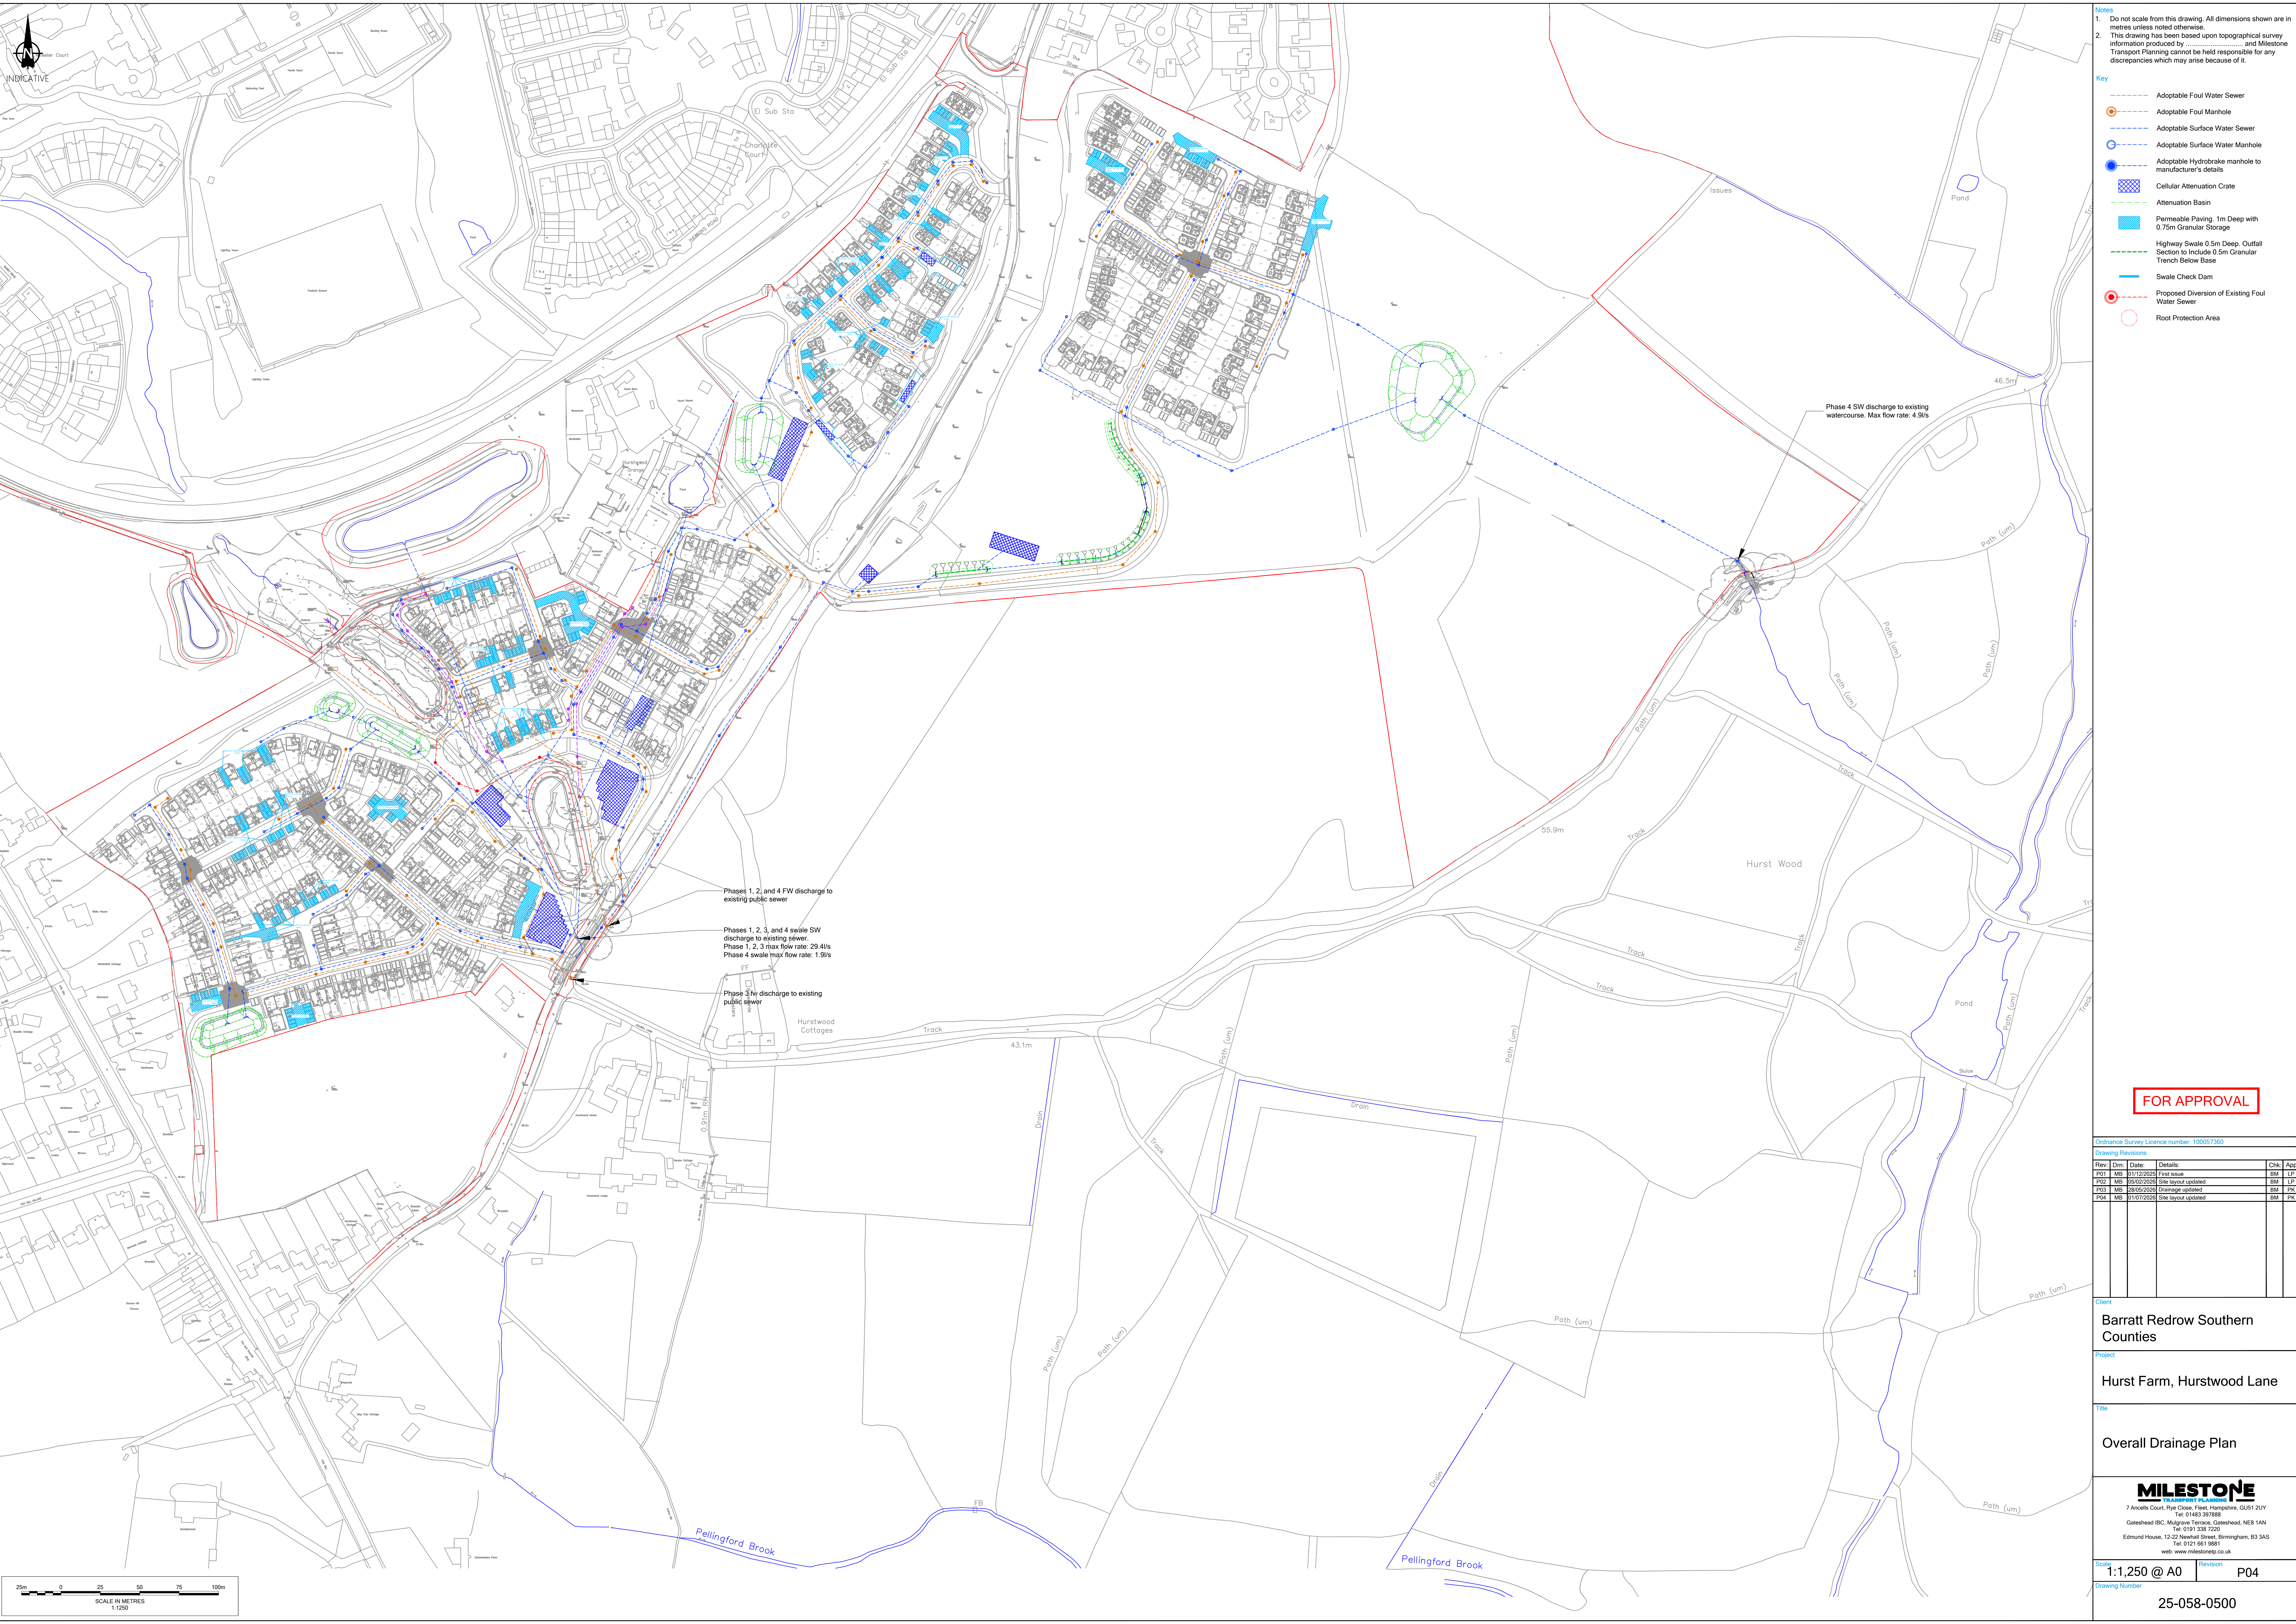


Notes

- Do not scale from this drawing. All dimensions shown are in metres unless noted otherwise.
- This drawing has been based upon topographical survey information produced by [redacted] and Milestone Transport Planning cannot be held responsible for any discrepancies which may arise because of it.

Key

- Adoptable Foul Water Sewer
- Adoptable Foul Manhole
- Adoptable Surface Water Sewer
- Adoptable Surface Water Manhole
- Adoptable Hydrobrake manhole to manufacturer's details
- Cellular Attenuation Crate
- Attenuation Basin
- Permeable Paving, 1m Deep with 0.75m Granular Storage
- Highway Swale 0.5m Deep, Outfall Section to Include 0.5m Granular Trench Below Base
- Swale Check Dam
- Proposed Diversion of Existing Foul Water Sewer
- Root Protection Area

FOR APPROVAL

Ordnance Survey Licence number: 100057360

Rev	Dm	Date	Details	Chk	App
P01	MB	31/12/2025	First issue	BM	LP
P02	MB	25/02/2026	Site layout updated	BM	LP
P03	MB	26/05/2026	Drainage updated	BM	LP
P04	MB	31/07/2026	Site layout updated	BM	LP

Client

Barratt Redrow Southern Counties

Project

Hurst Farm, Hurstwood Lane

Title

Overall Drainage Plan

MILESTONE
Transport Planning
7 Ancells Court, Pye Close, Fleet, Hampshire, GU51 2UY
Tel: 01482 307888
Gateshead IBC, Mulgrave Terrace, Gateshead, NE8 1AN
Tel: 0191 338 7220
Edmund House, 12-22 Newhall Street, Birmingham, B3 3AS
Tel: 0121 661 5881
www.milestonetp.co.uk

Scale

1:1,250 @ A0

Revision



P04

Drawing Number

25-058-0500



INDICATIVE

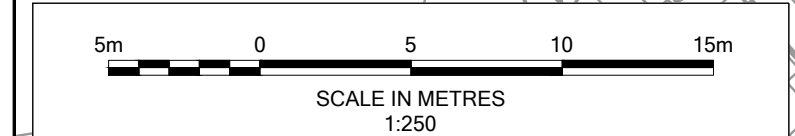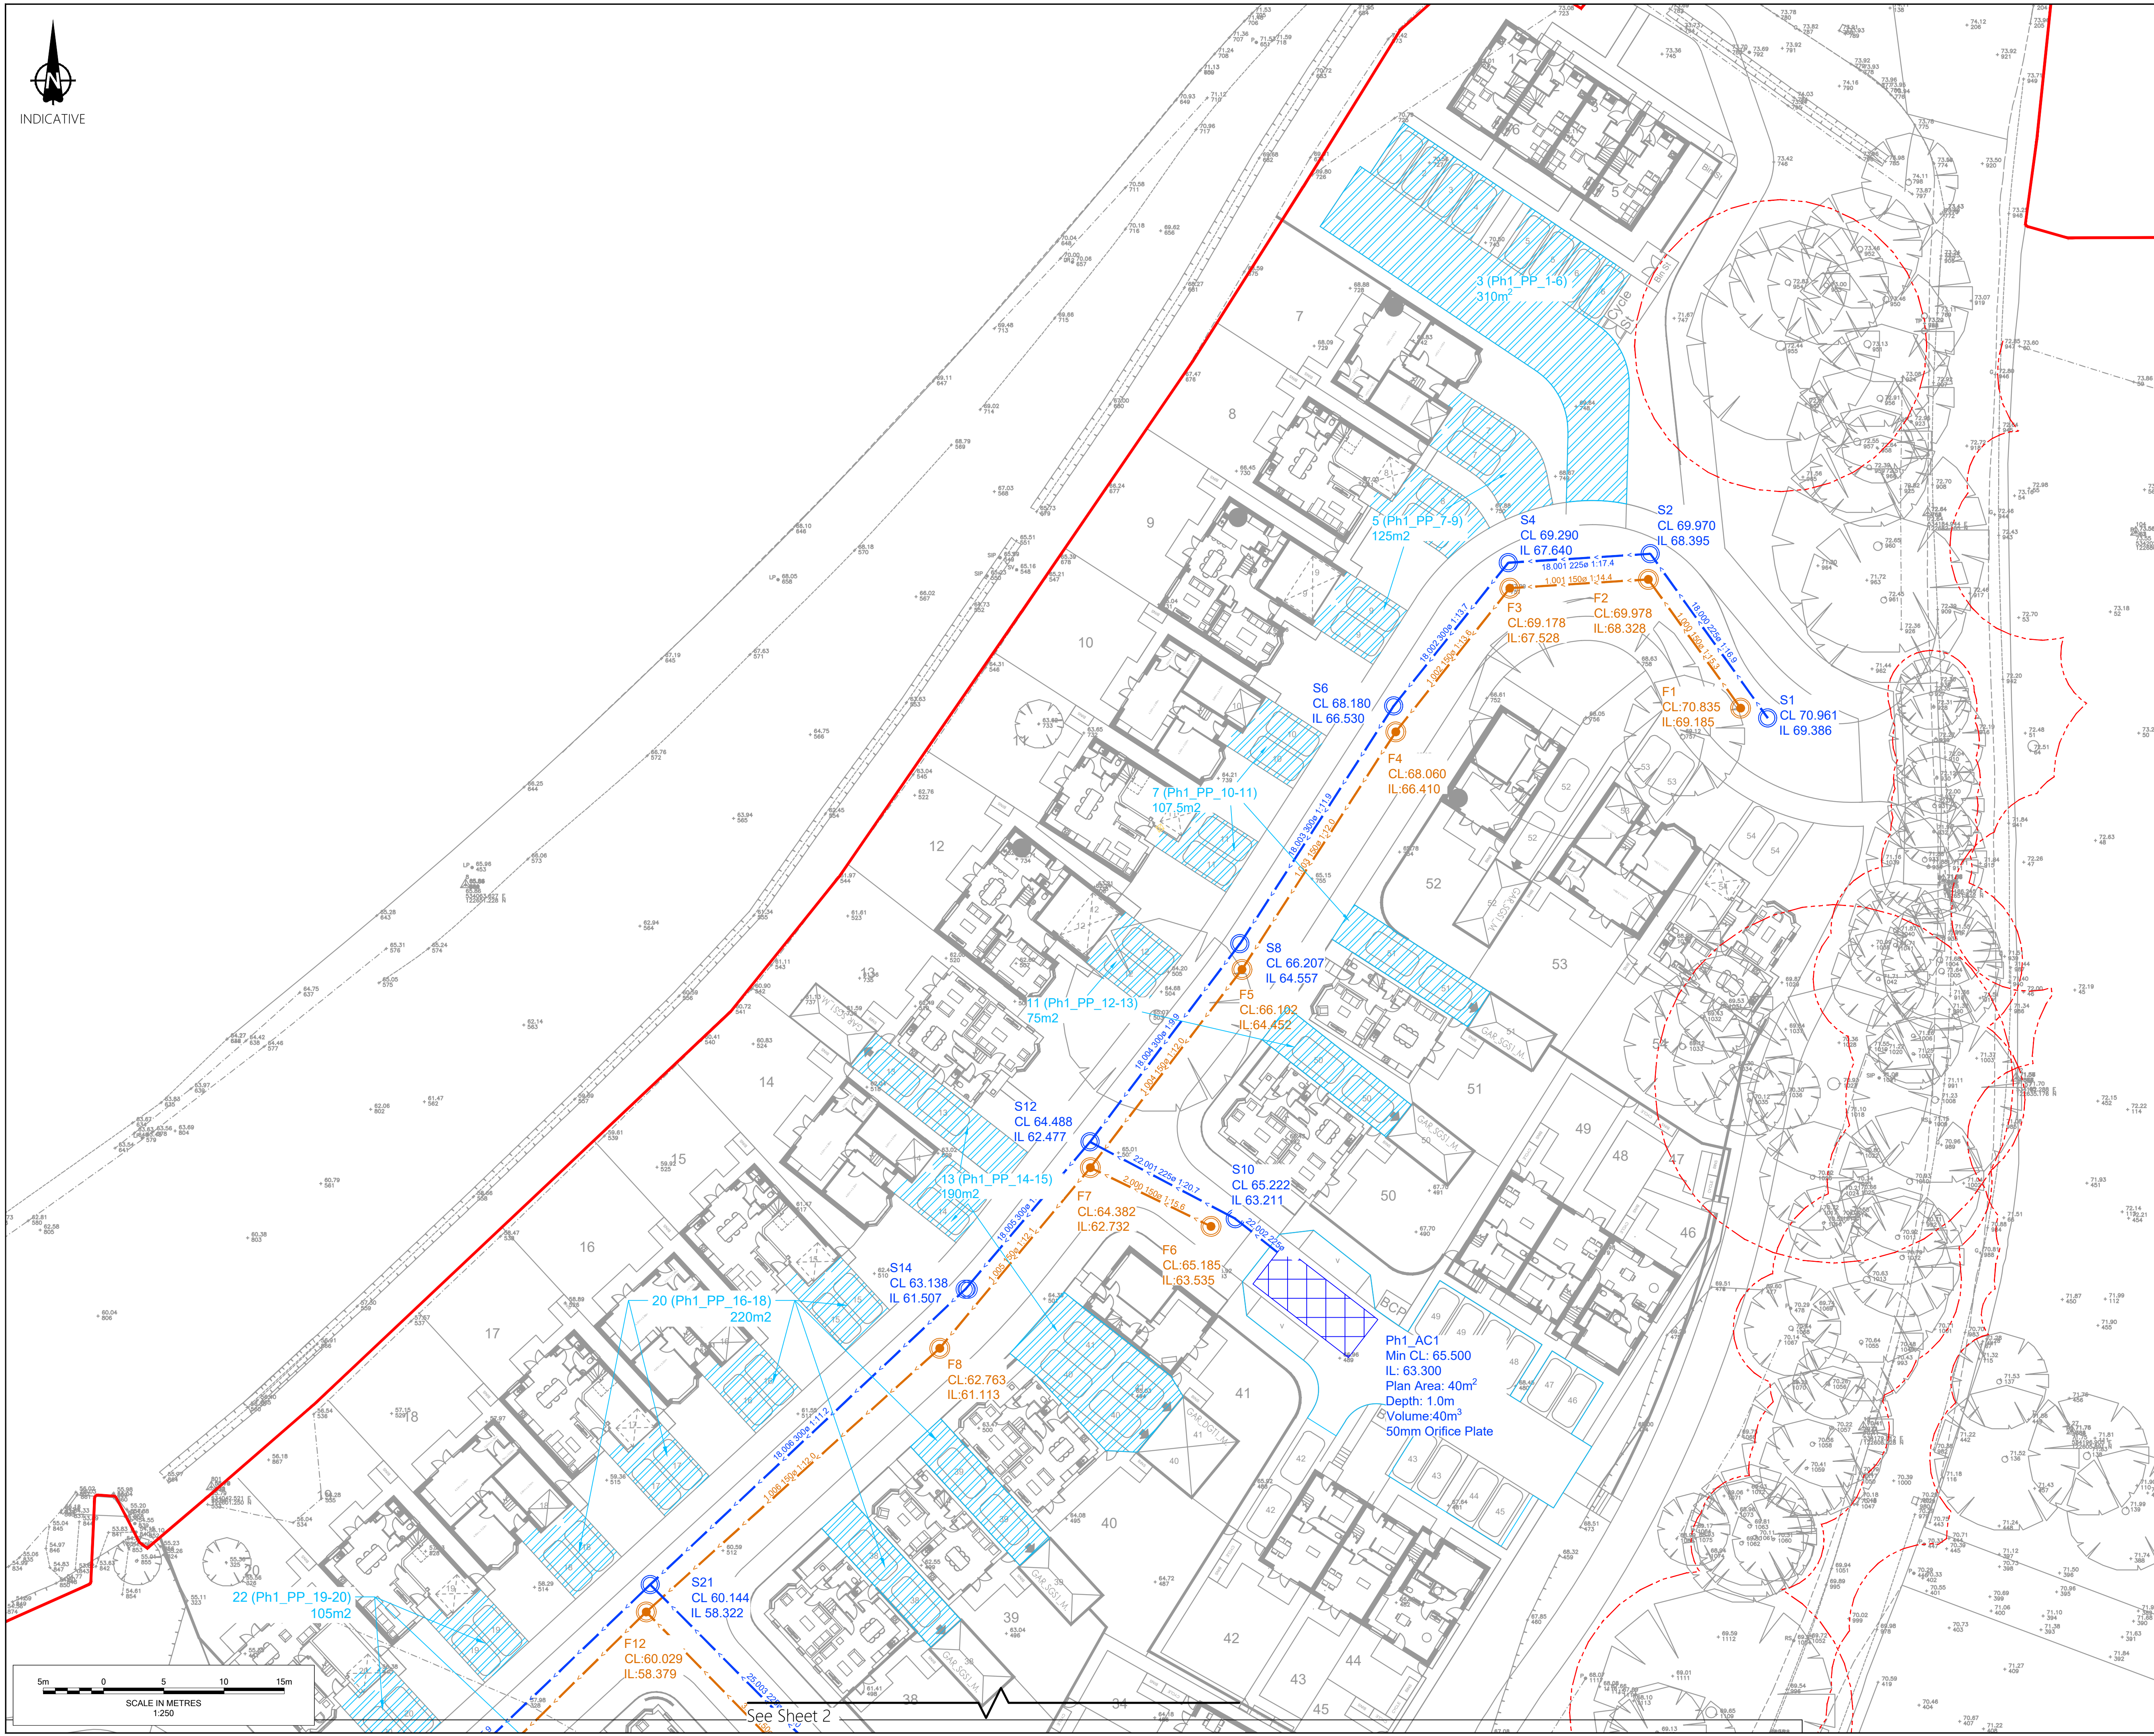

See Sheet 2

Notes

- Do not scale from this drawing. All dimensions shown are in metres unless noted otherwise.
- This drawing has been based upon topographical survey information produced by WSP and Milestone Transport. Planning cannot be held responsible for any discrepancies which may arise because of it.

Key

- Adoptable Foul Water Sewer
- Adoptable Foul Manhole
- Adoptable Surface Water Sewer
- Adoptable Surface Water Manhole
- Adoptable Hydrobrake manhole to manufacturer's details
- Surface Water Sewer Diversion
- Surface Water Diversion Manhole to manufacturer's details
- Existing Surface Water Sewer
- Abandoned Surface Water Sewer
- Proposed Surface Water Sewer Easement
- Cellular Attenuation Crate
- Attenuation Basin
- Permeable Paving, 1m Deep with 0.75m Granular Storage
- Highway Swale 0.5m Deep with 0.5m Granular Trench Below Base
- Swale Check Dam
- Proposed Diversion of Existing Foul Water Sewer
- Root Protection Area
- Abandoned Foul Water as Part of Diversion

FOR APPROVAL

Ordnance Survey Licence number: 100057360

Rev:	Dm:	Date:	Details:	Chk:	App:
P01	AM	28/11/2025	First issue	BM	LP
P02	MB	15/12/2025	New Site Layout	BM	LP
P03	MB	05/02/2026	New Site Layout	BM	LP
P04	MB	10/06/2026	Layout amended	BM	PK
P05	MB	01/07/2026	Site layout updated	BM	PK

Client

Barratt Redrow Southern Counties

Project

Hurst Farm, Hurstwood Lane

Title

**Phase 1
Drainage Plan
Sheet 1 of 2**



MILESTONE
TRANSPORT PLANNING
7 Ancells Court, Rye Close, Fleet, Hampshire, GU51 2UY
Tel: 01483 397888
Gateshead IBC, Mulgrave Terrace, Gateshead, NE8 1AN
Tel: 0191 338 7220
3 Wharfside Street, Spaces The Mailbox Level 1, Birmingham, B1 1RD
Tel: 0121 661 9881
web: www.milestonetp.co.uk

Scale: 1:250 @ A1

Revision: P05

Drawing Number

25-058-01-0501

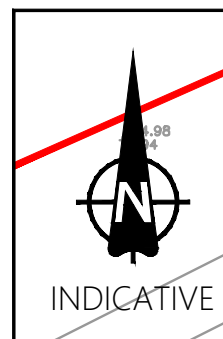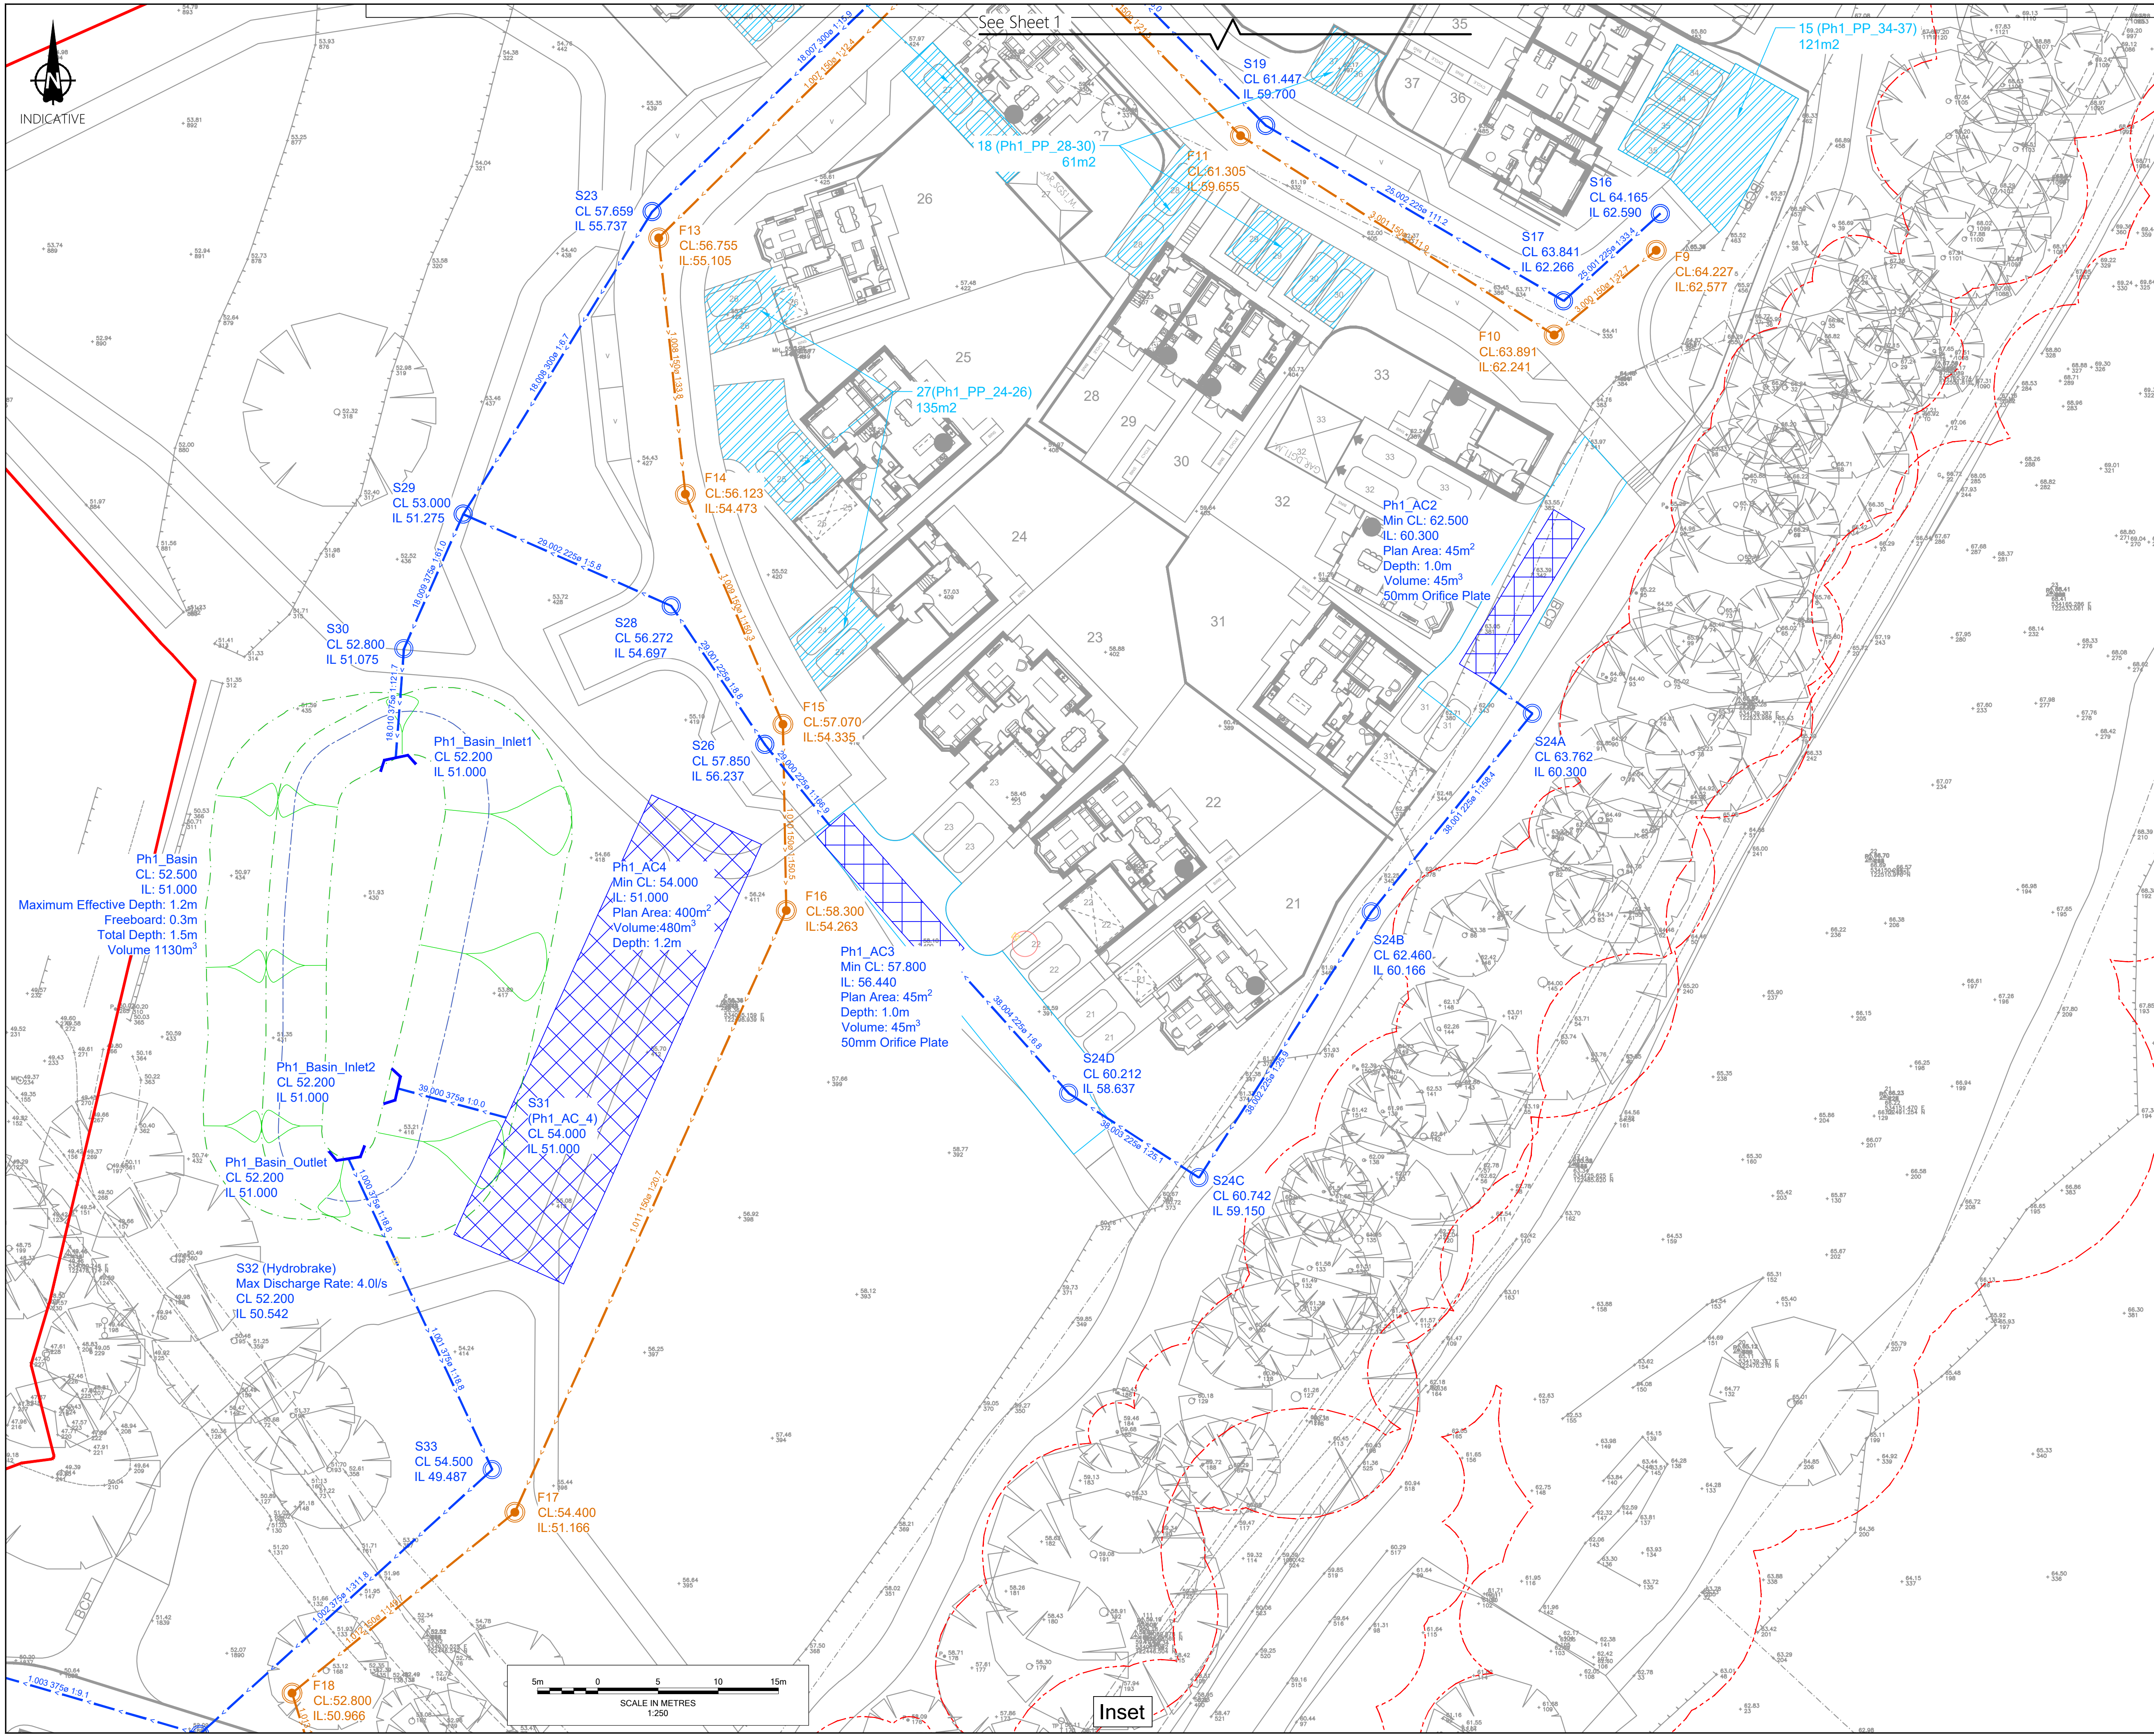

See Sheet 1

Inset

Notes

- Do not scale from this drawing. All dimensions shown are in metres unless noted otherwise.
- This drawing has been based upon topographical survey information produced by WSP and Milestone Transport Planning cannot be held responsible for any discrepancies which may arise because of it.

Key

- Adoptable Foul Water Sewer
- Adoptable Foul Manhole
- Adoptable Surface Water Sewer
- Adoptable Surface Water Manhole
- Adoptable Hydrobrake manhole to manufacturer's details
- Surface Water Sewer Diversion
- Surface Water Diversion Manhole to manufacturer's details
- Existing Surface Water Sewer
- Abandoned Surface Water Sewer
- Proposed Surface Water Sewer Easement
- Cellular Attenuation Crate
- Attenuation Basin
- Permeable Paving, 1m Deep with 0.75m Granular Storage
- Highway Swale 0.5m Deep with 0.5m Granular Trench Below Base
- Swale Check Dam
- Proposed Diversion of Existing Foul Water Sewer
- Root Protection Area
- Abandoned Foul Water as Part of Diversion

FOR APPROVAL

Ordnance Survey Licence number: 100057360

Drawing Revisions					
Rev:	Dm:	Date:	Details:	Chk:	App:
P01	AM	28/11/2025	First issue	BM	LP
P02	MB	15/12/2025	New Site Layout	BM	LP
P03	MB	05/02/2026	New Site Layout	BM	LP
P04	MB	10/06/2026	Layout amended	BM	PK
P05	MB	01/07/2026	Site layout updated	BM	PK

Client

Barratt Redrow Southern Counties

Project

Hurst Farm, Hurstwood Lane

Title


**Phase 1
Drainage Plan
Sheet 2 of 2**

MILESTONE
TRANSPORT PLANNING
7 Ancells Court, Rye Close, Fleet, Hampshire, GU51 2UY
Tel: 01483 397888
Gateshead IBC, Mulgrave Terrace, Gateshead, NE8 1AN
Tel: 0191 338 7220
3 Wharfside Street, Spaces The Mailbox Level 1, Birmingham, B1 1RD
Tel: 0121 661 9881
web: www.milestonetp.co.uk

Scale	1:250 @ A1	Revision	P05
-------	------------	----------	-----

Drawing Number

25-058-01-0502

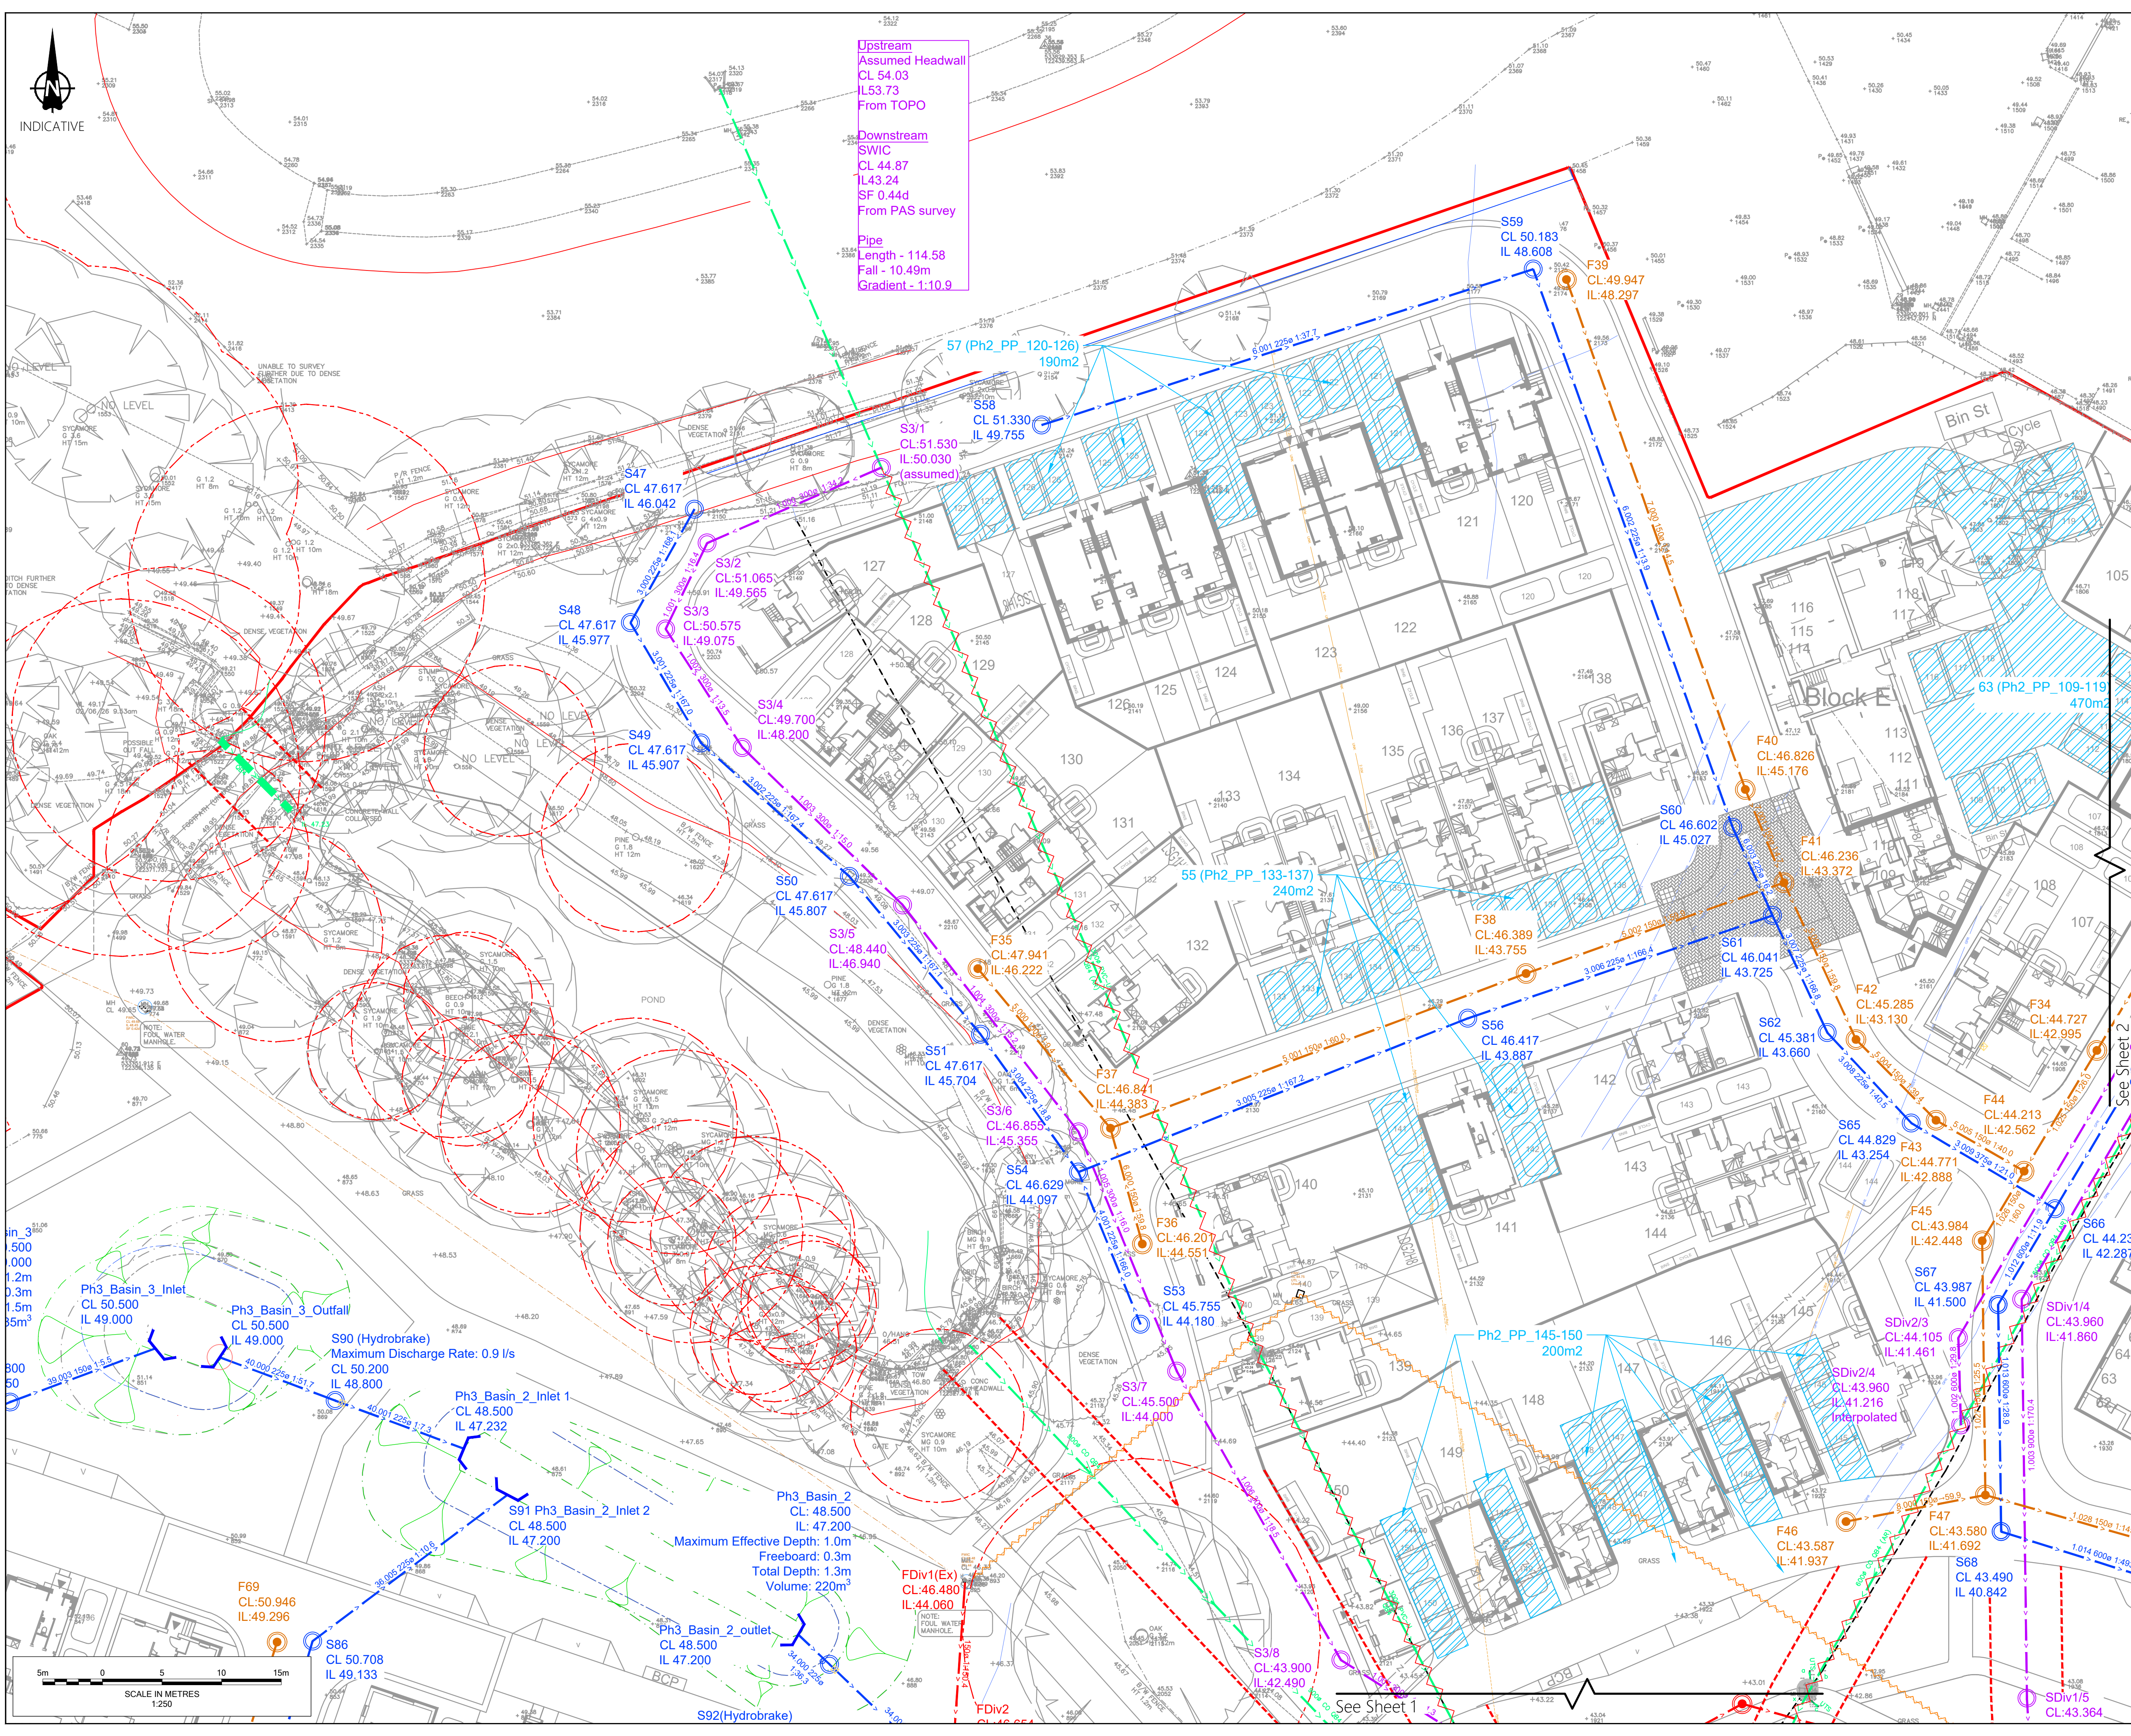

Notes

- Do not scale from this drawing. All dimensions shown are in metres unless noted otherwise.
- This drawing has been based upon topographical survey information produced by WSP and Milestone Transport. Planning cannot be held responsible for any discrepancies which may arise because of it.

Key

- Adoptable Foul Water Sewer
- Adoptable Foul Manhole
- Adoptable Surface Water Sewer
- Adoptable Surface Water Manhole
- Adoptable Hydrobrake manhole to manufacturer's details
- Surface Water Sewer Diversion
- Surface Water Diversion Manhole to manufacturer's details
- Existing Surface Water Sewer
- Abandoned Surface Water Sewer
- Proposed Surface Water Sewer Easement
- Cellular Attenuation Crate
- Attenuation Basin
- Permeable Paving, 1m Deep with 0.75m Granular Storage
- Highway Swale 0.5m Deep with 0.5m Granular Trench Below Base
- Swale Check Dam
- Proposed Diversion of Existing Foul Water Sewer
- Root Protection Area
- Abandoned Foul Water as Part of Diversion

FOR APPROVAL

Ordnance Survey Licence number: 100057360

Drawing Revisions				
Rev	Dm	Date	Details	
P01	AM	28/11/2025	First issue	
P02	MB	15/12/2025	Site layout updated	
P03	MB	05/02/2026	Site layout updated	
P04	MB	10/06/2026	Layout amended	
P05	MB	01/07/2026	Site layout updated	

Rev	Dm	Date	Details	Chk	App
P01	AM	28/11/2025	First issue	BM	LP
P02	MB	15/12/2025	Site layout updated	BM	LP
P03	MB	05/02/2026	Site layout updated	BM	LP
P04	MB	10/06/2026	Layout amended	BM	PK
P05	MB	01/07/2026	Site layout updated	BM	PK

Client
Barratt Redrow Southern Counties

Project
Hurst Farm, Hurstwood Lane


Title
Phase 2
Drainage Plan
Sheet 3 of 3

MILESTONE TRANSPORT PLANNING
7 Ancells Court, Rye Close, Fleet, Hampshire, GU51 2UY
Tel: 01483 397888
Gateshead IBC, Mulgrave Terrace, Gateshead, NE8 1AN
Tel: 0191 338 7220
3 Wharfside Street, Spaces The Mailbox Level 1, Birmingham, B1 1RD
Tel: 0121 661 9881
web: www.milestonetp.co.uk

Scale
1:250 @ A1

Revision
P05

Drawing Number
25-058-02-0503

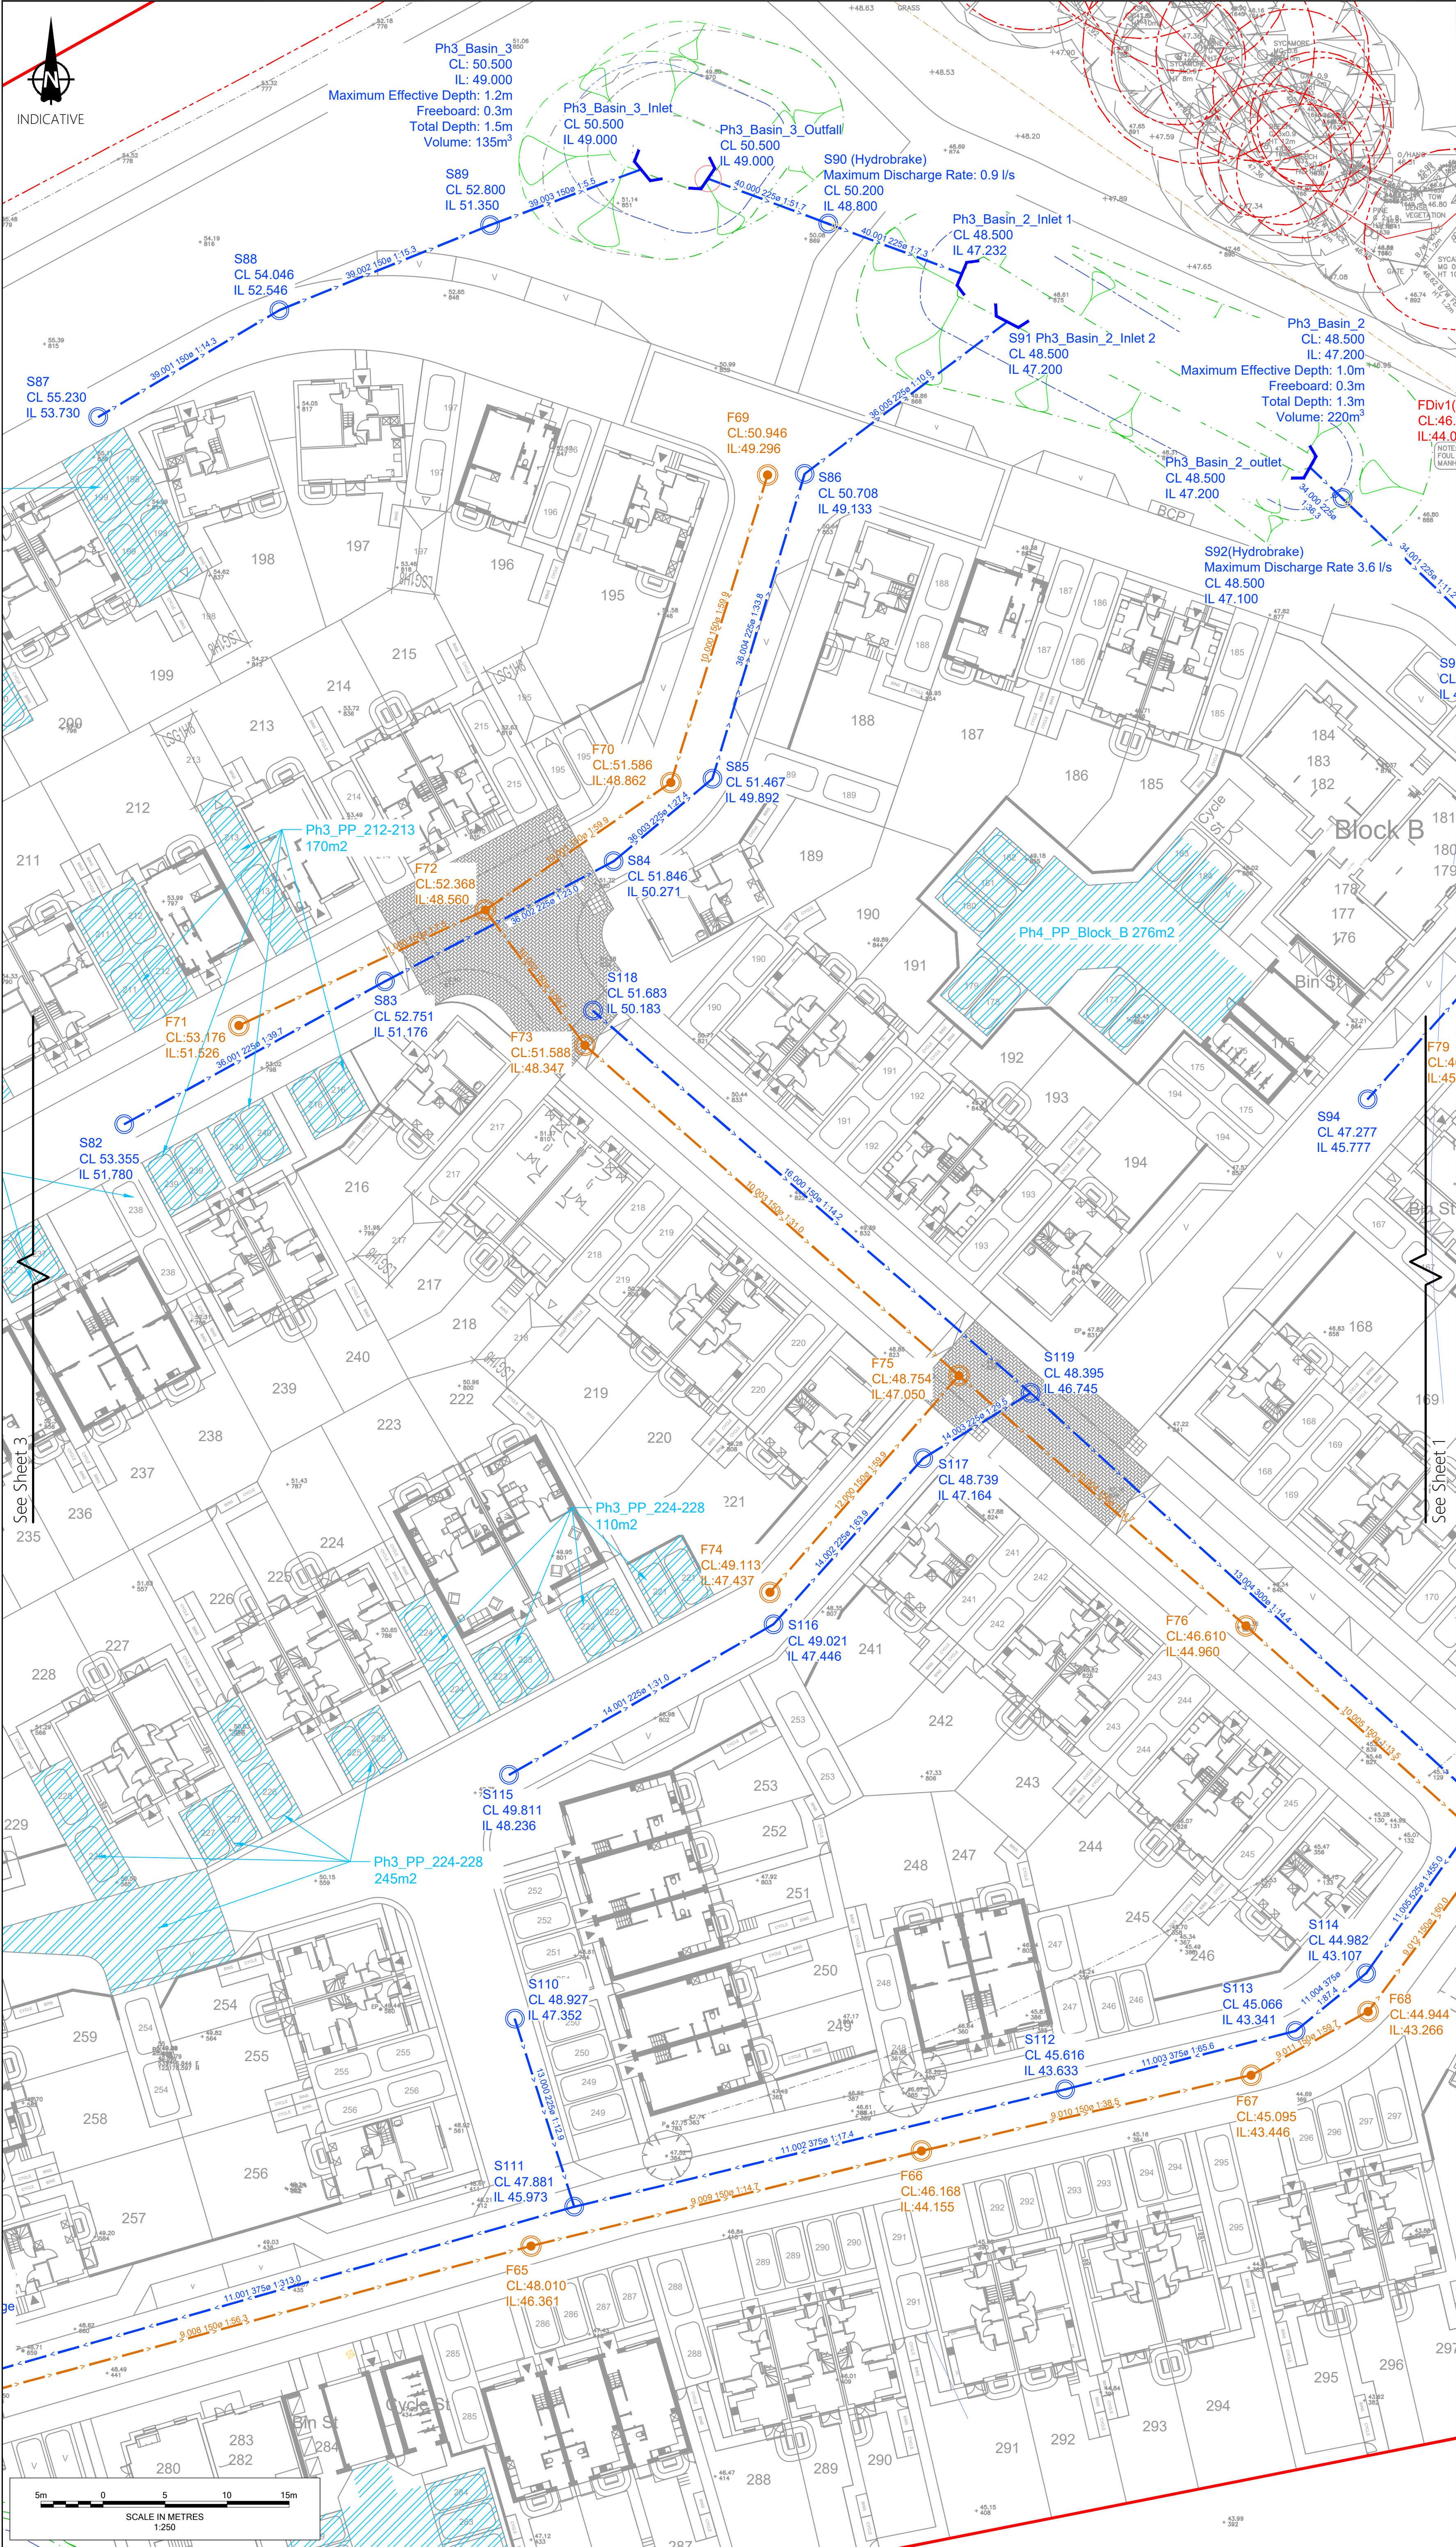

Notes

- Do not scale from this drawing. All dimensions shown are in metres unless noted otherwise.
- This drawing has been based upon topographical survey information produced by WSP and Milestone Transport. Planning cannot be held responsible for any discrepancies which may arise because of it.

Key

- Adoptable Foul Water Sewer
- Adoptable Foul Manhole
- Adoptable Surface Water Sewer
- Adoptable Surface Water Manhole
- Adoptable Hydrobrake manhole to manufacturer's details
- Surface Water Sewer Diversion
- Surface Water Diversion Manhole to manufacturer's details
- Existing Surface Water Sewer
- Abandoned Surface Water Sewer
- Proposed Surface Water Sewer Easement
- Cellular Attenuation Crate
- Attenuation Basin
- Permeable Paving, 1m Deep with 0.75m Granular Storage
- Highway Swale 0.5m Deep with 0.5m Granular Trench Below Base
- Swale Check Dam
- Proposed Diversion of Existing Foul Water Sewer
- Root Protection Area
- Abandoned Foul Water as Part of Diversion

FOR APPROVAL

Ordnance Survey Licence number: 100057360

Rev.	Dwn.	Date:	Details:	Chk:	App:
P01	AM	28/11/2025	First issue	BM	LP
P02	MB	15/12/2025	Site layout updated	BM	LP
P03	MB	05/02/2026	Site layout updated	BM	LP
P04	MB	01/07/2026	Site layout updated	BM	PK

Client

Barratt Redrow Southern Counties

Project

Hurst Farm, Hurstwood Lane

Title

Phase 3
Drainage Plan
Sheet 2 of 3

MILESTONE
TRANSPORT PLANNING
7 Ancells Court, Rye Close, Fleet, Hampshire, GU51 2UY
Tel: 01483 397698
Gateshead IBC, Mulgrave Terrace, Gateshead, NE8 1AN
Tel: 0191 338 7220
3 Wharfside Street, Spaces The Mailbox Level 1, Birmingham, B1 1RD
Tel: 0121 661 9881
web: www.milestonetrp.co.uk

Scale


1:250 @ A1

Revision

P04

Drawing Number

25-058-03-0502

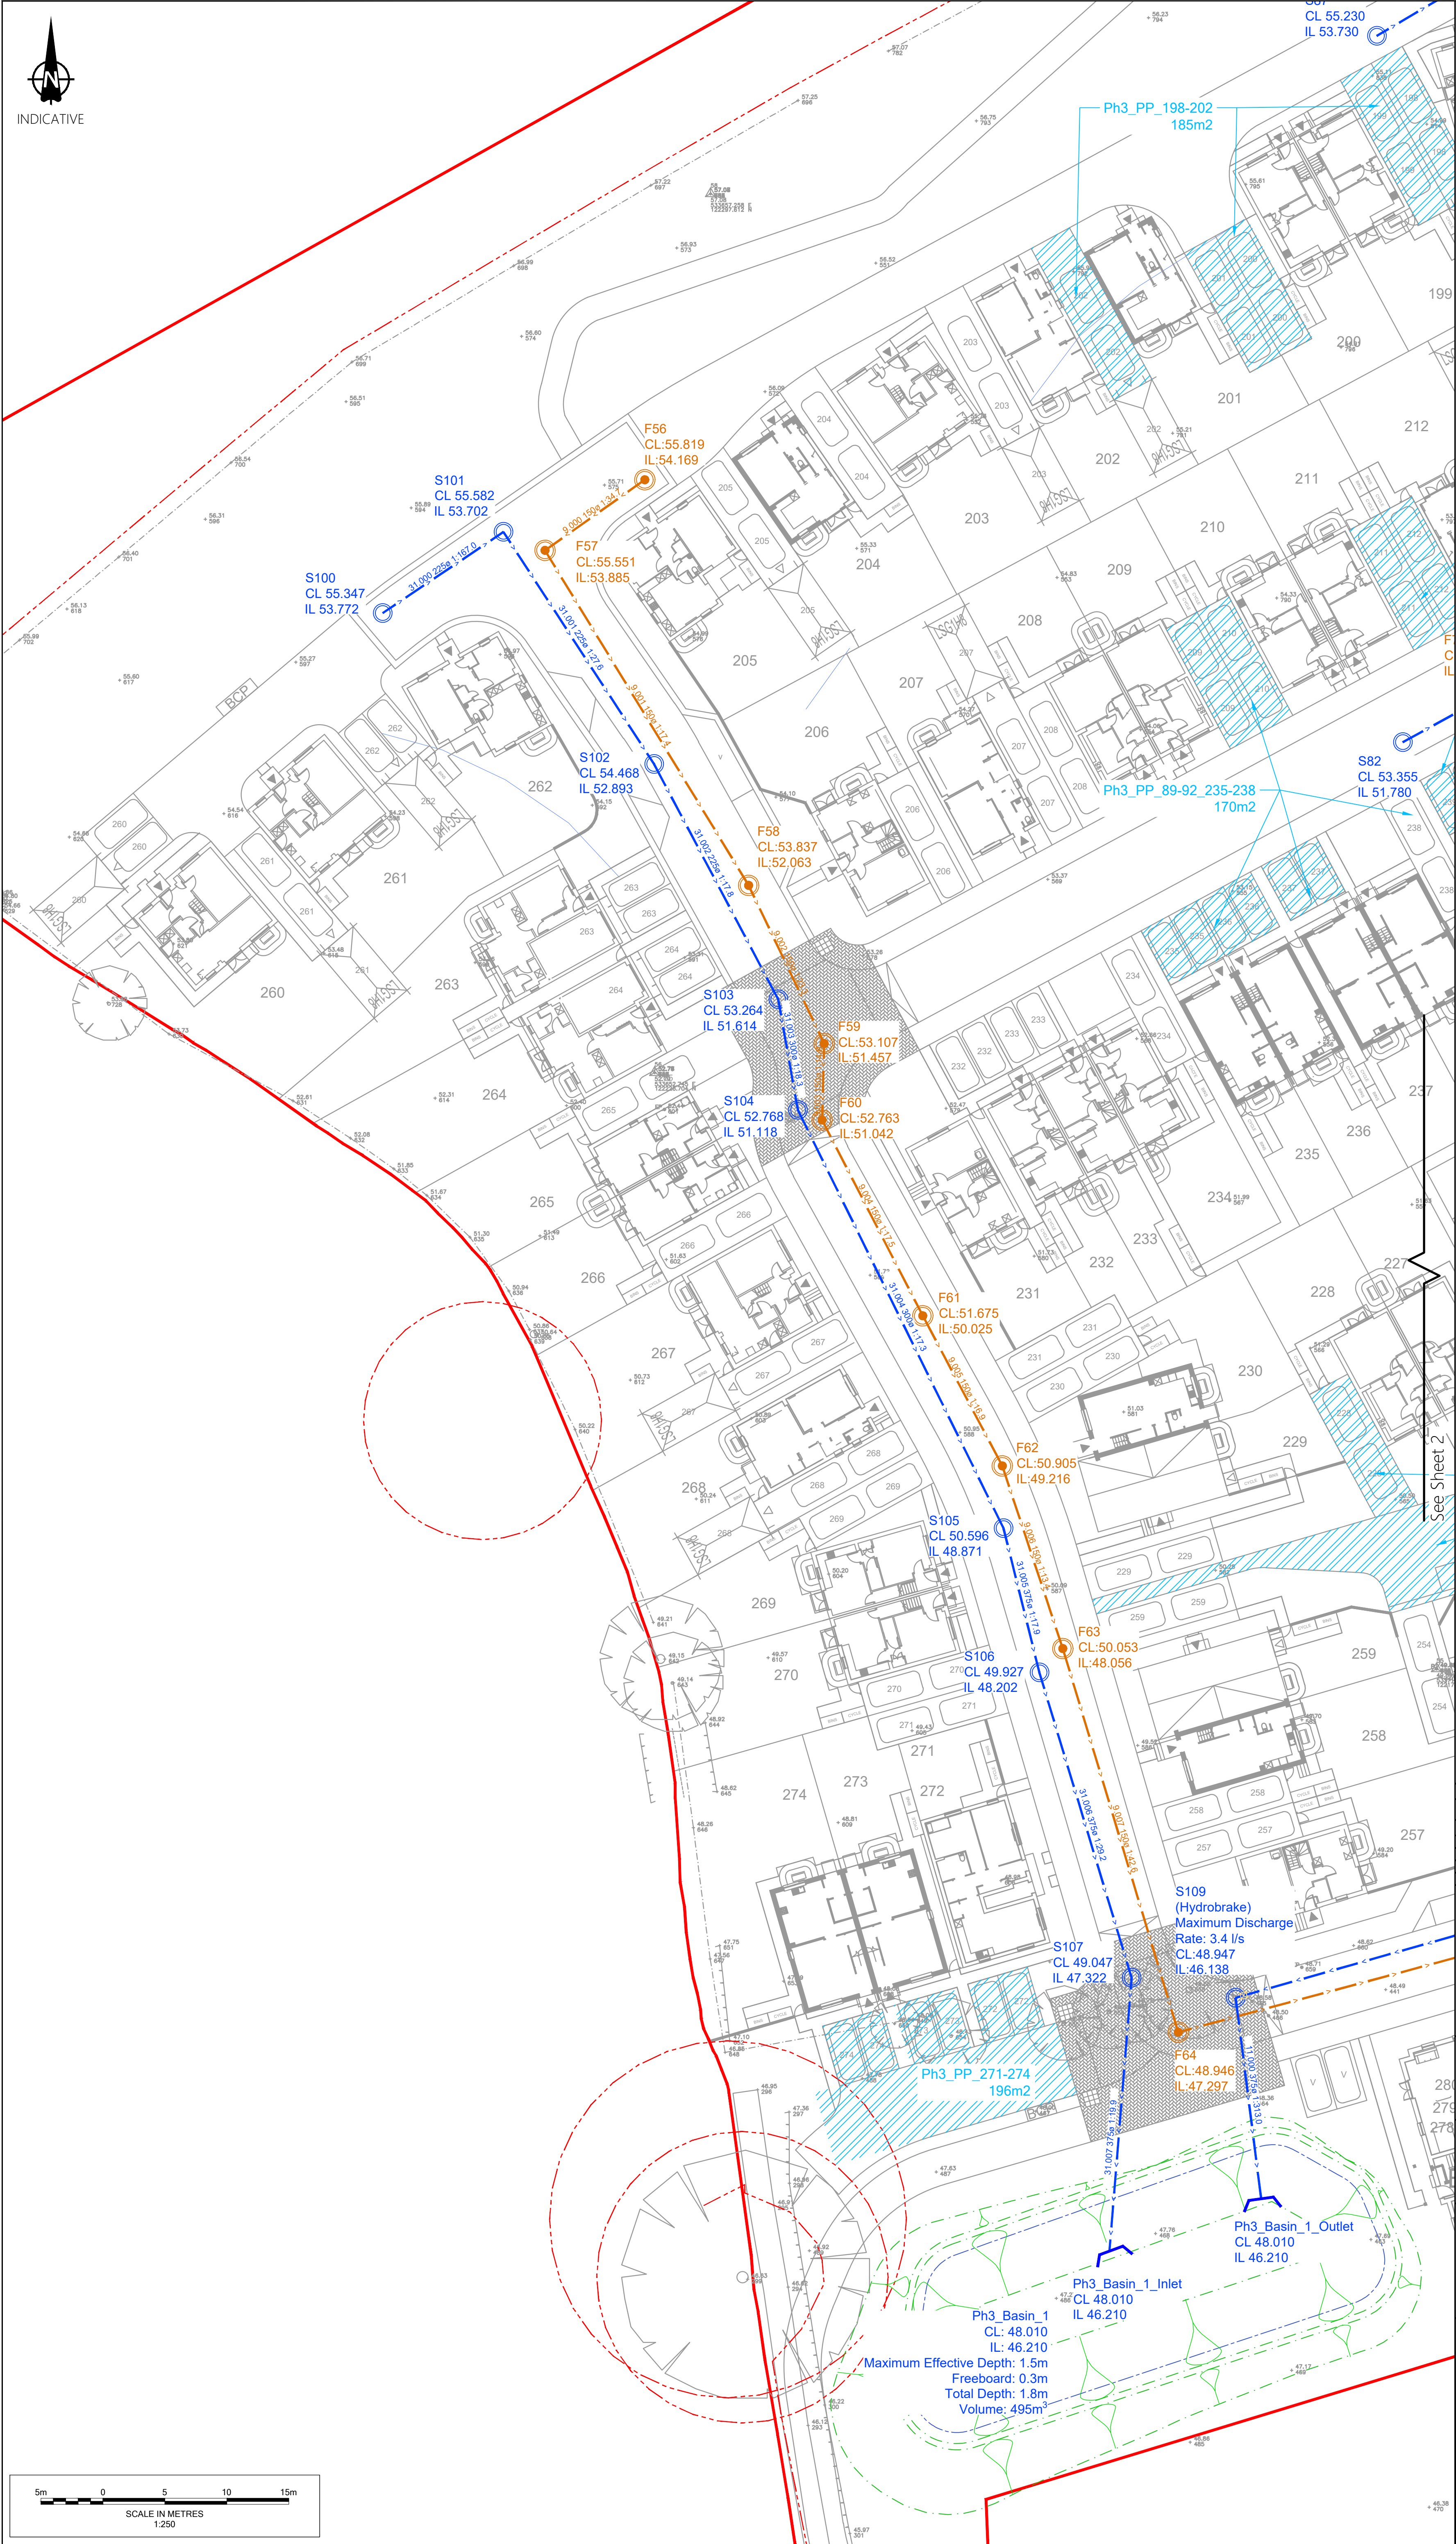

Notes

- Do not scale from this drawing. All dimensions shown are in metres unless noted otherwise.
- This drawing has been based upon topographical survey information produced by WSP and Milestone Transport Planning cannot be held responsible for any discrepancies which may arise because of it.

Key

- Adoptable Foul Water Sewer
- Adoptable Foul Manhole
- Adoptable Surface Water Sewer
- Adoptable Surface Water Manhole
- Adoptable Hydrobrake manhole to manufacturer's details
- Surface Water Sewer Diversion
- Surface Water Diversion Manhole to manufacturer's details
- Existing Surface Water Sewer
- Abandoned Surface Water Sewer
- Proposed Surface Water Sewer Easement
- Cellular Attenuation Crate
- Attenuation Basin
- Permeable Paving, 1m Deep with 0.75m Granular Storage
- Highway Swale 0.5m Deep with 0.5m Granular Trench Below Base
- Swale Check Dam
- Proposed Diversion of Existing Foul Water Sewer
- Root Protection Area
- Abandoned Foul Water as Part of Diversion

FOR APPROVAL

Ordnance Survey Licence number: 100057360					
Drawing Revisions					
Rev.	Dwn.	Date:	Details:	Chk.	App.
P01	AM	28/11/2025	First issue	BM	LP
P02	MB	15/12/2025	Site layout updated	BM	LP
P03	MB	05/02/2026	Site layout updated	BM	LP
P04	MB	01/07/2026	Site layout updated	BM	PK

Client

Barratt Redrow Southern Counties

Project

Hurst Farm, Hurstwood Lane

Title

**Phase 3
Drainage Plan
Sheet 3 of 3**

MILESTONE
TRANSPORT PLANNING

7 Ancells Court, Rye Close, Fleet, Hampshire, GU51 2UY
Tel: 01453 397696


Gateshead IBC, Mulgrave Terrace, Gateshead, NE8 1AN
Tel: 0191 338 7220

3 Wharfside Street, Spaces The Mailbox Level 1, Birmingham, B1 1RD
Tel: 0121 661 9881
web: www.milestonetp.co.uk

Scale
1:250 @ A1

Revision
P04

Drawing Number
25-058-03-0503

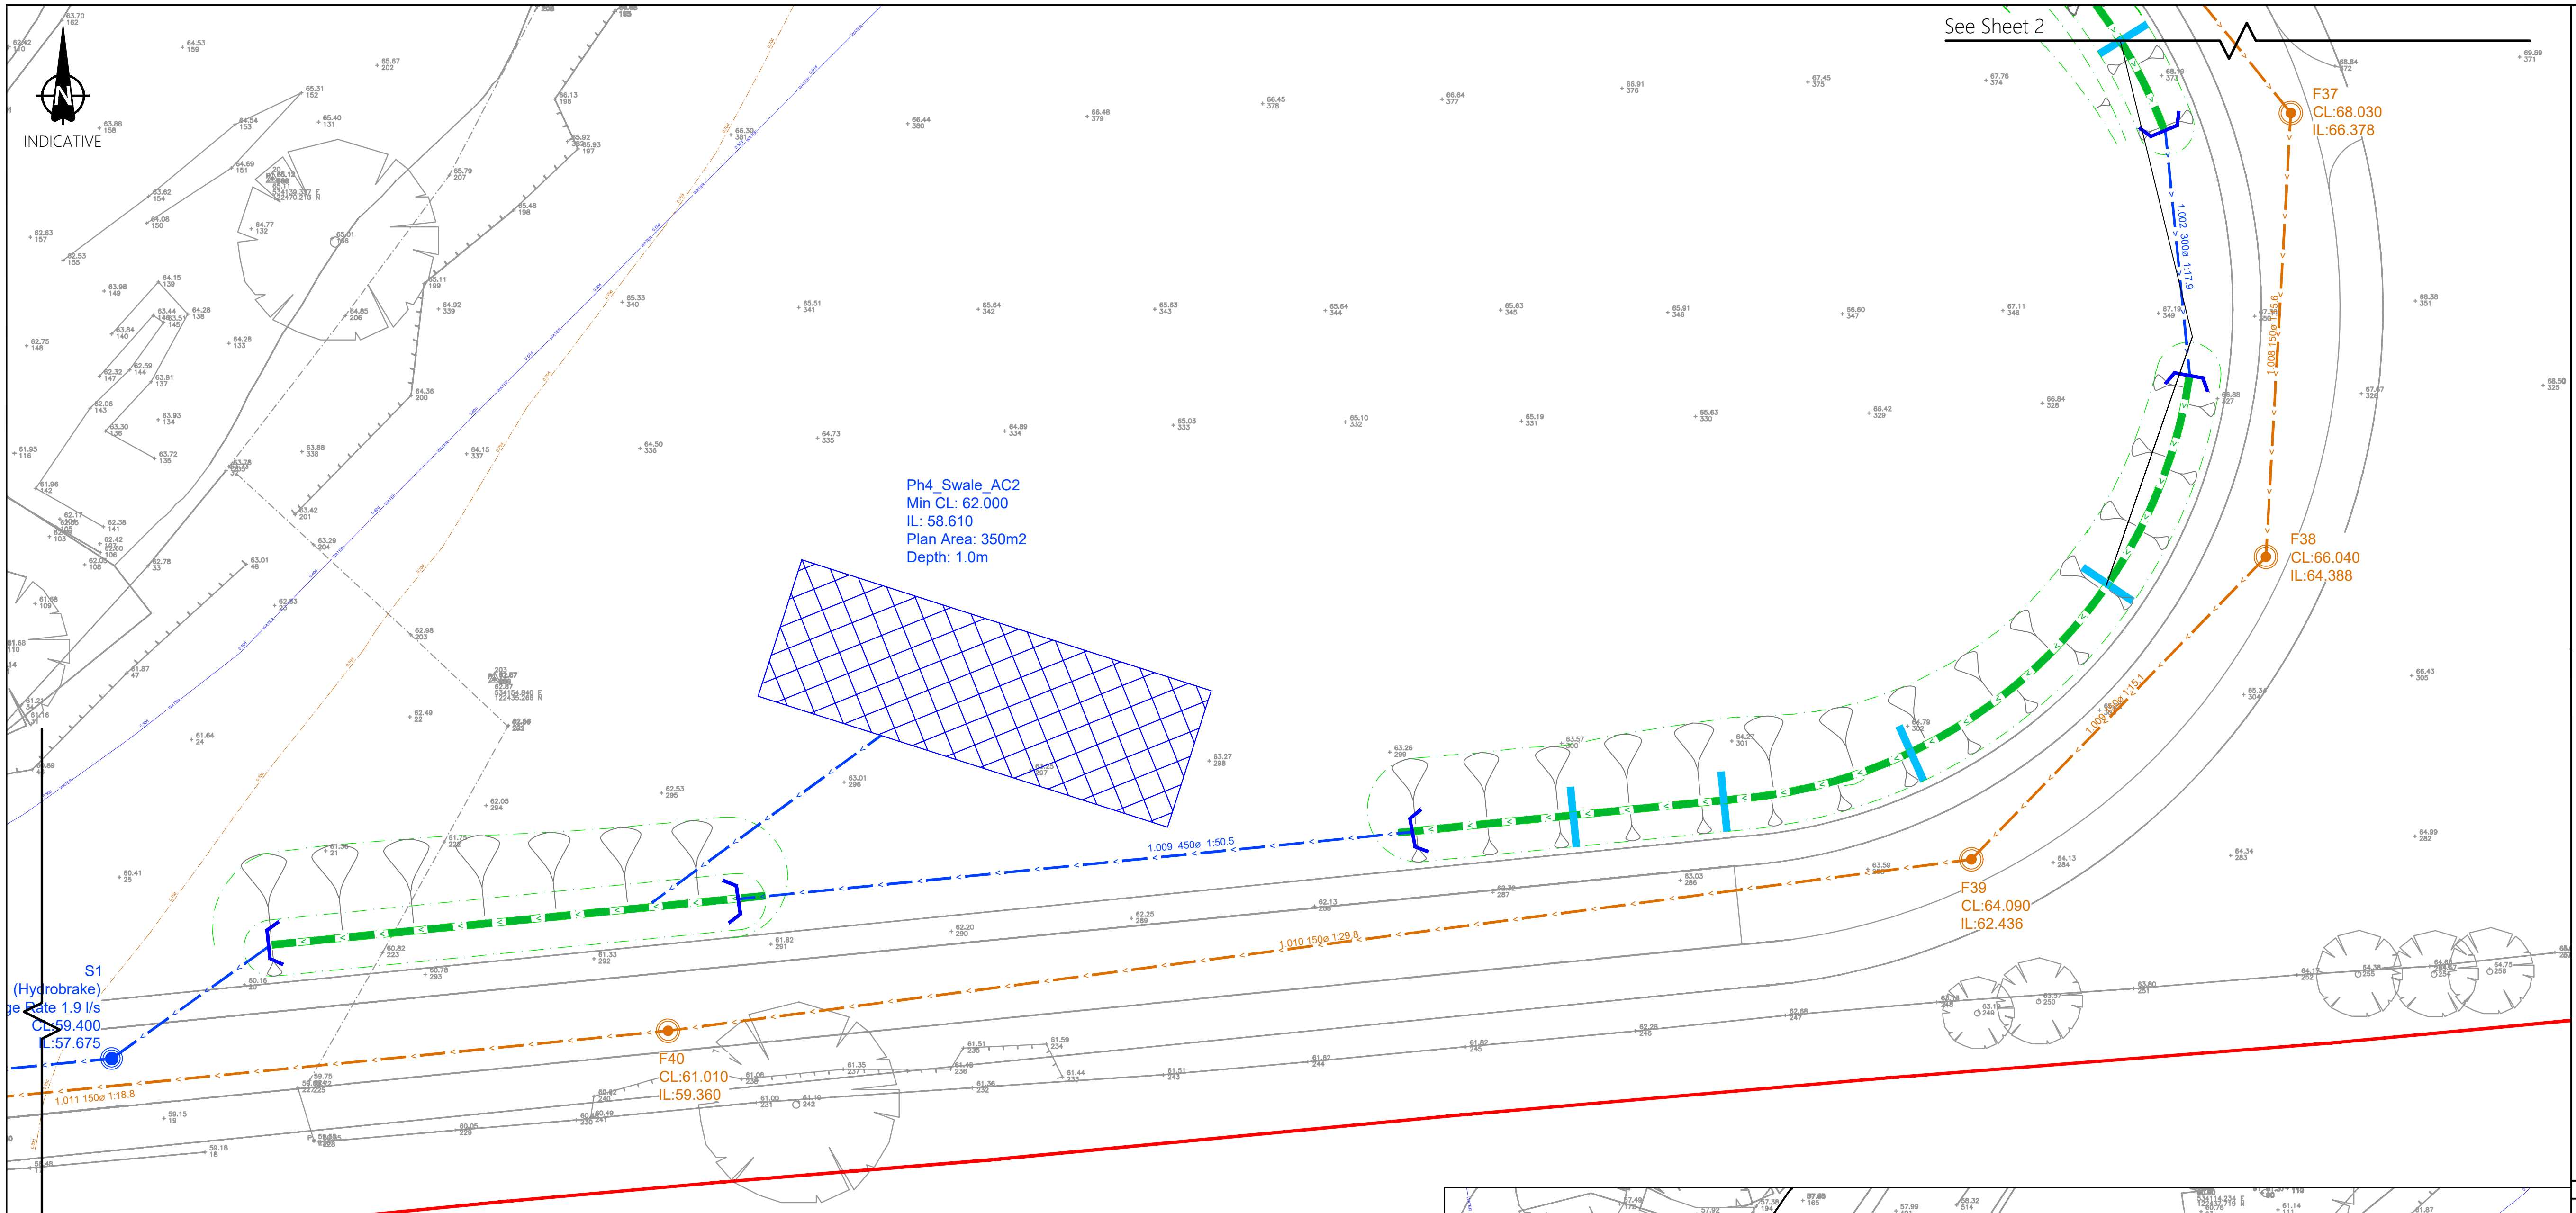

Notes

- Do not scale from this drawing. All dimensions shown are in metres unless noted otherwise.
- This drawing has been based upon topographical survey information produced by WSP and Milestone Transport. Planning cannot be held responsible for any discrepancies which may arise because of it.

Key

- Adoptable Foul Water Sewer
- Adoptable Foul Manhole
- Adoptable Surface Water Sewer
- Adoptable Surface Water Manhole
- Adoptable Hydrobrake manhole to manufacturer's details
- Surface Water Sewer Diversion
- Surface Water Diversion Manhole to manufacturer's details
- Existing Surface Water Sewer
- Abandoned Surface Water Sewer
- Proposed Surface Water Sewer Easement
- Cellular Attenuation Crate
- Attenuation Basin
- Permeable Paving, 1m Deep with 0.75m Granular Storage
- Highway Swale 0.5m Deep with 0.5m Granular Trench Below Base
- Swale Check Dam
- Proposed Diversion of Existing Foul Water Sewer
- Root Protection Area
- Abandoned Foul Water as Part of Diversion

FOR APPROVAL

Ordnance Survey Licence number: 100057360

Drawing Revisions

Rev:	Dm:	Date:	Details:	Chk:	App:
P01	AM	28/11/2025	First issue	BM	LP
P02	MB	15/12/2025	Site layout updated	BM	LP
P03	MB	05/02/2026	Site layout updated	BM	LP
P04	MB	01/07/2026	Site layout updated	BM	PK

Client

Barratt Redrow Southern Counties

Project

Hurst Farm, Hurstwood Lane

Title



Phase 4
Drainage Plan
Sheet 1 of 6


MILESTONE TRANSPORT PLANNING
7 Ancells Court, Rye Close, Fleet, Hampshire, GU51 2UY
Tel: 01483 397888
Gateshead IBC, Mulgrave Terrace, Gateshead, NE8 1AN
Tel: 0191 338 7220
3 Wharfedale Street, Spaces The Mailbox Level 1, Birmingham, B1 1RD
Tel: 0121 661 9881
web: www.milestonetp.co.uk

Scale
1:250 @ A1

Revision
P04

Drawing Number
25-058-04-0501

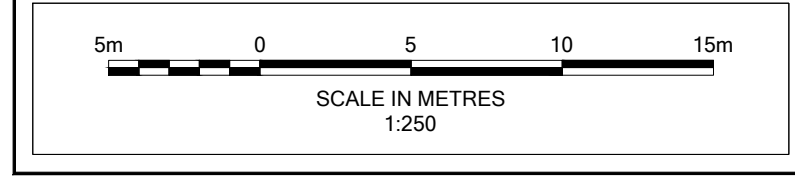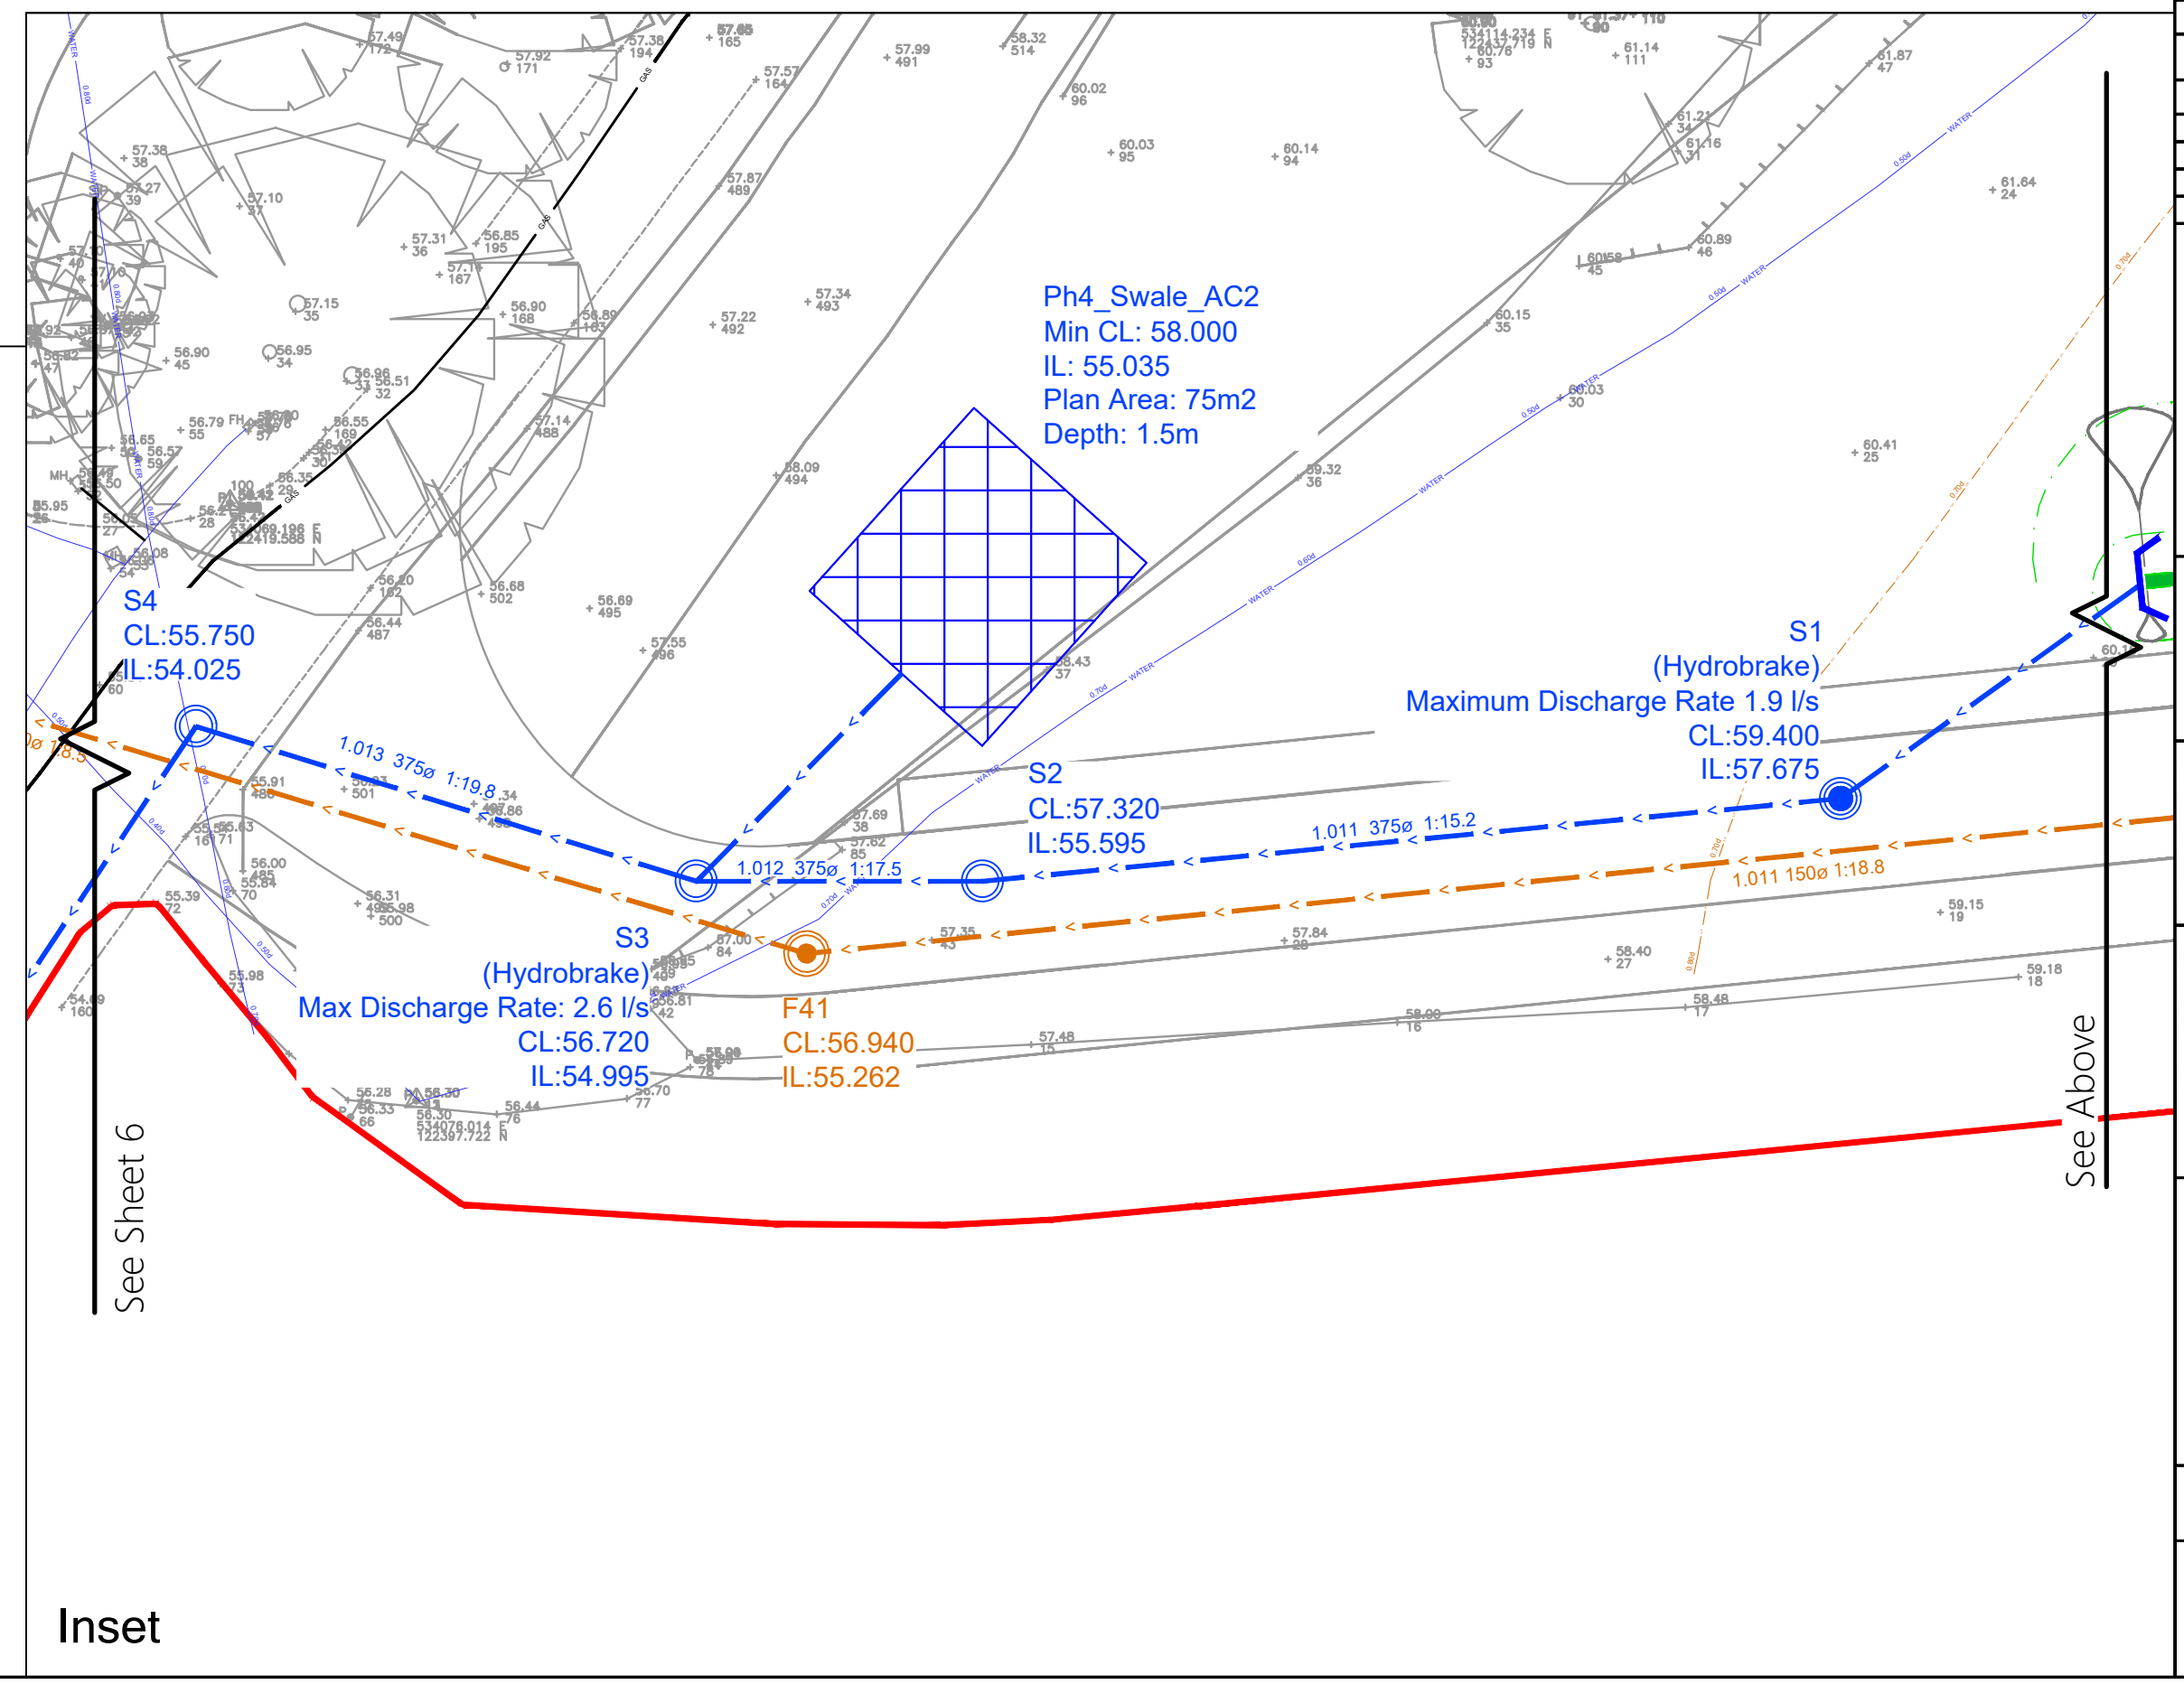

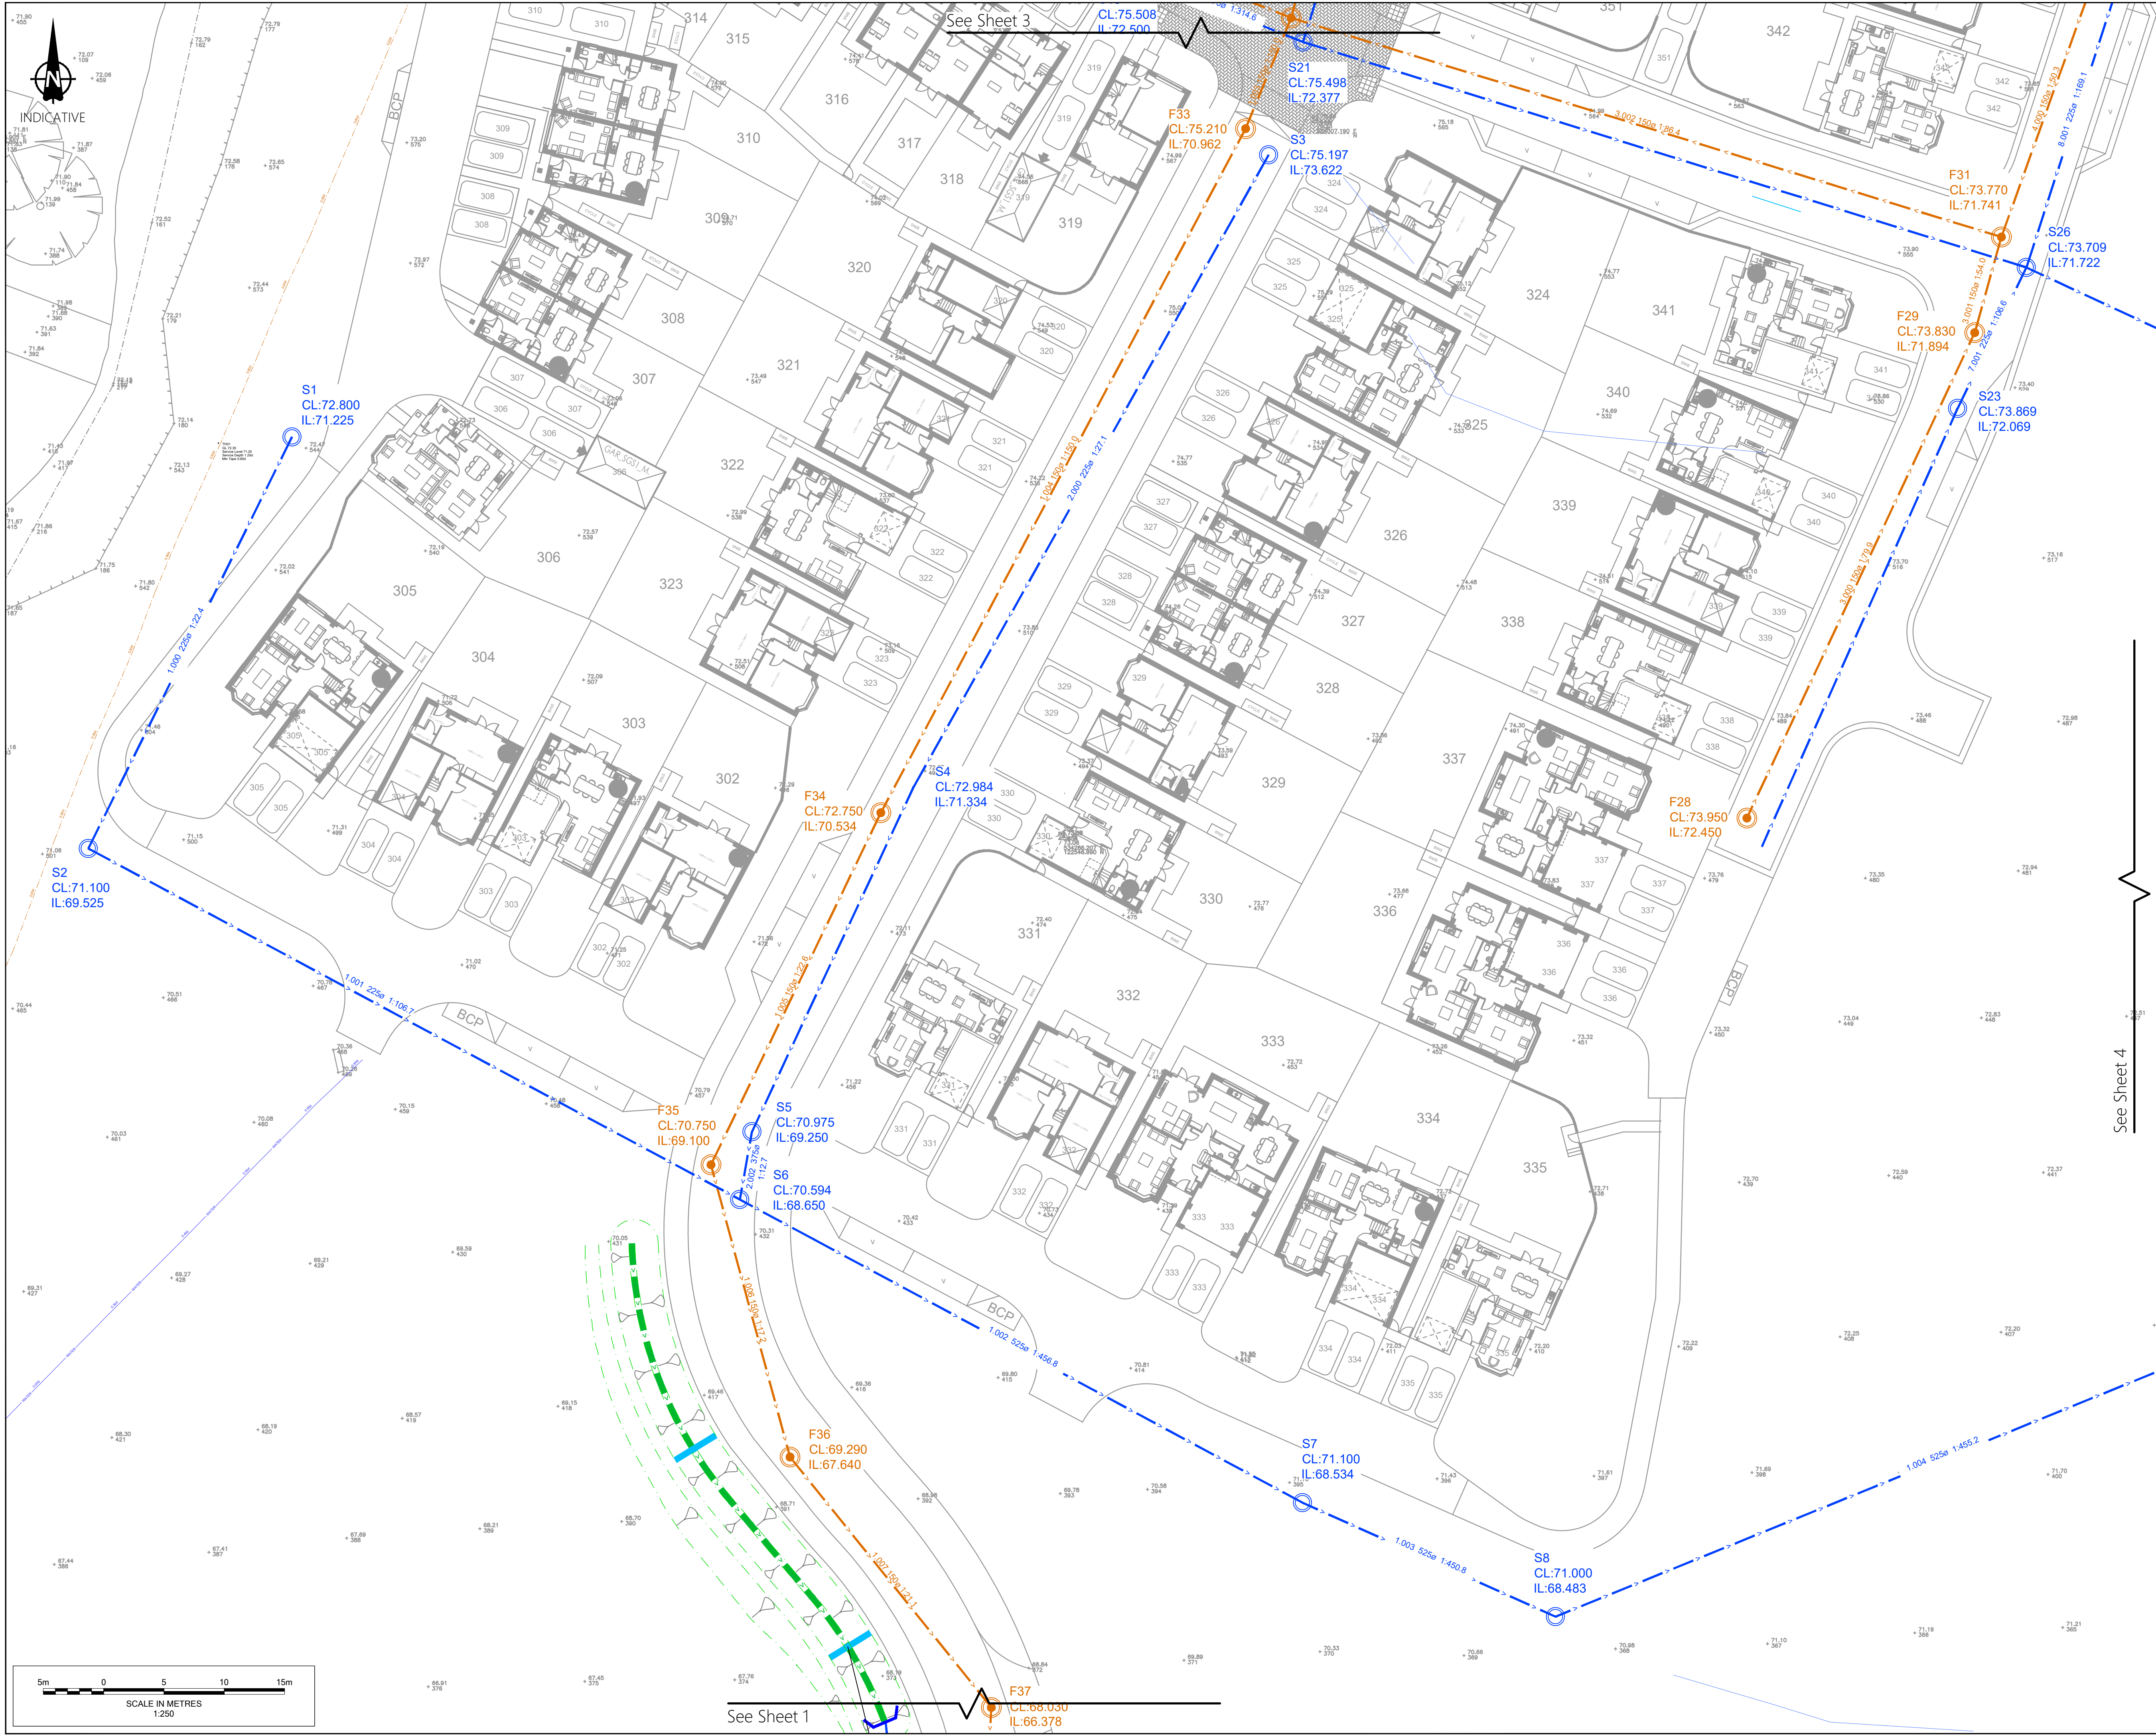

Notes

- Do not scale from this drawing. All dimensions shown are in metres unless noted otherwise.
- This drawing has been based upon topographical survey information produced by WSP and Milestone Transport. Planning cannot be held responsible for any discrepancies which may arise because of it.

Key

- Adoptable Foul Water Sewer
- Adoptable Foul Manhole
- Adoptable Surface Water Sewer
- Adoptable Surface Water Manhole
- Adoptable Hydrobrake manhole to manufacturer's details
- Surface Water Sewer Diversion
- Surface Water Diversion Manhole to manufacturer's details
- Existing Surface Water Sewer
- Abandoned Surface Water Sewer
- Proposed Surface Water Sewer Easement
- Cellular Attenuation Crate
- Attenuation Basin
- Permeable Paving, 1m Deep with 0.75m Granular Storage
- Highway Swale 0.5m Deep with 0.5m Granular Trench Below Base
- Swale Check Dam
- Proposed Diversion of Existing Foul Water Sewer
- Root Protection Area
- Abandoned Foul Water as Part of Diversion

FOR APPROVAL

Ordnance Survey Licence number: 100057360

Rev:	Dm:	Date:	Details:	Chk:	App:
P01	AM	28/11/2025	First issue	BM	LP
P02	MB	15/12/2025	Site layout updated	BM	LP
P03	MB	05/02/2026	Site layout updated	BM	LP
P04	MB	01/07/2026	Site layout updated	BM	PK

Client

Barratt Redrow Southern Counties

Project

Hurst Farm, Hurstwood Lane

Title

Phase 4
Drainage Plan
Sheet 2 of 6

MILESTONE
TRANSPORT PLANNING
7 Ancells Court, Rye Close, Fleet, Hampshire, GU51 2UY
Tel: 01483 397888
Gateshead IBC, Mulgrave Terrace, Gateshead, NE8 1AN
Tel: 0191 338 7220
3 Wharfside Street, Spaces The Mailbox Level 1, Birmingham, B1 1RD
Tel: 0121 661 9881
web: www.milestonetp.co.uk

Scale



1:250 @ A1

Revision

P04

Drawing Number

25-058-04-0502

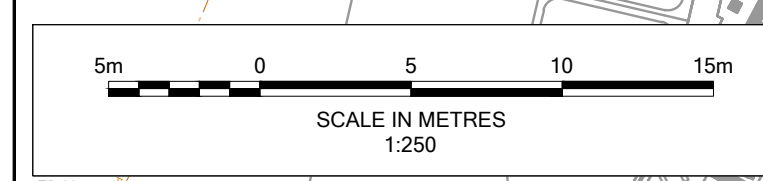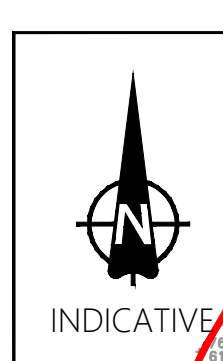

See Sheet 2

Notes

- Do not scale from this drawing. All dimensions shown are in metres unless noted otherwise.
- This drawing has been based upon topographical survey information produced by WSP and Milestone Transport Planning cannot be held responsible for any discrepancies which may arise because of it.

Key

- Adoptable Foul Water Sewer
- Adoptable Foul Manhole
- Adoptable Surface Water Sewer
- Adoptable Surface Water Manhole
- Adoptable Hydrobrake manhole to manufacturer's details
- Surface Water Sewer Diversion
- Surface Water Diversion Manhole to manufacturer's details
- Existing Surface Water Sewer
- Abandoned Surface Water Sewer
- Proposed Surface Water Sewer Easement
- Cellular Attenuation Crate
- Attenuation Basin
- Permeable Paving, 1m Deep with 0.75m Granular Storage
- Highway Swale 0.5m Deep with 0.5m Granular Trench Below Base
- Swale Check Dam
- Proposed Diversion of Existing Foul Water Sewer
- Root Protection Area
- Abandoned Foul Water as Part of Diversion

FOR APPROVAL

Ordnance Survey Licence number: 100057360

Rev:	Dm:	Date:	Details:	Chk:	App:
P01	AM	28/11/2025	First issue	BM	LP
P02	MB	15/12/2025	Site layout updated	BM	LP
P03	MB	05/02/2026	Site layout updated	BM	LP
P04	MB	01/07/2026	Site layout updated	BM	PK

Client

Barratt Redrow Southern Counties

Project

Hurst Farm, Hurstwood Lane

Title


**Phase 4
Drainage Plan
Sheet 3 of 6**

MILESTONE
TRANSPORT PLANNING
7 Ancells Court, Rye Close, Fleet, Hampshire, GU51 2UY
Tel: 01483 397888
Gateshead IBC, Mulgrave Terrace, Gateshead, NE8 1AN
Tel: 0191 338 7220
3 Wharfside Street, Spaces The Mailbox Level 1, Birmingham, B1 1RD
Tel: 0121 661 9881
web: www.milestonetp.co.uk

Scale	1:250 @ A1	Revision	P04
-------	------------	----------	-----

Drawing Number

25-058-04-0503

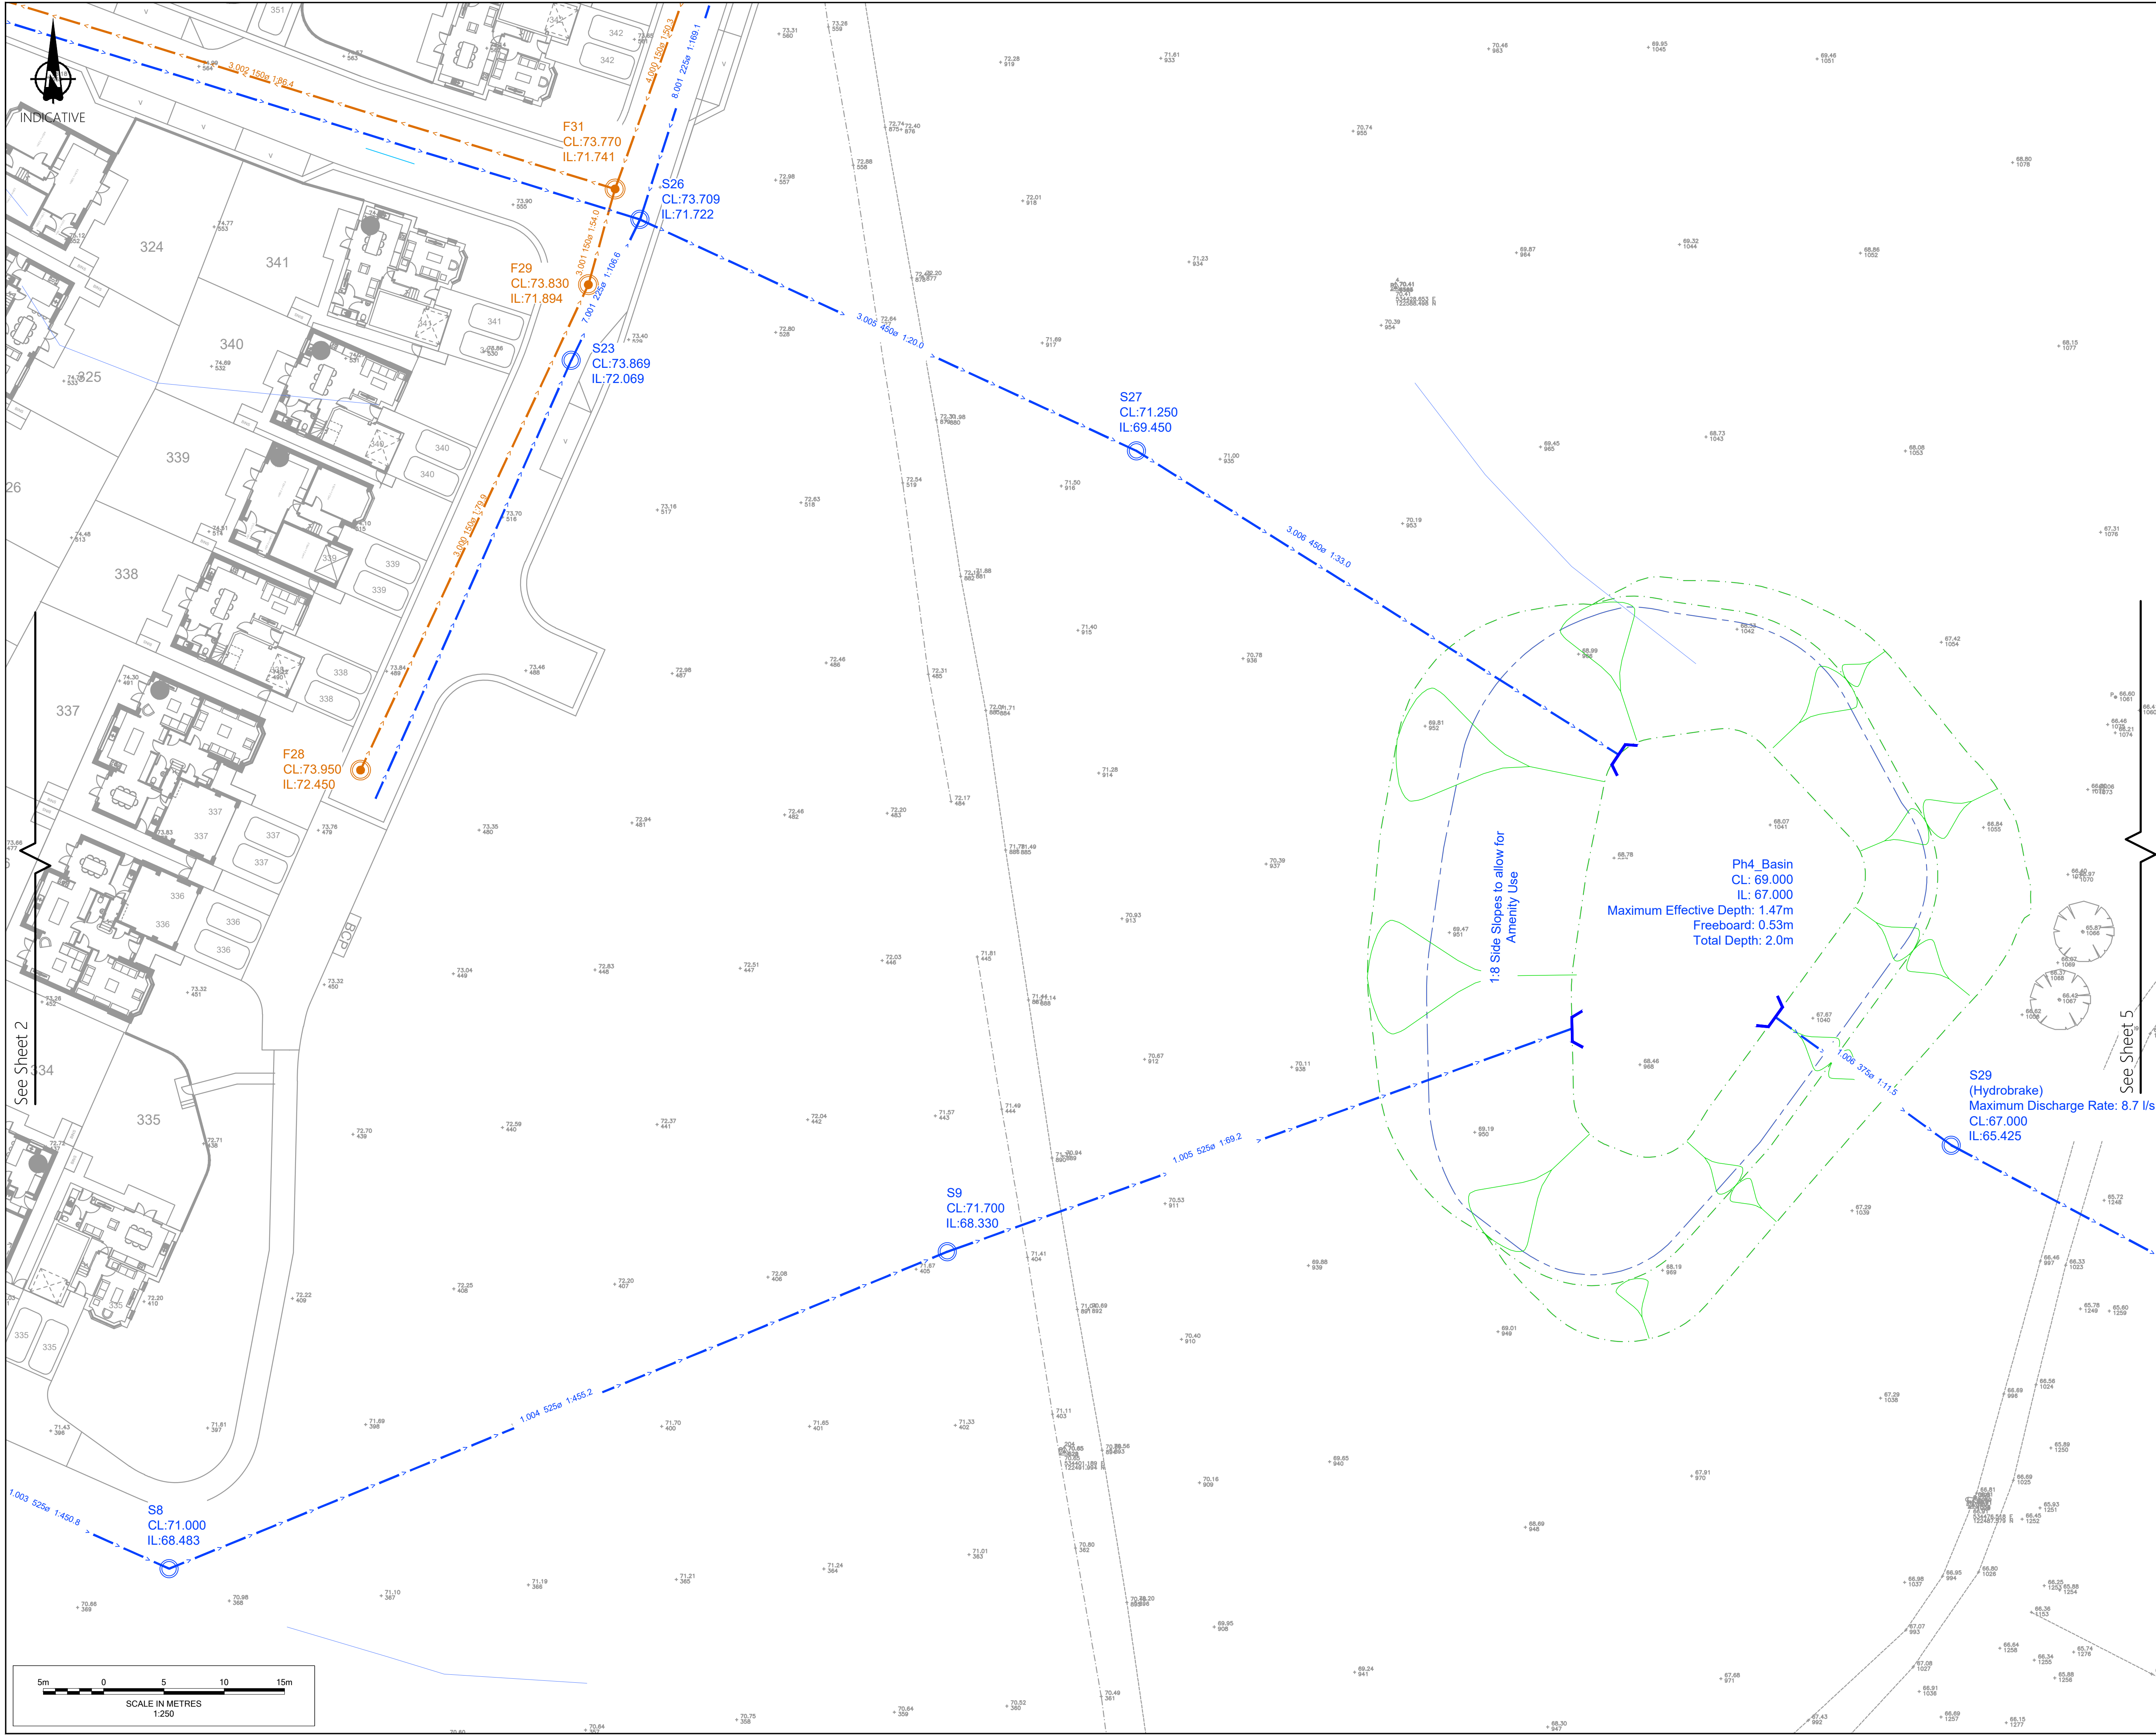

Notes

- Do not scale from this drawing. All dimensions shown are in metres unless noted otherwise.
- This drawing has been based upon topographical survey information produced by WSP and Milestone Transport. Planning cannot be held responsible for any discrepancies which may arise because of it.

Key

- Adoptable Foul Water Sewer
- Adoptable Foul Manhole
- Adoptable Surface Water Sewer
- Adoptable Surface Water Manhole
- Adoptable Hydrobrake manhole to manufacturer's details
- Surface Water Sewer Diversion
- Surface Water Diversion Manhole to manufacturer's details
- Existing Surface Water Sewer
- Abandoned Surface Water Sewer
- Proposed Surface Water Sewer Easement
- Cellular Attenuation Crate
- Attenuation Basin
- Permeable Paving, 1m Deep with 0.75m Granular Storage
- Highway Swale 0.5m Deep with 0.5m Granular Trench Below Base
- Swale Check Dam
- Proposed Diversion of Existing Foul Water Sewer
- Root Protection Area
- Abandoned Foul Water as Part of Diversion

FOR APPROVAL

Ordnance Survey Licence number: 100057360

Drawing Revisions					
Rev:	Dm:	Date:	Details:	Chk:	App:
P01	MB	28/11/2025	First issue	BM	LP
P02	MB	15/12/2025	Site layout updated	BM	LP
P03	MB	05/02/2026	Site layout updated	BM	LP
P04	MB	01/07/2026	Site layout updated	BM	PK

Client

Barratt Redrow Southern Counties

Project

Hurst Farm, Hurstwood Lane

Title

**Phase 4
Drainage Plan
Sheet 4 of 6**


MILESTONE
TRANSPORT PLANNING
7 Ancells Court, Rye Close, Fleet, Hampshire, GU51 2UY
Tel: 01483 397888
Gateshead IBC, Mulgrave Terrace, Gateshead, NE8 1AN
Tel: 0191 338 7220
3 Wharfside Street, Spaces The Mailbox Level 1, Birmingham, B1 1RD
Tel: 0121 661 9881
web: www.milestonetp.co.uk

Scale: 1:250 @ A1

Revision: P04

Drawing Number

25-058-04-0504

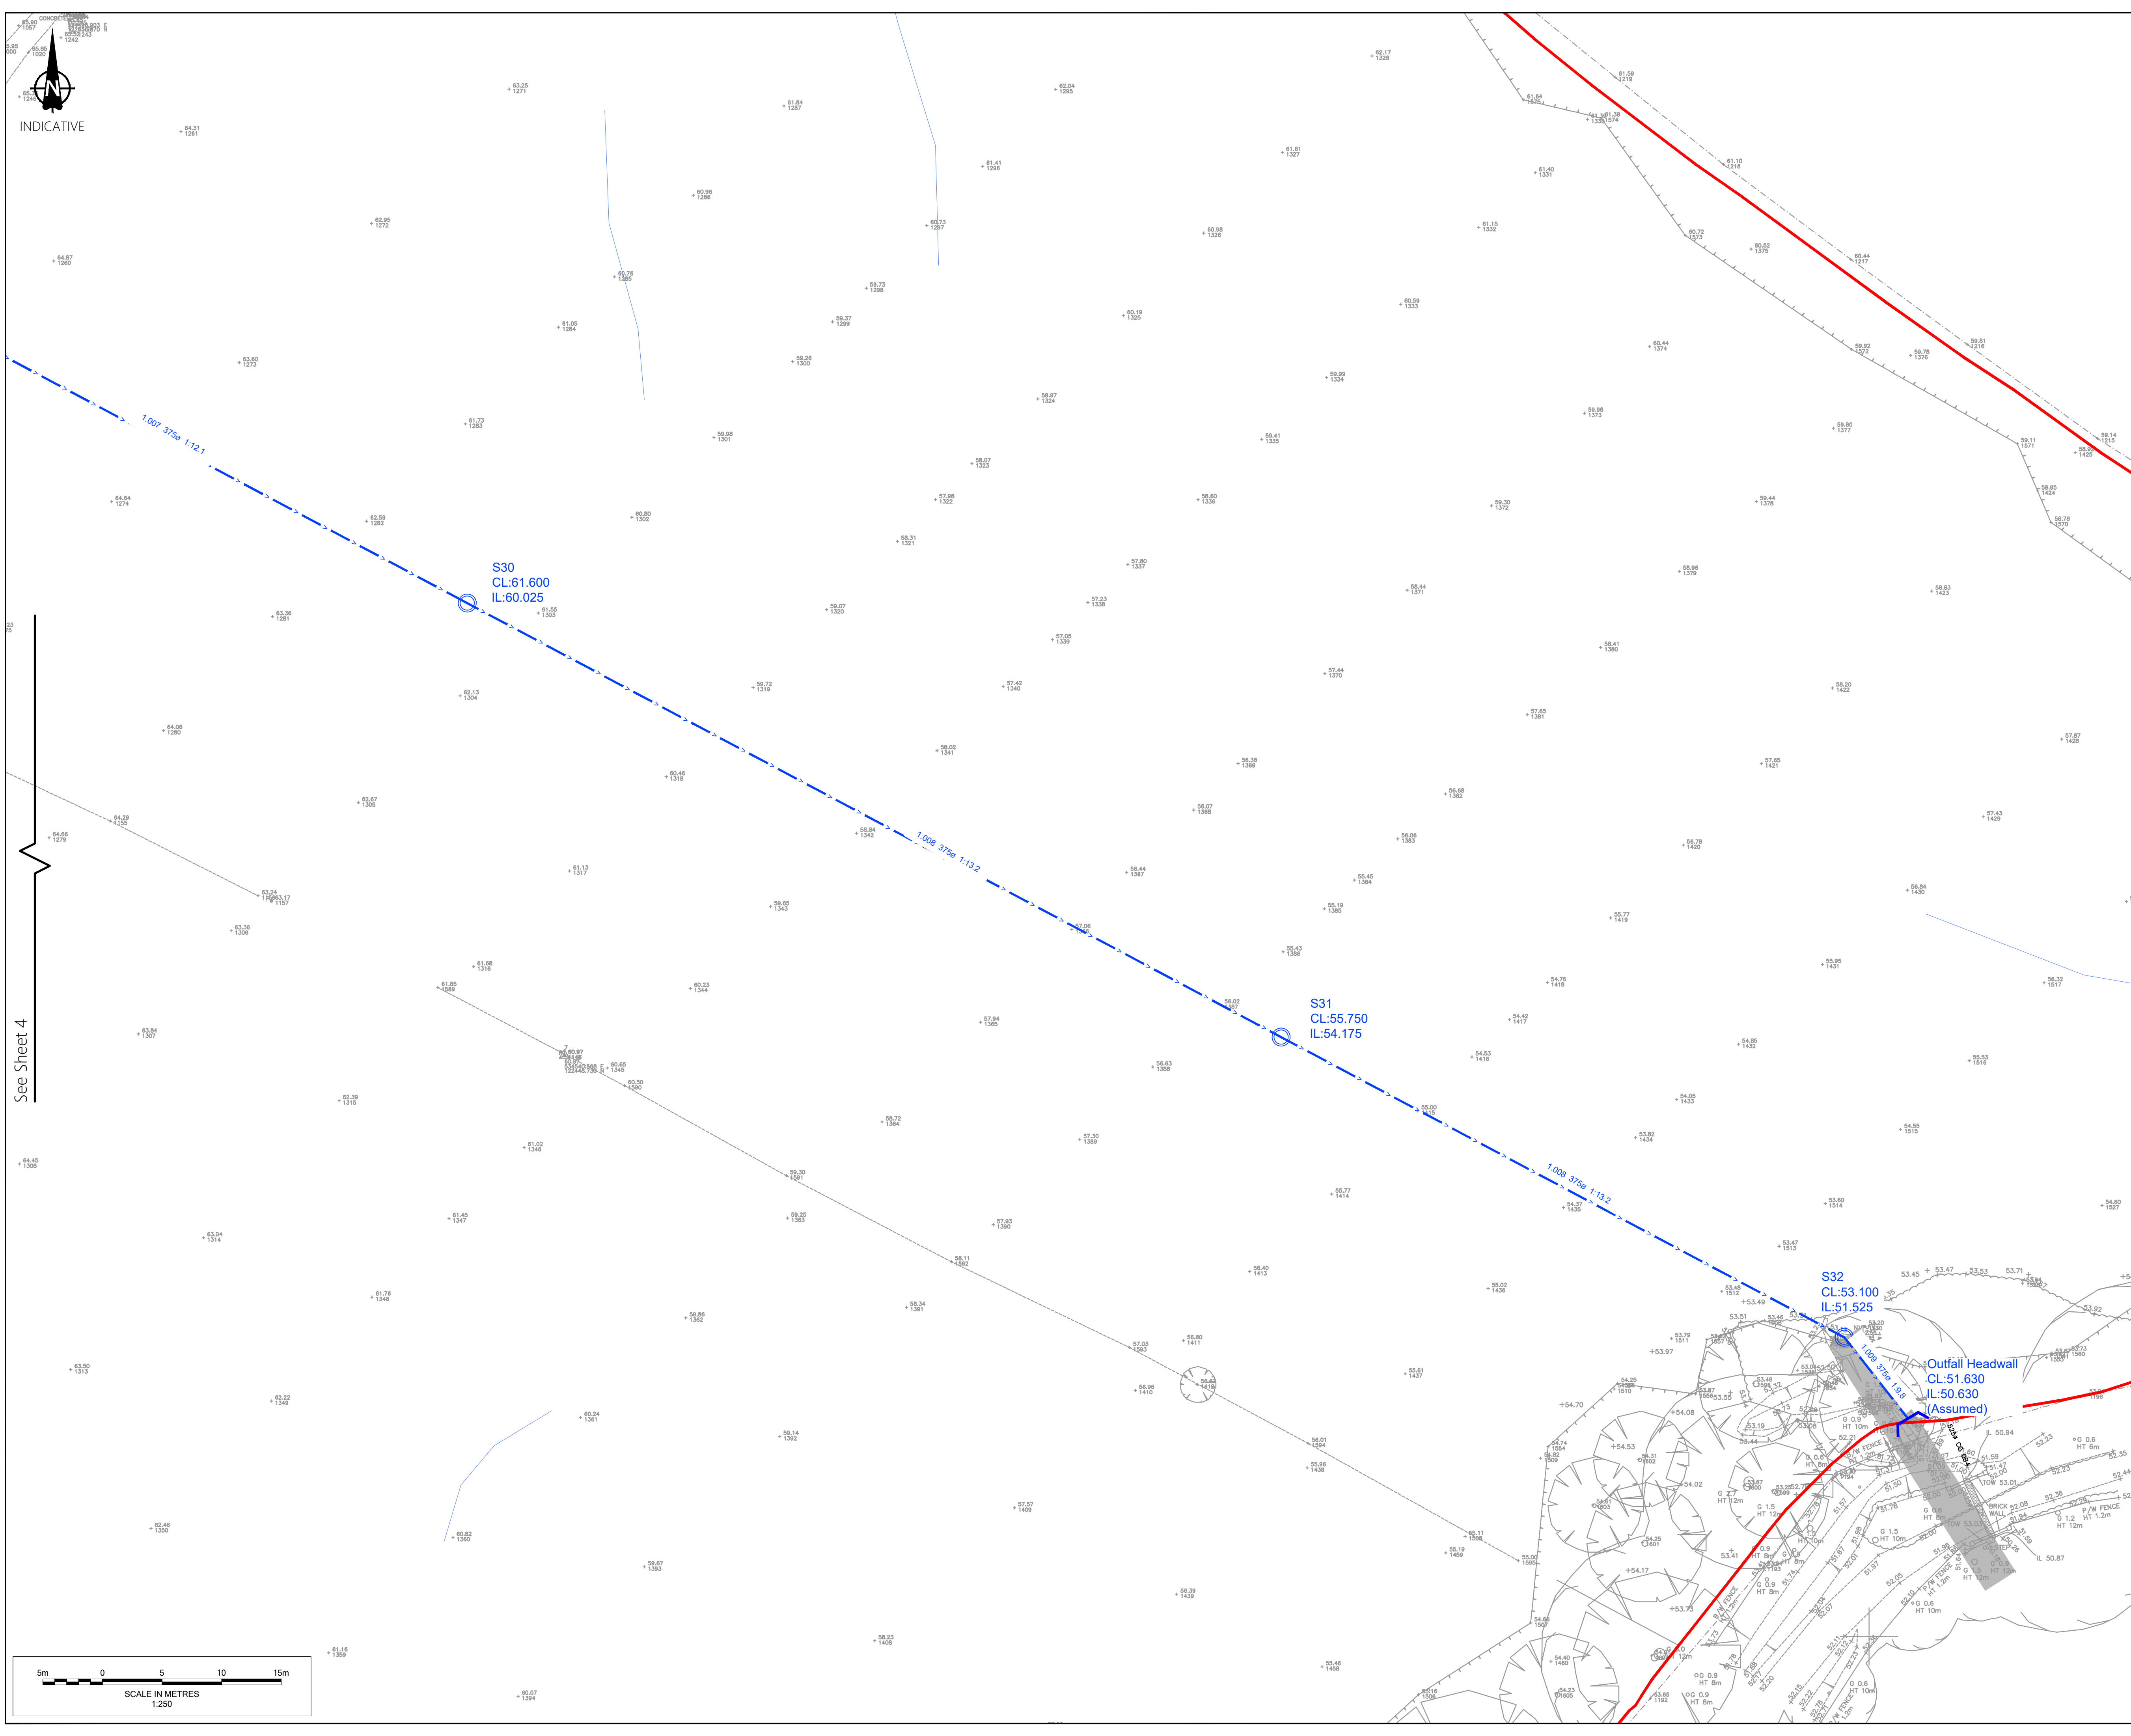

Notes

- Do not scale from this drawing. All dimensions shown are in metres unless noted otherwise.
- This drawing has been based upon topographical survey information produced by WSP and Milestone Transport. Planning cannot be held responsible for any discrepancies which may arise because of it.

Key

- Adoptable Foul Water Sewer
- Adoptable Foul Manhole
- Adoptable Surface Water Sewer
- Adoptable Surface Water Manhole
- Adoptable Hydrobrake manhole to manufacturer's details
- Surface Water Sewer Diversion
- Surface Water Diversion Manhole to manufacturer's details
- Existing Surface Water Sewer
- Abandoned Surface Water Sewer
- Proposed Surface Water Sewer Easement
- Cellular Attenuation Crate
- Attenuation Basin
- Permeable Paving, 1m Deep with 0.75m Granular Storage
- Highway Swale 0.5m Deep with 0.5m Granular Trench Below Base
- Swale Check Dam
- Proposed Diversion of Existing Foul Water Sewer
- Root Protection Area
- Abandoned Foul Water as Part of Diversion

FOR APPROVAL

Ordnance Survey Licence number: 100057360

Drawing Revisions					
Rev:	Drn:	Date:	Details:	Chk:	App:
P01	MB	28/11/2025	First issue	BM	LP
P02	MB	15/12/2025	Site layout updated	BM	LP
P03	MB	05/02/2026	Site layout updated	BM	LP
P04	MB	01/07/2026	Site layout updated	BM	PK

Client

Barratt Redrow Southern Counties

Project

Hurst Farm, Hurstwood Lane

Title

**Phase 4
Drainage Plan
Sheet 5 of 6**

MILESTONE
TRANSPORT PLANNING
7 Ancells Court, Rye Close, Fleet, Hampshire, GU51 2UY
Tel: 01483 397888
Gateshead IBC, Mulgrave Terrace, Gateshead, NE8 1AN
Tel: 0191 338 7220
3 Wharfside Street, Spaces The Mailbox Level 1, Birmingham, B1 1RD
Tel: 0121 661 9881
web: www.milestonetp.co.uk

Scale	1:250 @ A1	Revision	P04
-------	------------	----------	-----

Drawing Number

25-058-04-0505

See Sheet 4

