




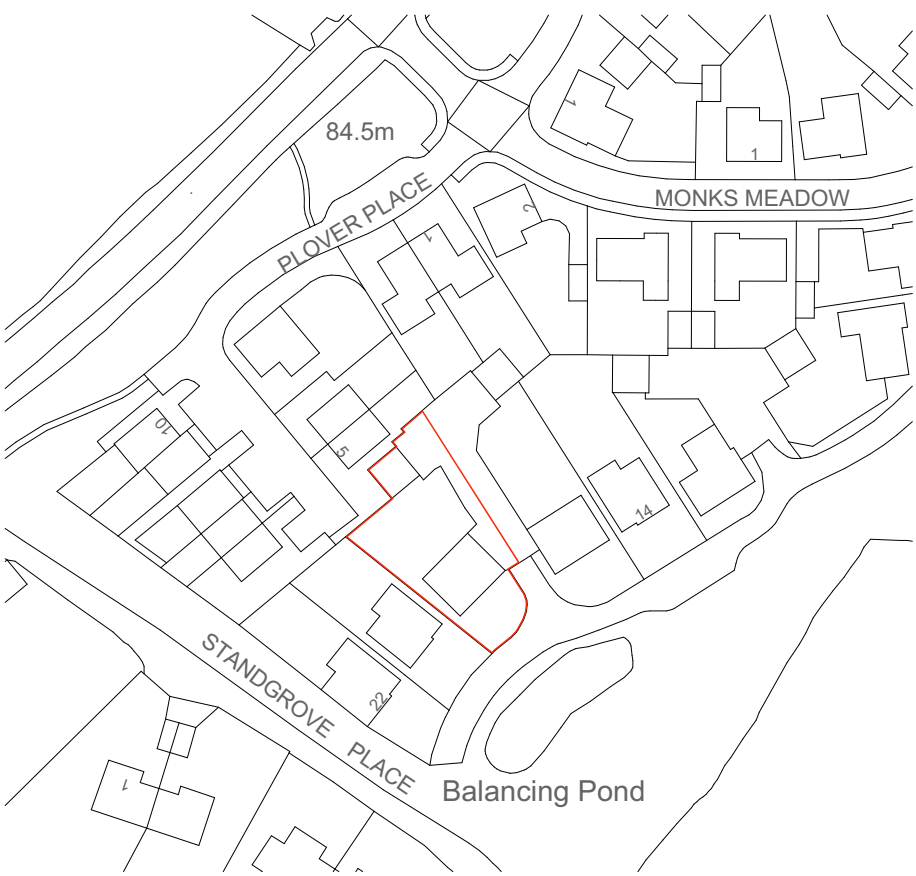

Existing Location Plan

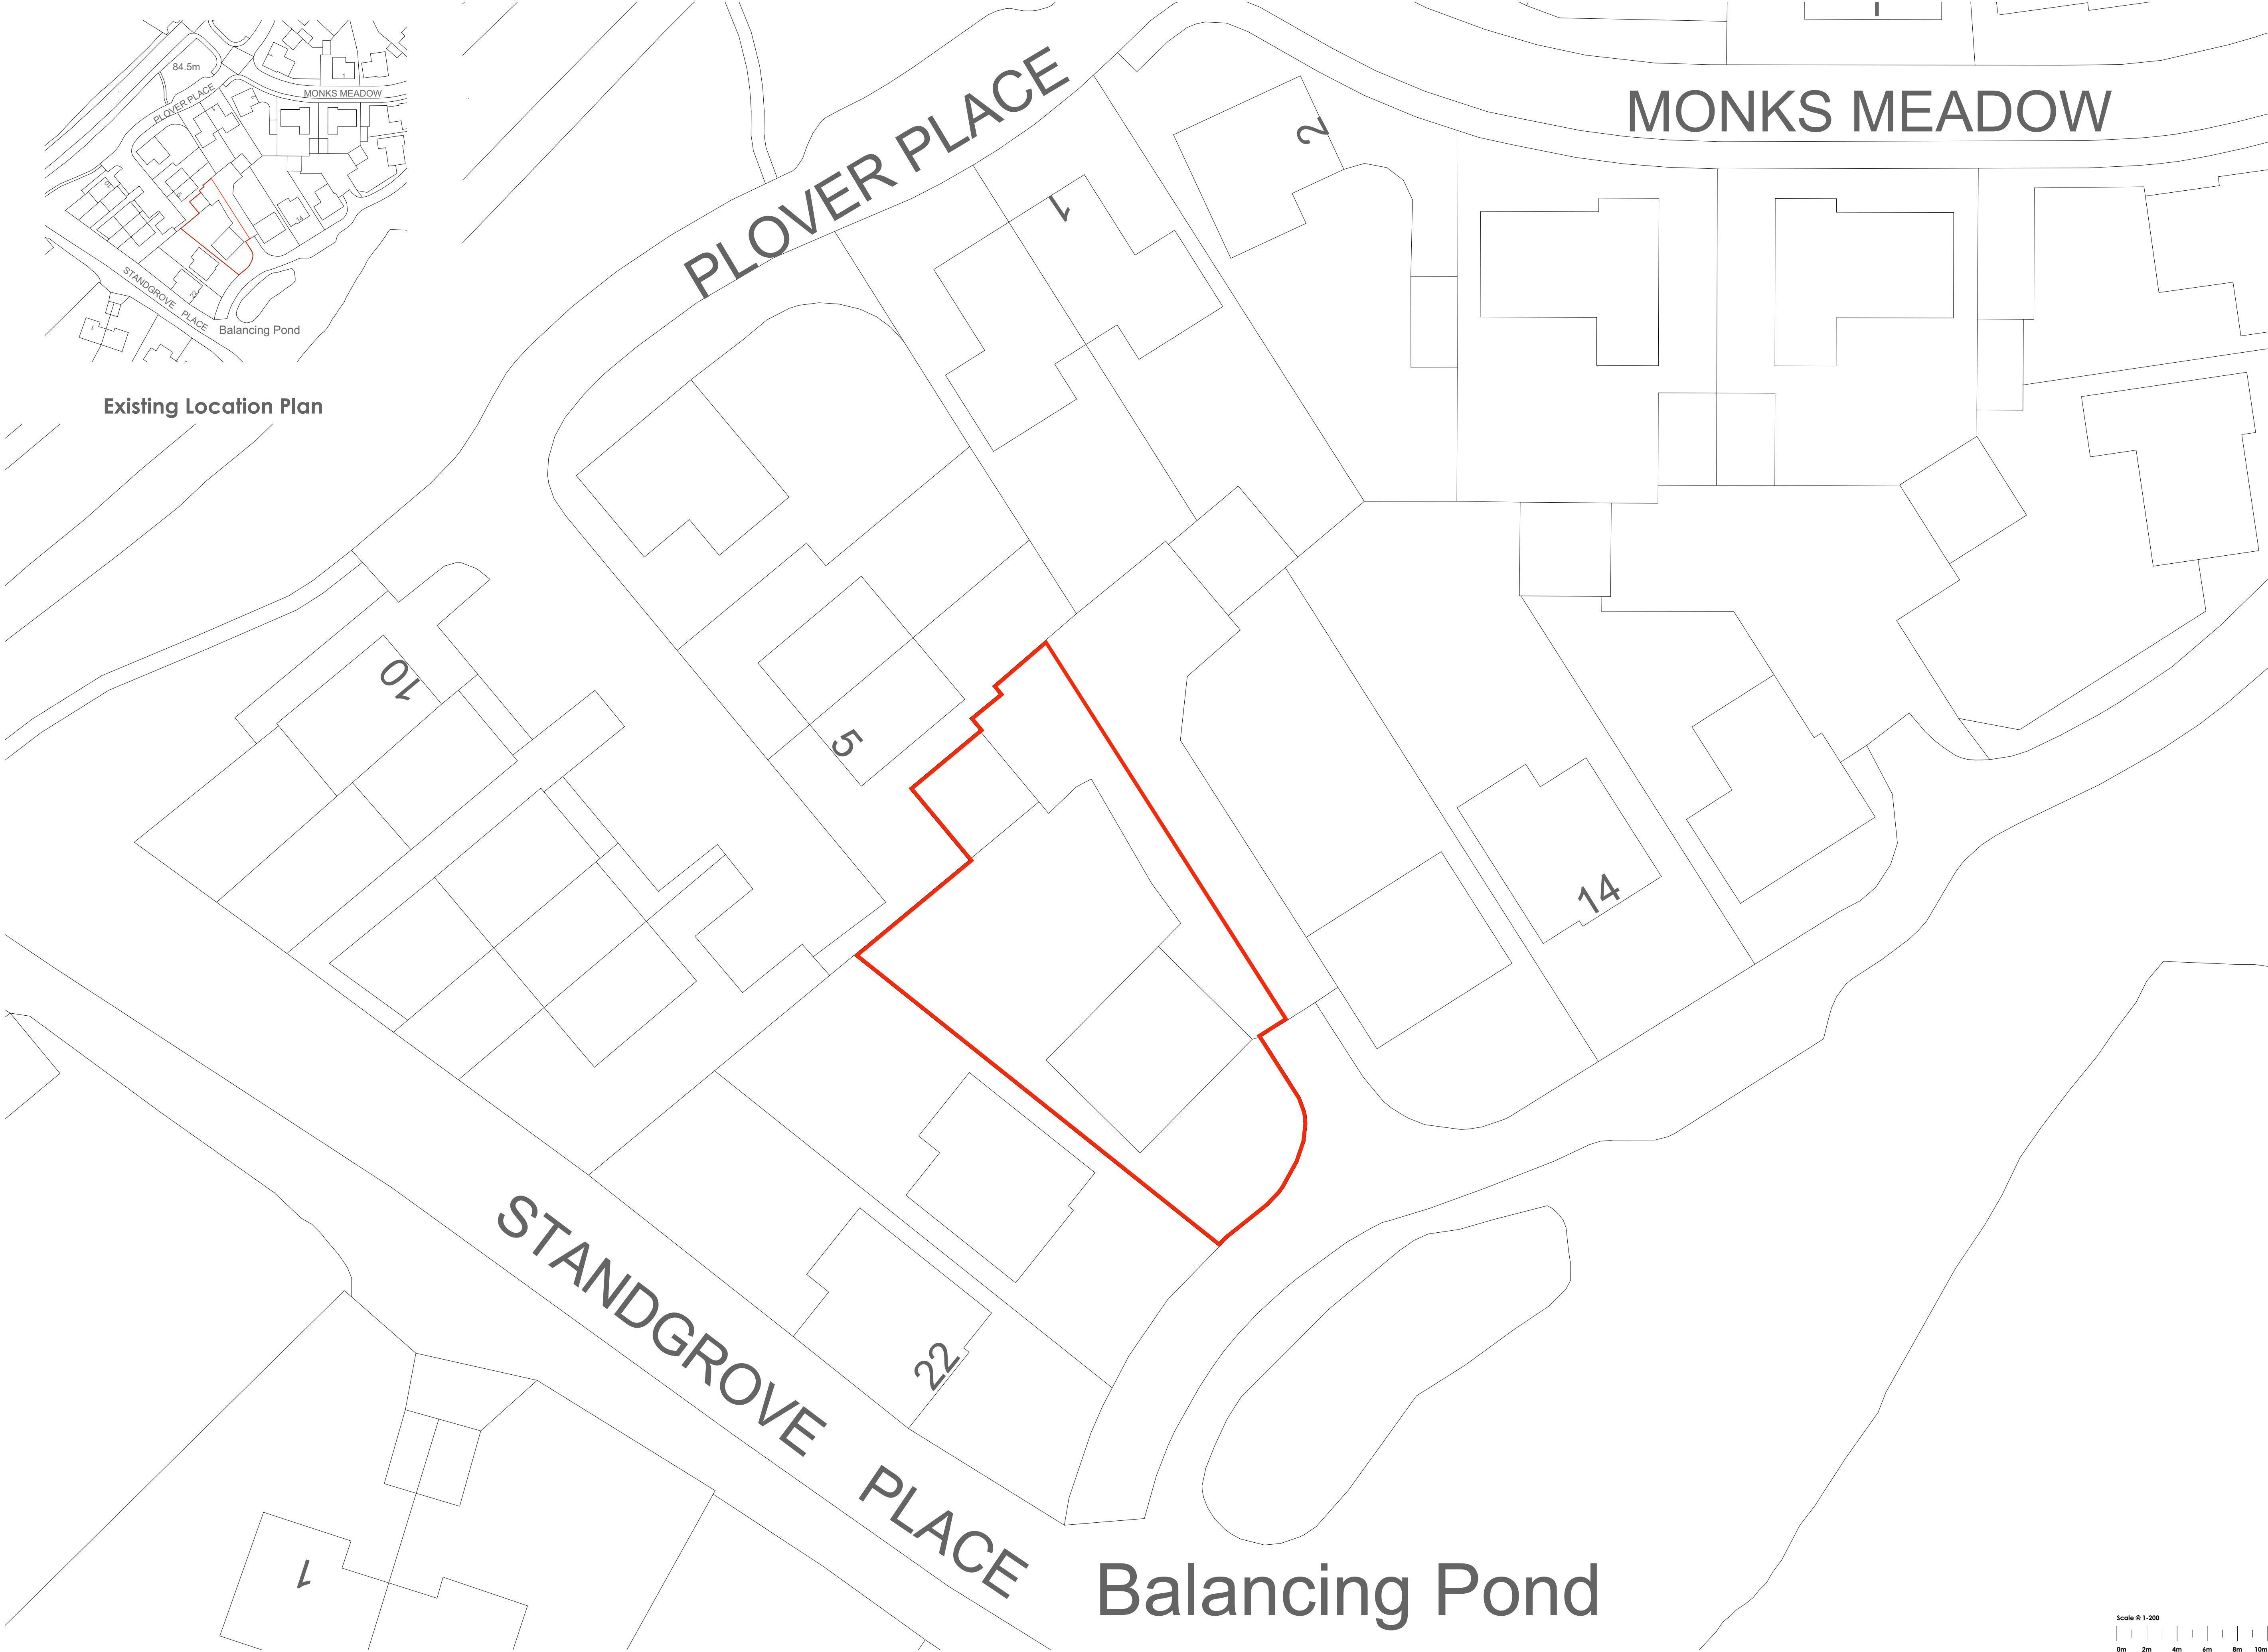

Existing Site Plan

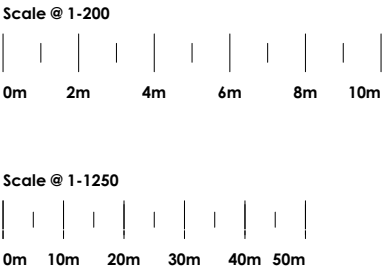


Scale:
1:200, 1:1250
Project | Drawing No:
012 | 101

Client:
Andrew and Caroline Cloke
Description:
Existing Location and Site Plan
Drawing to be printed at A1

Address:
18
Monks Meadow,
Haywards Heath
RH17 6DZ

Monks Meadow
Project Phase:
EXISTING

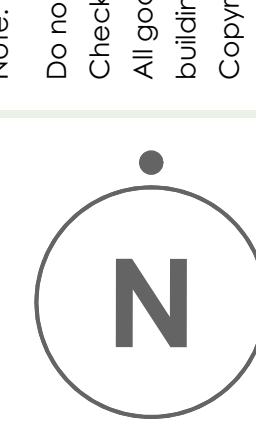

Note:
Do not scale off this drawing except for planning purposes.
Check all dimensions on site before any work commences.
All goods, materials and workmanship must conform to current
building regulations, British standards and codes of practice.
Copyright of this drawing is to be retained by Baba Atelier and must
not be reproduced without written consent from the studio.